

PLANNING


PRETTYLITTLETHING

Key:-

Proposed Area of Works
Refer to drawing B1-00-DR-A-2011

Key

- Flat Roof with Bituminous felt finish
- Pitched Roof with Colour Coated metal profiled sheet finish
- Glazed Northlight
- Mid Grey Single Ply Flat Roofing Membrane by Sarnafil.
- Metal Standing Seam Roof Finish.

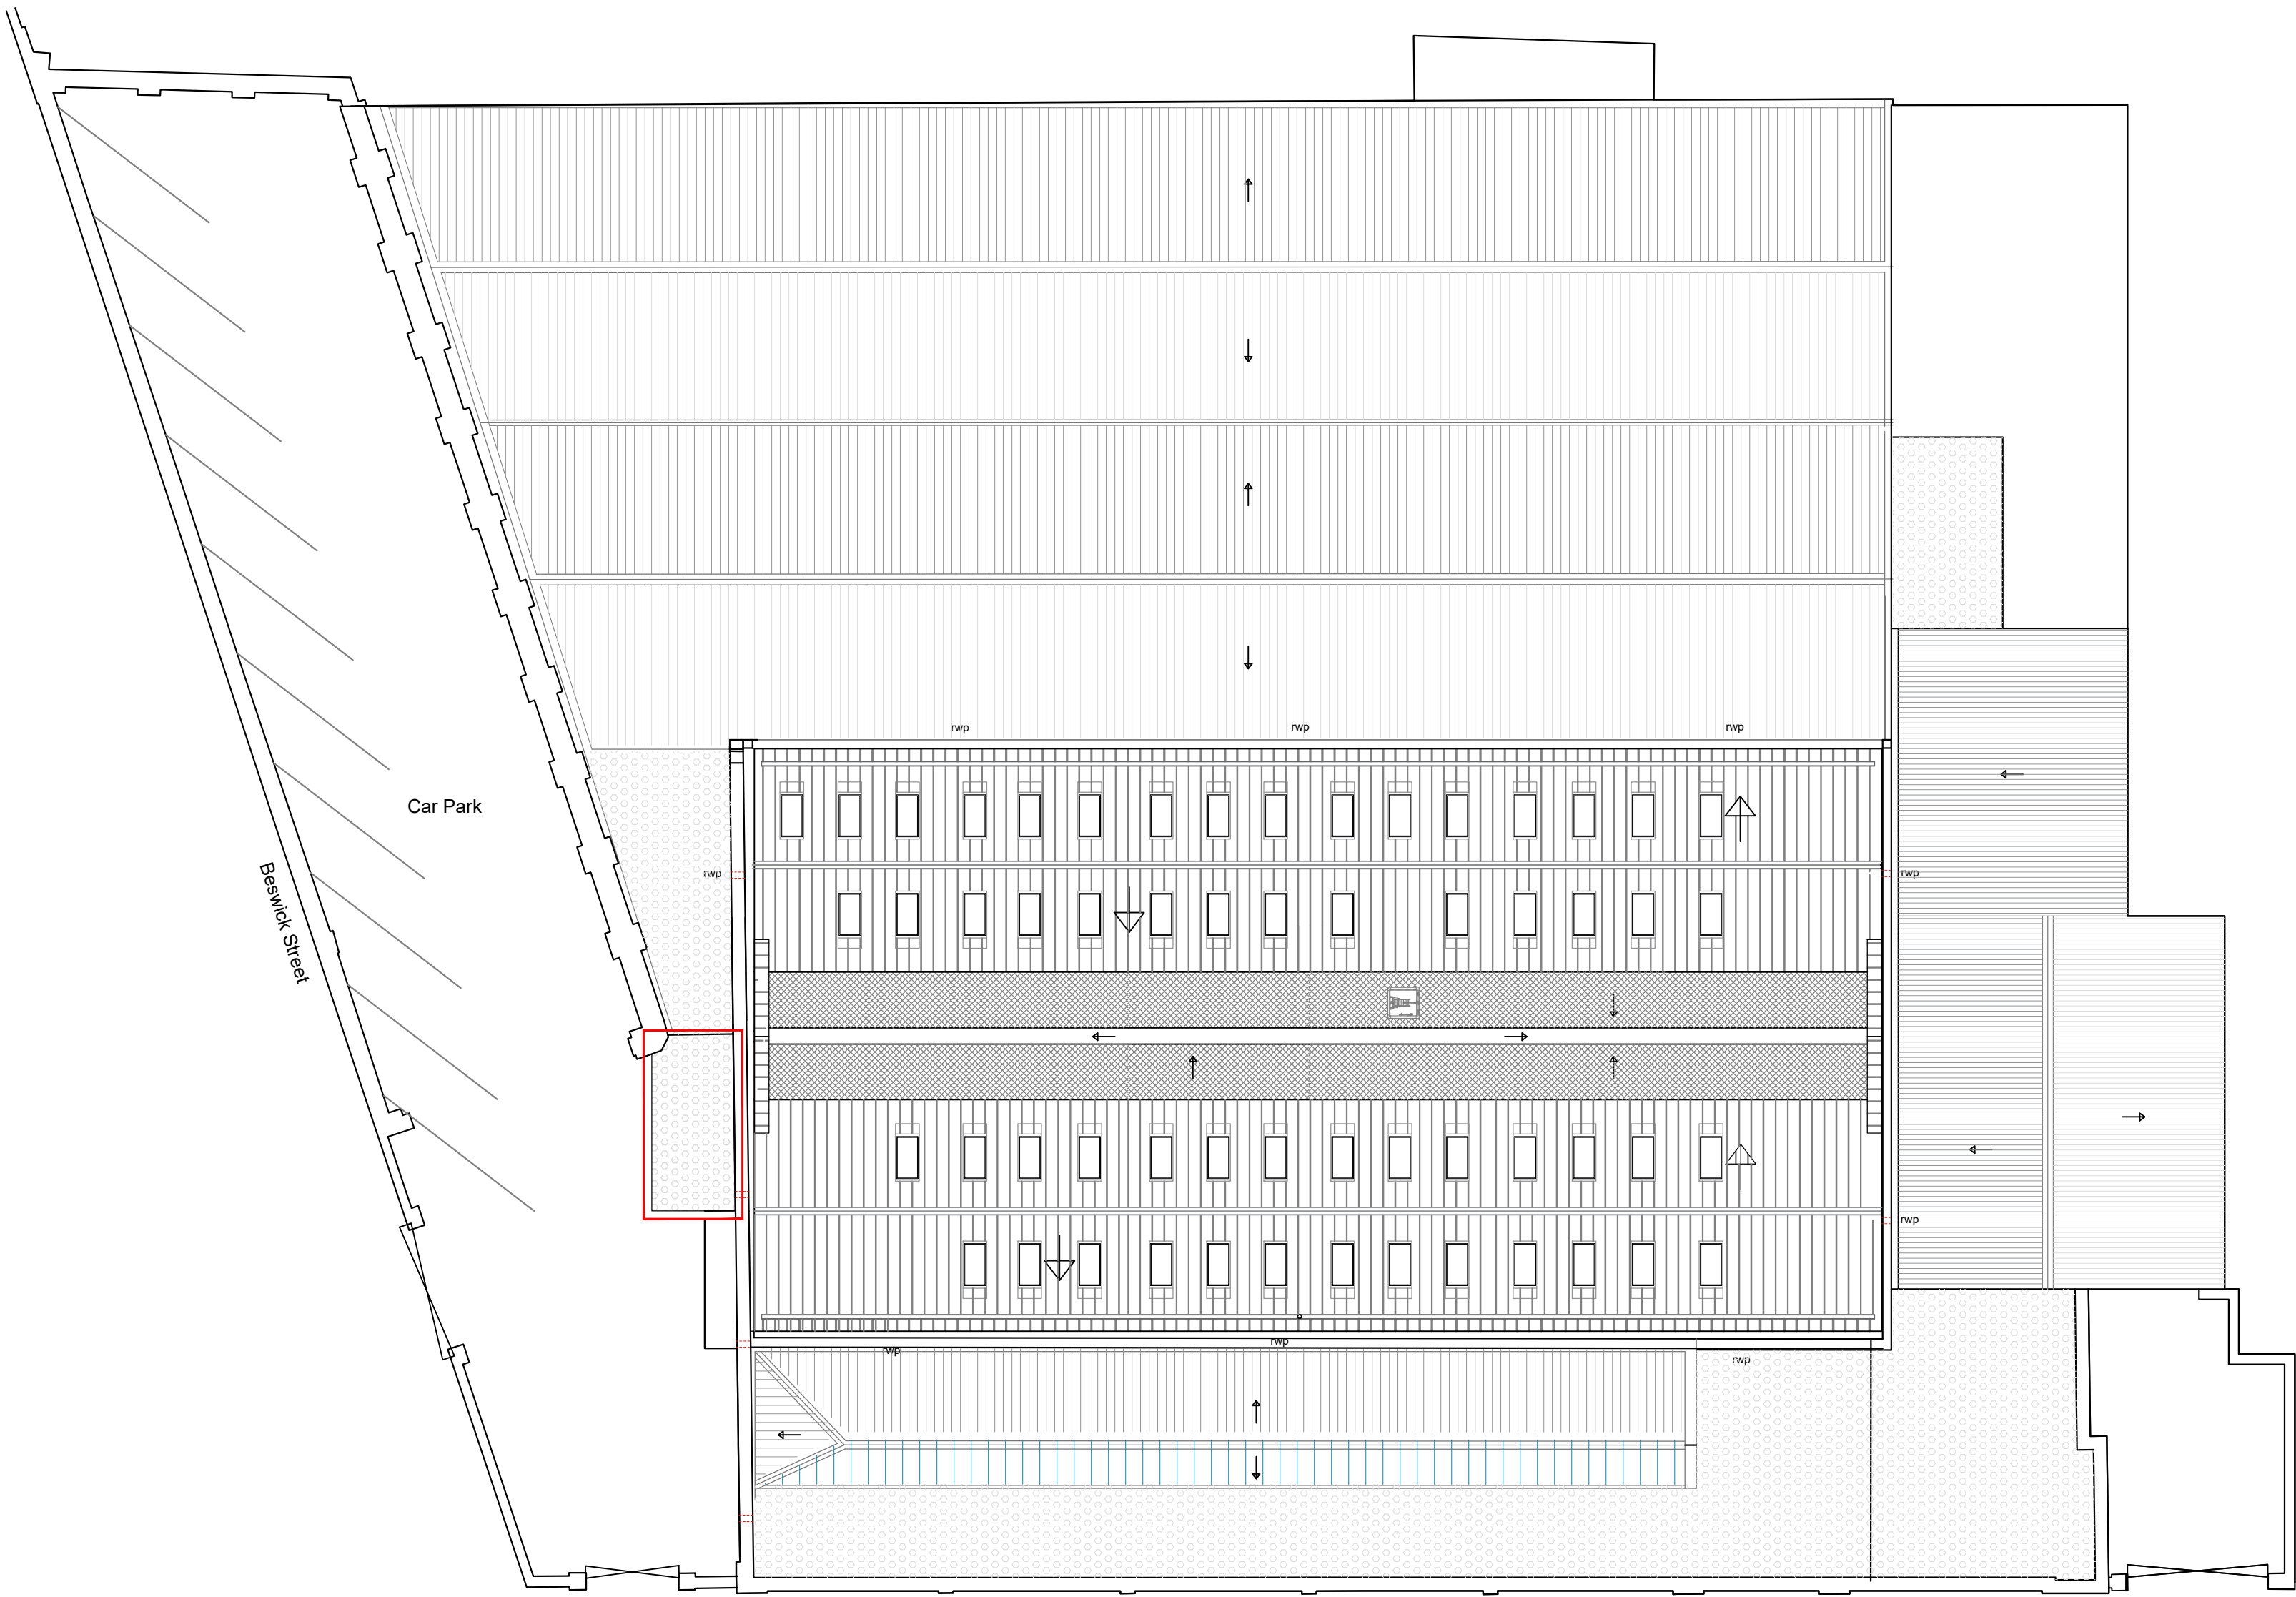

Proposed Roof Plan
Scale 1:200
0m 4m 8m 12m 16m 20m
Scale Bar 1:200 @ A1

Rev	Description	by	Chk	Date
Project:	PLT Wellington Mill Pollard Street East, Ancoats, Manchester, M40 7FS			
Title:	Proposed Roof Plan			
Client:	Pretty Little Thing			
Drawn By:	CM	Checked By:	TR	on 26/01/2022
Original Size:	A1	Project Number:	22076	
Drawing Number:	B1-RF-DR-A-2010			REV -

JENKINS DESIGN SERVICES

JENKINS DESIGN SERVICES LTD
22 POLLARD STREET EAST,
LANCASHIRE, BL01TA
UNIT 10, POLLARD STREET EAST,
MANCHESTER, M40 7FS
E:TEAM@JENKINSDESIGN.CO.UK