


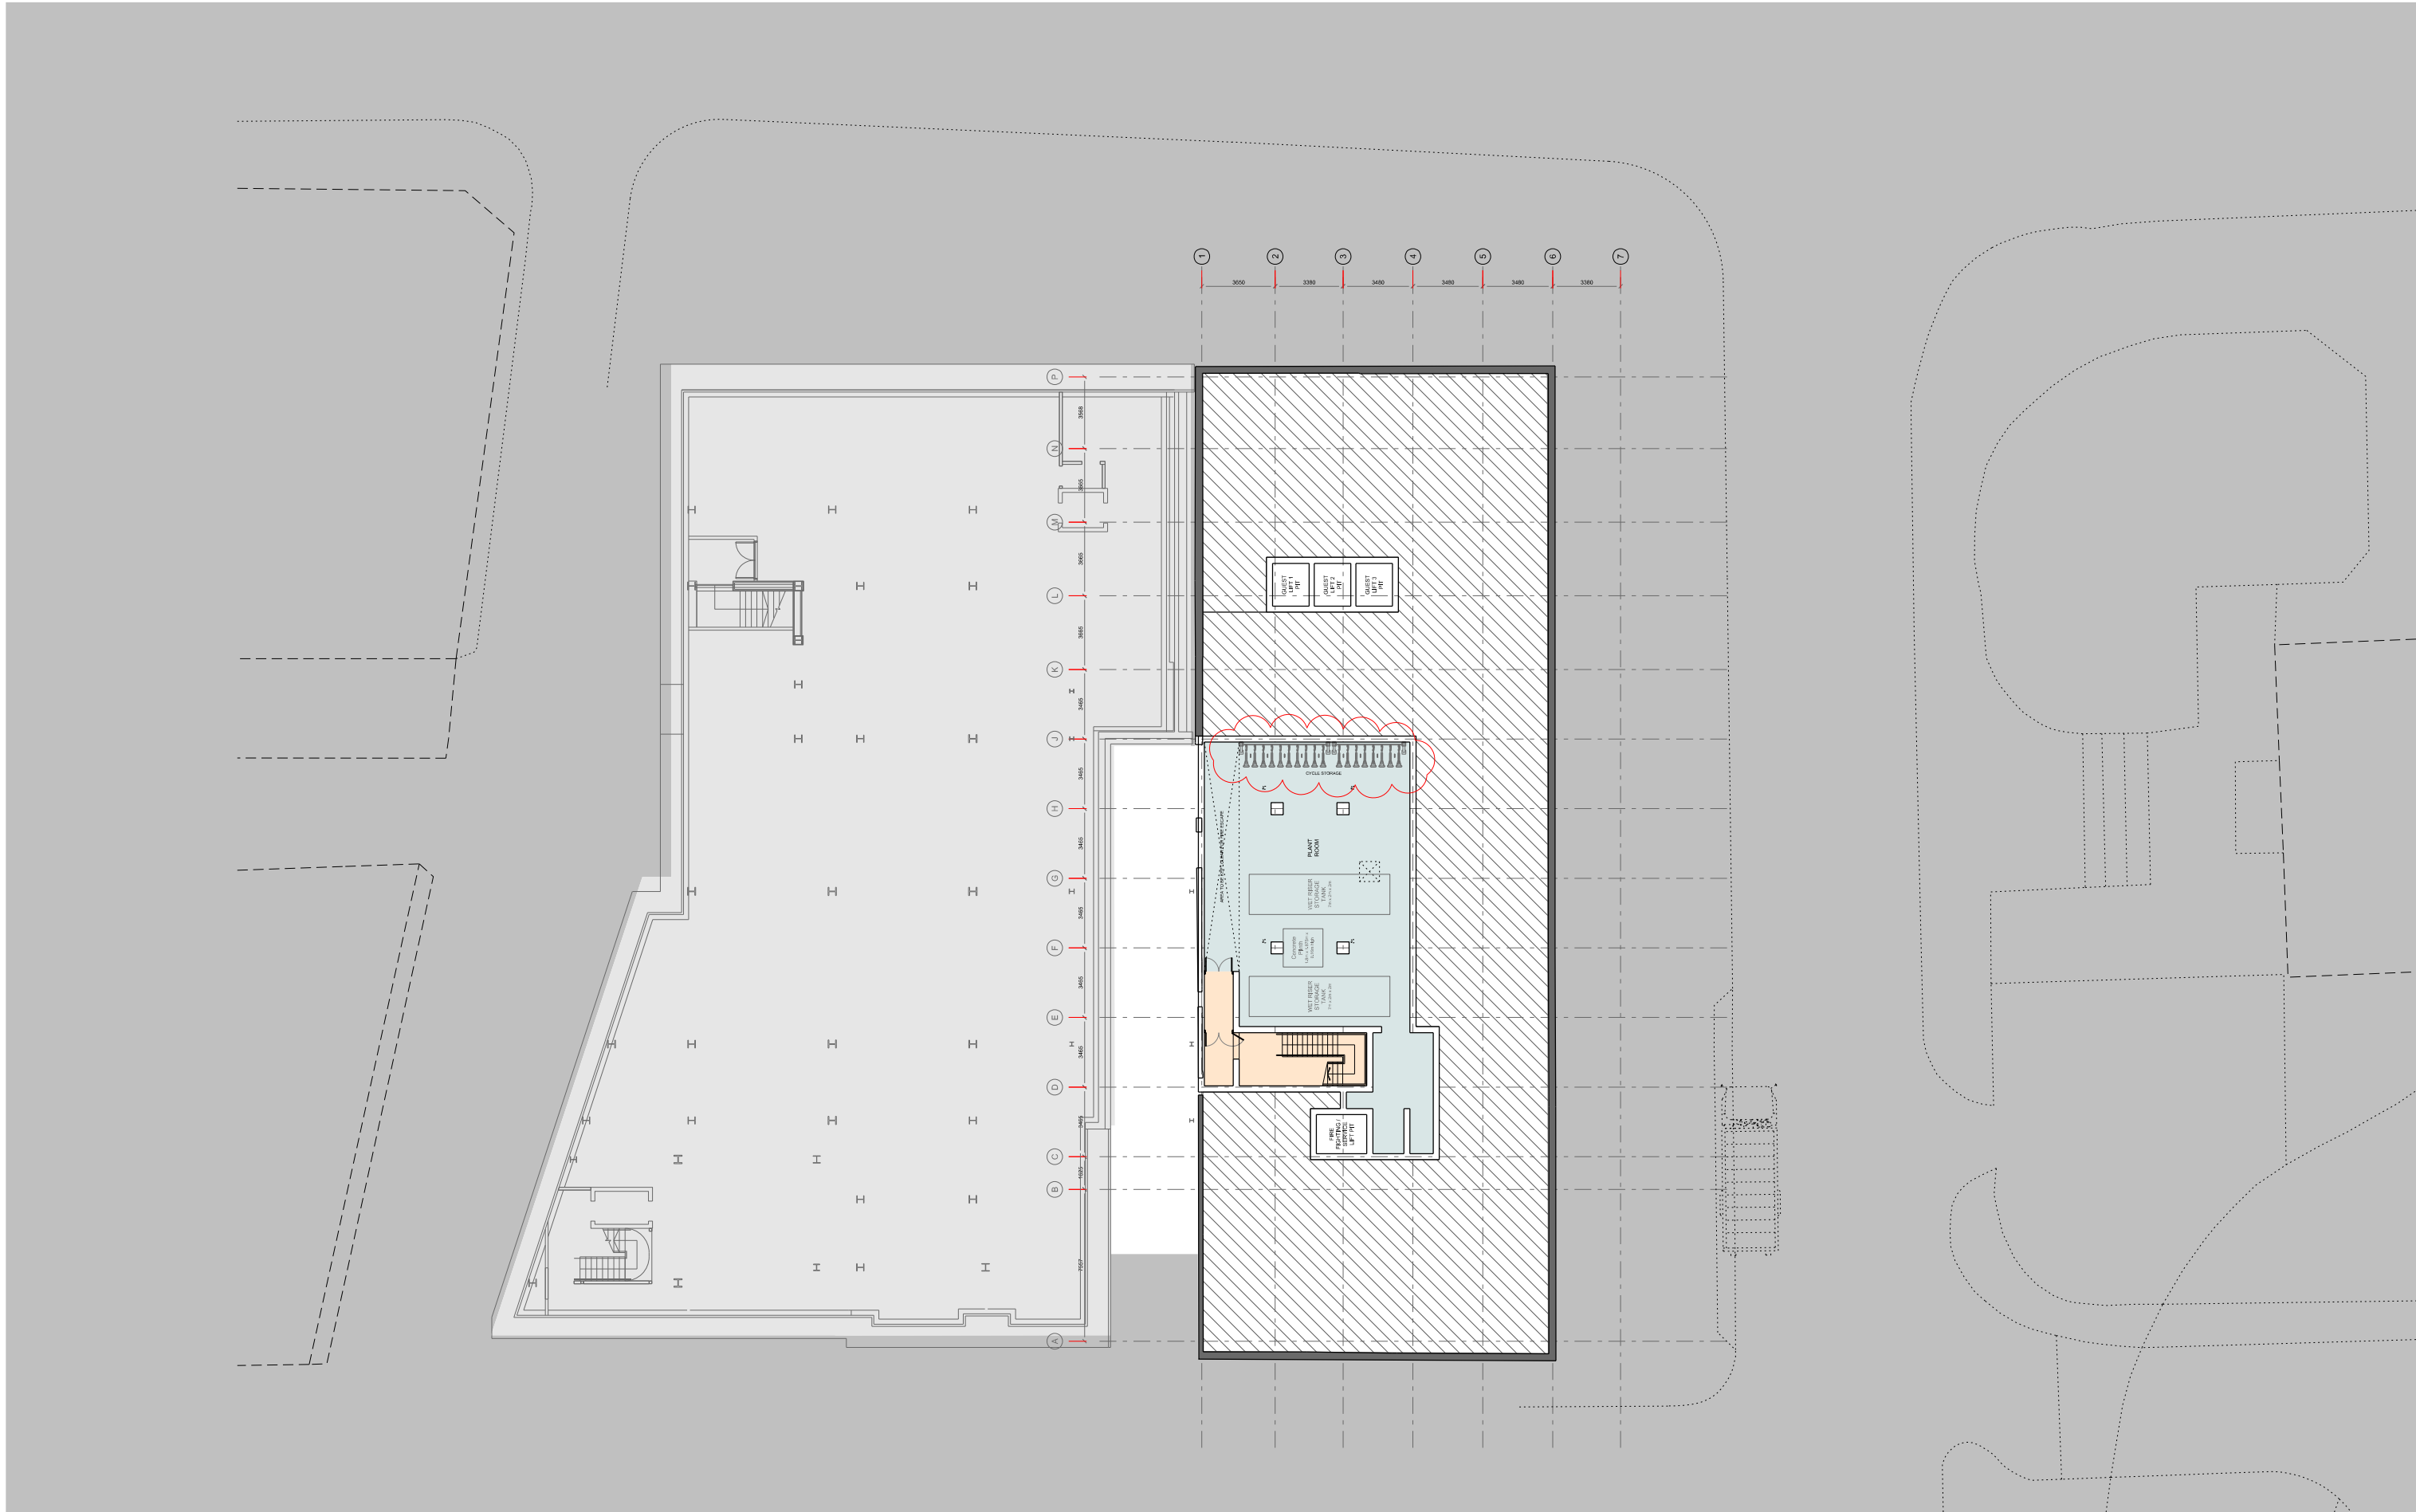

revision:	date:	note:
P01	2107.10.30	planning application submission
P02	2018.02.02	revised layout
P03	2019.08.08	non-material amendment submission-revised basement plan layout
P04	2019.09.04	NMA- additional information requested by MCC
P05	2021.11.19	NMA for condition 18 (waste) and 23 (cycle parking)

standard twin/ double room
executive twin/ double room
accessible room
restaurant, bar and public area
business centre
toilets
circulation, core and plantroom
back of house

existing retaining wall



project
hotel on 55 portland street, manchester
job no.
7410
title
proposed basement floor plan
scale
1:300 @ A3
drawing no.
7410-al(05)010

in association with
LEACH, RHODES, WALKER
ARCHITECTS
www.lrw.co.uk

stephenson hamilton risley
STUDIO

3 riverside mews
4 commercial street
manchester, M15 4RQ
www.shr.studio
email@shr.studio
0161 832 0244