

## **Appendix B Existing Site and Proposed Plans**

Studio Charrette will not be responsible for any principal designer duties under CDM 2015.  
No site work is to be carried out until permissions are in place. Site searches to carried out before any works to site.  
All structural elemental/associated calculations to be confirmed and provided by structural engineer.

**NOTES:**

This drawing is not a working drawing, and is only for the purpose of the following-

A- Planning Submission

The main contractor is responsible for informing the lead designer of any discrepancy on, or between, this drawing and any other relevant document.


All existing walls, foundations and lintels or other structural items are to be confirmed load bearing and adequate for increased loading where relevant prior to work commencing.

Any existing walls to be removed are to be confirmed non - loadbearing prior to removal.

Boundaries, angles, and dimensions are to be checked by the main contractor prior to work commencing.

Written dimenions only to be used from this drawing. If in doubt consult the lead designer for clarification.

Site Boundary

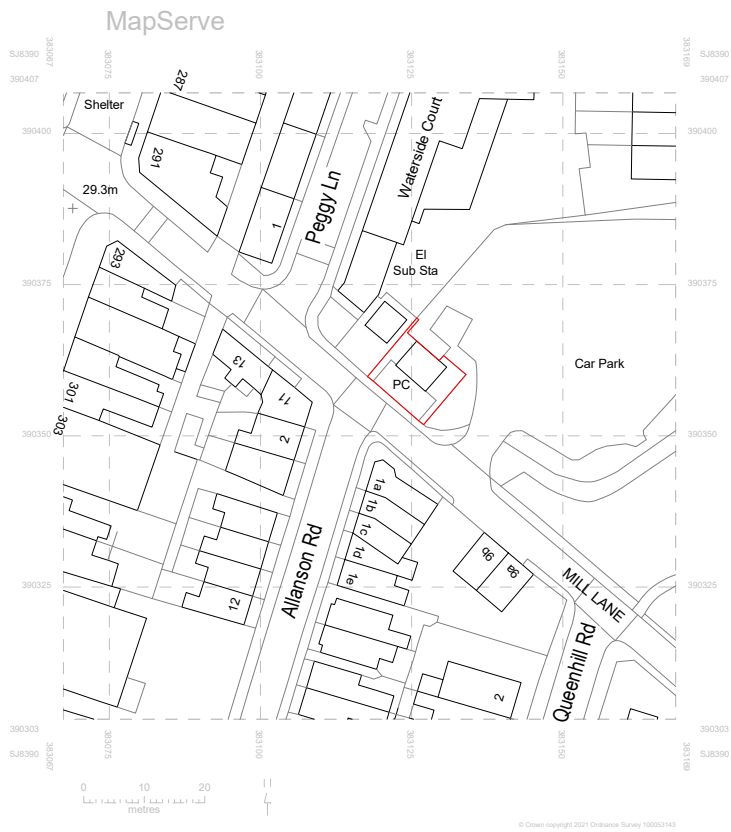


1

Location Plan  
1 : 1250






VISUAL SCALE 1:1250 @ A3

 

|   |                  |
|---|------------------|
| <div>SCSTUDIO CHARRETTE</div> <div><small>A: The Clubhouse, 50 Grosvenor Hill, London, W1K 3QT</small><br/><small>W: <a href="http://www.studiocharrette.co.uk">www.studiocharrette.co.uk</a></small></div>                                                                                          |                  |
| <b>Client</b><br>Mr John Rogers   |                  |
| <b>Project Title</b><br>Derelict toilet block by Northenden Riverside Park on Mill Lane M22 4HJ   |                  |
| Drawing Title<br>Location Plan A3   |                  |
| Drawing No.<br>P1   | Rev              |
| Scale @ A3<br>1 : 1250   | Planning         |
| Created By   | Author           |
| Check By   | Approver         |
|   | Building Control |
|   | Client           |
|   | Search           |
|   | Information      |
| <small>This drawing and the copyright, design rights and all other intellectual property rights in it belong to Studio Charrette. No licence or assignment of any such rights is granted hereunder. This drawing is not to be copied or adapted by a third party without written permission.</small> |                  |


Studio Charrette will not be responsible for any principal designer duties under CDM 2015.  
No site work is to be carried out until permissions are in place. Site searches to carried out before any works to site.  
All structural elemental/associated calculations to be confirmed and provided by structural engineer.

NOTES:  
This drawing is not a working drawing, and is only for the purpose of the following:-  
A- Planning Submission  
The main contractor is responsible for informing the lead designer of any discrepancy on, or between, this drawing and any other relevant documents.  
At existing walls, foundations and lintels or other structural items are to be confirmed load bearing and adequate for increased loading where relevant prior to work commencing.  
Any existing walls to be removed are to be confirmed non-loadbearing prior to removal.  
Boundaries, angles, and dimensions are to be checked by the main contractor prior to work commencing.  
Written dimensions only to be used from this drawing. If in doubt consult the lead designer for clarification.

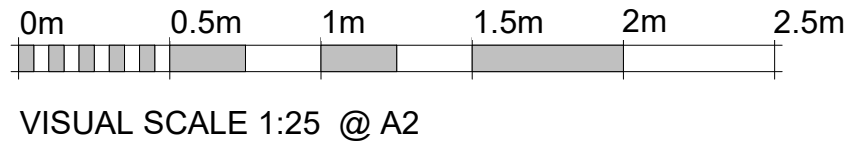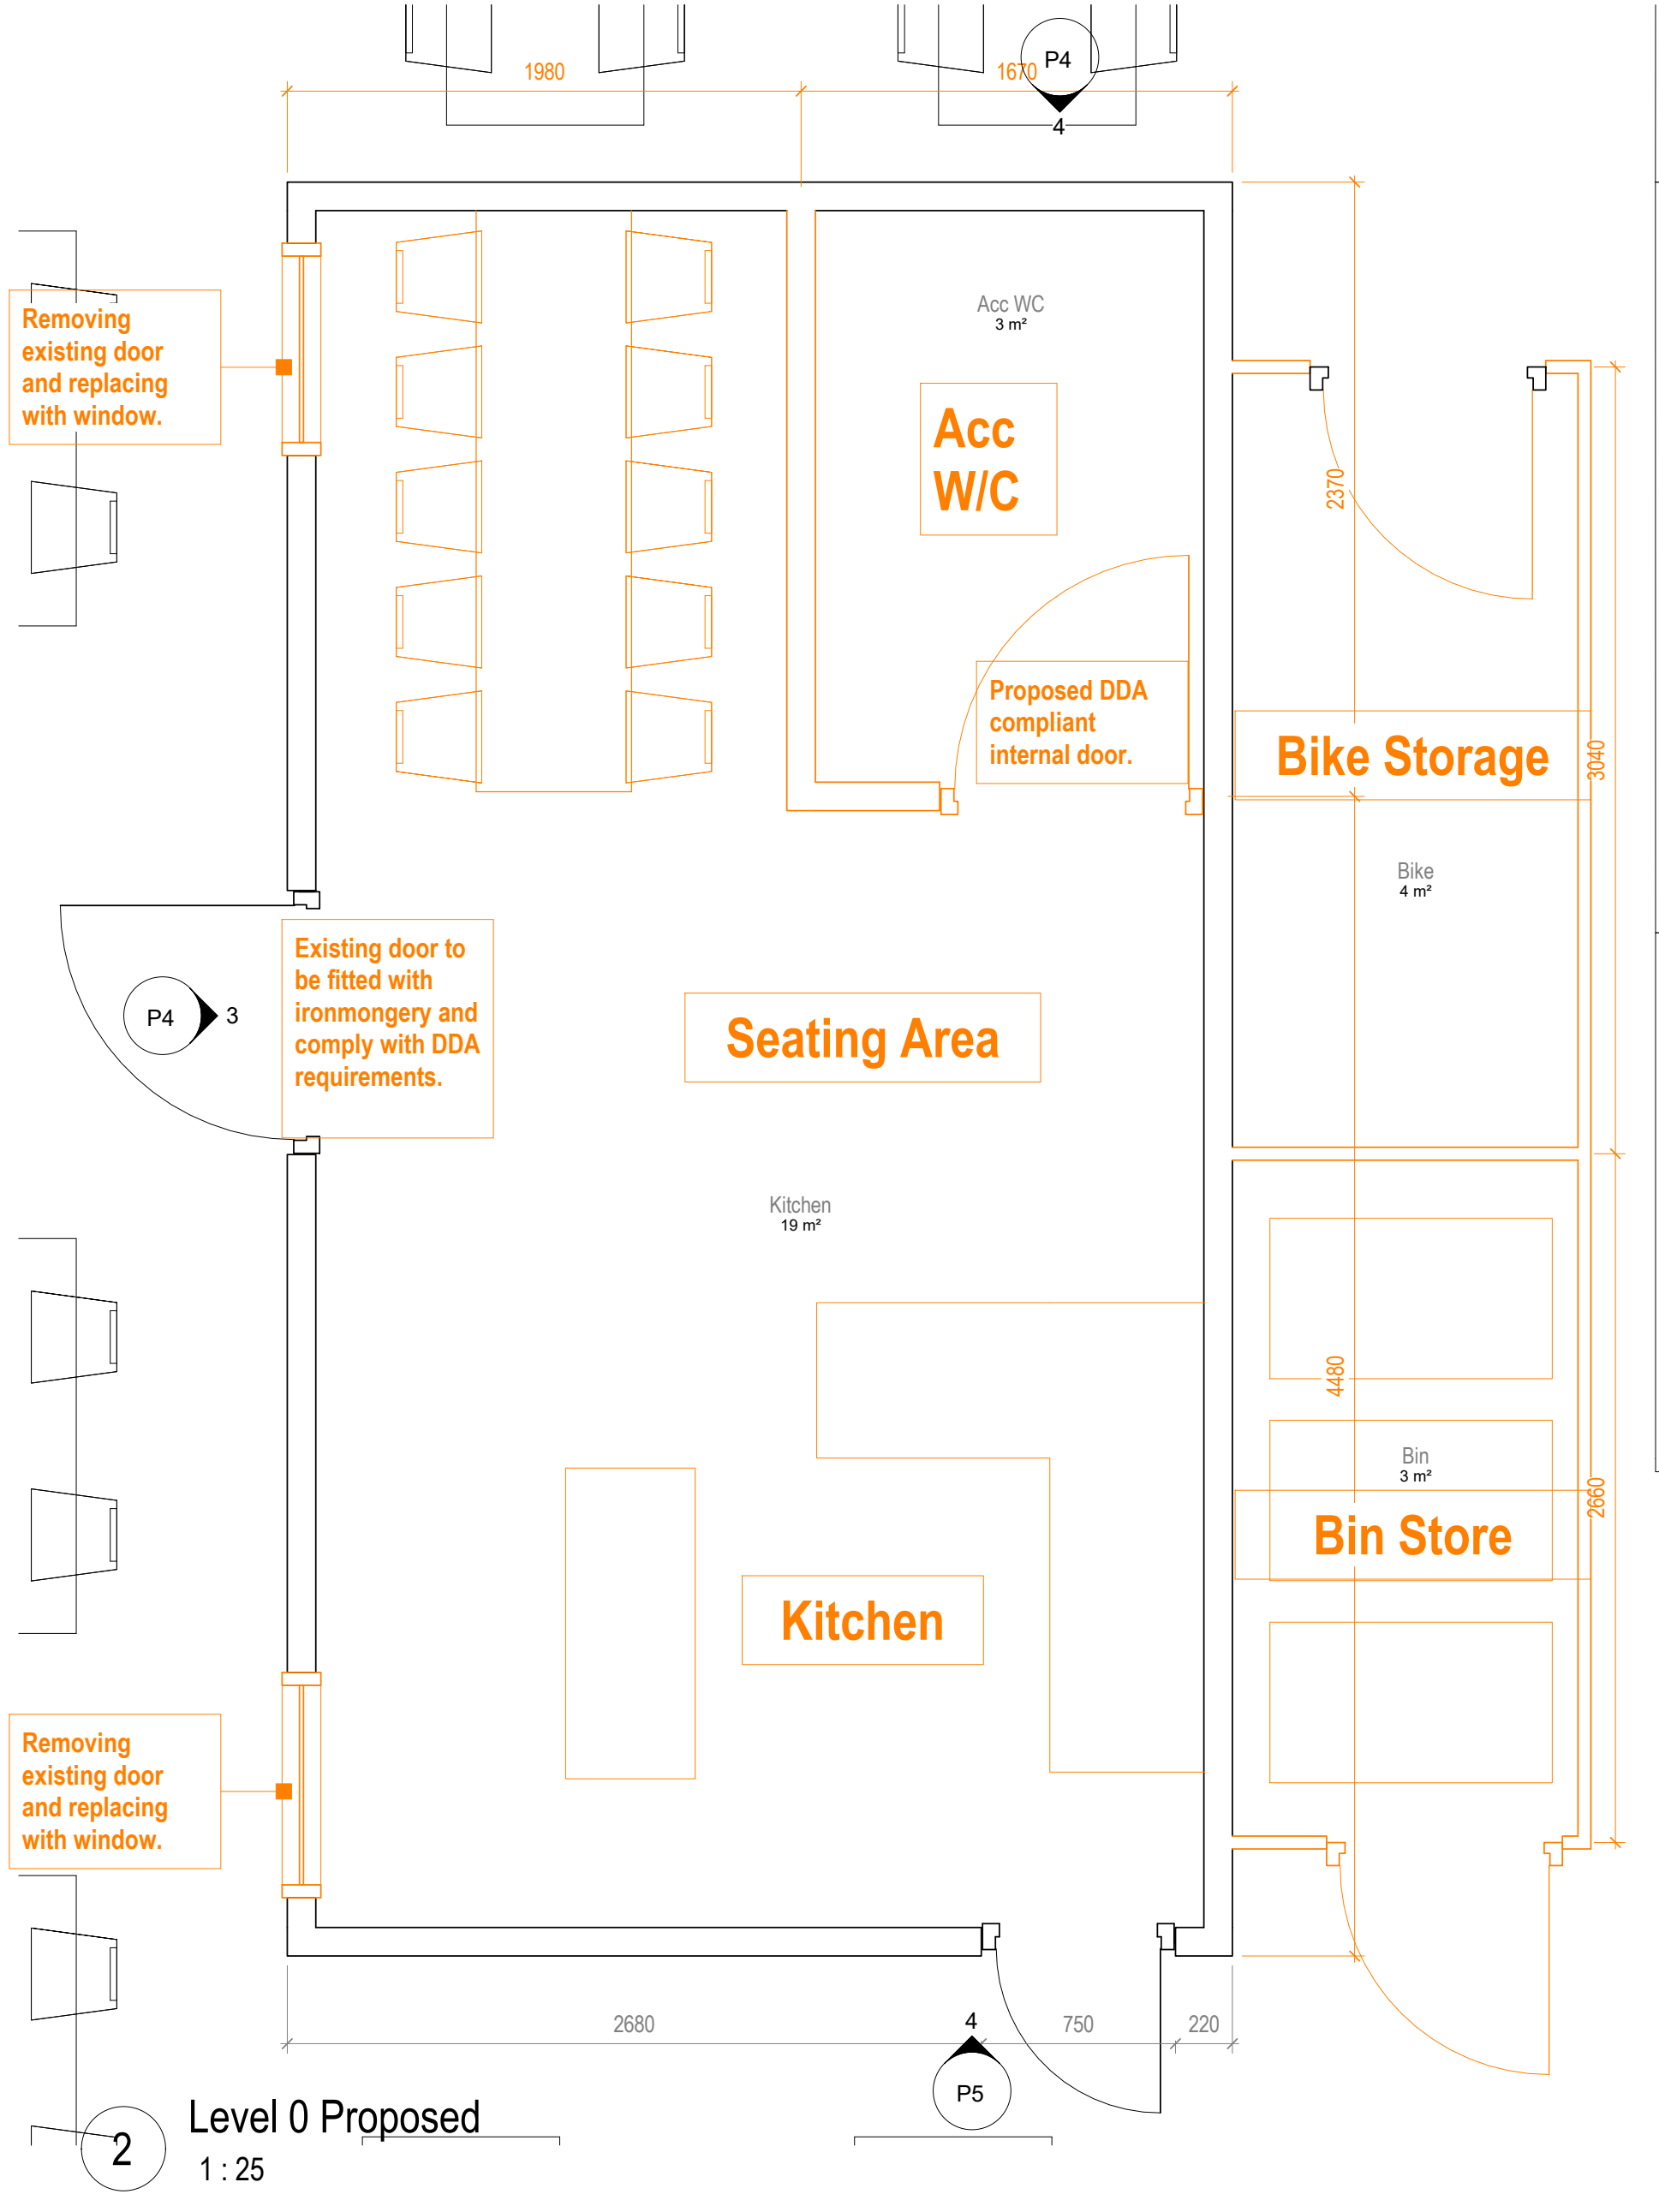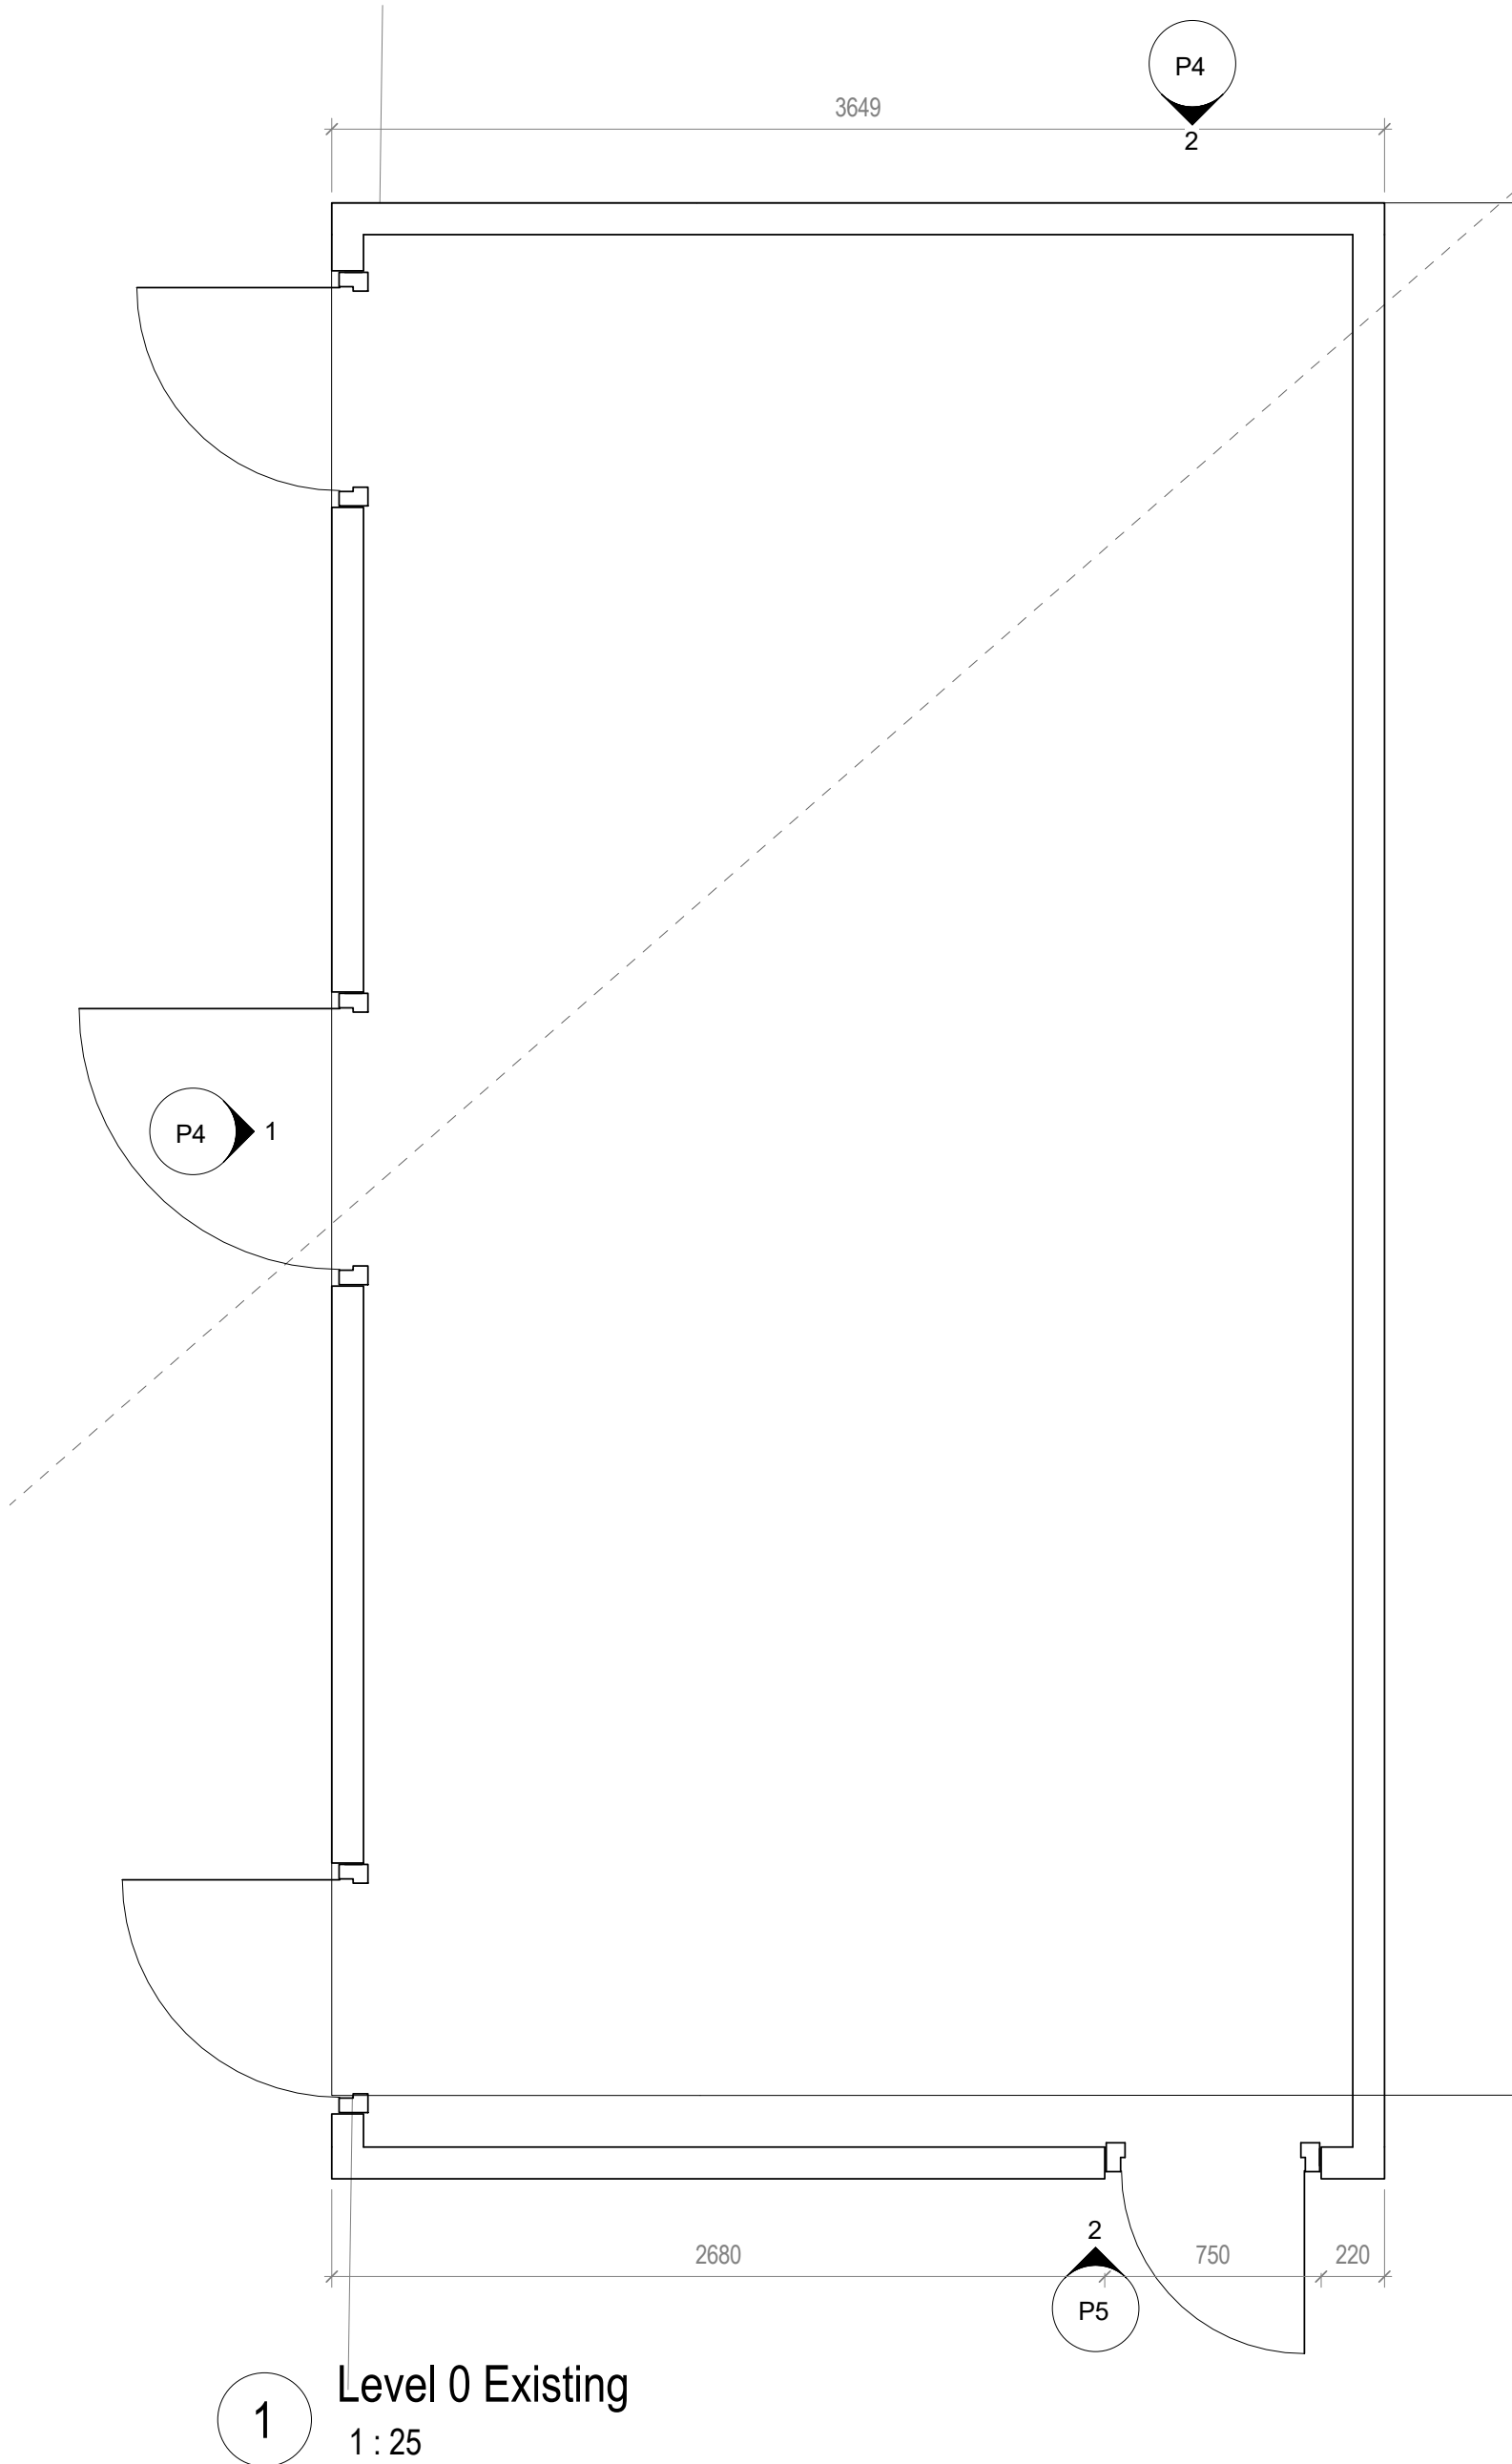


Studio Charrette will not be responsible for any principal designer duties under CDM 2015.  
No site work is to be carried out until permissions are in place. Site searches to carried out before any works to site.  
All structural elemental/associated calculations to be confirmed and provided by structural engineer.


NOTES:  
This drawing is not a working drawing, and is only for the purpose of the following:-  
A- Planning Submission  
The main contractor is responsible for informing the lead designer of any discrepancy on, or between, this drawing and any other relevant document.  
All existing walls, foundations and inlets or other structural items are to be confirmed load bearing and adequate for increased loading where relevant prior to work commencing.  
Any existing walls to be removed are to be confirmed not - loadbearing prior to removal.  
Boundaries, angles, and dimensions are to be checked by the main contractor prior to work commencing.  
Written dimensions only to be used from this drawing. If in doubt consult the lead designer for clarification.

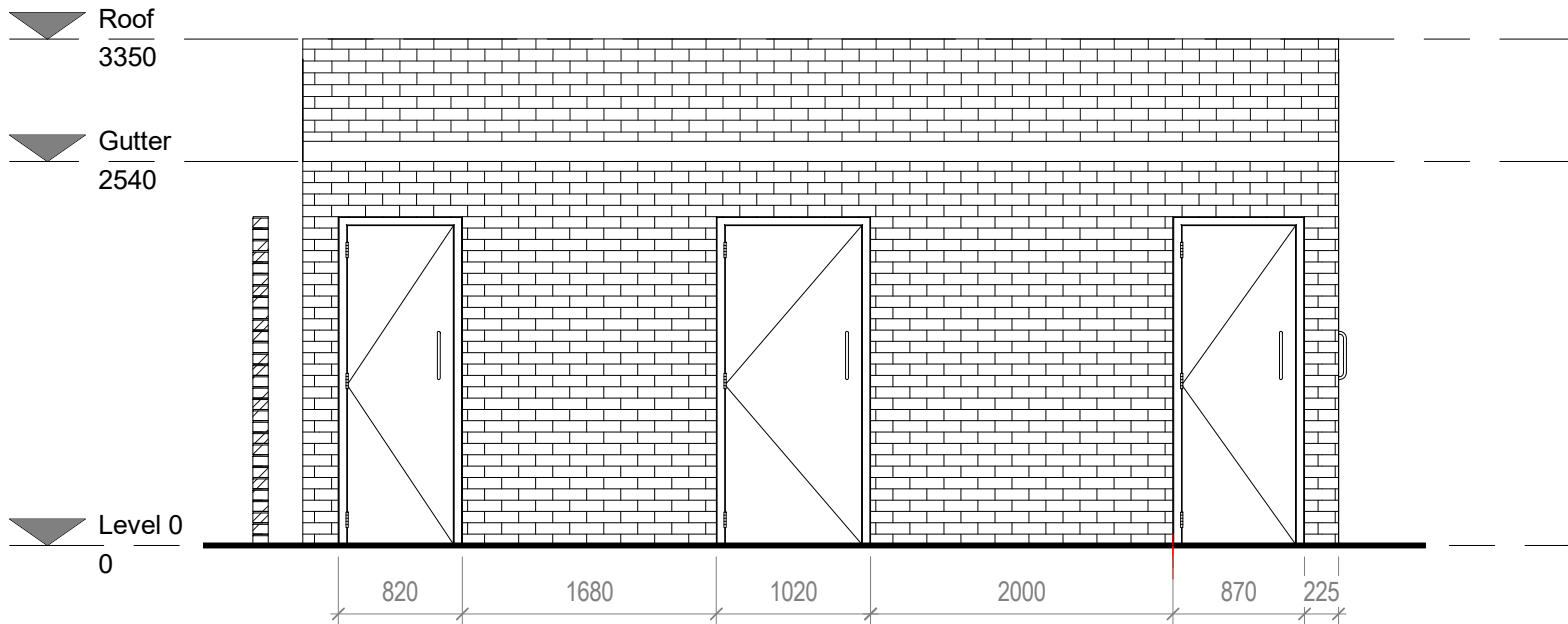


1 Existing Front Elevation  
1 : 50

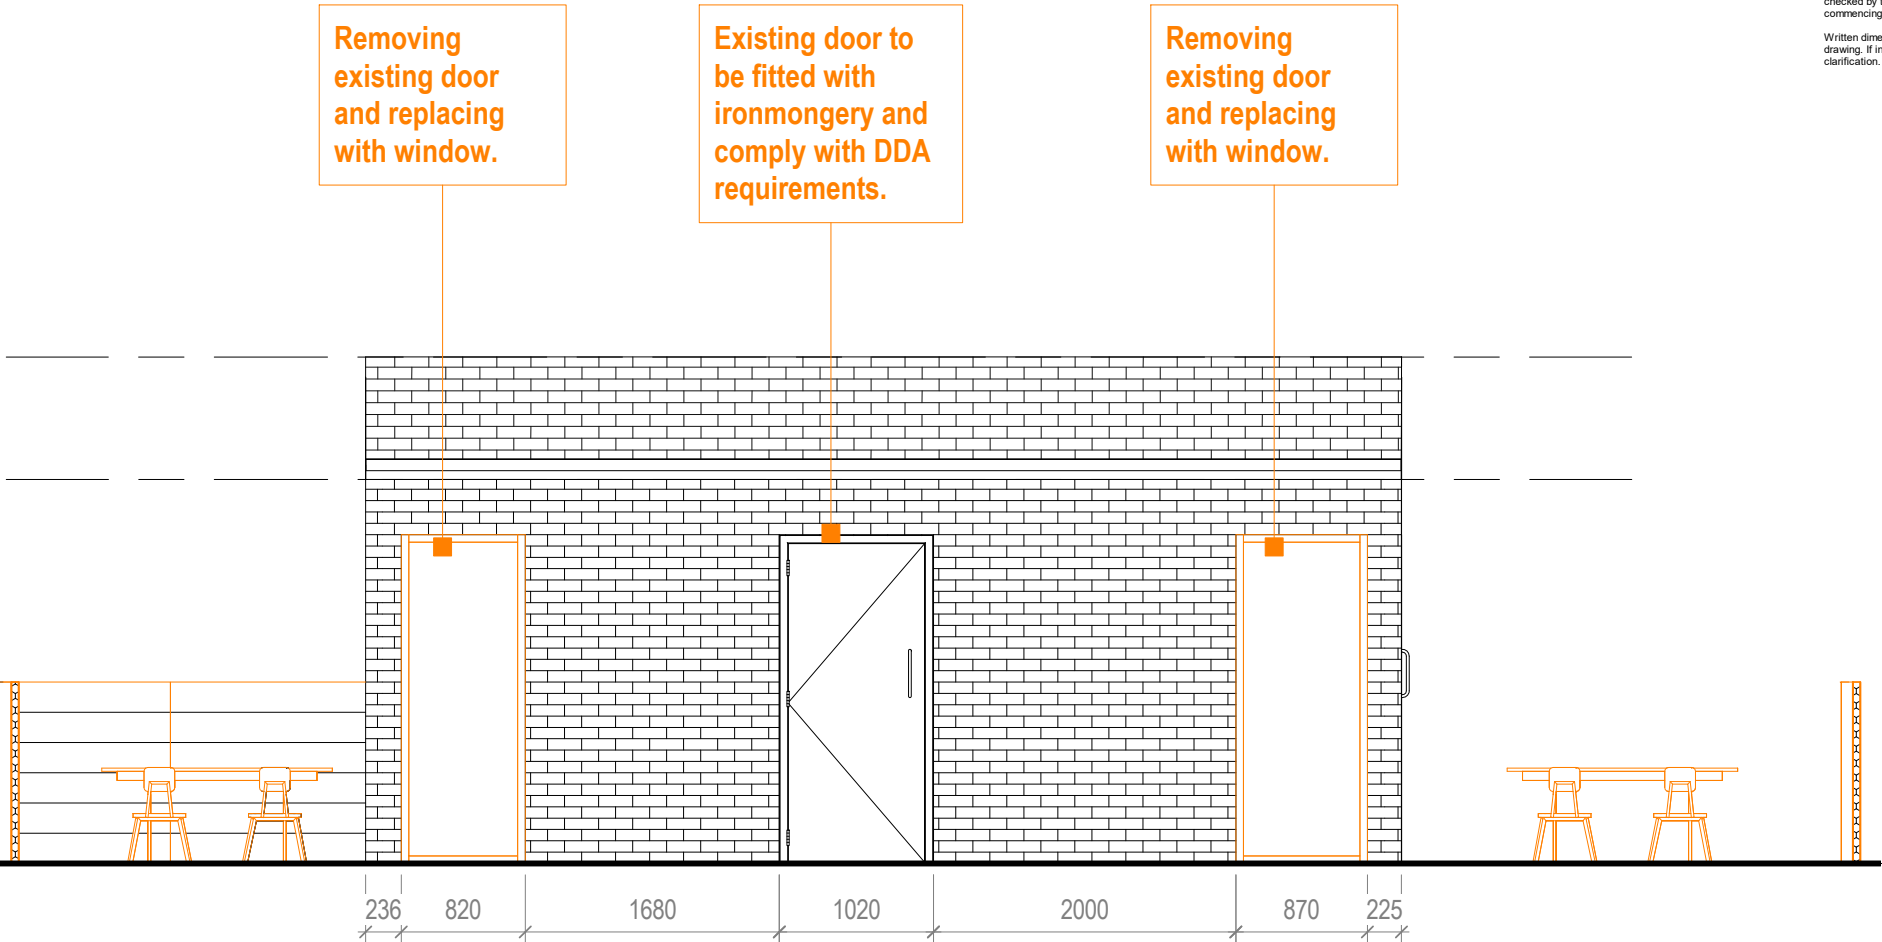

3 Proposed Front Elevation  
1 : 50

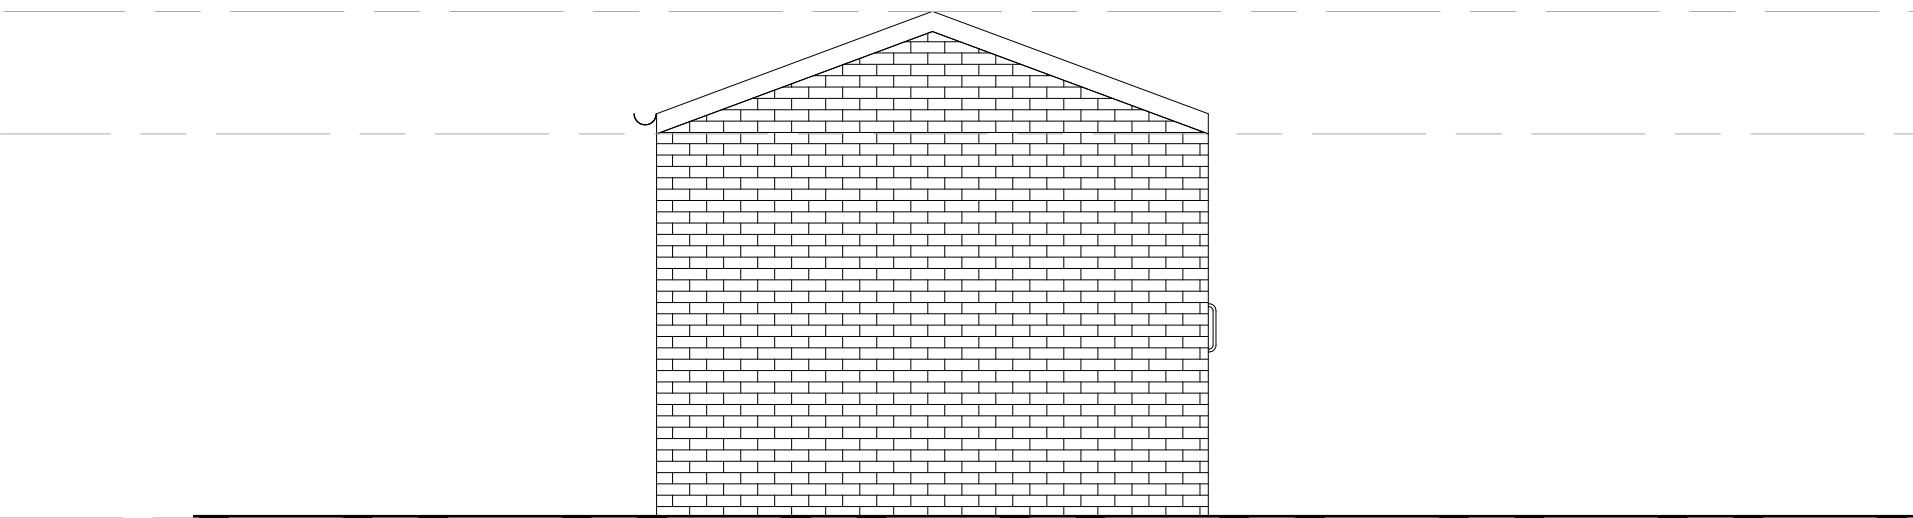

2 Existing Side Elevation  
1 : 50

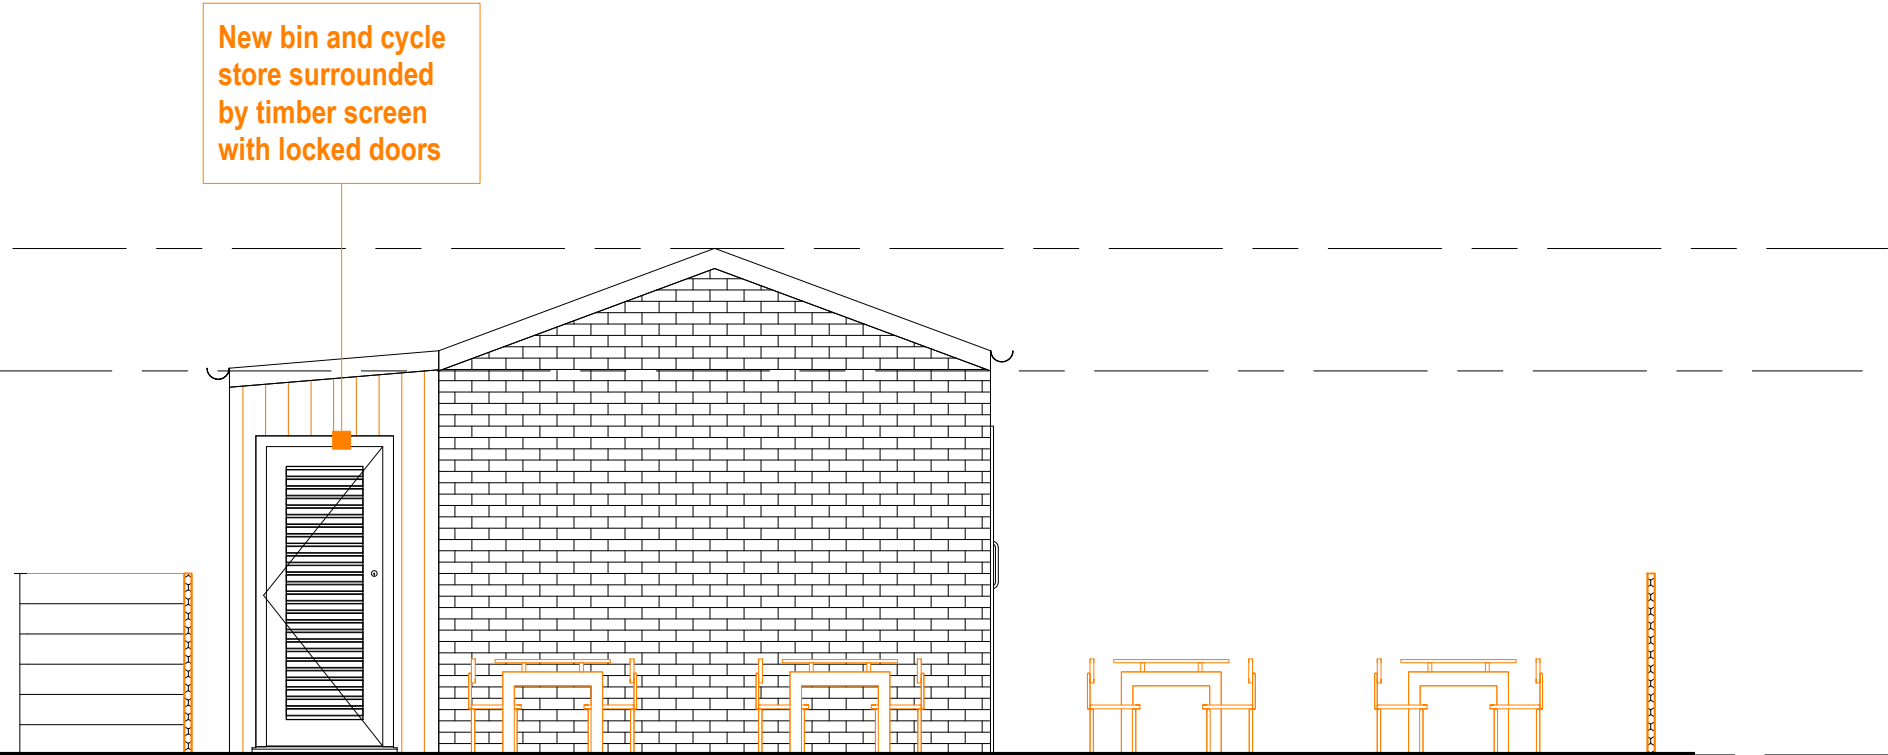

4 Proposed Side Elevation  
1 : 50




VISUAL SCALE 1:50 @ A2


|   |                                      |
|---|--------------------------------------|
| STUDIO CHARRETTE   |                                      |
| Client<br>Mr John Rogers   |                                      |
| Project Title<br>Daredevil toilet block by Northenden Riverside Park on Mill Lane RD2 4JL   |                                      |
| Drawing Title<br>Existing and Proposed Elevations 1 A2   |                                      |
| Drawing No.<br>P11   | Rev                                  |
| Scale @ A2<br>1 : 50   | Created By<br>Checked By<br>Reviewed |
| This drawing and its copyright, design rights and all other intellectual property rights are owned by Studio Charrette. No part of this drawing may be reproduced or transmitted in any form or by any means electronic or mechanical, including photocopying, recording, or by any information storage or retrieval system, without prior written permission. |                                      |

Studio Charrette will not be responsible for any principal designer duties under CDM 2015.  
No site work is to be carried out until permissions are in place. Site searches to carried out before any works to site.  
All structural elemental/associated calculations to be confirmed and provided by structural engineer.


NOTES:  
This drawing is not a working drawing, and is only for the purpose of the following:-  
A. Planning Submission  
The main contractor is responsible for informing the lead designer of any discrepancy on, or between, this drawing and any other relevant document.  
All existing walls, foundations and inlets or other structural items are to be confirmed load bearing and adequate for increased loading where relevant prior to work commencing.  
Any existing walls to be removed are to be confirmed non - loadbearing prior to removal.  
Boundaries, angles, and dimensions are to be checked by the main contractor prior to work commencing.  
Written dimensions only to be used from this drawing. If in doubt consult the lead designer for clarification.

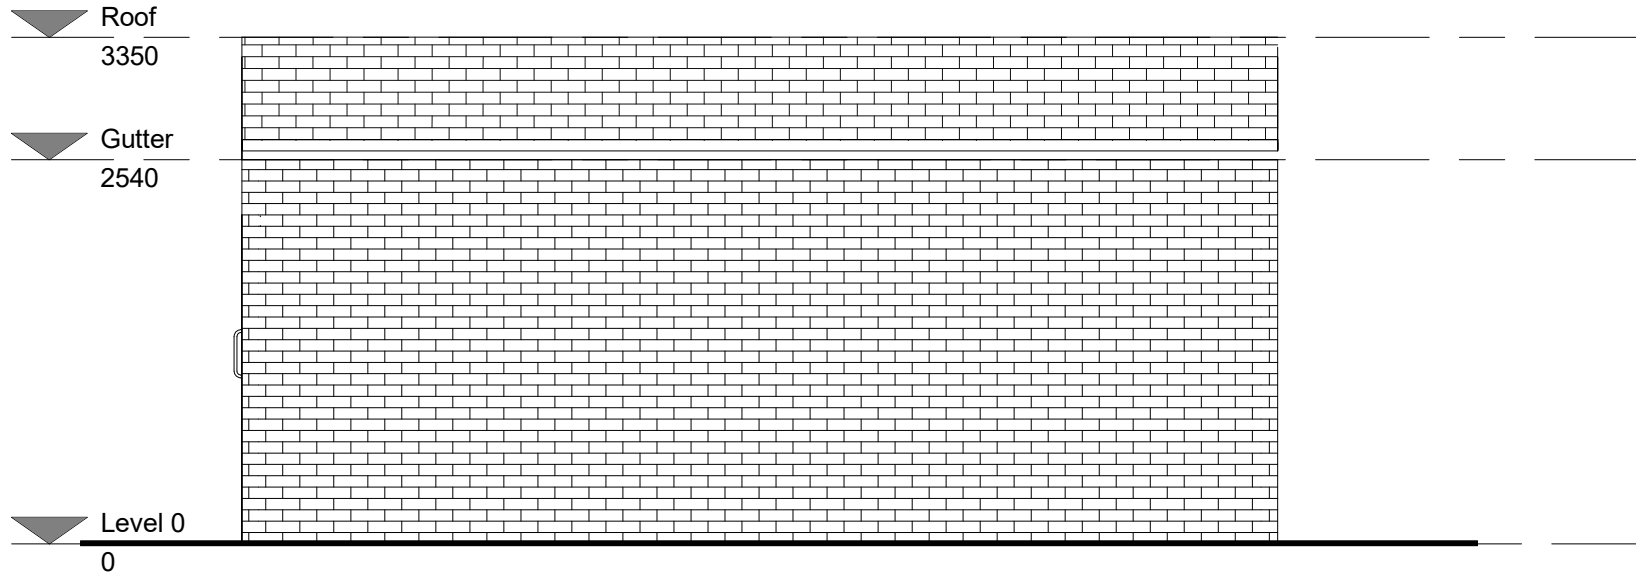


1 Existing Rear Elevation  
1 : 50

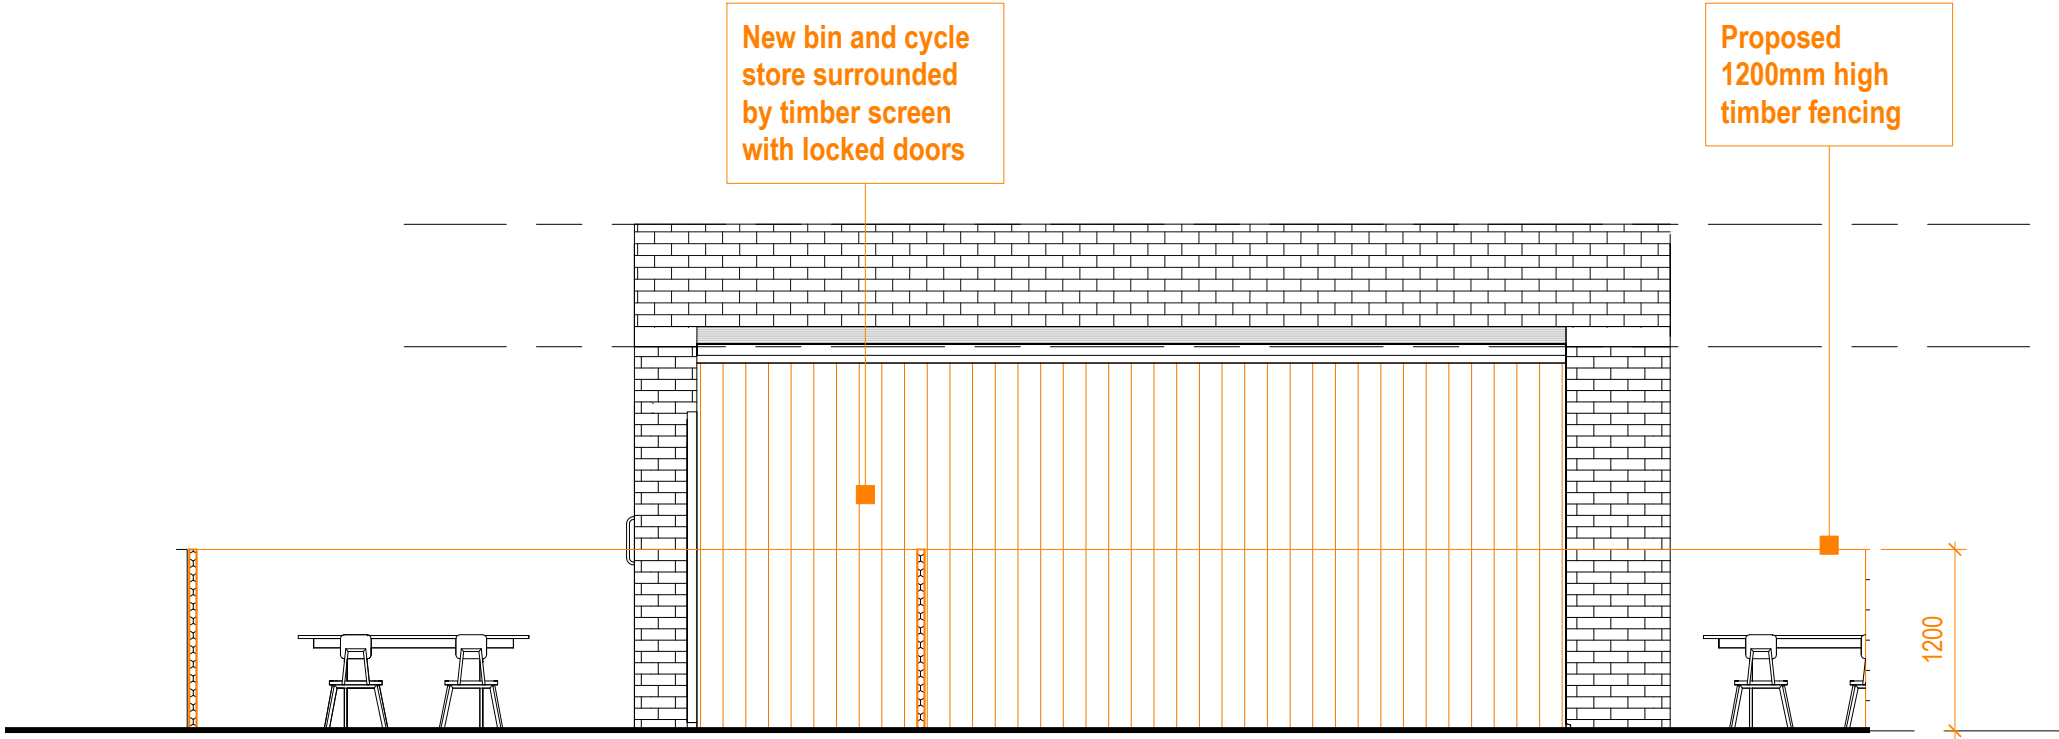


3 Proposed Rear Elevation  
1 : 50

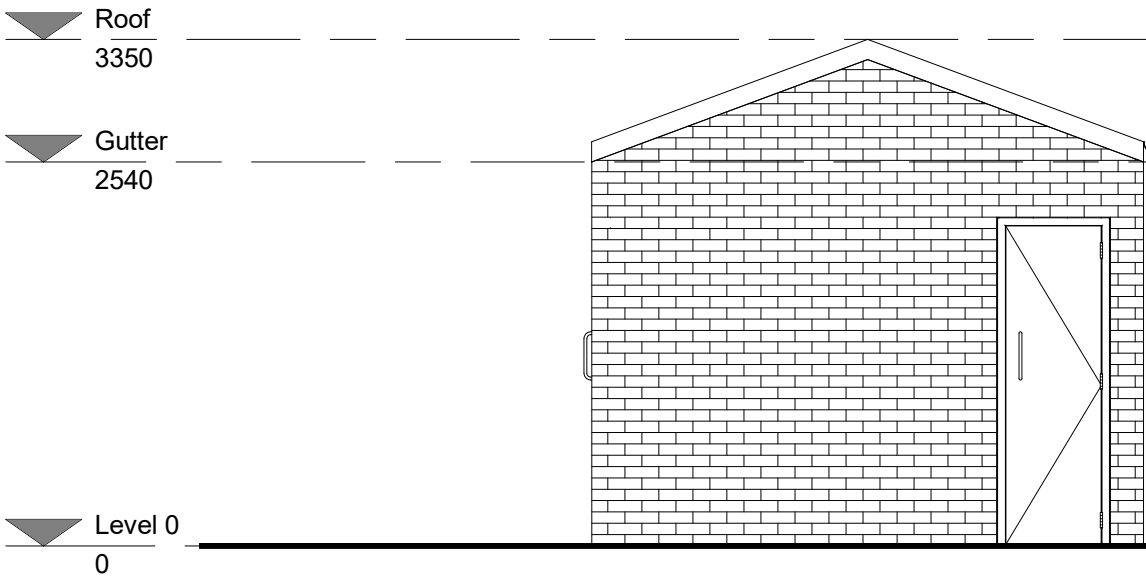

2 Existing Side 2 Elevation  
1 : 50

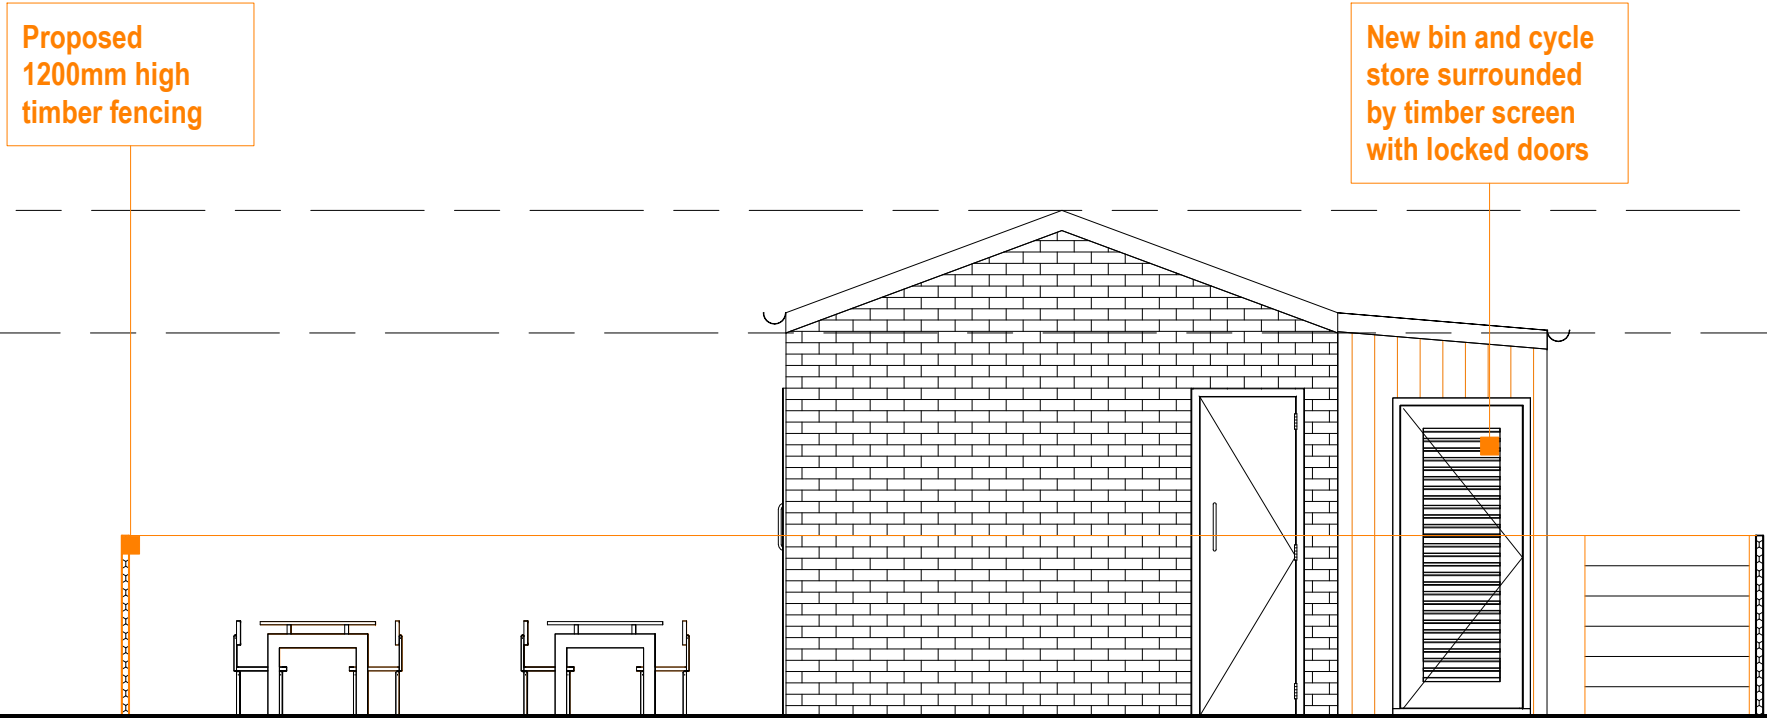


4 Proposed Side 2 Elevation  
1 : 50

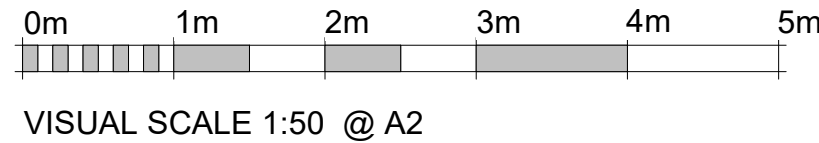


|   |                                            |
|---|--------------------------------------------|
| <b>SC</b> STUDIO CHARRETTE<br><small>10 The Oldhouse, 50 Goswami Rd, London, W10 3DT<br/>020 8996 0000   www.studiocharrette.co.uk</small>   |                                            |
| Client<br>Mr John Rogers   |                                            |
| Project Title<br>Daredevil toilet block by Northenden Riverside<br>Park on Mill Lane B22 4RU   |                                            |
| Drawing Title<br>Existing and Proposed Elevations 2 A2   |                                            |
| Drawing No.<br>P2   | Rev                                        |
| Scale @ A3<br>1 : 50   | Drawn<br>Checked<br>Created By<br>Check By |
| <small>This drawing and its copyright, design rights and all other intellectual property rights are owned by Studio Charrette. No part of this drawing or design may be reproduced or transmitted in any form or by any means electronic or mechanical, including photocopying, recording, or by any information storage or retrieval system, without prior written permission.</small> |                                            |

Studio Charrette will not be responsible for any principal designer duties under CDM 2015.  
No site work is to be carried out until permissions are in place. Site searches to carried out before any works to site.  
All structural elemental/associated calculations to be confirmed and provided by structural engineer.

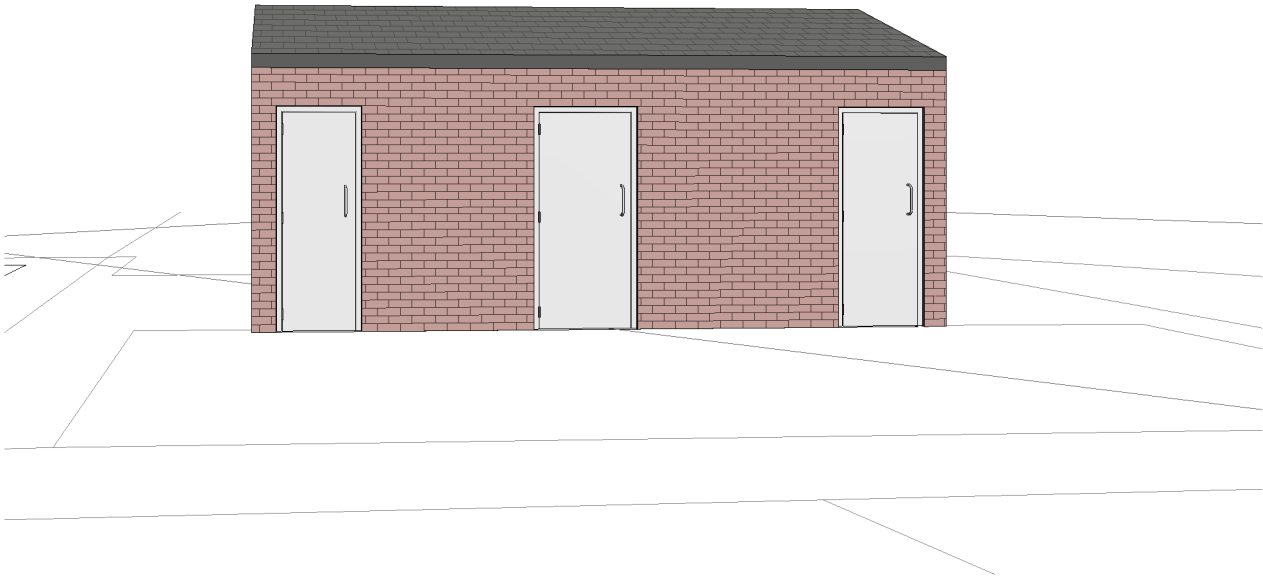

1 Existing 3D View

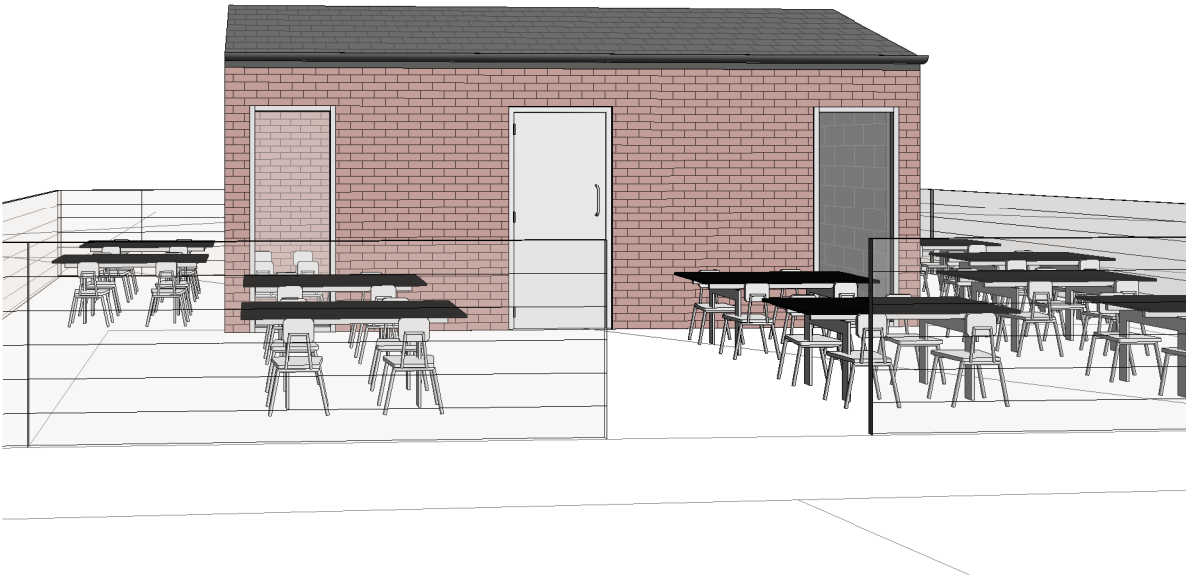

2 Proposed 3D View

SC

STUDIO  
CHARRETTE

At: The Oldhouse, 50 Grosvenor Hill, London, W1K 3GT  
or [www.studiocharrette.co.uk](http://www.studiocharrette.co.uk)

Client

Mr John Rogers

Project Title

Derelict toilet block by Northenden Riverside  
Park on Mill Lane M22 4HJ

Drawing Title

Existing and Proposed 3D A3

Drawing No.

P6

Scale @ A3

Date

Created By

Check By

Rakesh  
Misty  
Rakesh  
Misty

Rev

Planning  
Building Control  
Client  
Search  
Information

This drawing and the copyright, design rights and all other intellectual property rights  
in it belong to Studio Charrette. No licence or assignment of any such rights is  
granted hereunder. This drawing is not to be copied or adapted by a third party  
without written permission.