




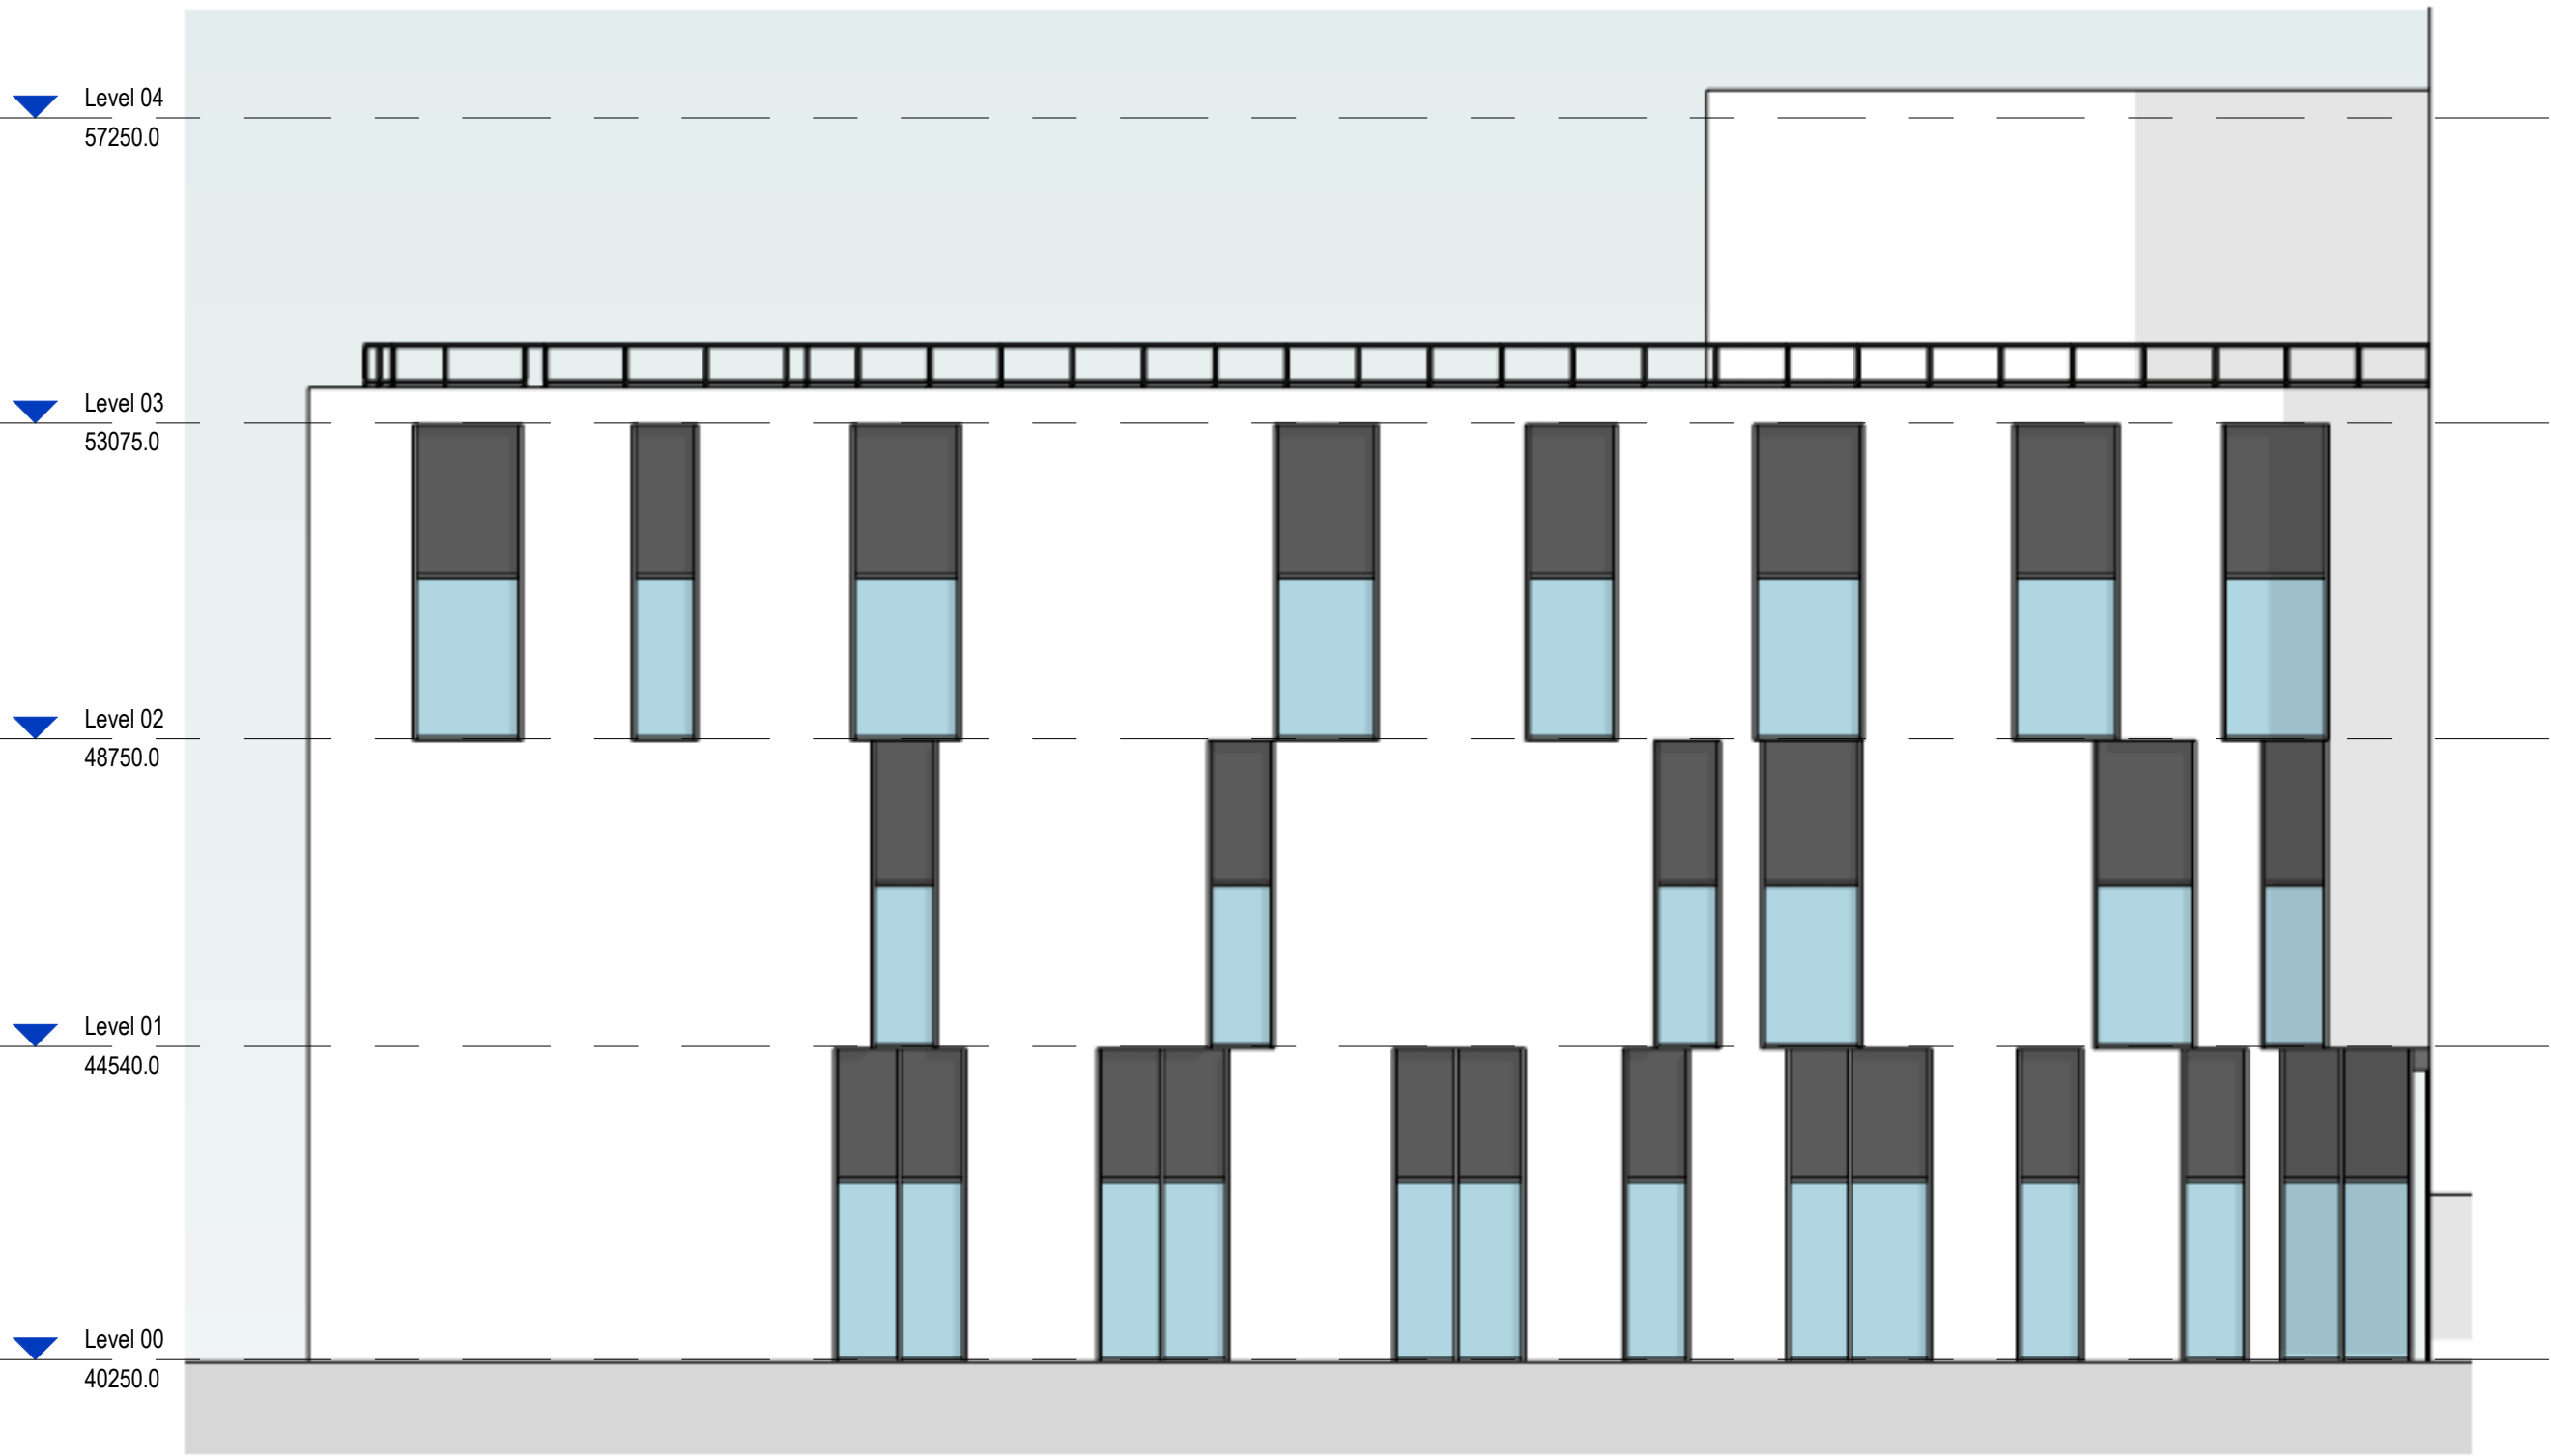


Existing North Road Front Elevation
1 : 100

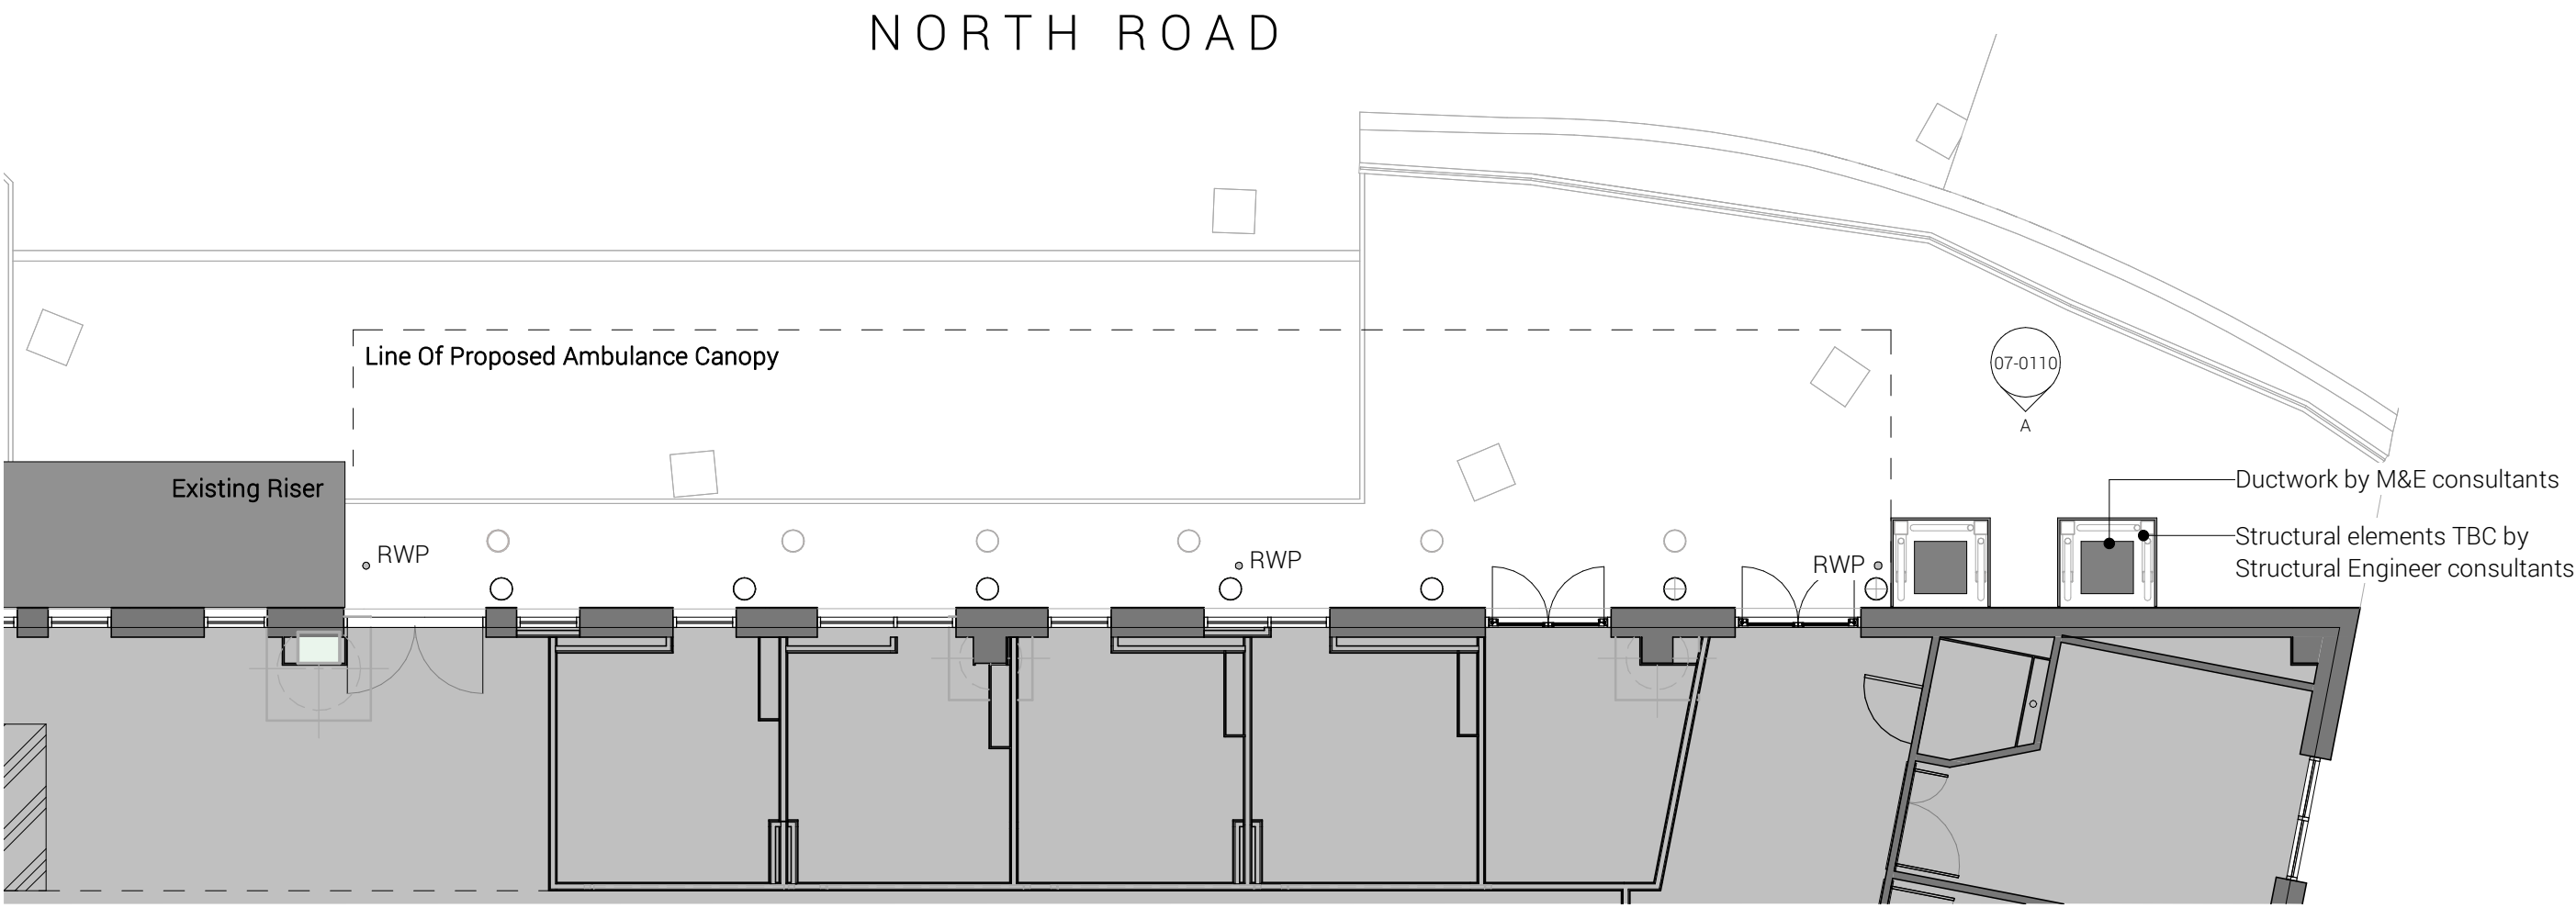


Proposed North Road Front Elevation
1 : 100

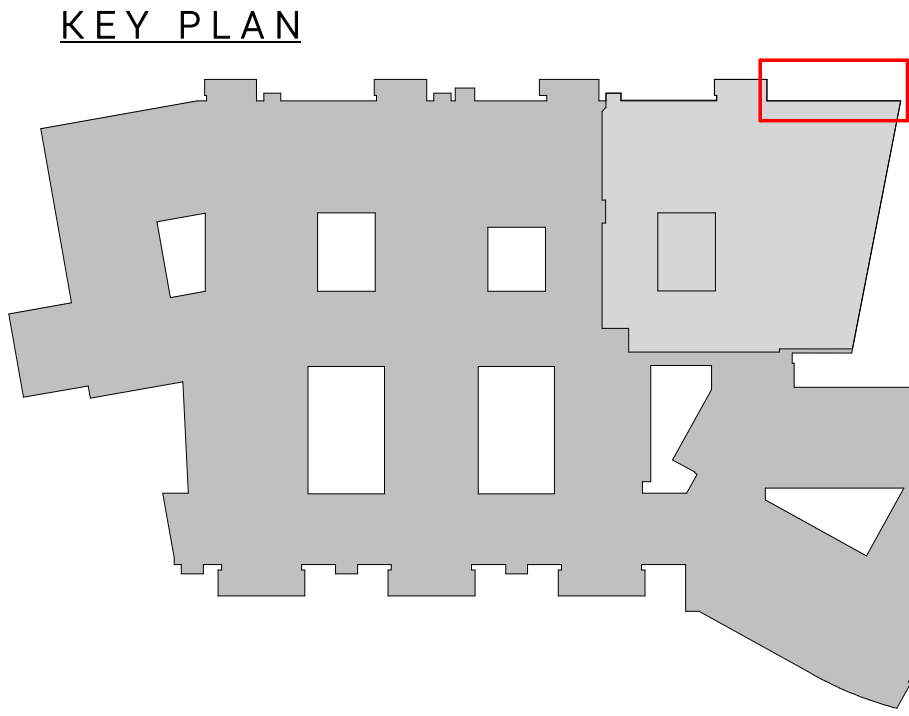

Proposed Ground Floor Plan
1 : 100

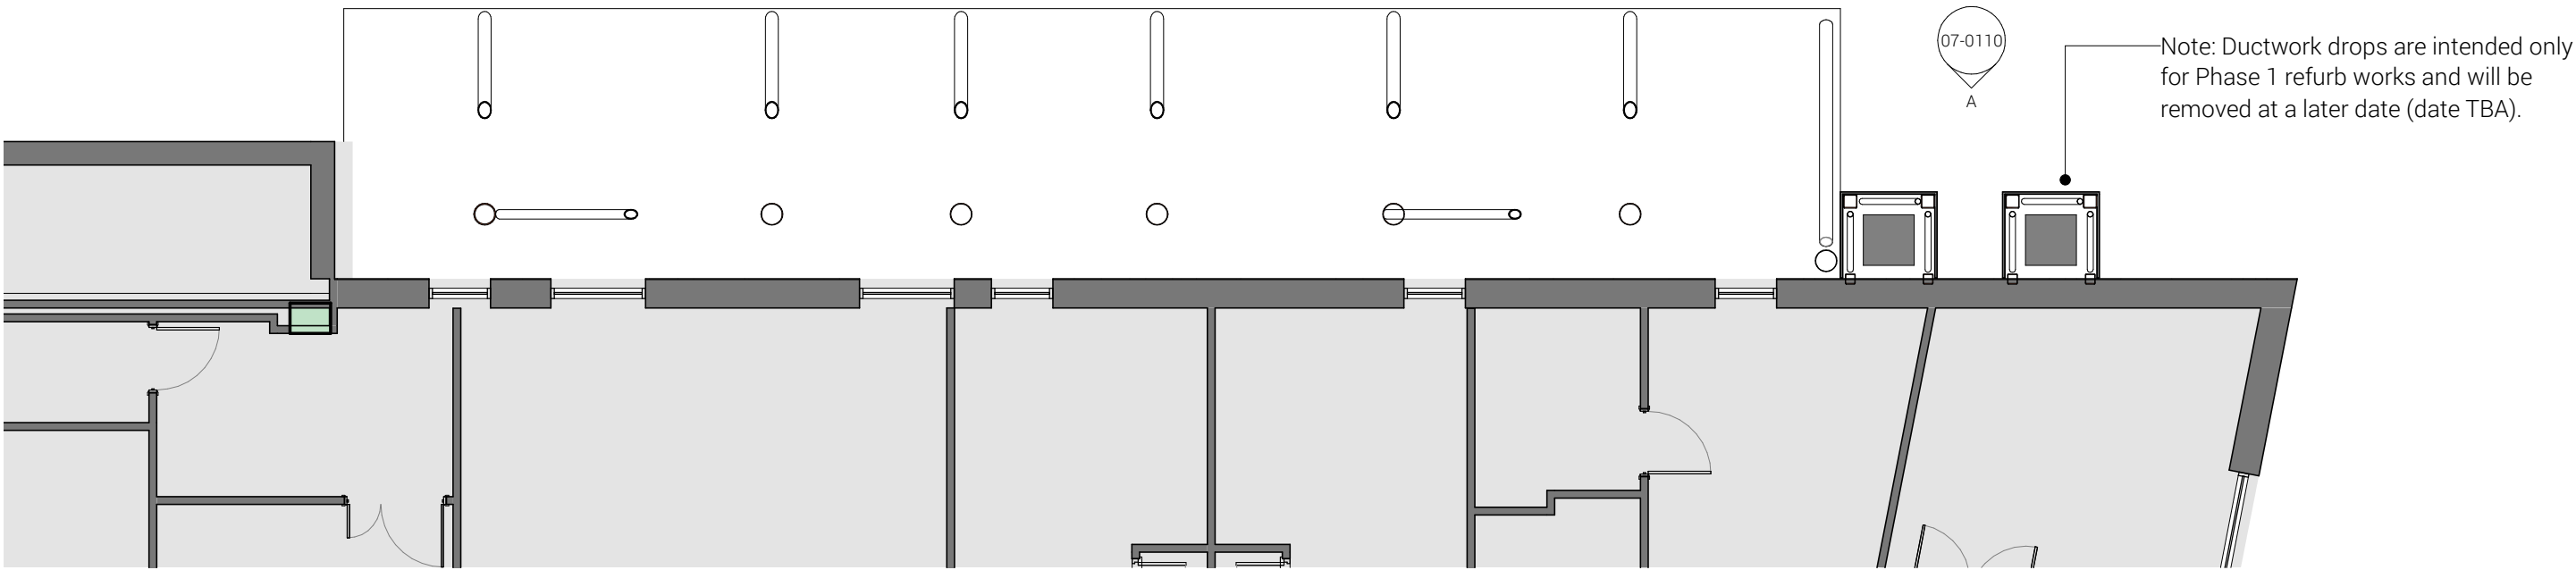

Proposed Level 01 Plan
1 : 100

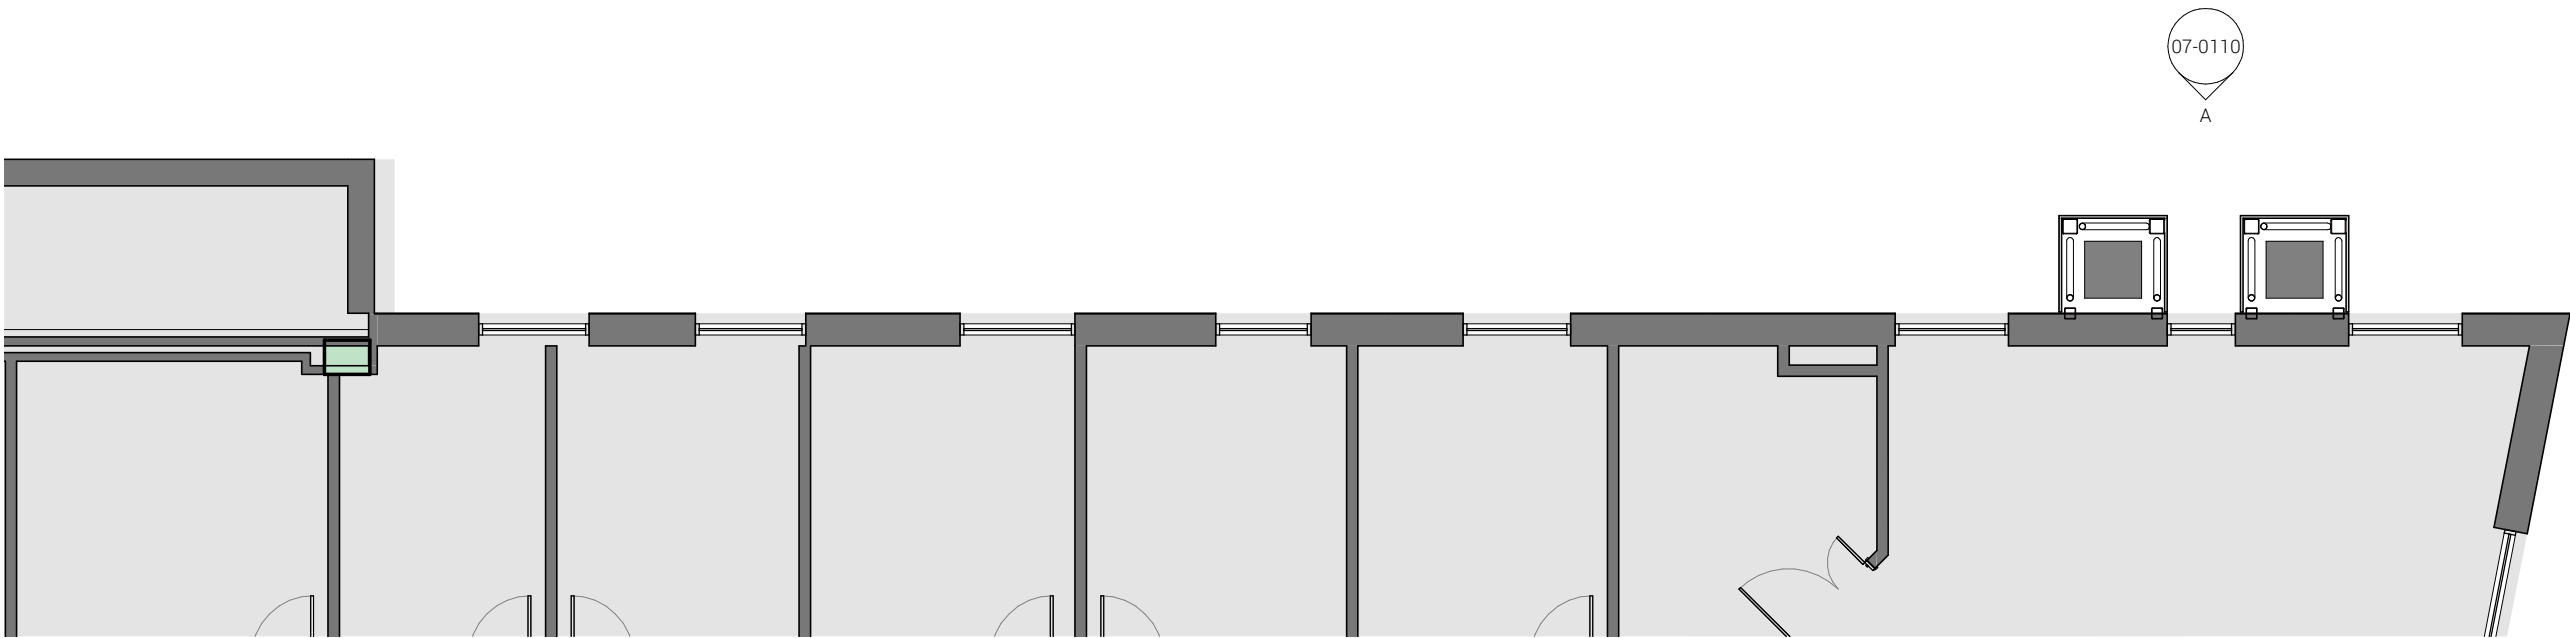

Proposed Level 02 Plan
1 : 100

GENERAL NOTES:

DAY Architectural Ltd accepts no responsibility for any costs, losses or claims whatsoever arising from these drawings, specifications and related documents unless there is full compliance with the Client or any unauthorised user of the following:

1 All boundaries, dimensions and levels are to be checked on site before construction and any discrepancies reported to the Architect / Designer.

2 Partial Service: Any discrepancies with site or other information is to be advised to the Architect / Designer and direction and / or approval is to be sought before the implementation of the detail.

3 Block and site plans are reproduced under license from the Ordnance Survey.

4 Do not scale this drawing.

5 For the purpose of coordination, all relevant parties must check this information prior to implementation and report any discrepancies to the Architect / Designer.

P3

Material Change at Duct Drop Cladding

03.11.21

KA

P2

Issued for Non Material Amendment

29.07.21

KA

P1

Issued For Planning.

14.04.21

KA

REV

DESCRIPTION

DATE

REV BY

CLIENT

NHS

Manchester University

NHS Foundation Trust

PROJECT

Project PED & IMRI, MFT

SCALE

As indicated @ A1

FIRST ISSUED

14.04.21

PROJECT

PED

CLIENT REF

MFT

DRAWN BY

KA

CHECKED BY

CB

ORIGIN

DAY

VOLUME

XX

LEVEL

XX

TYPE

DR

ROLE

A

NUMBER

07-0110

REVISION

P3

DRAWING STATUS

PLANNING

Information contained on this drawing is the sole copyright of DAY Architectural Ltd and is not to be reproduced without their permission.

DAY Architectural Ltd.

Studio 1, Lancaster Buildings

77 Deansgate, Manchester, M3

2BW

T: 0161 834 9703

W: www.day-architectural.com

DAY