
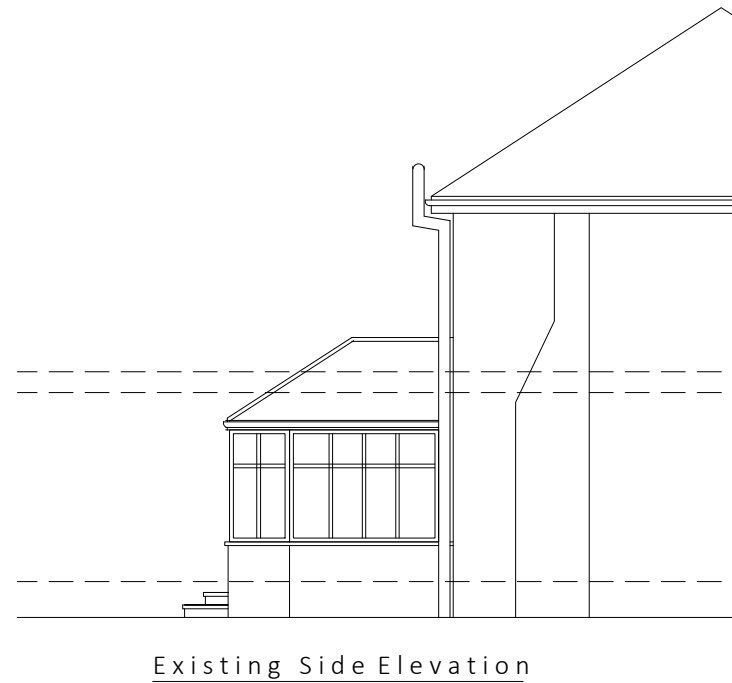
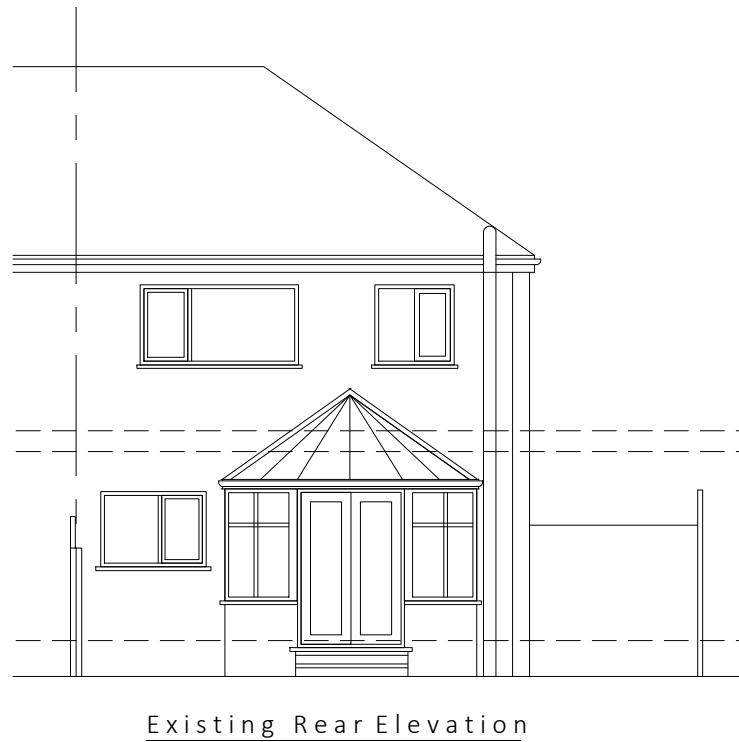
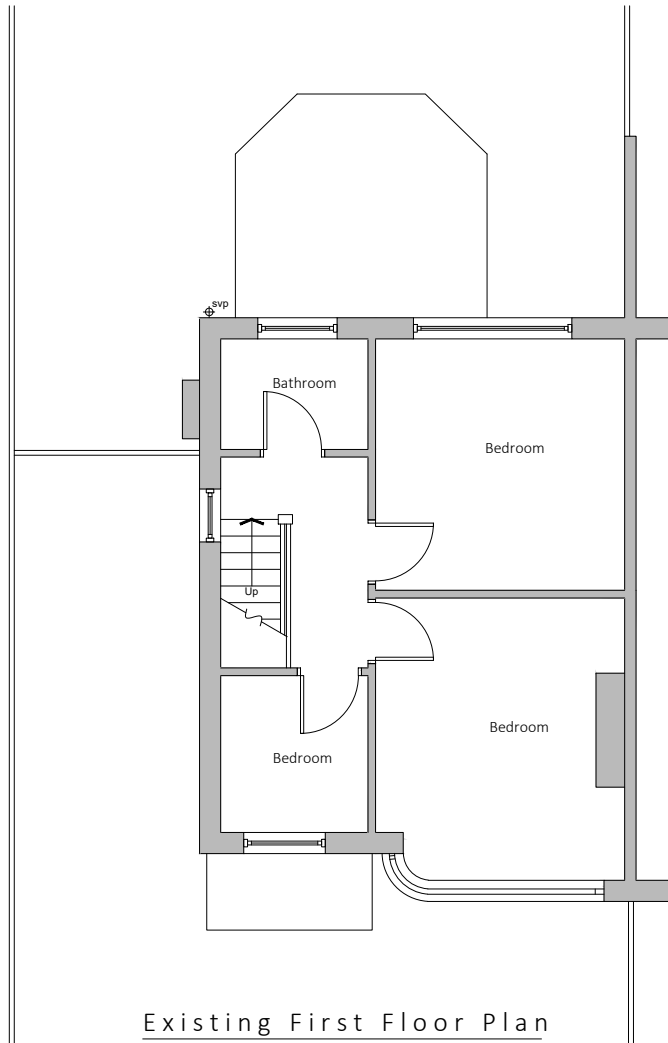


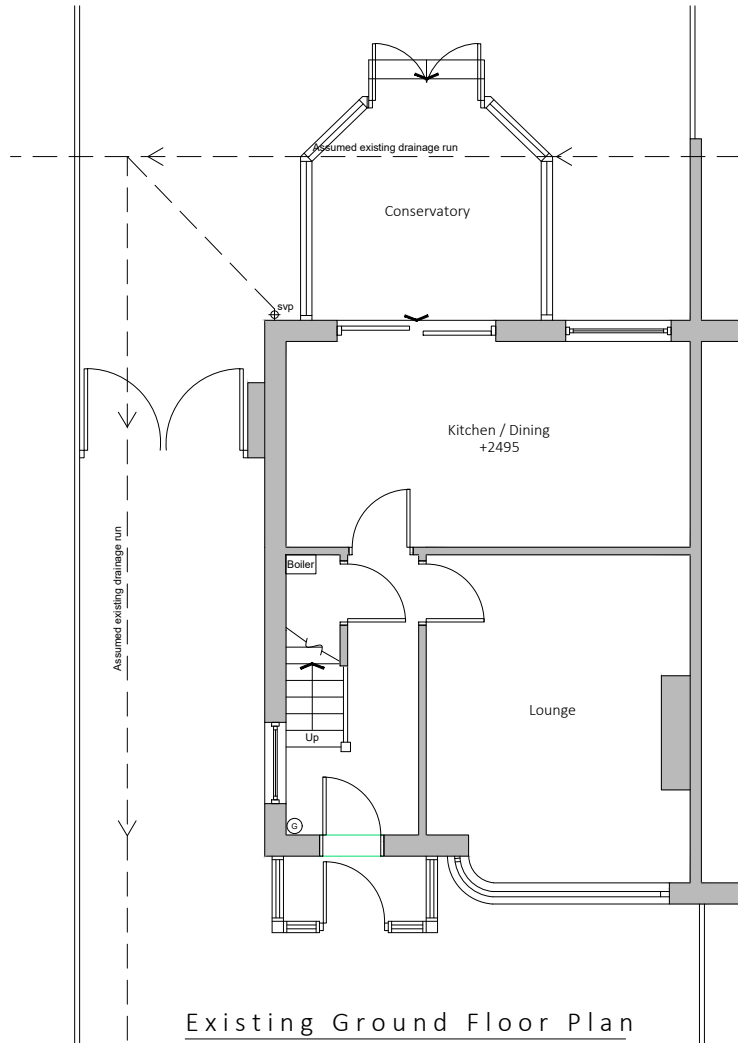

Existing drainage to be checked before construction commences and Architect informed of discrepancies from plans.

Contractors must check all dimensions on site and discrepancies to be reported immediately to the Architect before proceeding.

Assumed direction of joists marked on plan. Contractor must inspect the building prior to site start and inform Architect of any discrepancies prior to site start.

All new timber sizes to be checked and approved by building control prior to site start.



Dashed line indicates demolition.



Hatched area indicates existing walls.

blu room
architecture

Project: 551 Parrs Wood Road
Didsbury

Drawing: Existing Plans &
Elevations

Project Ref: 21/075

Scale: 1:100



Drawn: IG

Date: Nov 2021

Drawing No: 01

Revision:

/

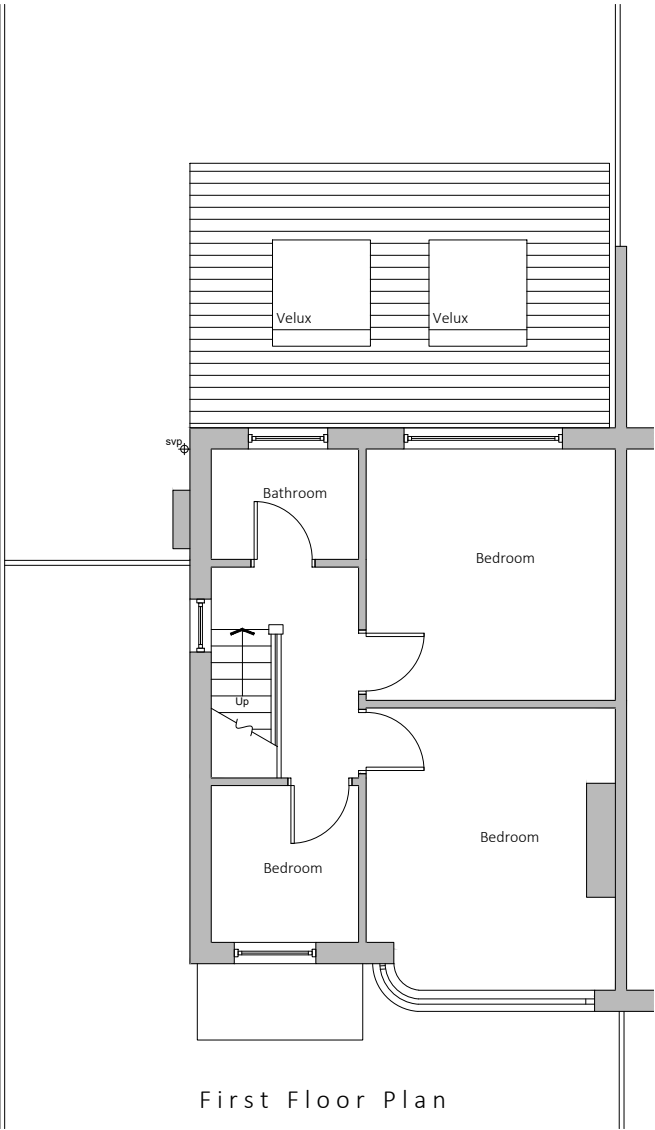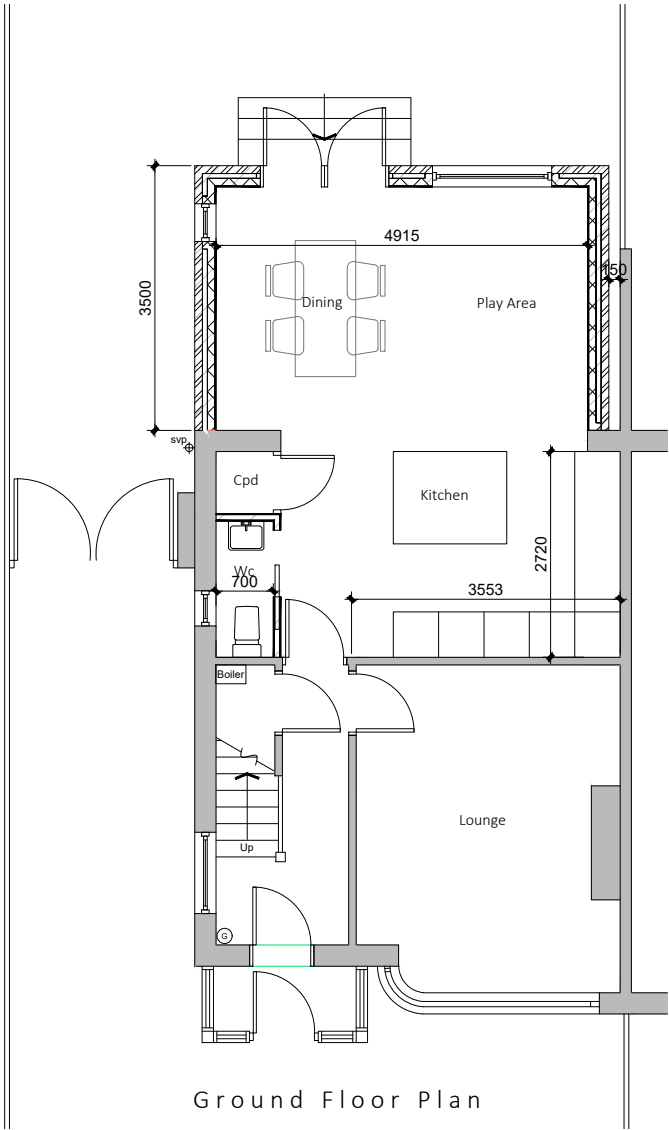

Existing drainage to be checked before construction commences and Architect informed of discrepancies from plans.

Contractors must check all dimensions on site and discrepancies to be reported immediately to the Architect before proceeding.

Assumed direction of joists marked on plan. Contractor must inspect the building prior to site start and inform Architect of any discrepancies prior to site start.

All new timber sizes to be checked and approved by building control prior to site start.

Dashed line indicates steel beam.

Hatched area indicates existing walls.

blu room
architecture


Project: 551 Parrs Wood Road
Didsbury

Drawing: Proposed PLans


Project Ref:	21/075	Drawing No:	02
Scale:	1:100	Revision:	/
Drawn:	IG		
Date:	Nov 2021		



Rear Elevation

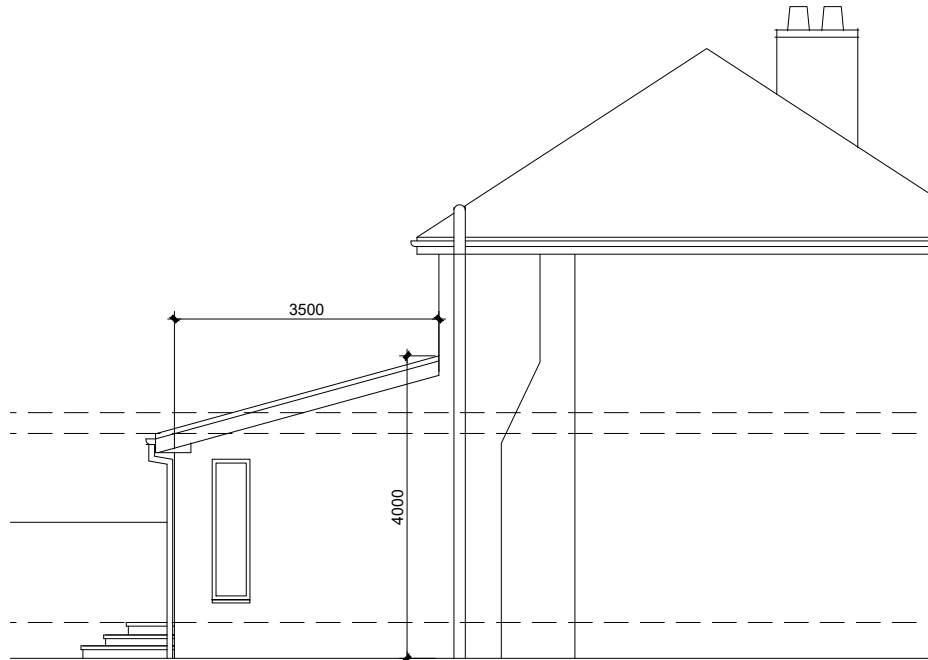

Side Elevation

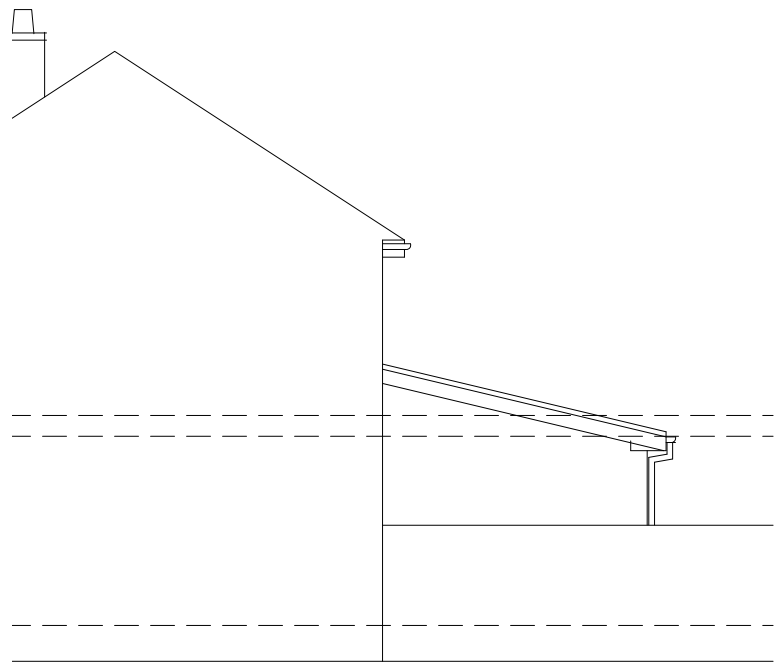

Side Elevation

Existing drainage to be checked before construction commences and Architect informed of discrepancies from plans.

Contractors must check all dimensions on site and discrepancies to be reported immediately to the Architect before proceeding.

Assumed direction of joists marked on plan. Contractor must inspect the building prior to site start and inform Architect of any discrepancies prior to site start.

All new timber sizes to be checked and approved by building control prior to site start.



Project: 551 Parrs Wood Road Didsbury	
Drawing: Proposed Elevations	
Project Ref: 21/075	Drawing No: 03
Scale: 1:100	
Drawn: IG	Revision: /
Date: Nov 2021	