

Appendix B Existing Site and Proposed Plans

General Notes

The Architect shall have no responsibility for any use made of this document other than for that which it was prepared and issued.

All dimensions should be checked on site. Do not scale from this drawing. To be read in conjunction with all other Consultant's drawings. The Architect to be immediately notified of any discrepancies.

Copyright on this drawing retained by the Architect.

LEGEND

Site Boundary

No. Date Dwn Chk App Revision or reason for issue

12/07/21 SA SH Initial Issue

Client

Qais Hamed

create **it** studios
Architects & Designers

Create It Studios (NW) Ltd
Universal Square
Devonshire Street North
Manchester M12 6JH

0161 974 6165
www.createitstudios.co.uk
info@createitstudios.co.uk

Project Title

93 Victoria Rd, Manchester M14 6BP

Scale / North Point

As indicated


Drawing Title

Existing Site and Location Plan

Drawing Number
A1368(01)001

Drawing Status
Preliminary

Revision
-

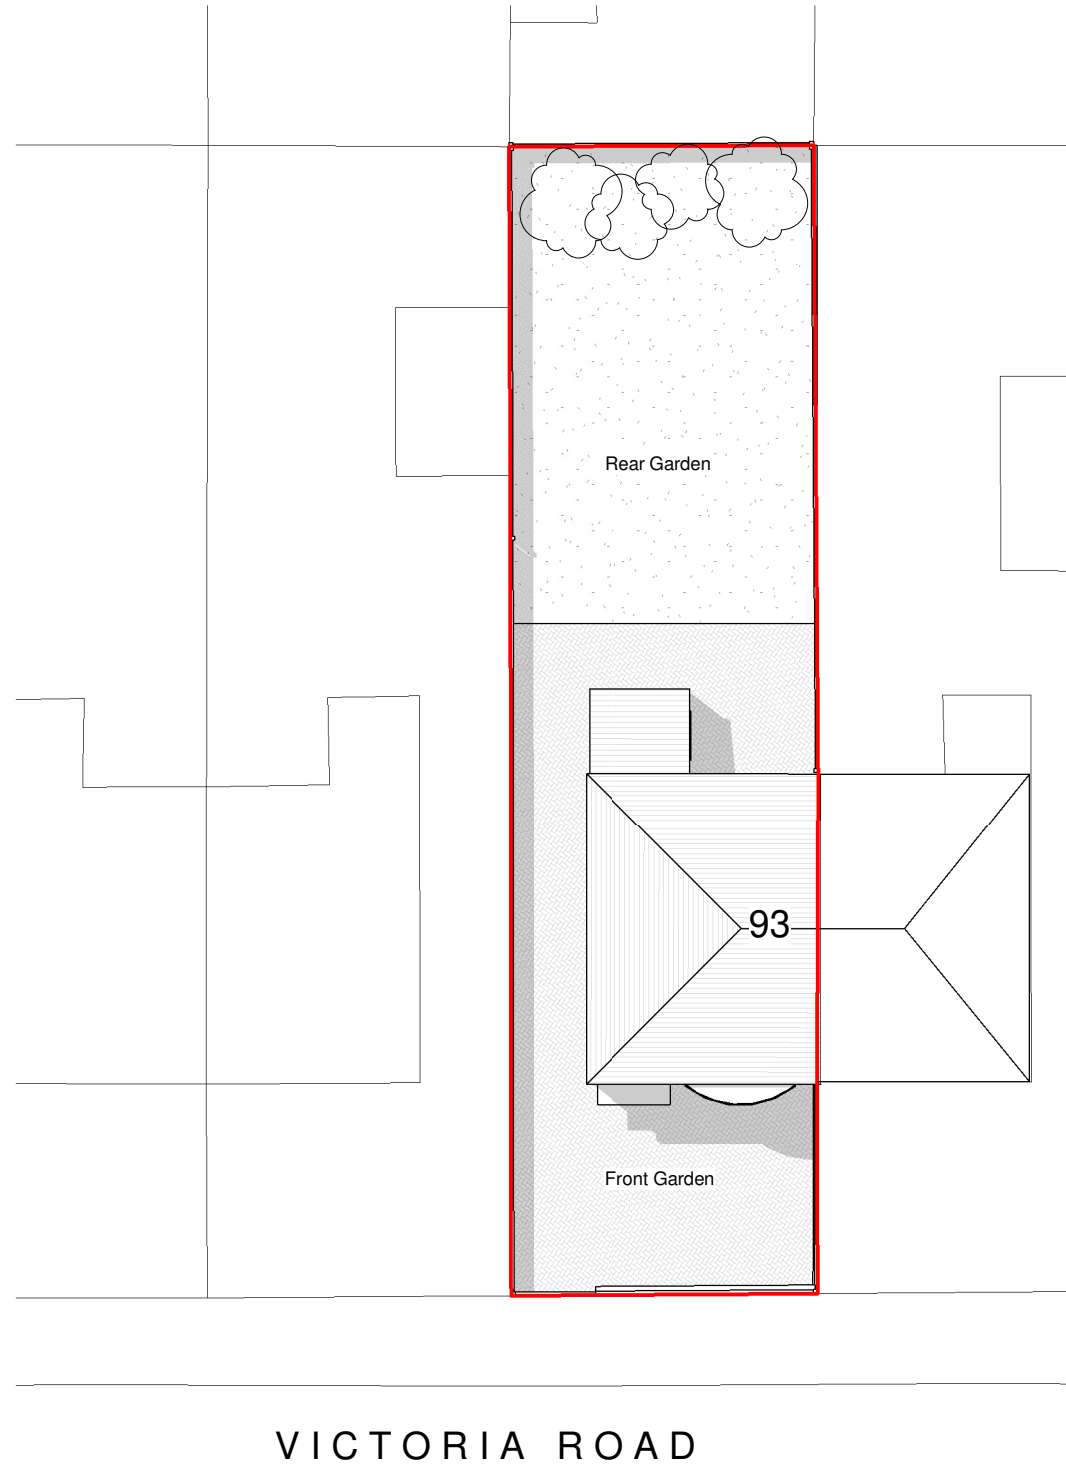

2 Existing Site Plan
1 : 200



1 Site Location Plan
1 : 1250

General Notes

The Architect shall have no responsibility for any use made of this document other than for that which it was prepared and issued.

All dimensions should be checked on site. Do not scale from this drawing. To be read in conjunction with all other Consultant's drawings. The Architect to be immediately notified of any discrepancies.

Copyright on this drawing retained by the Architect.

LEGEND

Site Boundary

12/07/21 SA SH Initial Issue
No. Date Dwn Chk App Revision or reason for issue

Client

Qais Hamed

createitstudios
Architects & Designers

Create It Studios (NW) Ltd
Universal Square
Devonshire Street North
Manchester M12 6JH

0161 974 6165
www.createitstudios.co.uk
info@createitstudios.co.uk

Project Title

93 Victoria Rd, Manchester M14 6BP

Scale / North Point

1 : 100


Drawing Title

Existing Floor Plans


Drawing Number
A1368(01)002

Drawing Status
Preliminary

Revision
-

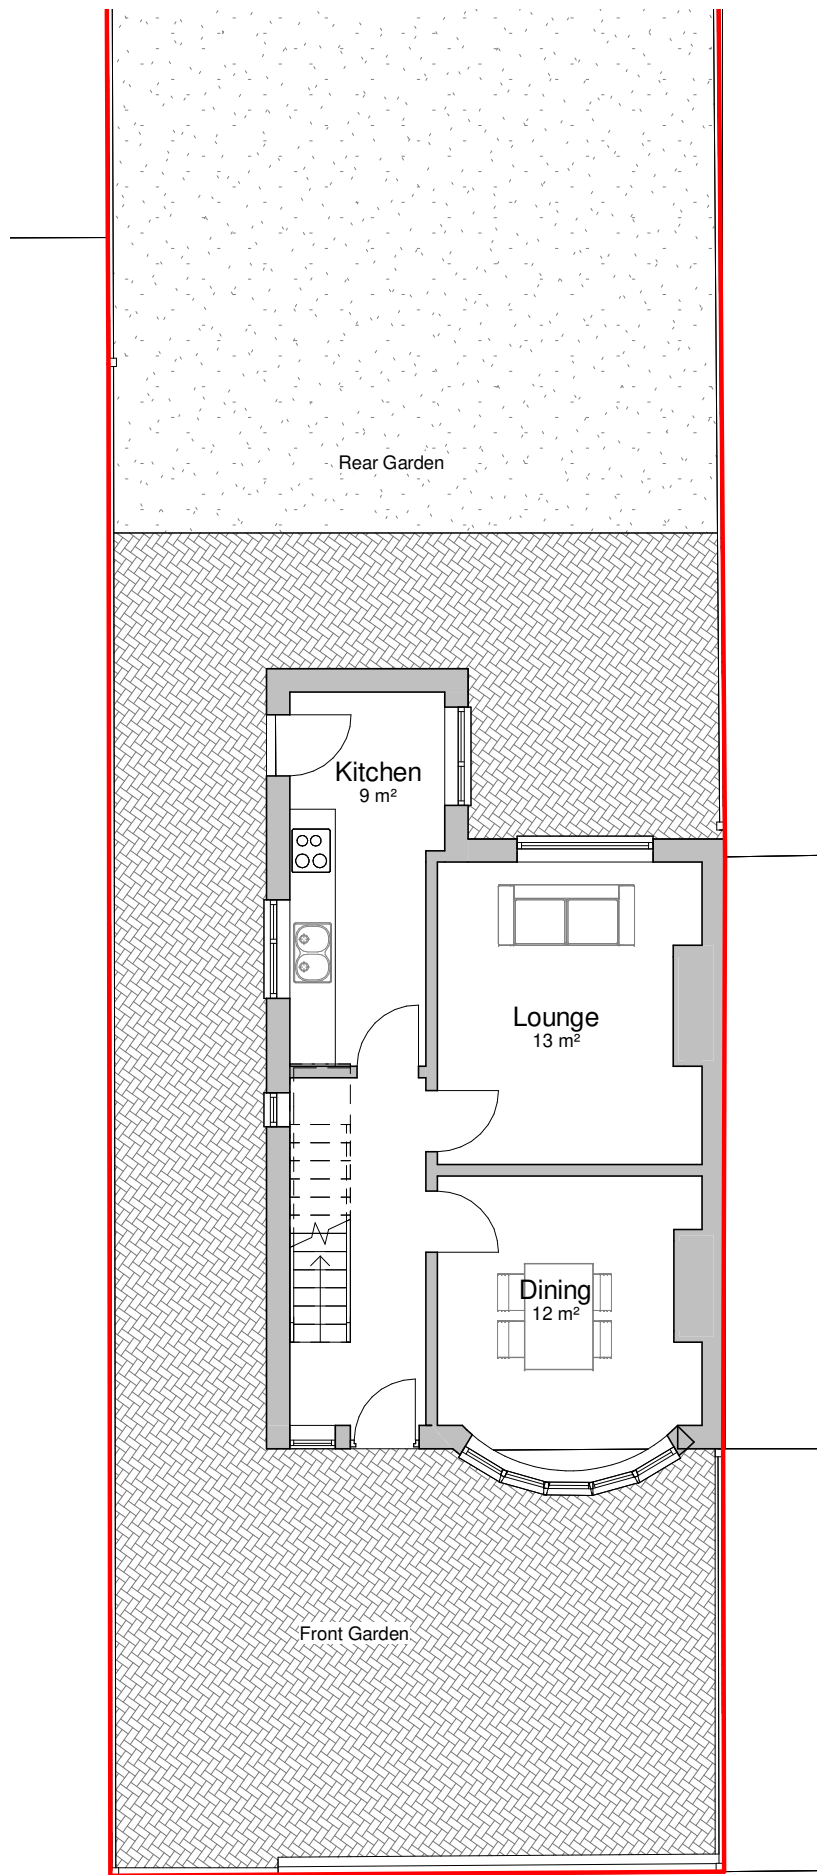


1 Existing Ground Floor Plan
1 : 100

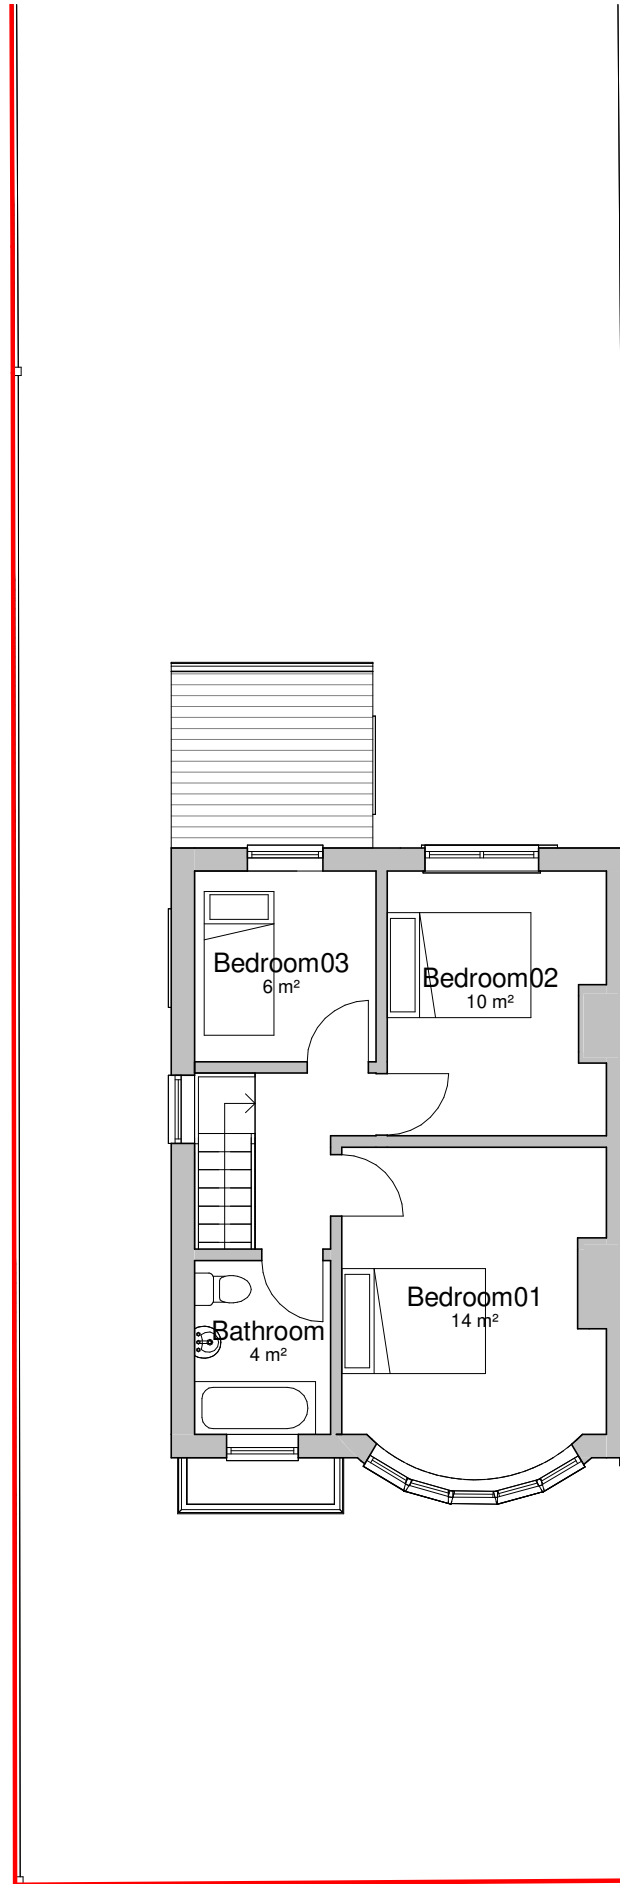

2 Existing First Floor Plan
1 : 100


0 1 2 3 4m
1:100

 


General Notes

The Architect shall have no responsibility for any use made of this document other than for that which it was prepared and issued.
All dimensions should be checked on site. Do not scale from this drawing. To be read in conjunction with all other Consultant's drawings. The Architect to be immediately notified of any discrepancies.

Copyright on this drawing retained by the Architect.

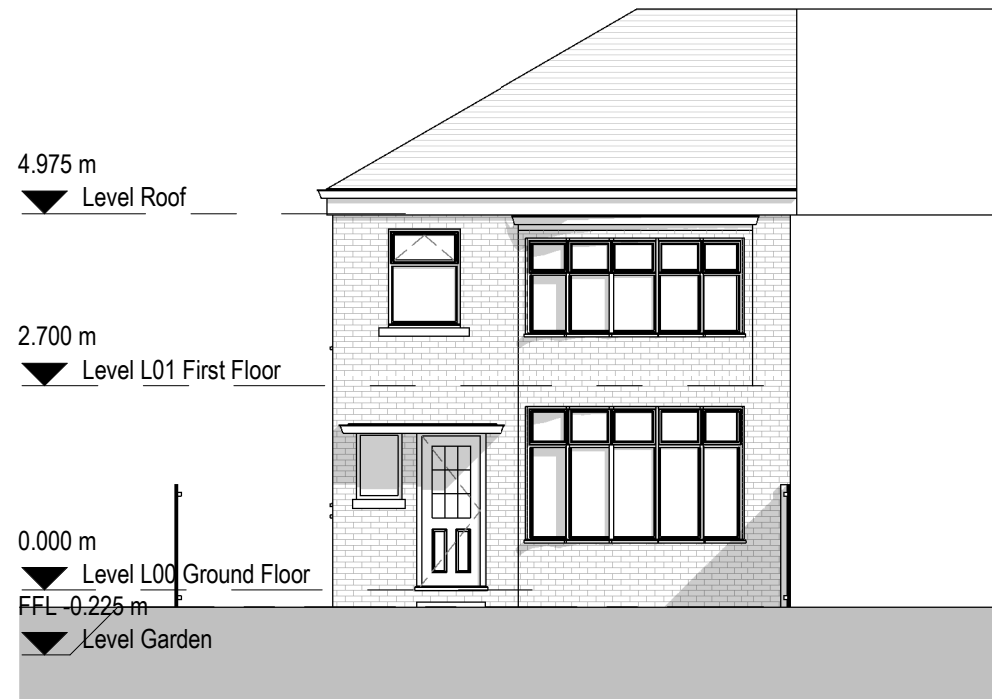

1 Existint North Elevation
1 : 100

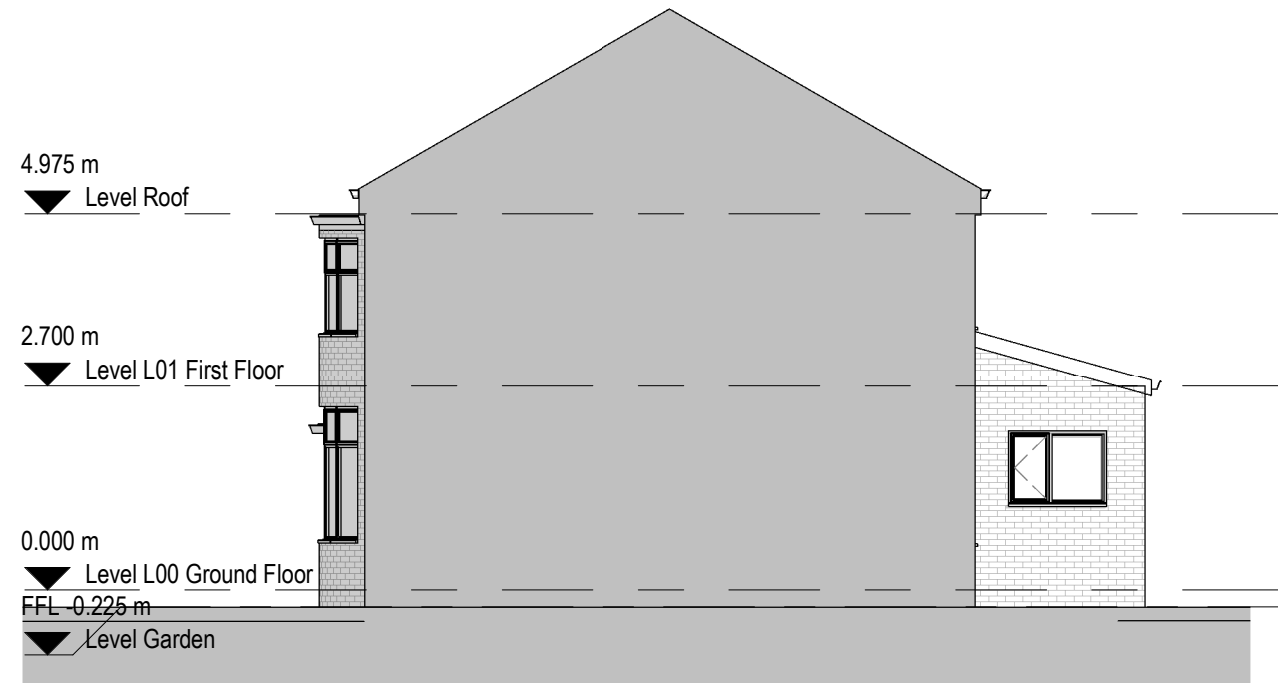


2 Existing West Elevation
1 : 100



3 Existing East Elevation
1 : 100



4 Existing South Elevation
1 : 100

 

12/07/21 SA SH Initial Issue
No. Date Dwn Chk App Revision or reason for issue

Client

Qais Hamed

createit studios
Architects & Designers

Create It Studios (NW) Ltd
Universal Square
Devonshire Street North
Manchester M12 6JH
0161 974 6165
www.createitstudios.co.uk
info@createitstudios.co.uk

Project Title

93 Victoria Rd, Manchester M14 6BP

Scale / North Point

1 : 100

Drawing Title
Existing Elevations

Drawing Number
A1368(01)003

Drawing Status
Preliminary

General Notes

The Architect shall have no responsibility for any use made of this document other than for that which it was prepared and issued.
All dimensions should be checked on site. Do not scale from this drawing. To be read in conjunction with all other Consultant's drawings. The Architect to be immediately notified of any discrepancies.

Copyright on this drawing retained by the Architect.

LEGEND

Site Boundary

A 14/07/21 SA SH Amended plans
- 12/07/21 SA SH Initial Issue
No. Date Dwn Chk App Revision or reason for issue

Client

Qais Hamed

createitstudios
Architects & Designers

Create It Studios (NW) Ltd
Universal Square
Devonshire Street North
Manchester M12 6JH
0161 974 6165
www.createitstudios.co.uk
info@createitstudios.co.uk

Project Title

93 Victoria Rd, Manchester M14 6BP

Scale / North Point

1 : 200

Drawing Title

Proposed Site Plan

Drawing Number
A1368(02)001

Drawing Status
Preliminary


Revision
A



2 Proposed Front View




3 Proposed Rear View

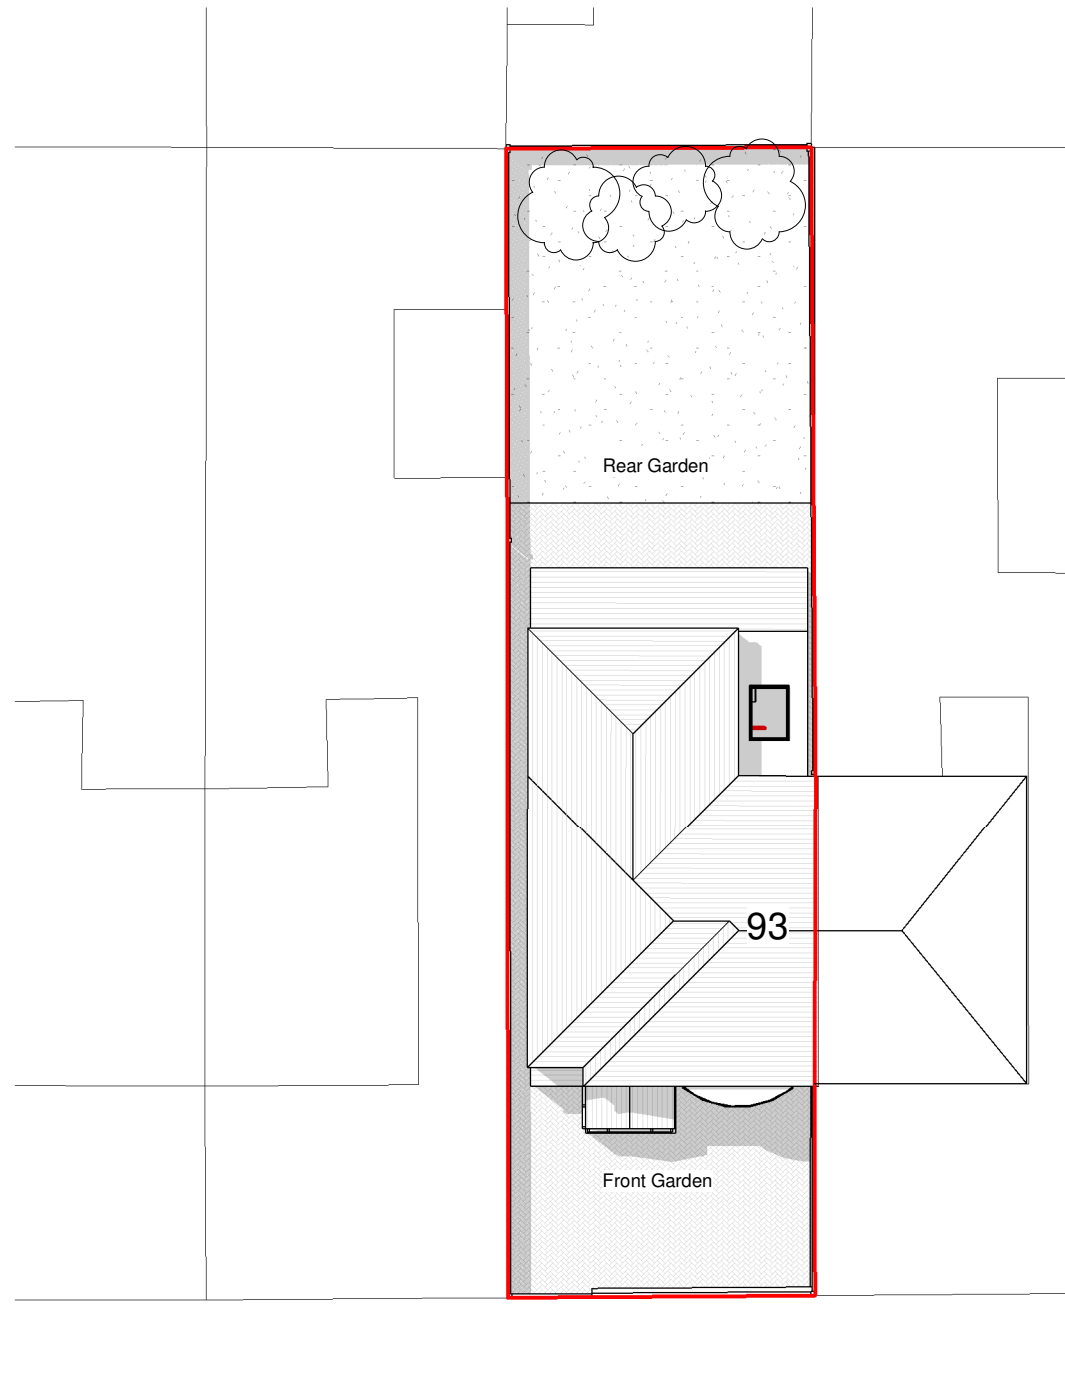

VICTORIA ROAD

1 Proposed Site Plan
1 : 200

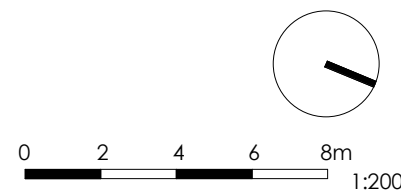

General Notes

The Architect shall have no responsibility for any use made of this document other than for that which it was prepared and issued.
All dimensions should be checked on site. Do not scale from this drawing. To be read in conjunction with all other Consultant's drawings. The Architect to be immediately notified of any discrepancies.

Copyright on this drawing retained by the Architect.

LEGEND

 Site Boundary

A 14/07/21 SA SH Amended plans
- 12/07/21 SA SH Initial Issue
No. Date Dwn Chk App Revision or reason for issue

Client
Qais Hamed

createit studios
Architects & Designers


Create It Studios (NW) Ltd
Universal Square
Devonshire Street North
Manchester M12 6JH
0161 974 6165
www.createitstudios.co.uk
info@createitstudios.co.uk

Project Title
93 Victoria Rd, Manchester M14 6BP

Scale / North Point
1 : 100

Drawing Title
Proposed Floor Plans


Drawing Number
A1368(02)002
Drawing Status
Preliminary
Revision
A

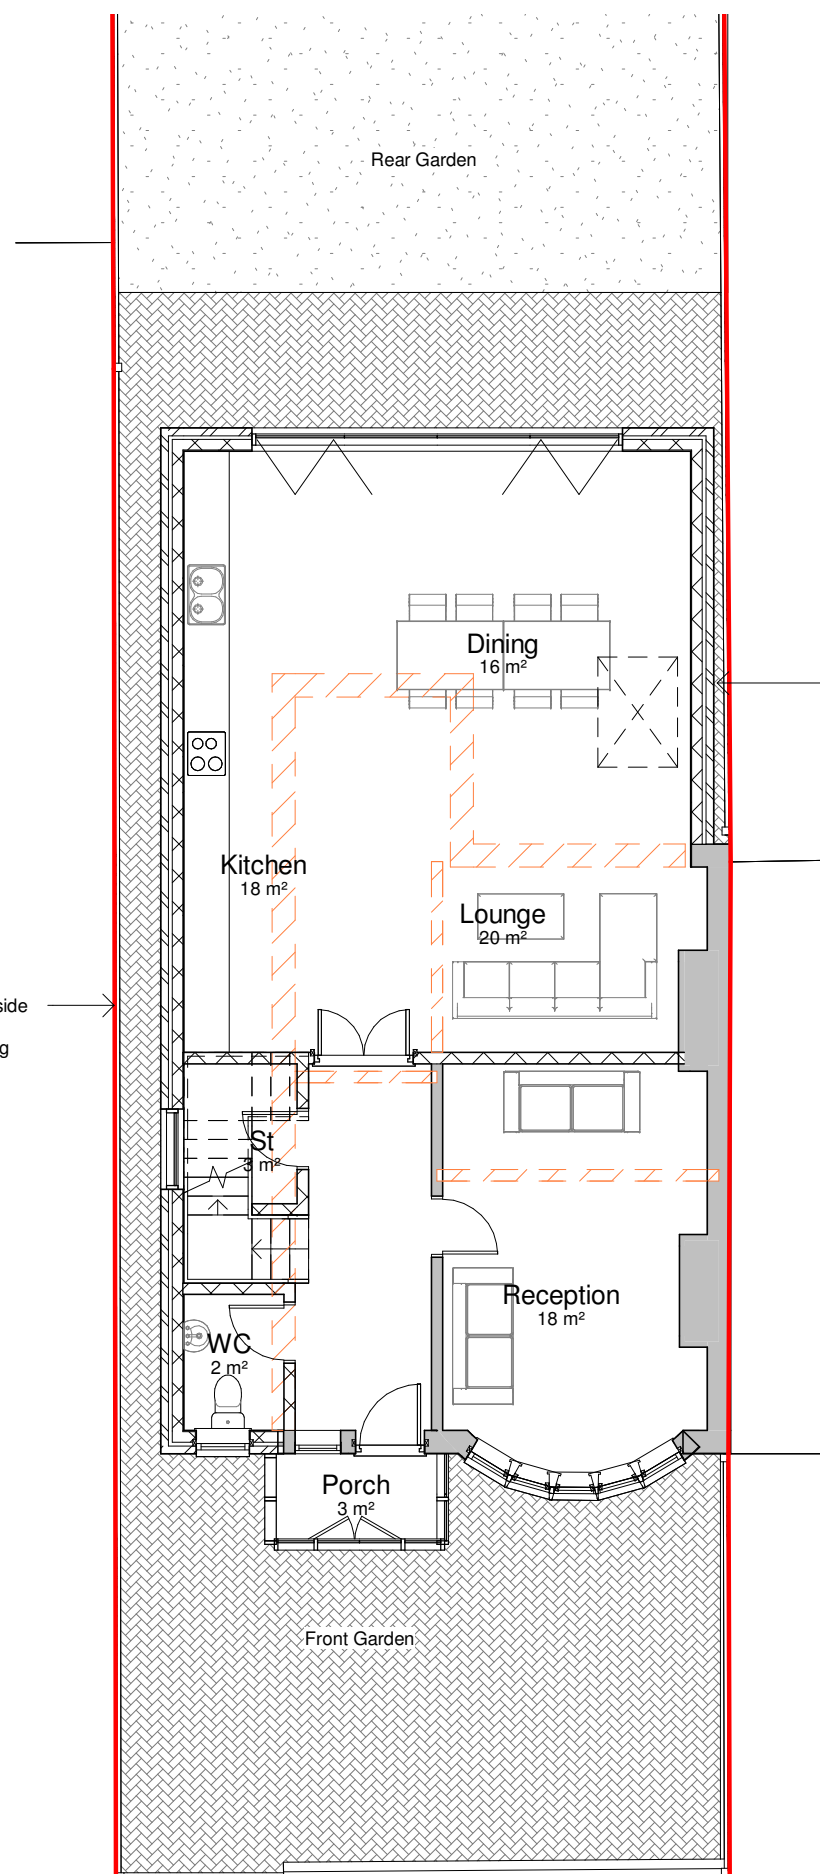

1

Proposed Ground Floor Plan

1 : 100

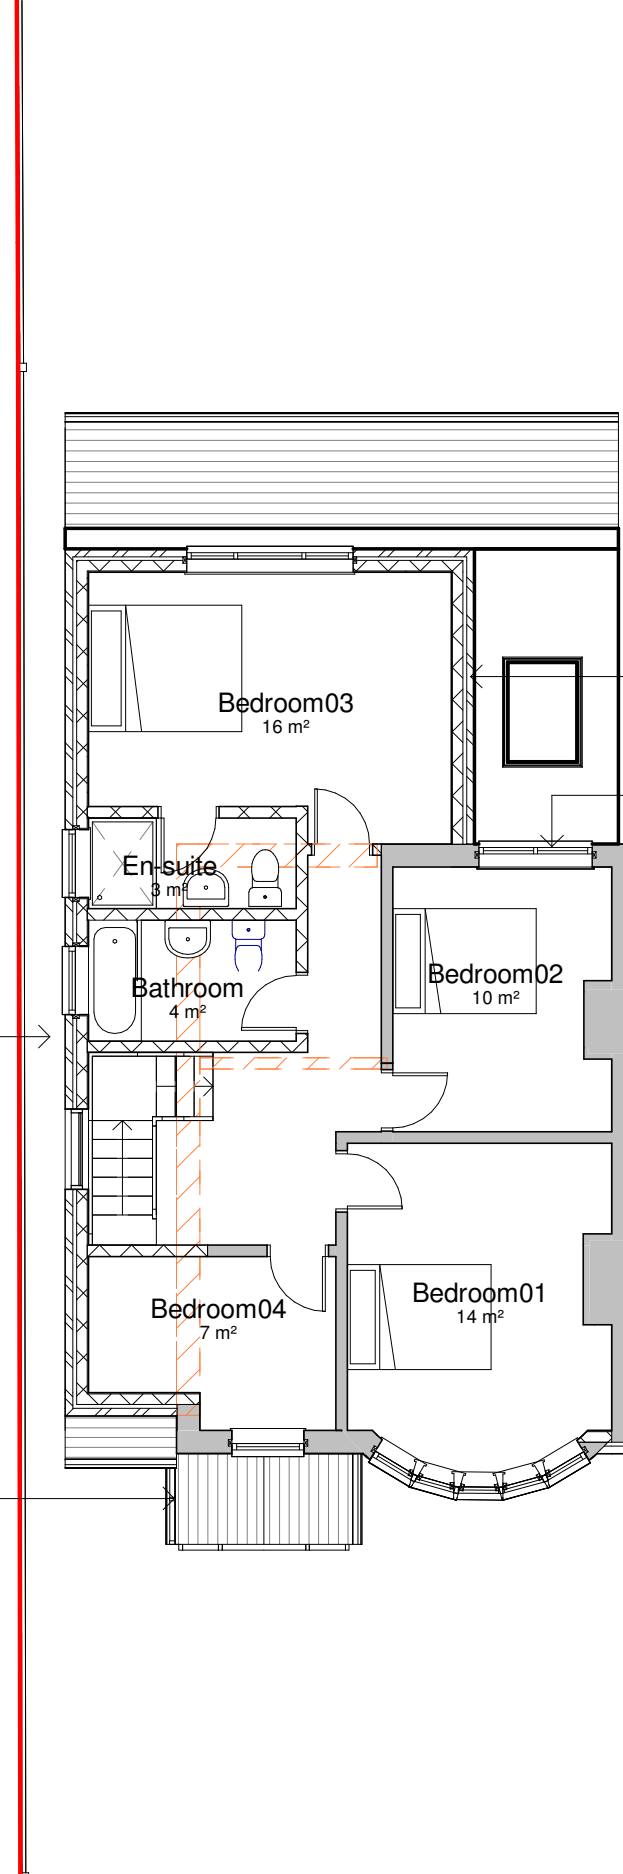


2

Proposed First Floor Plan


1 : 100

0 1 2 3 4m
1:100

 


General Notes
The Architect shall have no responsibility for any use made of this document other than for that which it was prepared and issued.
All dimensions should be checked on site. Do not scale from this drawing. To be read in conjunction with all other Consultant's drawings. The Architect to be immediately notified of any discrepancies.

Copyright on this drawing retained by the Architect.

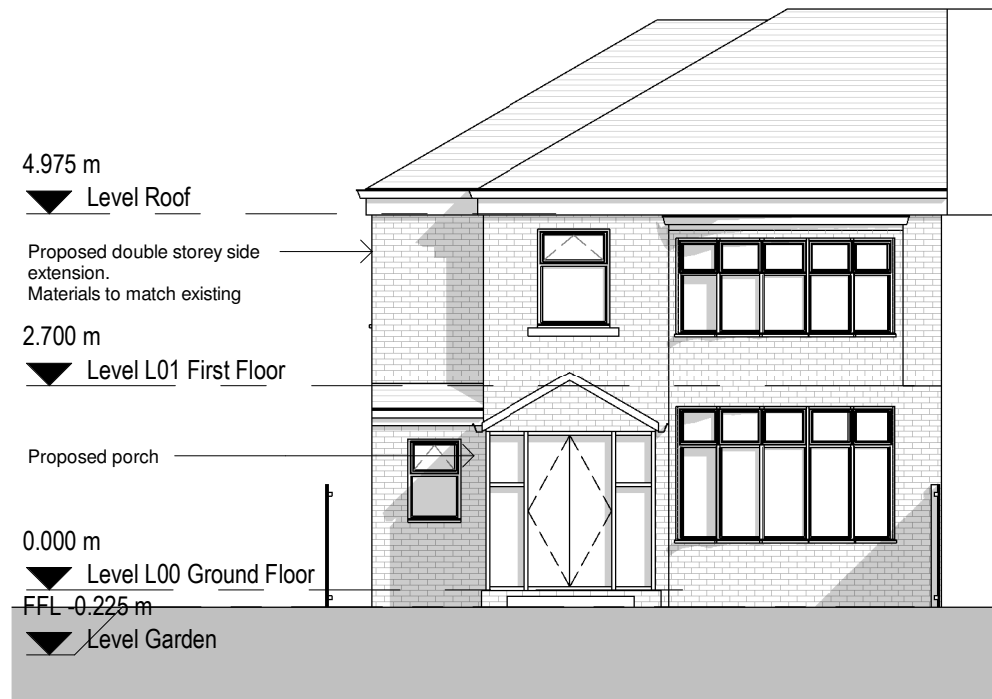

1 Proposed North Elevation
1 : 100

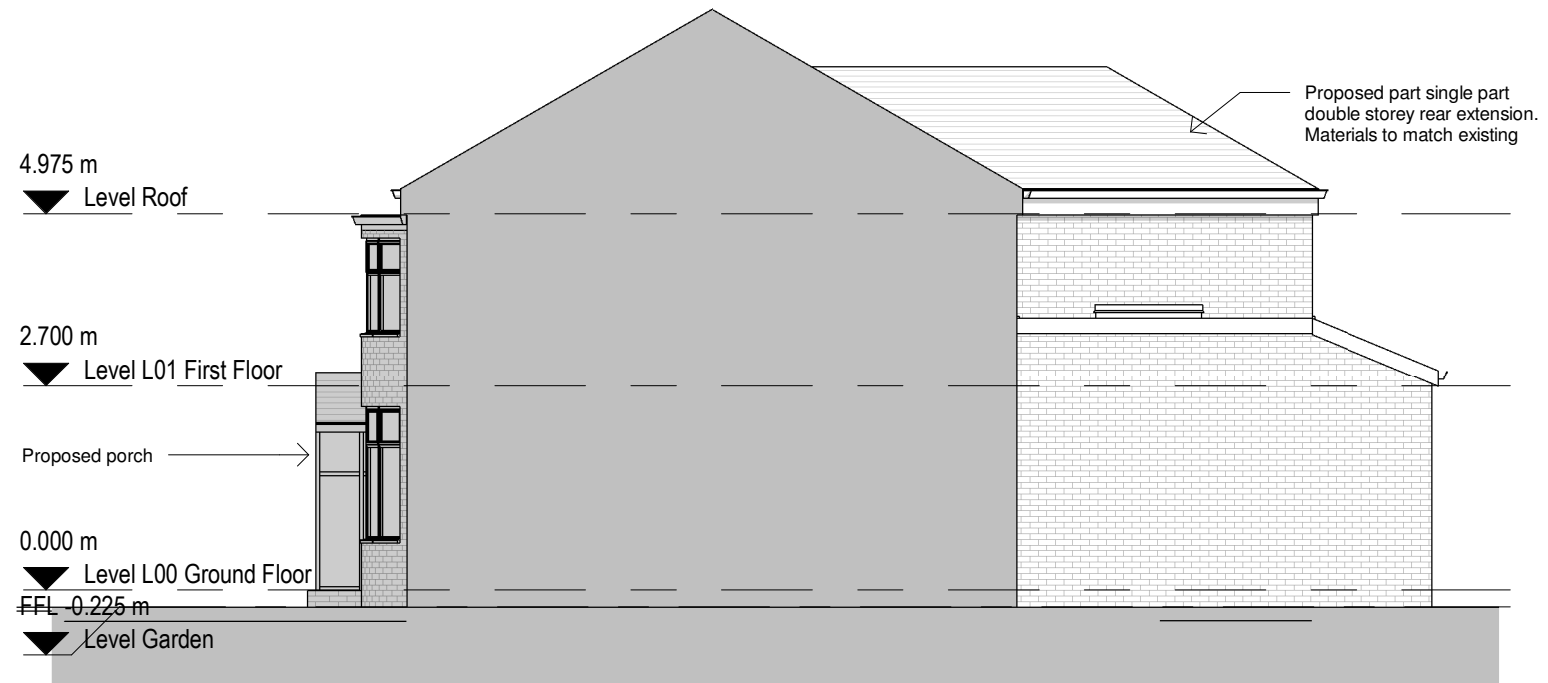


2 Proposed West Elevation
1 : 100



3 Proposed East Elevation
1 : 100



4 Proposed South Elevation
1 : 100

 

A 14/07/21 SA SH Amended Plans
- 12/07/21 SA SH Initial Issue
No. Date Dwn Chk App Revision or reason for issue

Client
Qais Hamed

createit studios
Architects & Designers

Create It Studios (NW) Ltd
Universal Square
Devonshire Street North
Manchester M12 6JH
0161 974 6165
www.createitstudios.co.uk
info@createitstudios.co.uk

Project Title
93 Victoria Rd, Manchester M14 6BP

Scale / North Point
1 : 100

Drawing Title
Proposed Elevations

Drawing Number
A1368(02)003
Drawing Status
Preliminary
Revision
A

Appendix B Topographic Map of the Site

LIDAR- SJ 8493, 8593_DTM_2m

Site: 93 Victoria Road, Old Moat, Manchester M14 6BP

