

PROJECT REF 22010
DRAWING REF 210
SCALE 1:50 @ A1
DATE MAR '22


CLIENT
MR & MRS GARDNER
3 FITTON AVENUE
CHORLTON
MANCHESTER
M21 7HU

PROJECT
TWO STOREY SIDE EXTENSION
SINGLE STOREY FRONT EXTENSION
INTERNAL REMODELLING


PROPOSED ELEVATIONS

PLANNING


- MARLEY MODERN TILE
- FACING BRICK
- WHITE UPVC WINDOWS
- WHITE UPVC DOORS
- BLACK FASCIA & SOFFIT
- VELUX ROOF LIGHT
- ALUMINUM SLIDING DOORS
- COMPOSITE DOOR

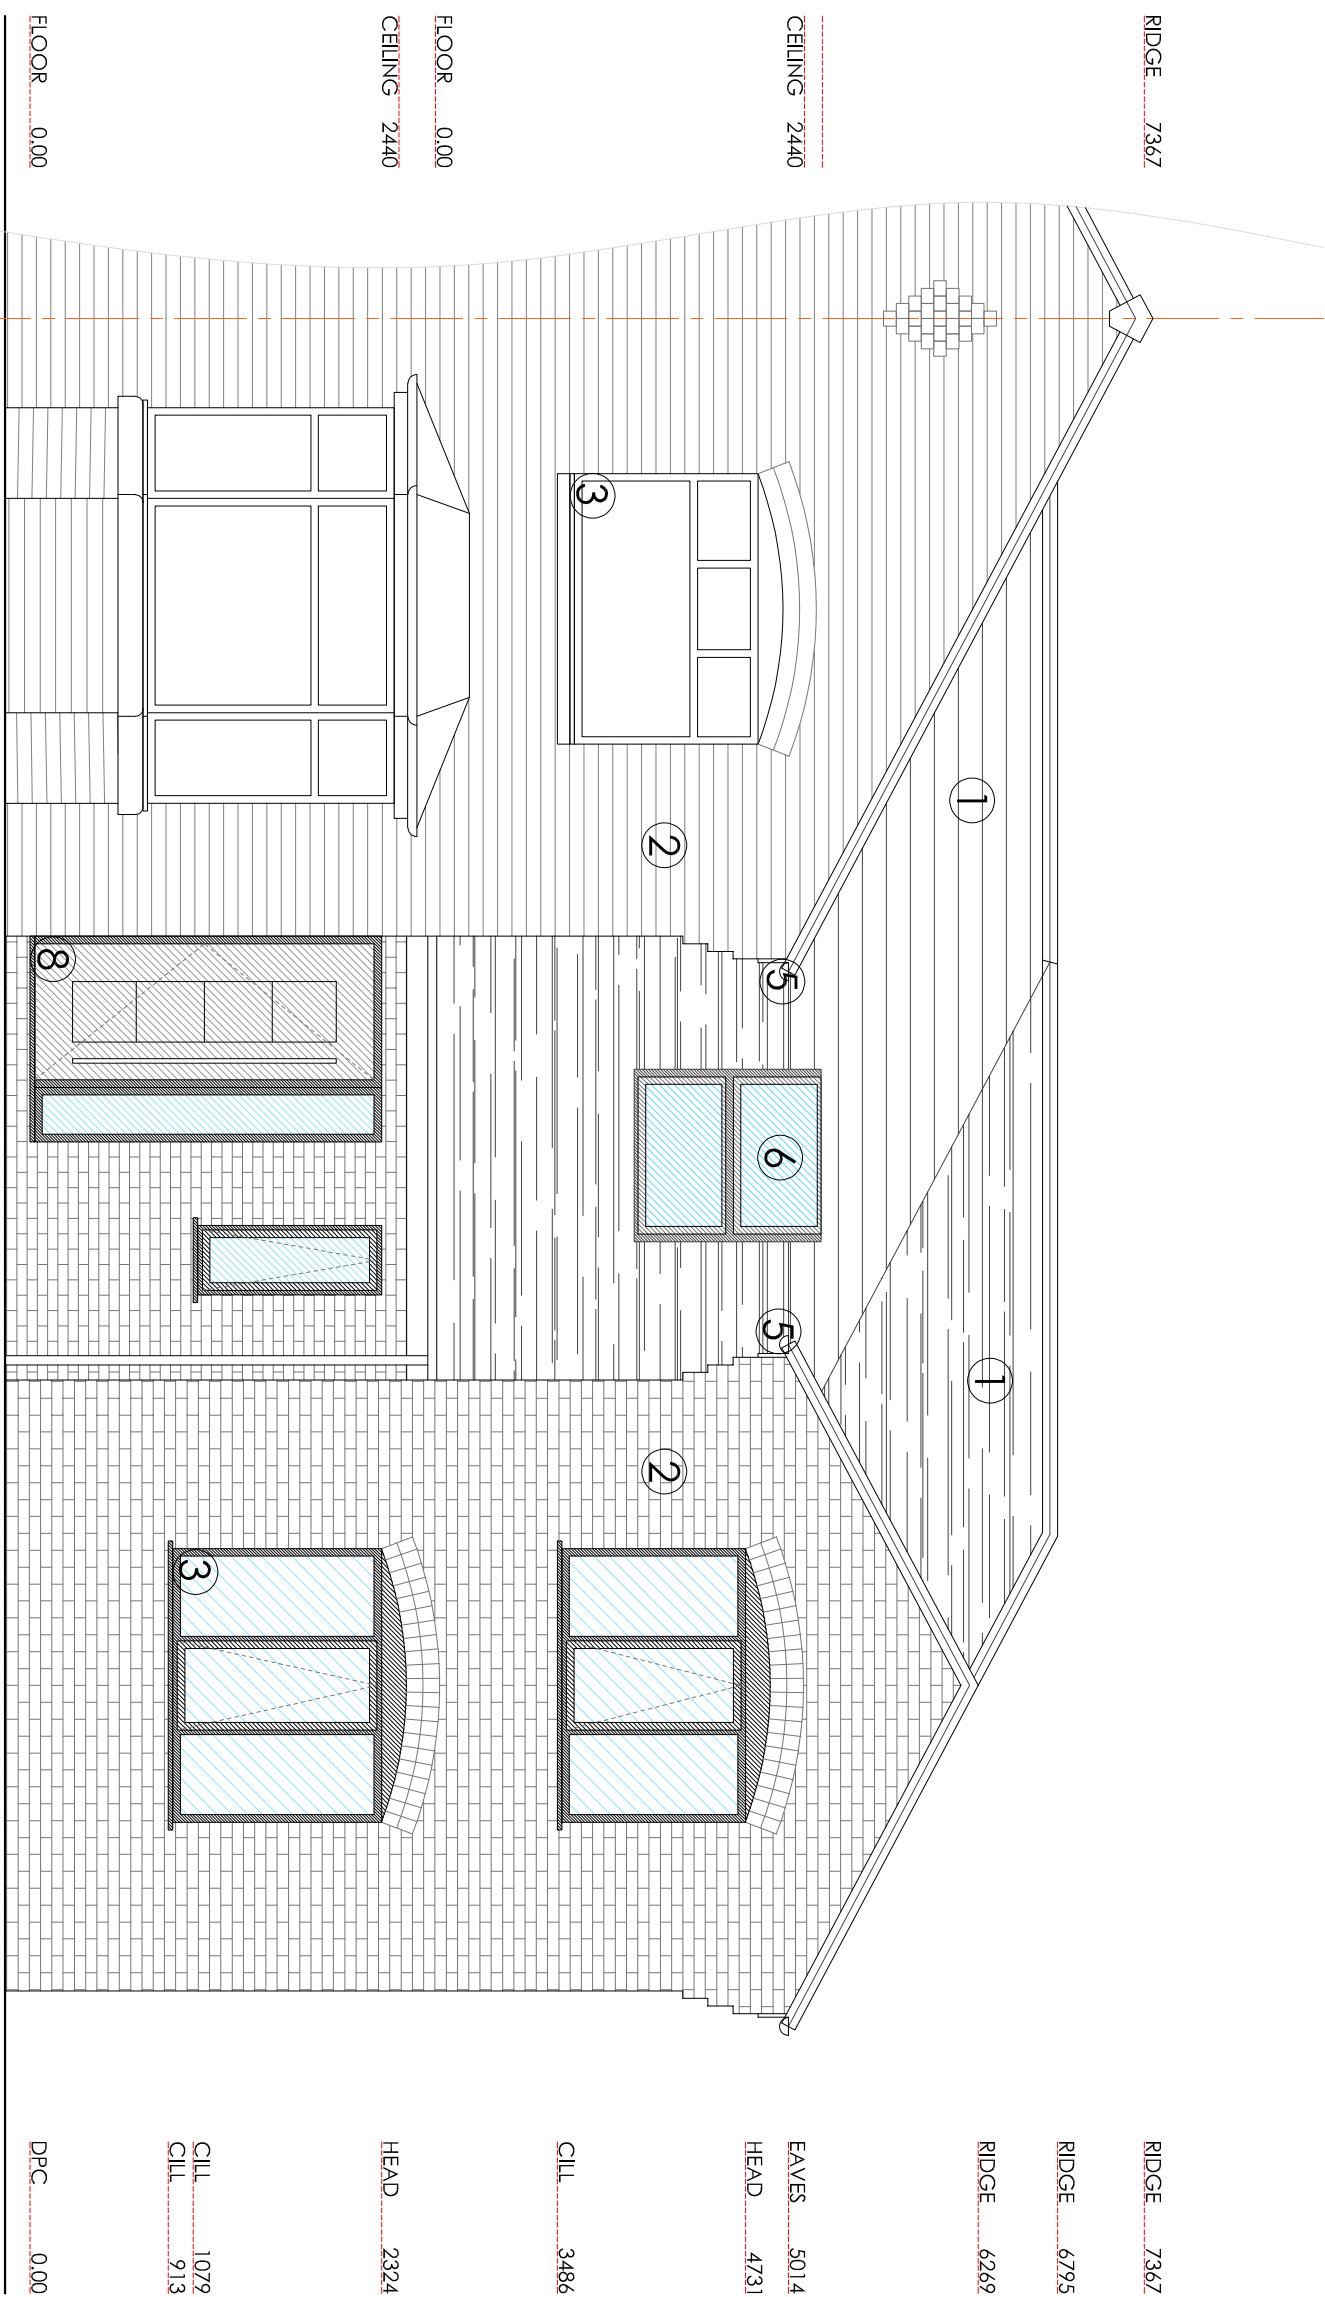


FRONT ELEVATION (NORTH)

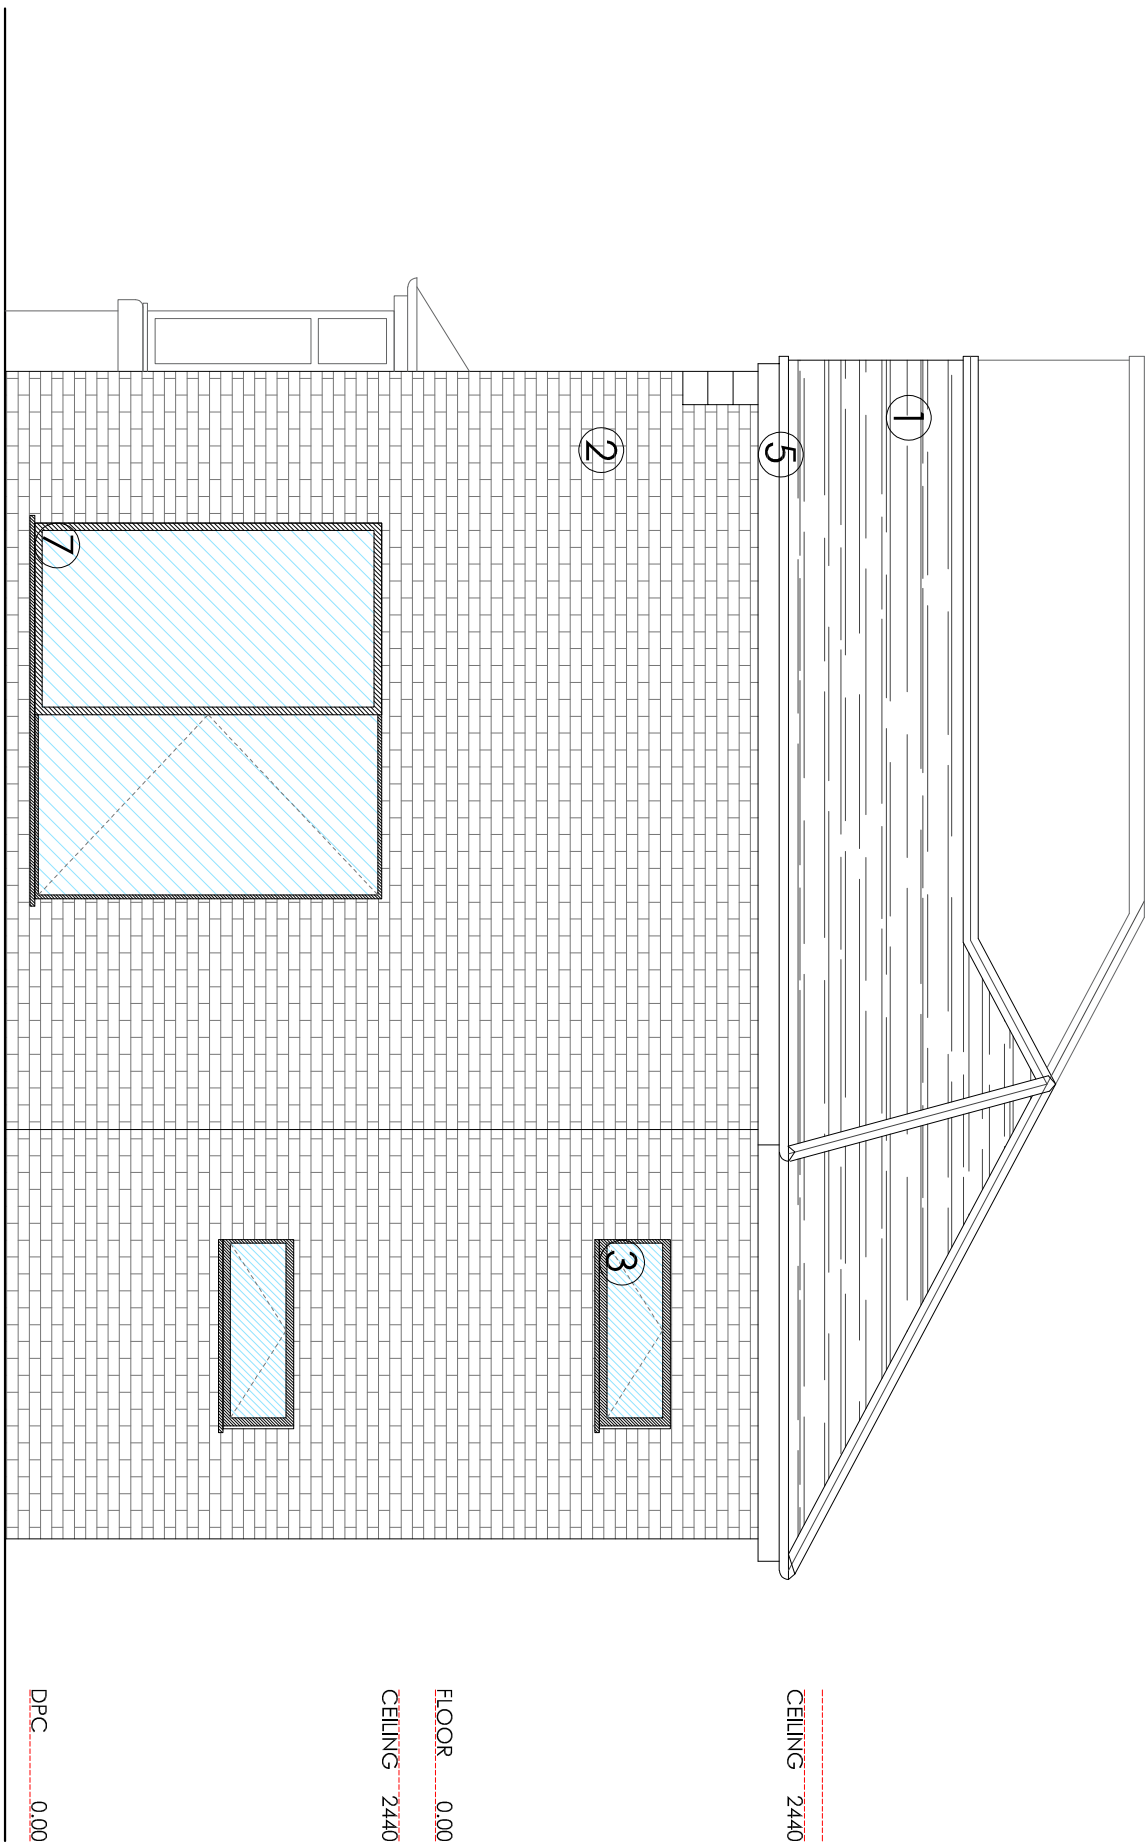


SIDE ELEVATION (WEST)

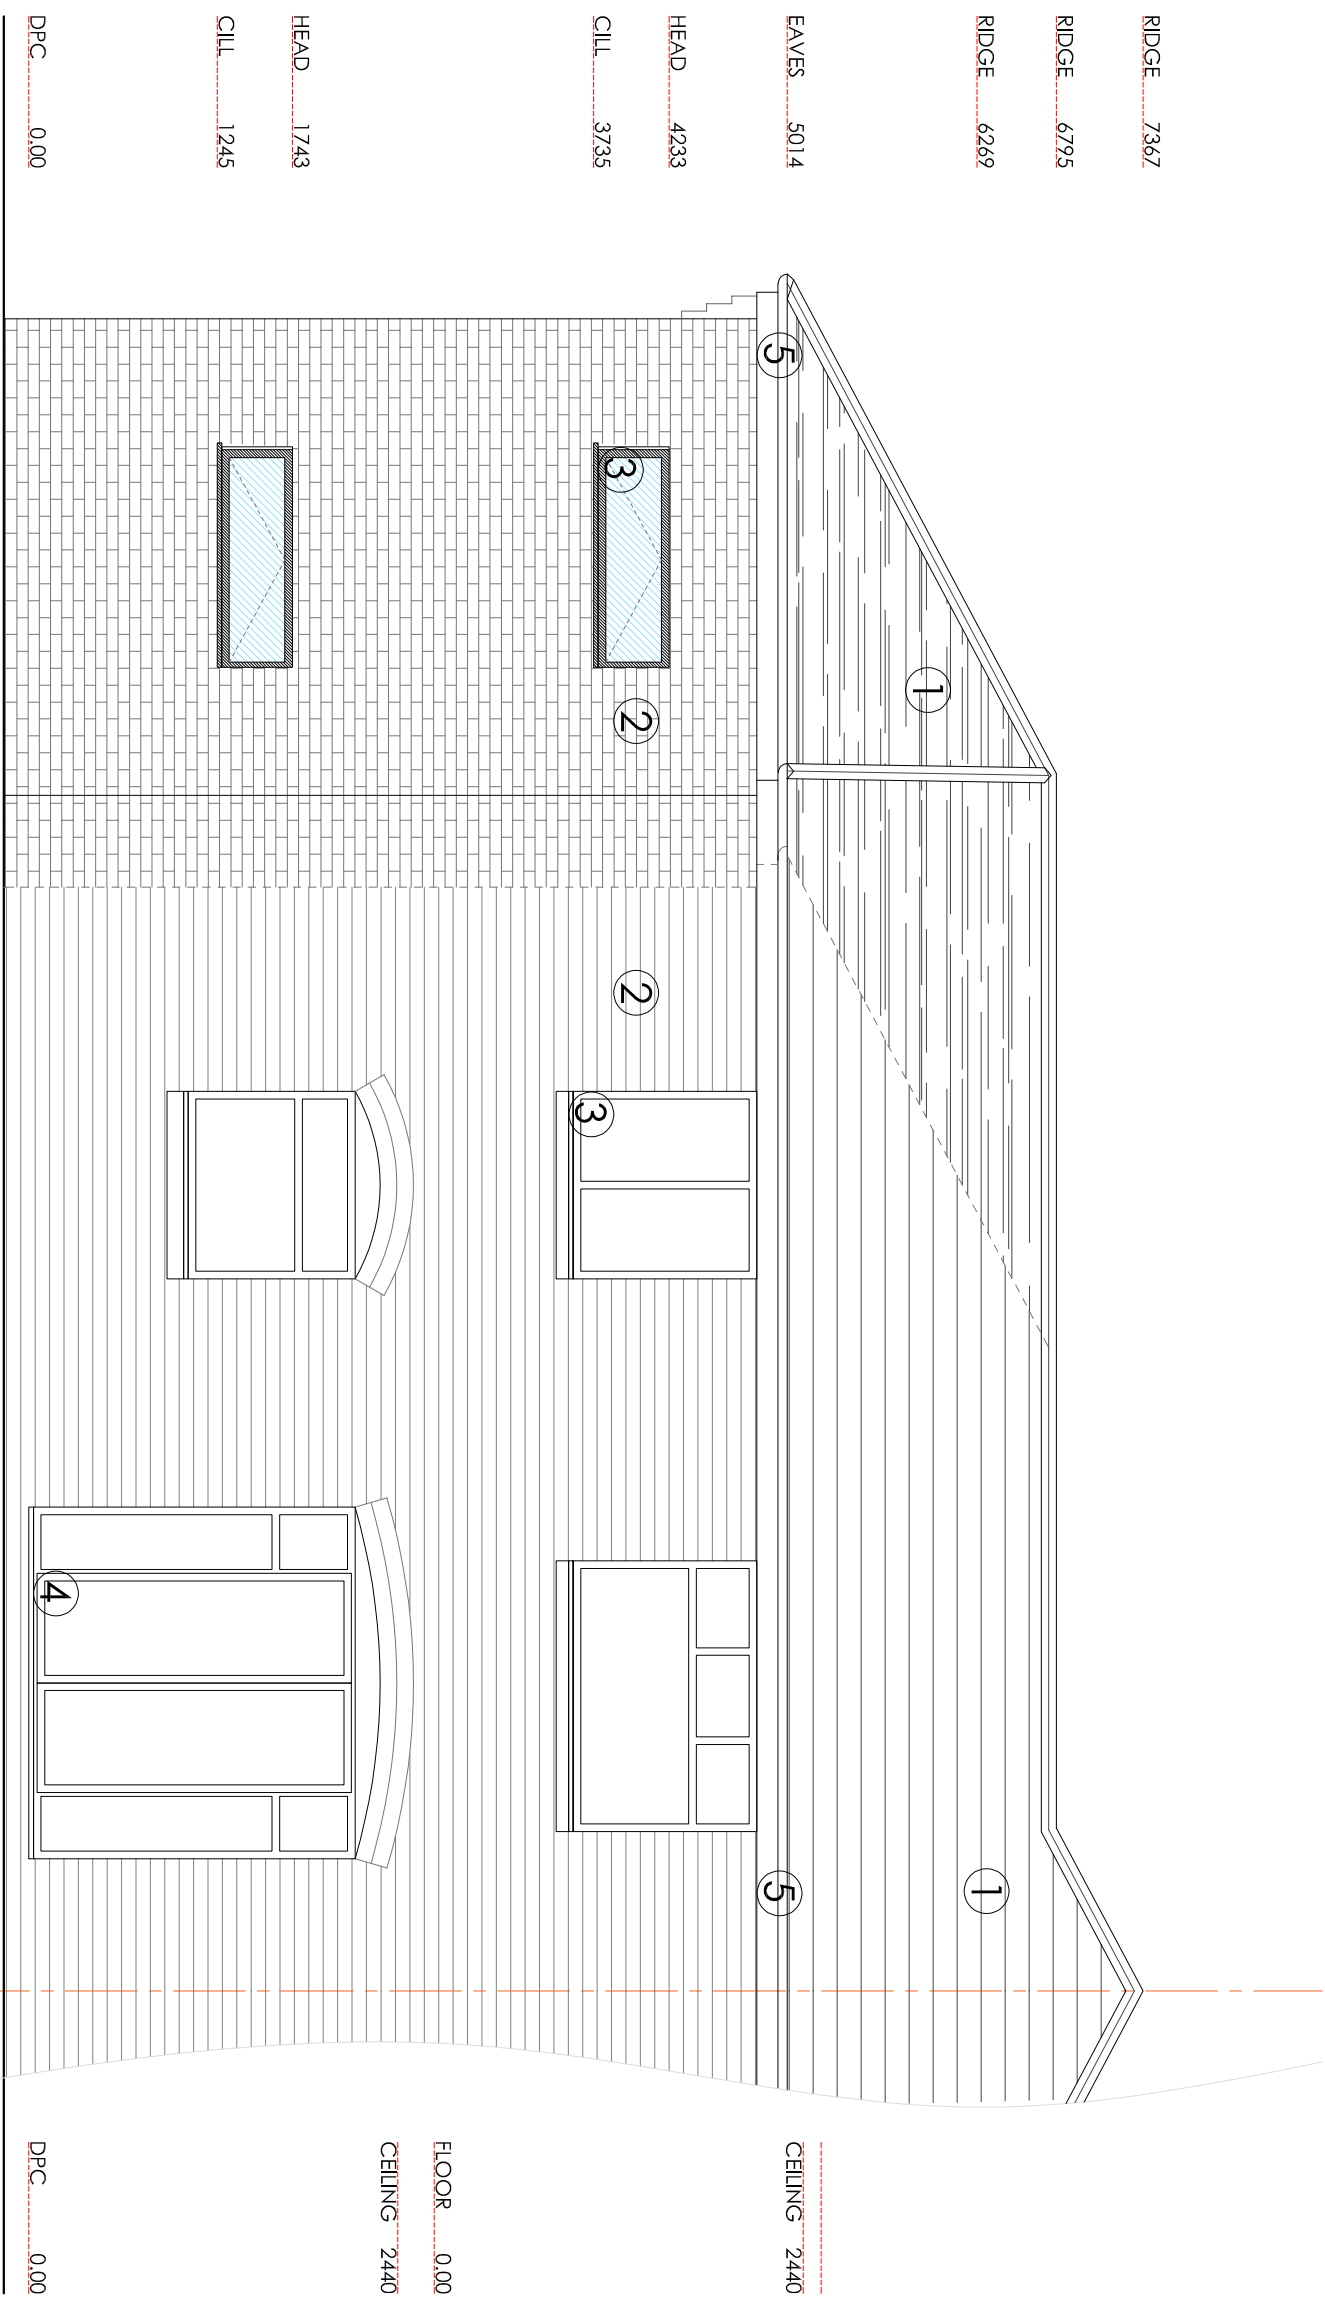

REAR ELEVATION (SOUTH)

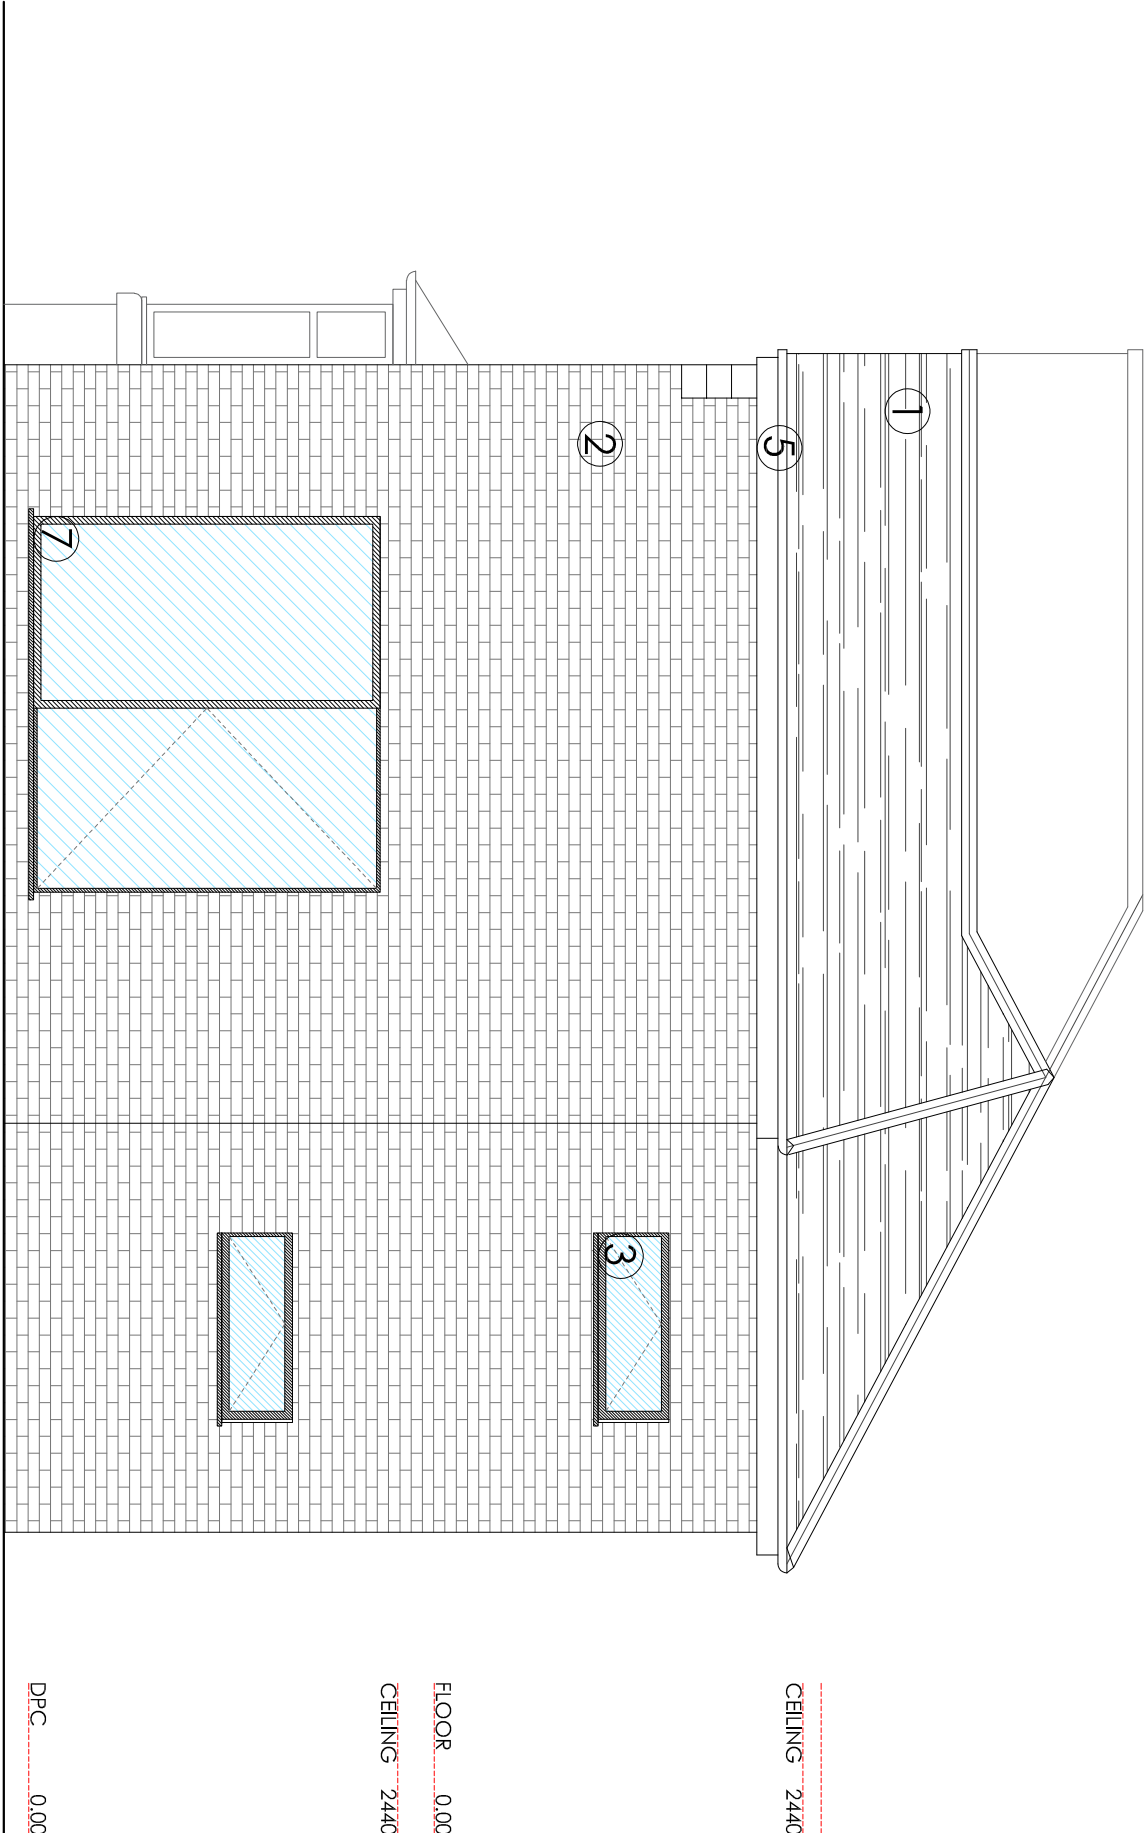

SIDE ELEVATION (WEST)

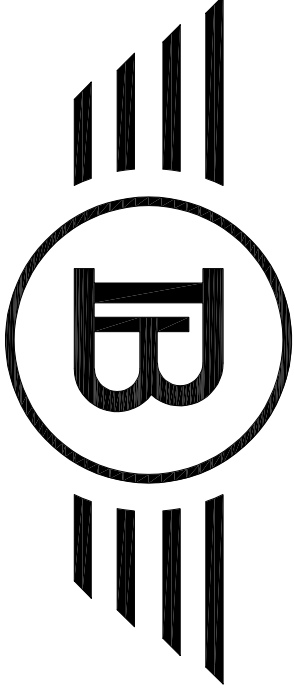

BLUECHIP ARCHITECTURE

07999 294 675

DESIGN@BLUECHIP-ARCHITECTURE.CO.UK
WWW.BLUECHIP-ARCHITECTURE.CO.UK

LOWRY MILL | LEE ST. | SWINTON | MANCHESTER | M27 6DB
DO NOT SCALE FROM THE DRAWING. COPYRIGHT PROTECTED & ISSUED
UNDER LICENCE TO THE CLIENT NAMED BELOW. ALL INFORMATION
CONTAINED HEREIN IS NON-TRANSFERABLE WITHOUT APPROVAL FROM
BLUECHIP ARCHITECTURE.

ISSUED FOR PLANNING APPROVAL

17.03.22