
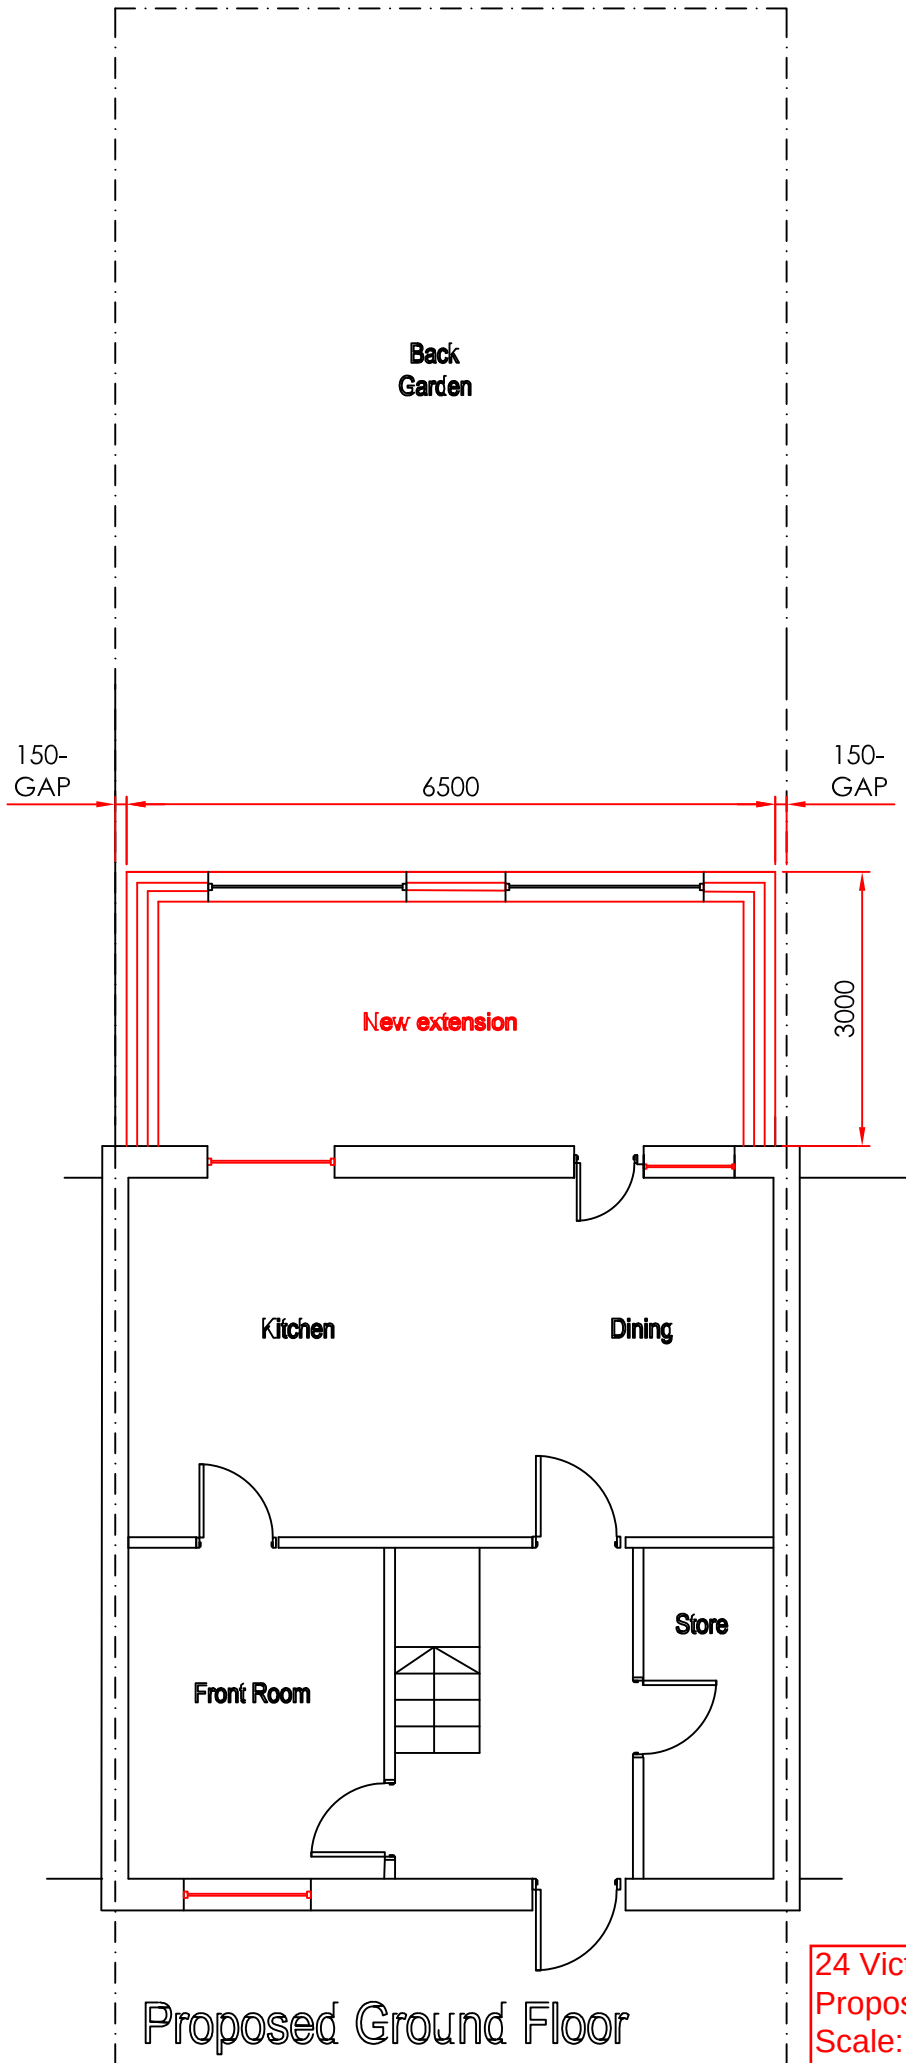


 

24 Victory Street
Proposed Ground Floor Plan
Scale: 1:100 @ A4