



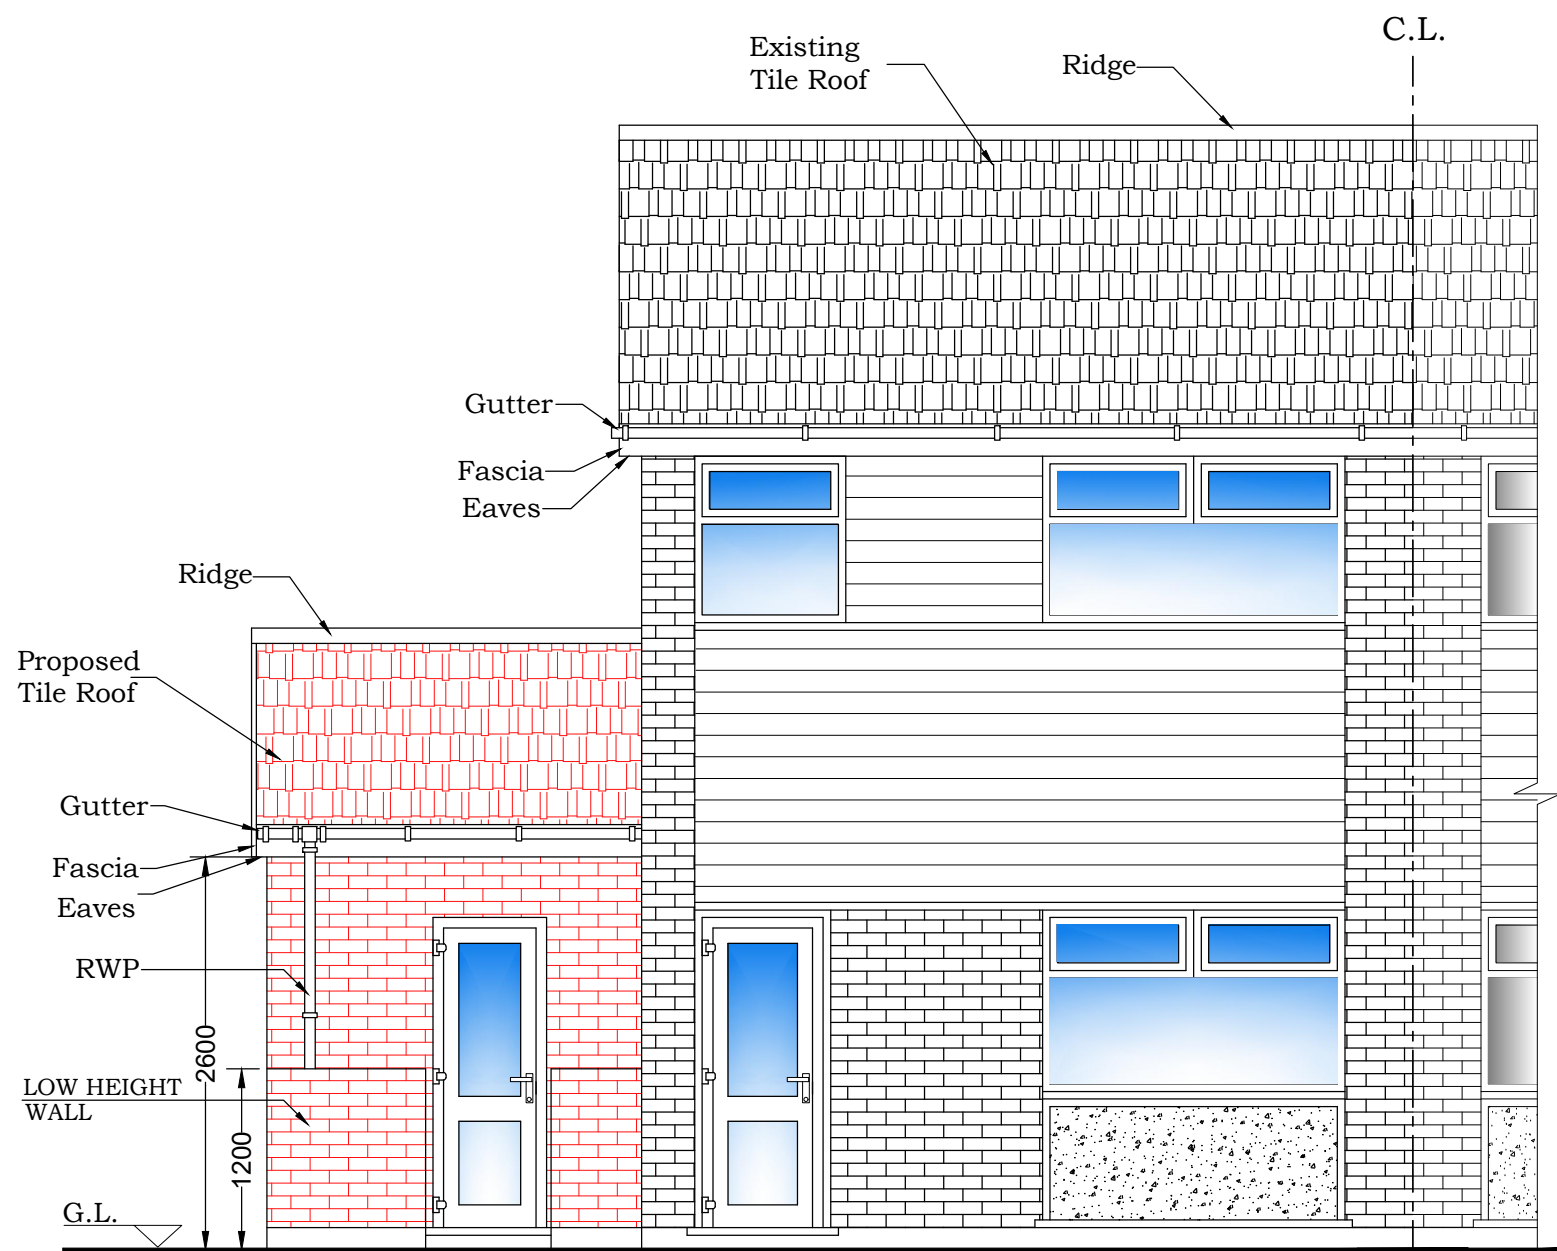

PROPOSED FRONT ELEVATION

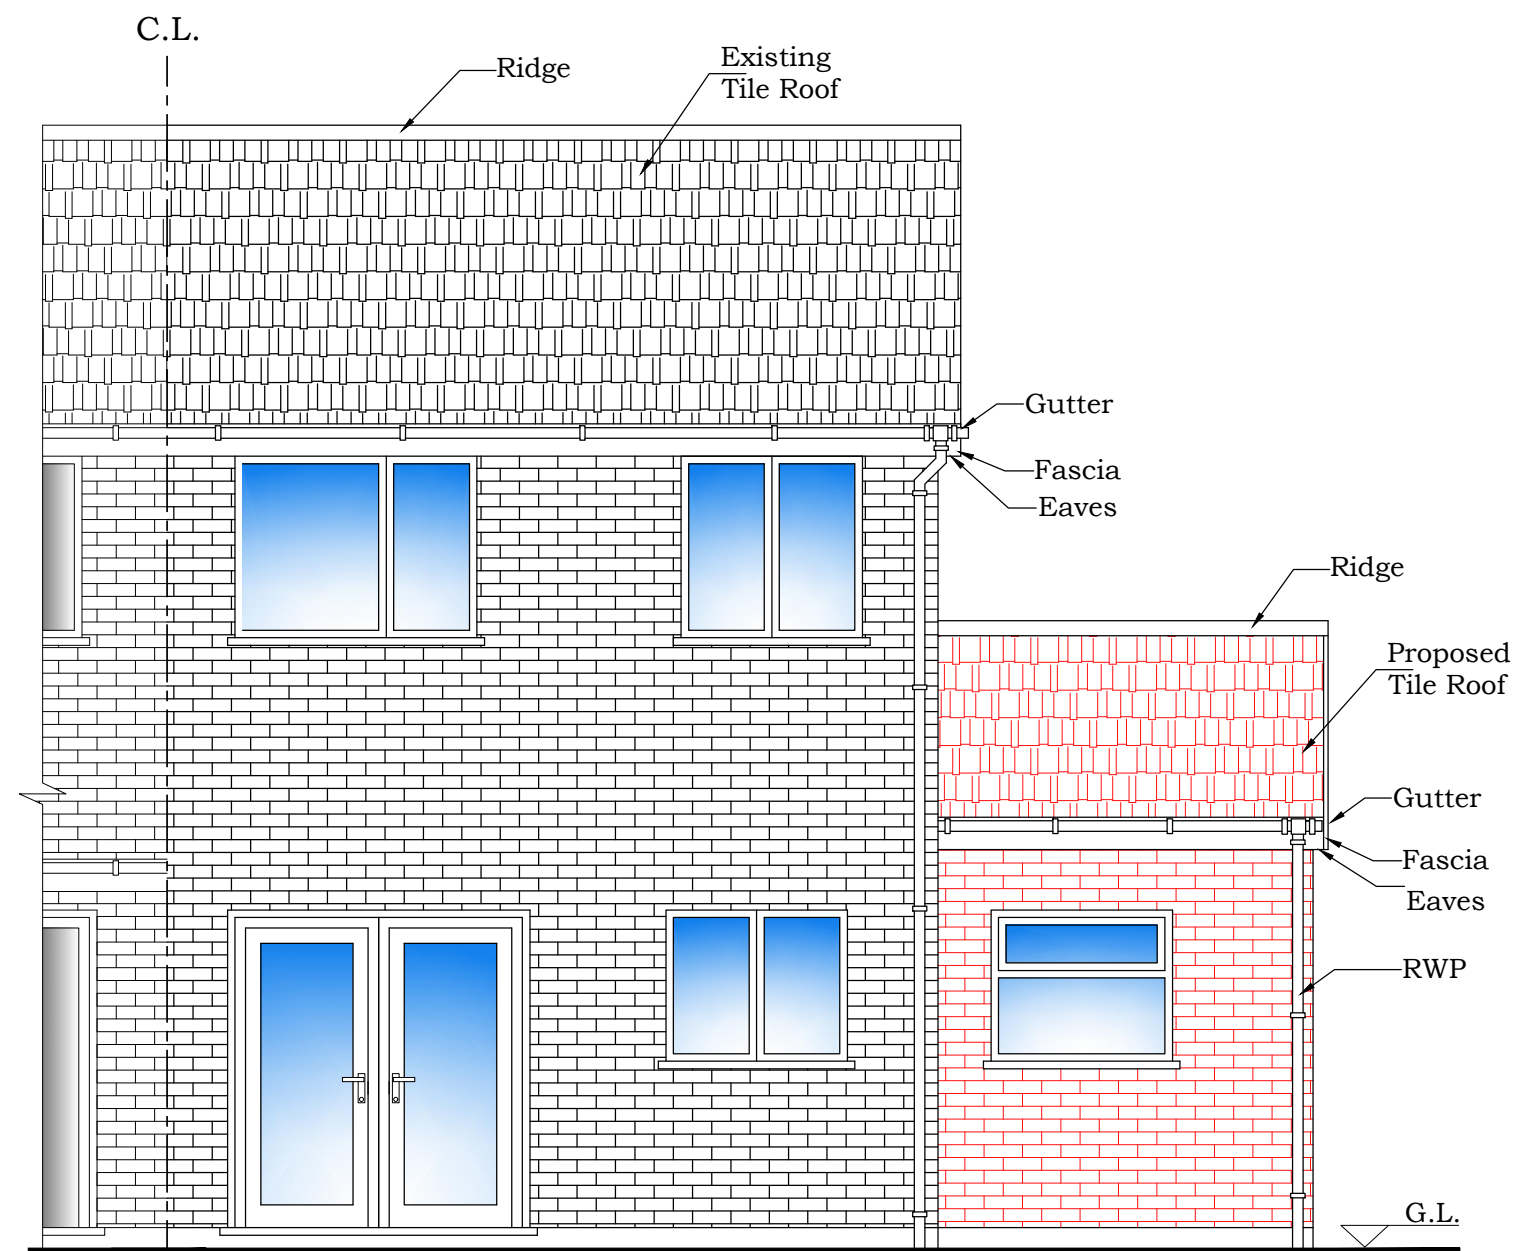

PROPOSED REAR ELEVATION

 AEYS' ASSOCIATES UK LTD.	
PROJECT: 8 RED ROSE CRES, MANCHESTER, M19 2WT, UK.	
DRAWING TITLE: PROPOSED ELEVATIONS	
DATE : SEPTEMBER - 2021	DRG NO : AA-05 SCALE: 1:50@A3