

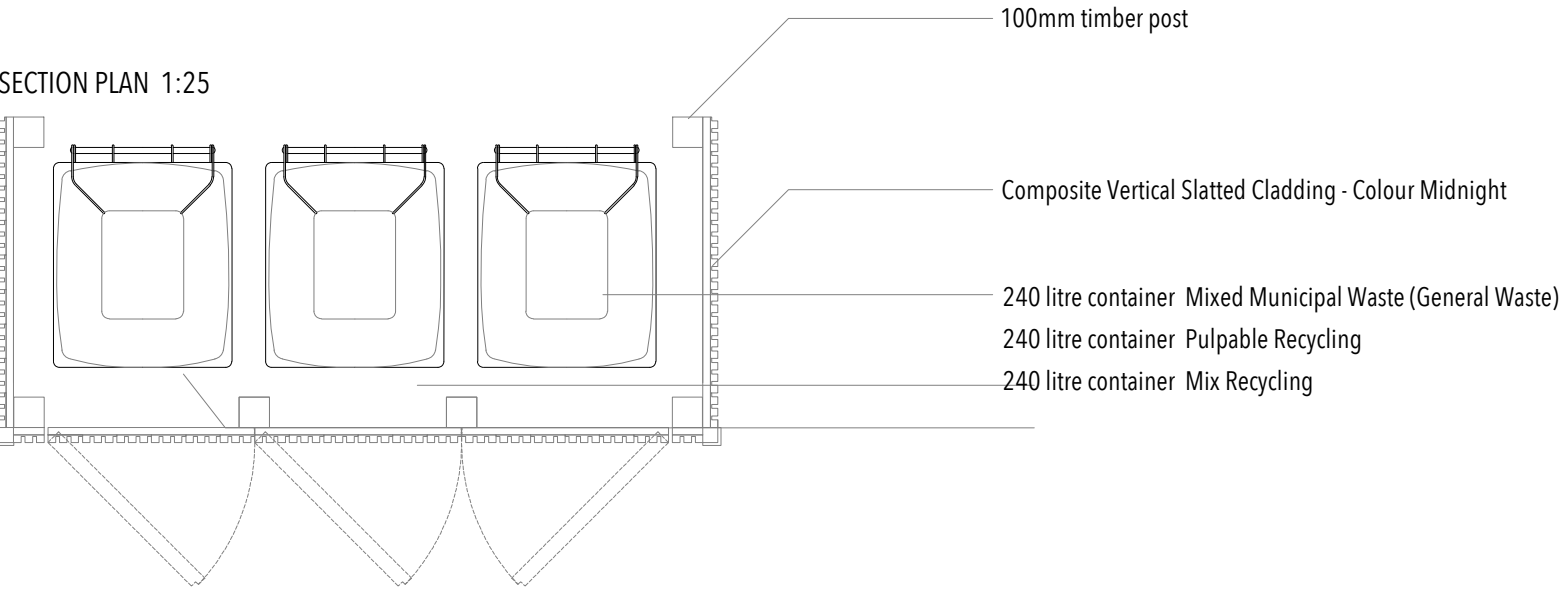



SECTION PLAN 1:25

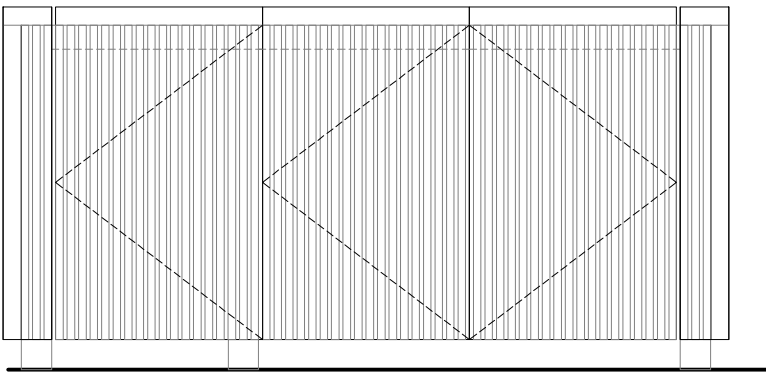

ROOF PLAN 1:25

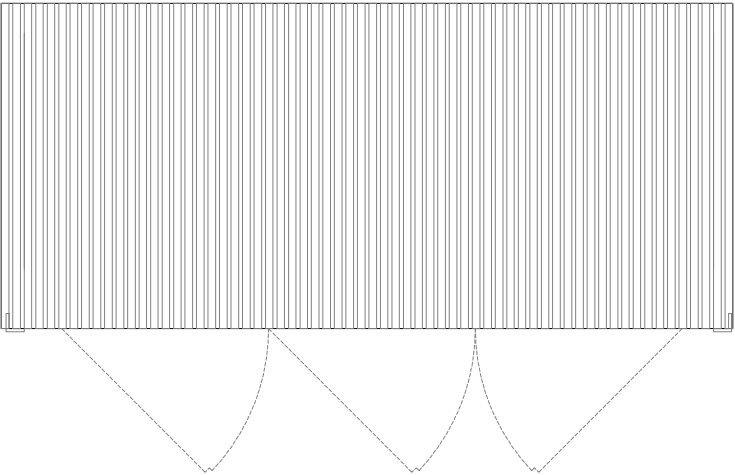

FRONT ELEVATION 1:25

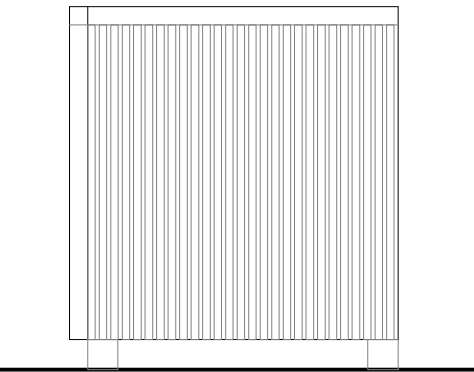


SIDE ELEVATION 1:25



PROPOSED BIN STORE

PROPOSED BIN STORE LOCATION 1:100

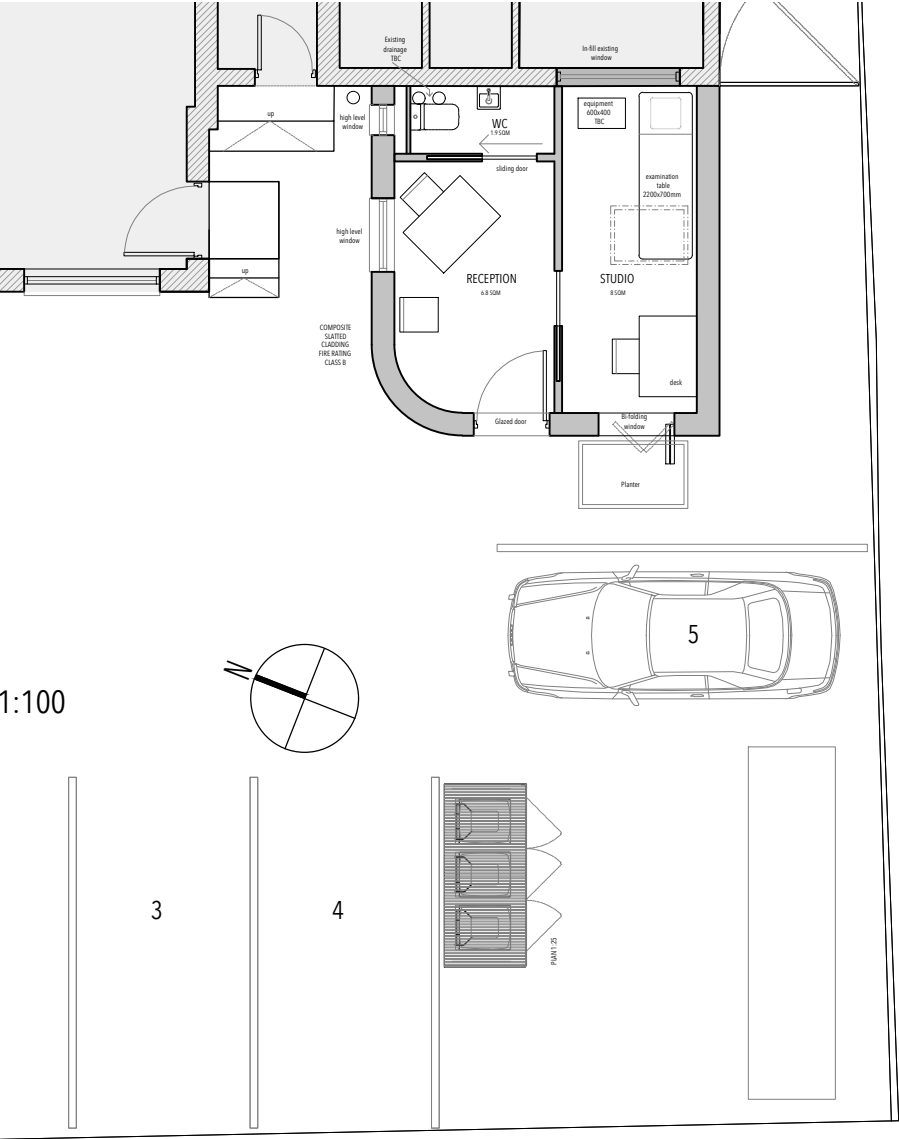

All waste is segregated at source into 3 different containers.
Kenny Waste Management Ltd to collect containers
We will have 3 containers on site containing the following;

Mixed Municipal Waste (General Waste)
240 litre lockable container
Collected 1 days per week.
Our MMW is taking to a Materials Recycling Facility in Salford where it is processed and any recoverable or recycling material is removed.


Pulpable Recycling
240 litre container
Collected 1 day a week
Pulpable Recycling **waste is segregated at source and processed locally back into cardboard.**

Mix Recycling
240 litre container
Collected 1 day a week
Glass is segregated at source and processed locally to reproduce glass.

NOTES

1. Do not scale this drawing except for planning purposes
2. Drawing to be used for the status indicated only
3. All dimensions and setting out shall be checked and confirmed and any discrepancies to be reported to the Designer prior to commencement of any work
4. All work and materials to be in accordance with current statutory legislation, relevant codes of practice and British Standards
5. Drawing to be read in accordance with relevant consultants and sub-contractors drawings and specifications
6. This drawing is the property of the Designer and is not to be used in whole or in part without written consent

no.	revision	date
A	Bin store updated	17.09.2021
B	Bin store roof added	07.10.2021

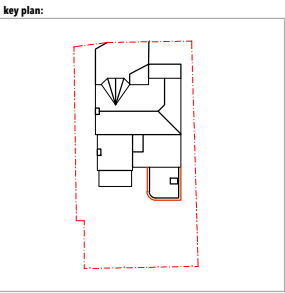

Project:

Rear extension

Client: 559a Barlow Moor Road
Chorlton
M21 8AN,

scale:
1:25/50

sheet:
A3

date:
October 2021

Title:

Proposed bin store

drawing status:
Planning

drawing no:
139 (08) 030

rev:
REV B



CROSS STREET ARCHITECTS
(E) stephen@crossstreetarchitects.co.uk
(M) (44)7913633424

+ Architects
+ Interiors
+ Planning