

Notes




This drawing is the property of Mike Macpherson Architects and copyright is reserved by them. This drawing is not to be copied or disclosed by or to any unauthorised persons without the prior written consent of Mike Macpherson Architects.

Do not scale from this drawing.

All dimensions are to be checked on site prior to construction, manufacture of any components and ordering of materials and equipment.

Any discrepancies are to be reported to the architect for clarification.

All materials and workmanship to be in accordance with the current British Standards and codes of practice.

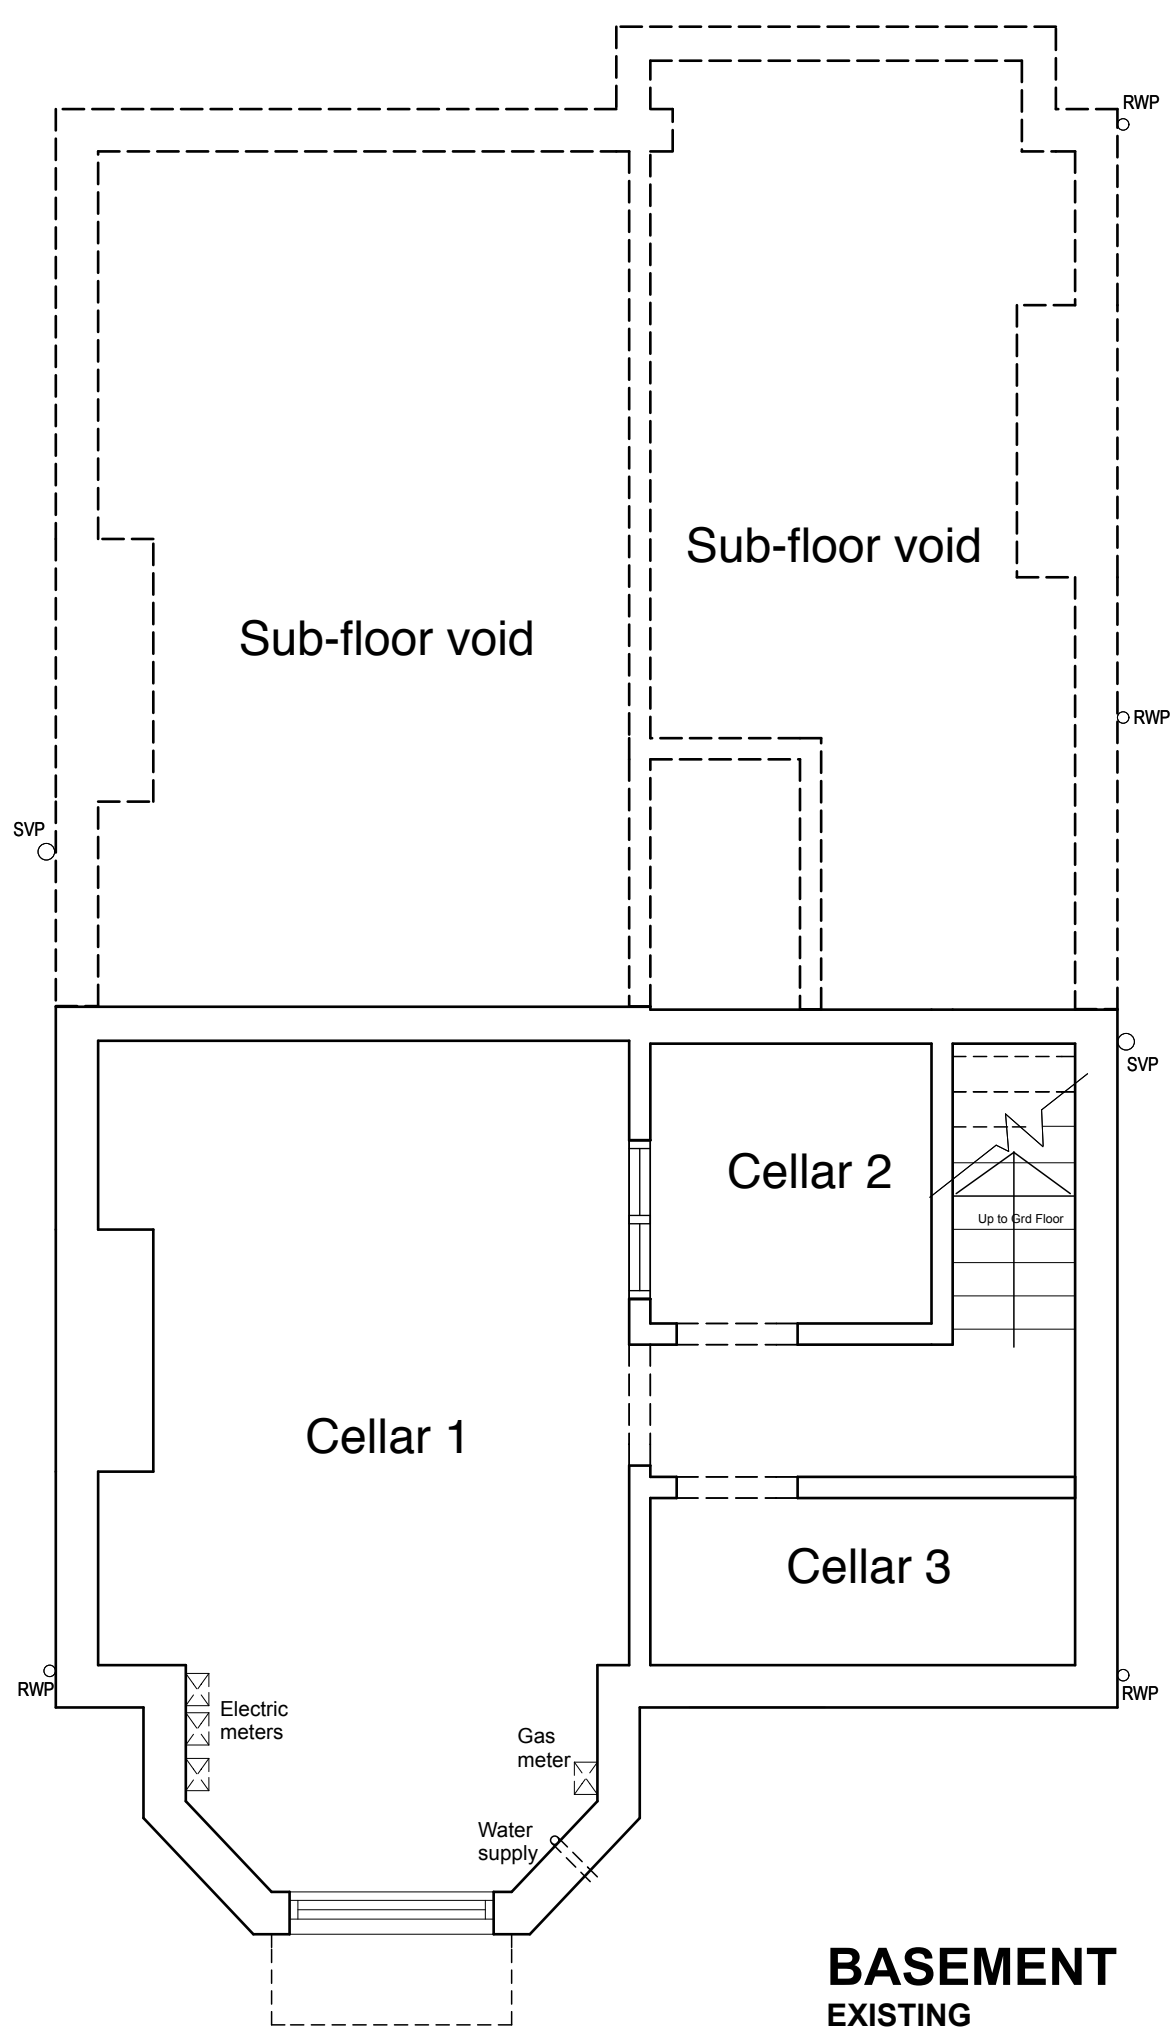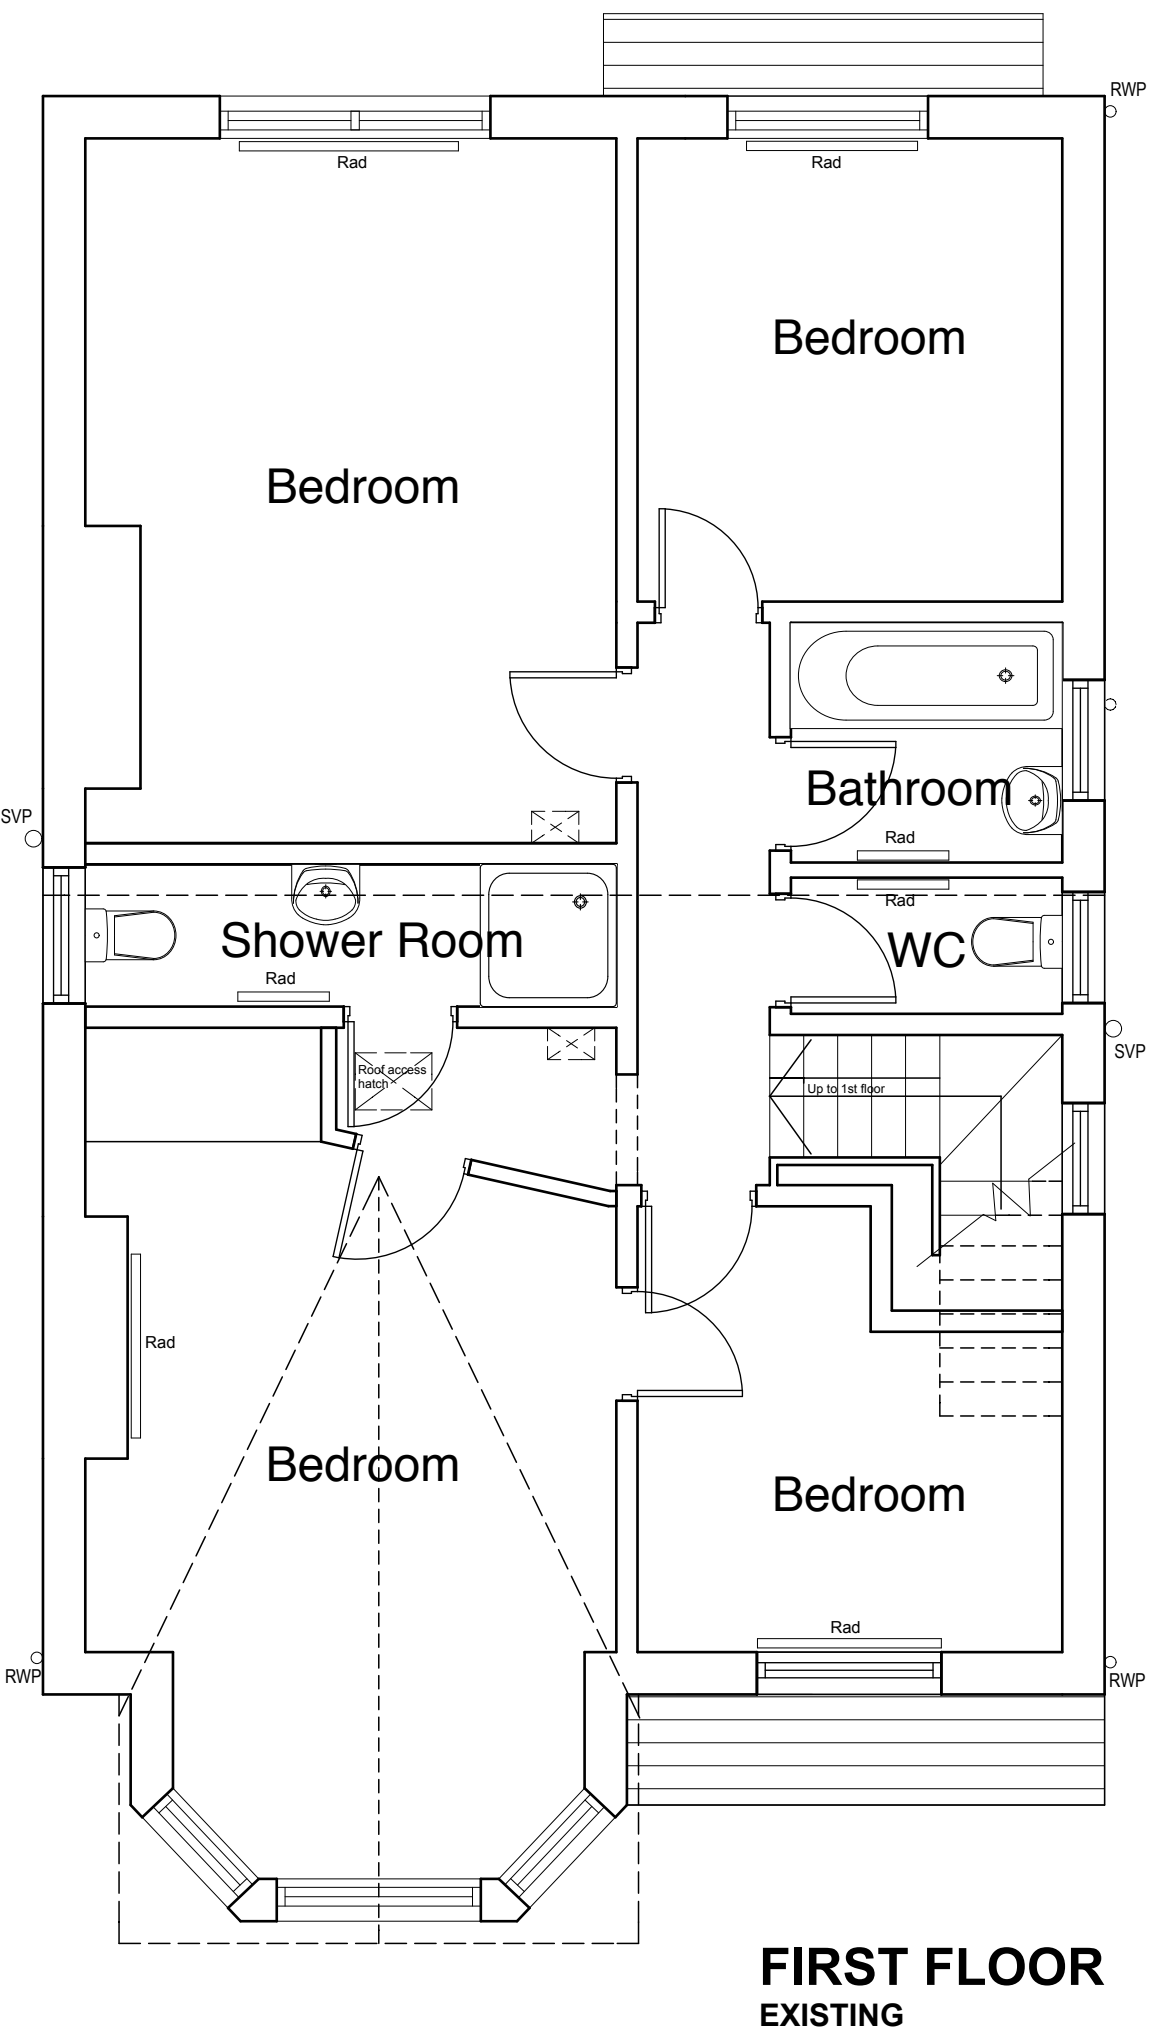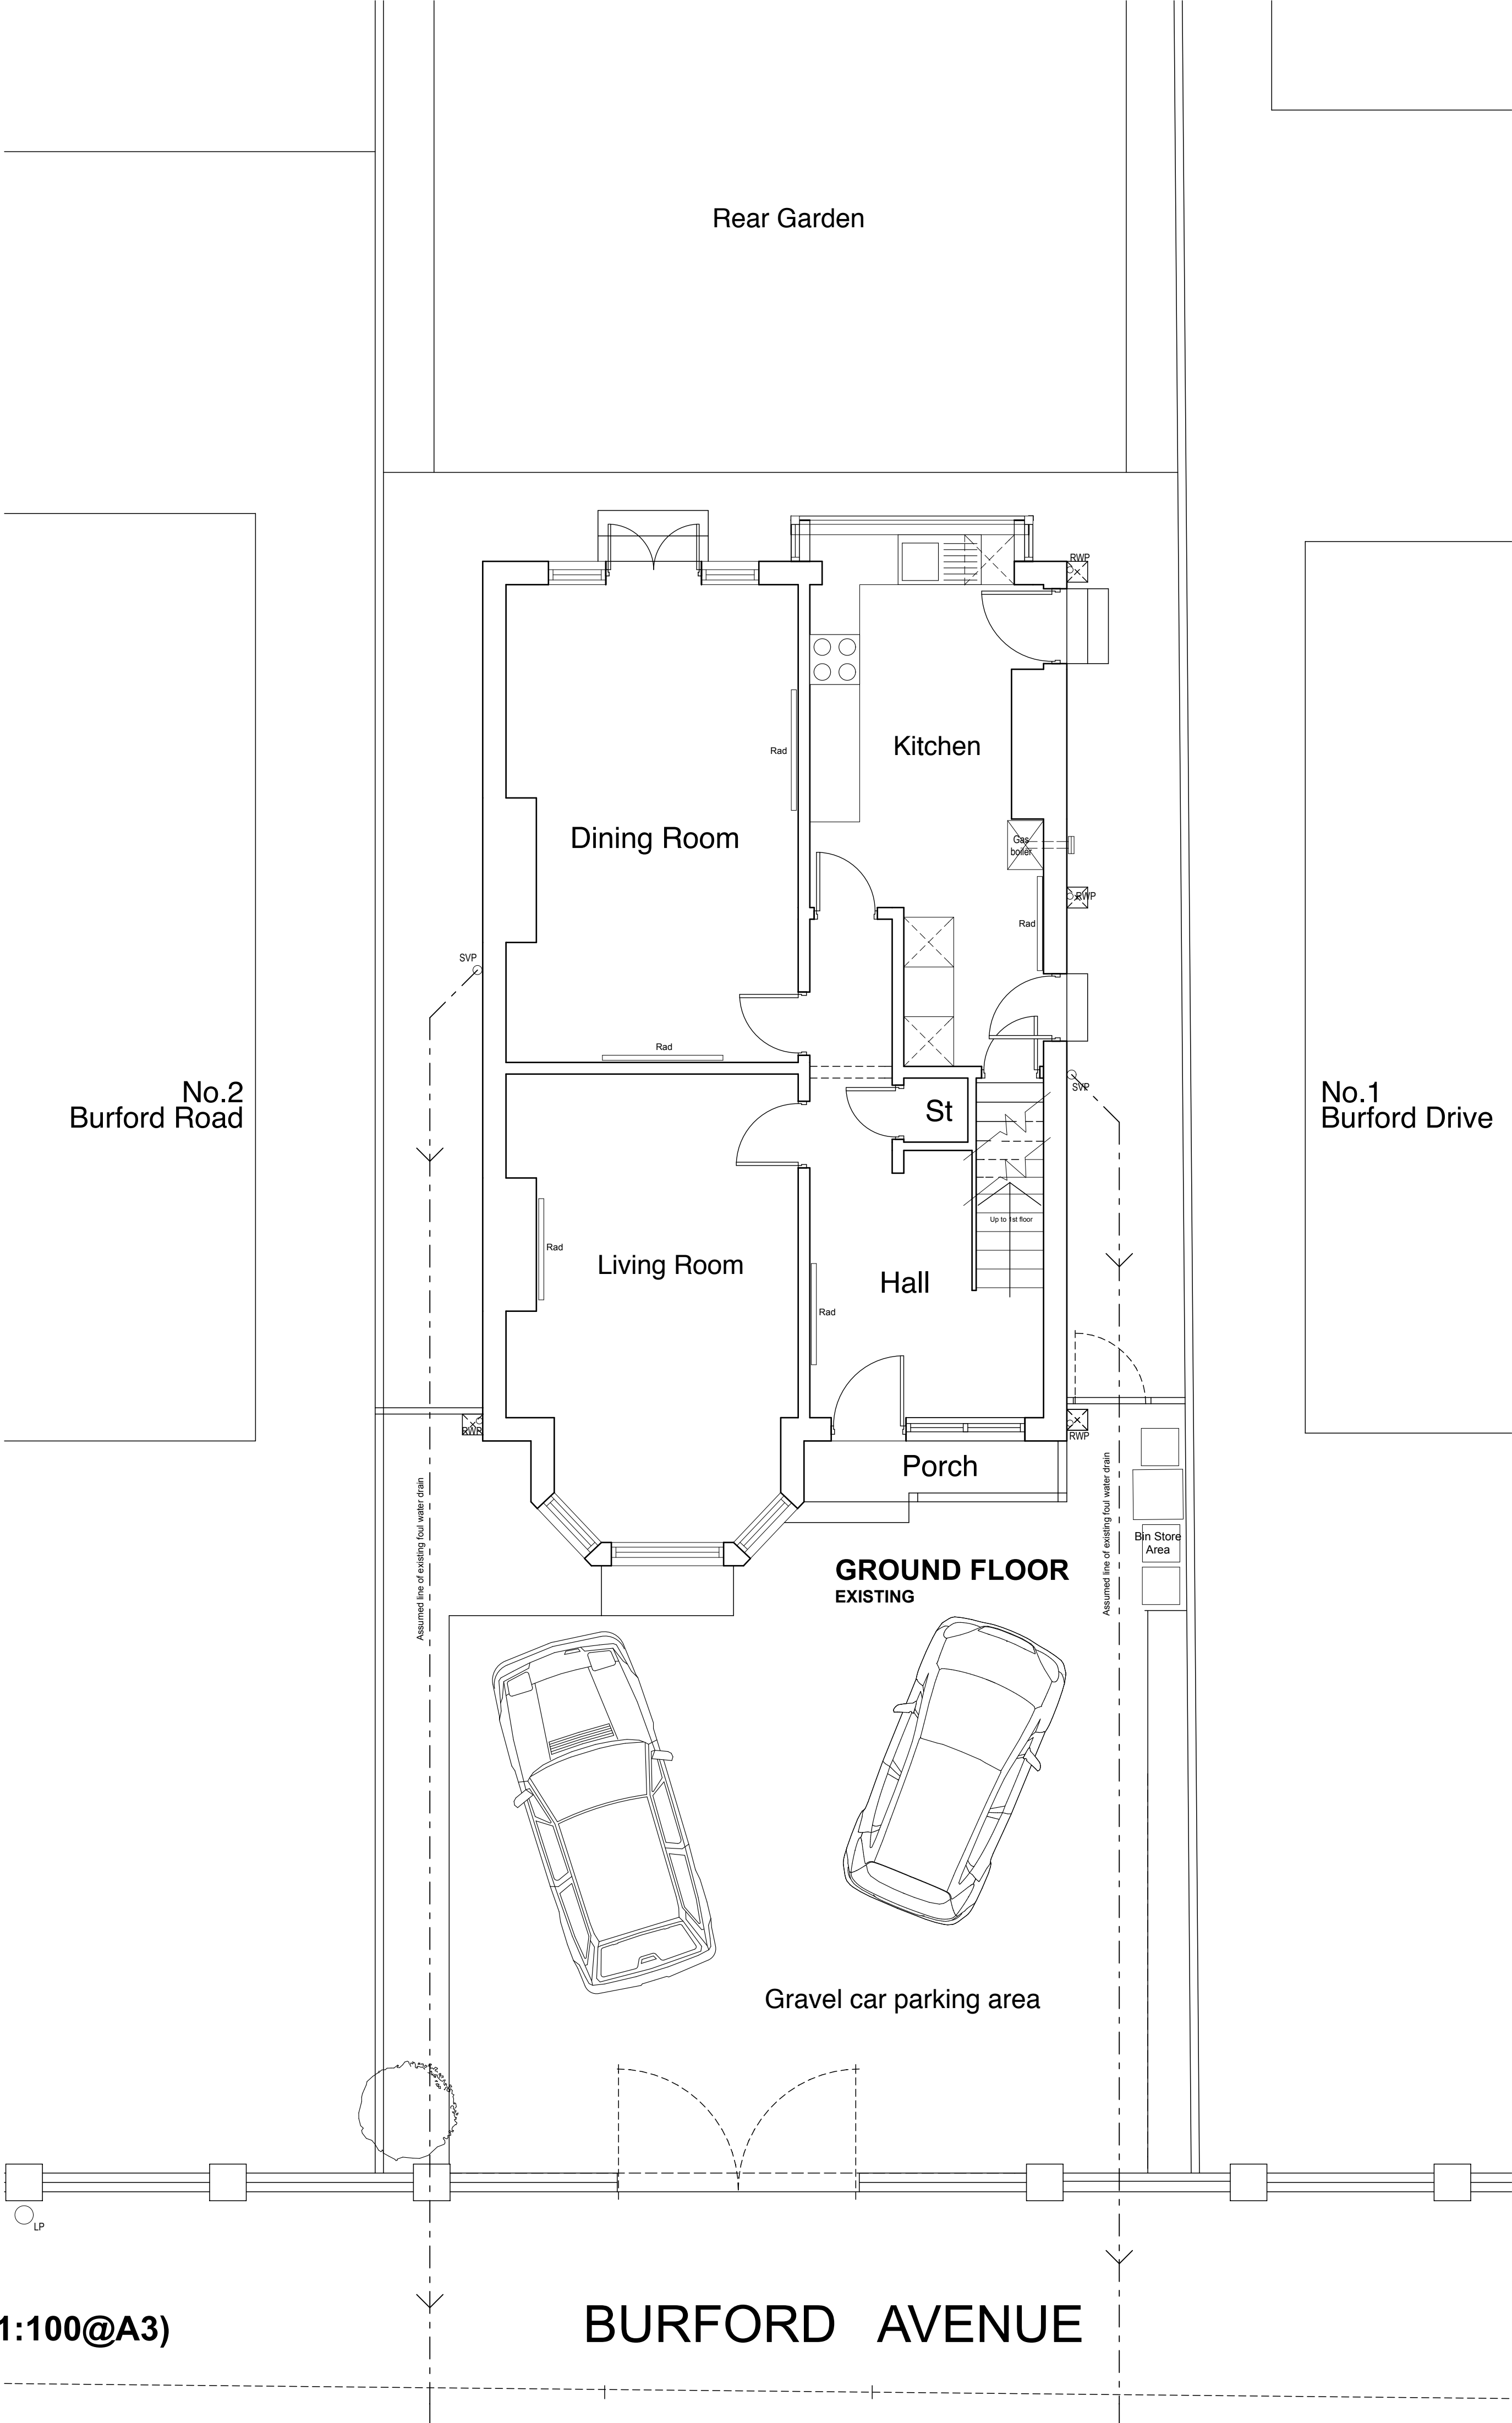

PLANNING ISSUE

Scheme
Flat Conversion Works
10 Burford Avenue
Whalley Range
Manchester M16 8HE
Client
P Adams

Title
Existing Floor Plans

Scale 1:50 Job No P338	Date 29.9.21 Dwg No 03	Drawn MM Rev
---------------------------------	---------------------------------	--------------------

Mike Macpherson **Architects**
38 Reynard Road, Chorlton, Manchester M21 8DD

T: 0161 870 6129
E: mail@mikemacpherson-architects.co.uk
www.mikemacpherson-architects.co.uk

EXISTING FLOOR PLANS 1:50 @ A1 (1:100@A3)

BURFORD AVENUE