


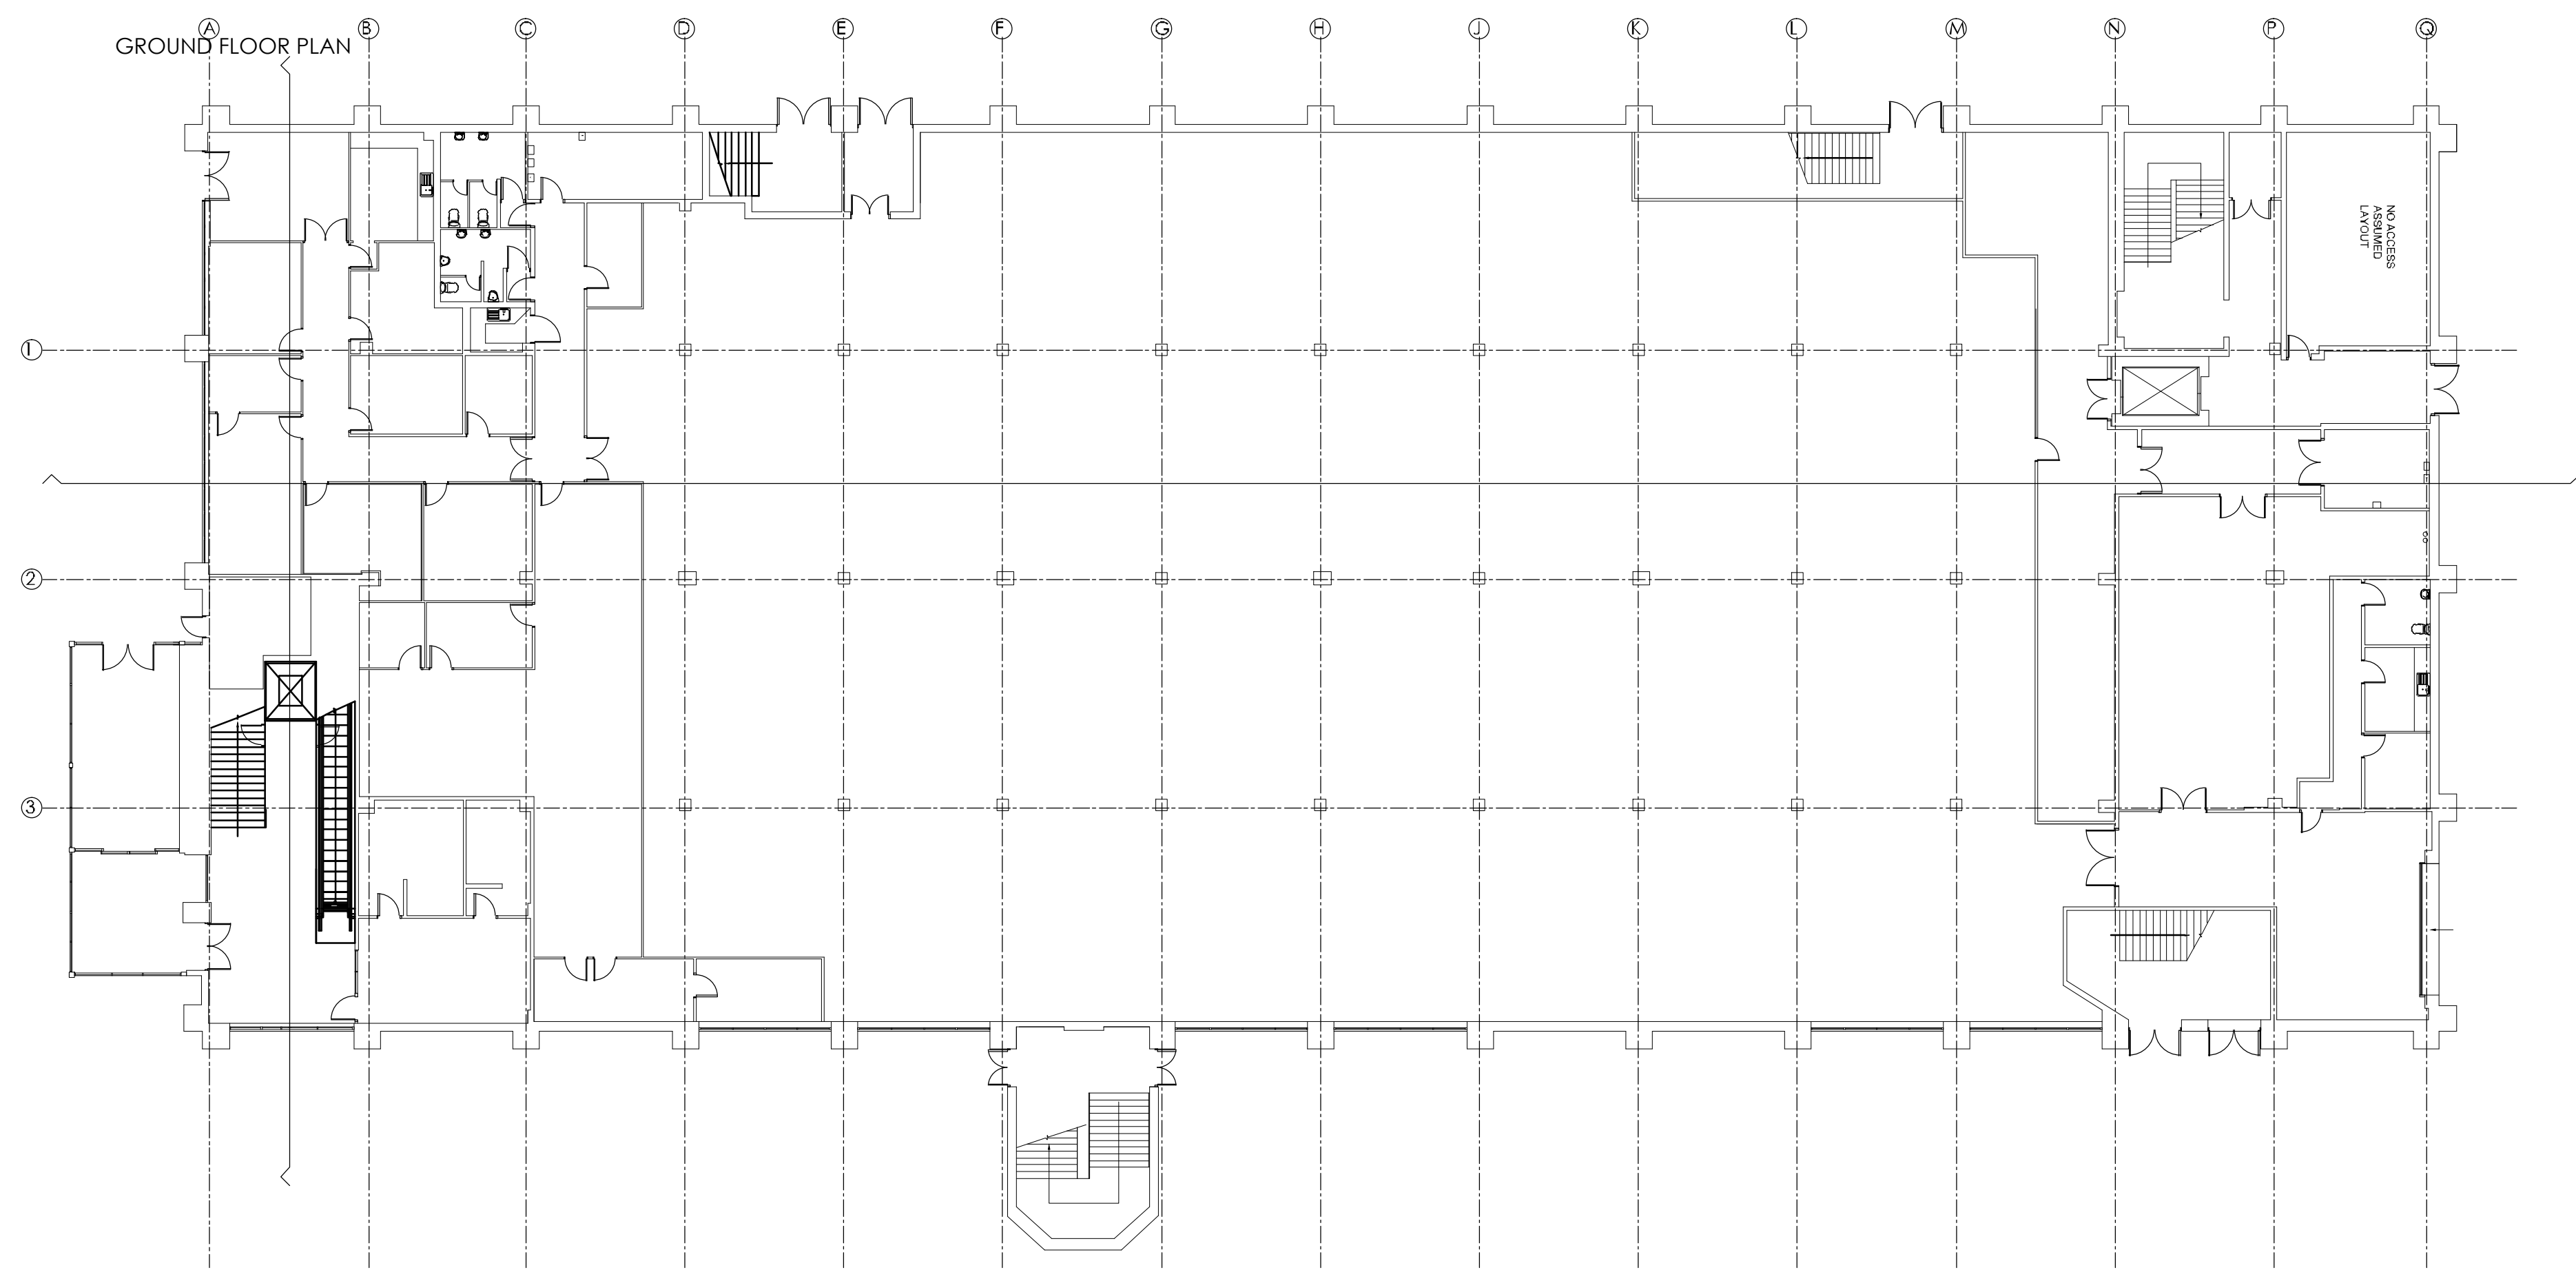

SCALE 1:200

5m 10m 15m 20m 25m 30m 35m

AMENDMENTS

NOTE: Do not scale off this drawing. All dimensions to be verified/ checked before commencement of construction/ fabrication.

FASCIATO • ARCHITECTS

www.fasciato.co.uk, 17 Stoney Lane, Winslow, Chesh, SK9 6LG
Tel: 01625 356622 Fax: 01625 444962 email: architects@fasciato.co.uk

SCALE AS INDICATED ONLY WHEN PRINTED A1

Project: THE SHERIDAN SUITE Scale: 1:200
Date: 03.16

Title: EXISTING GROUND FLOOR PLAN Dwg No.: **1513.EX02**