


NOTE


Do not scale this drawing.
Architect to be notified of discrepancies
in figured dimensions.
Contractor to check all dimensions from site.
This drawing is copyright and is for use on this site only.

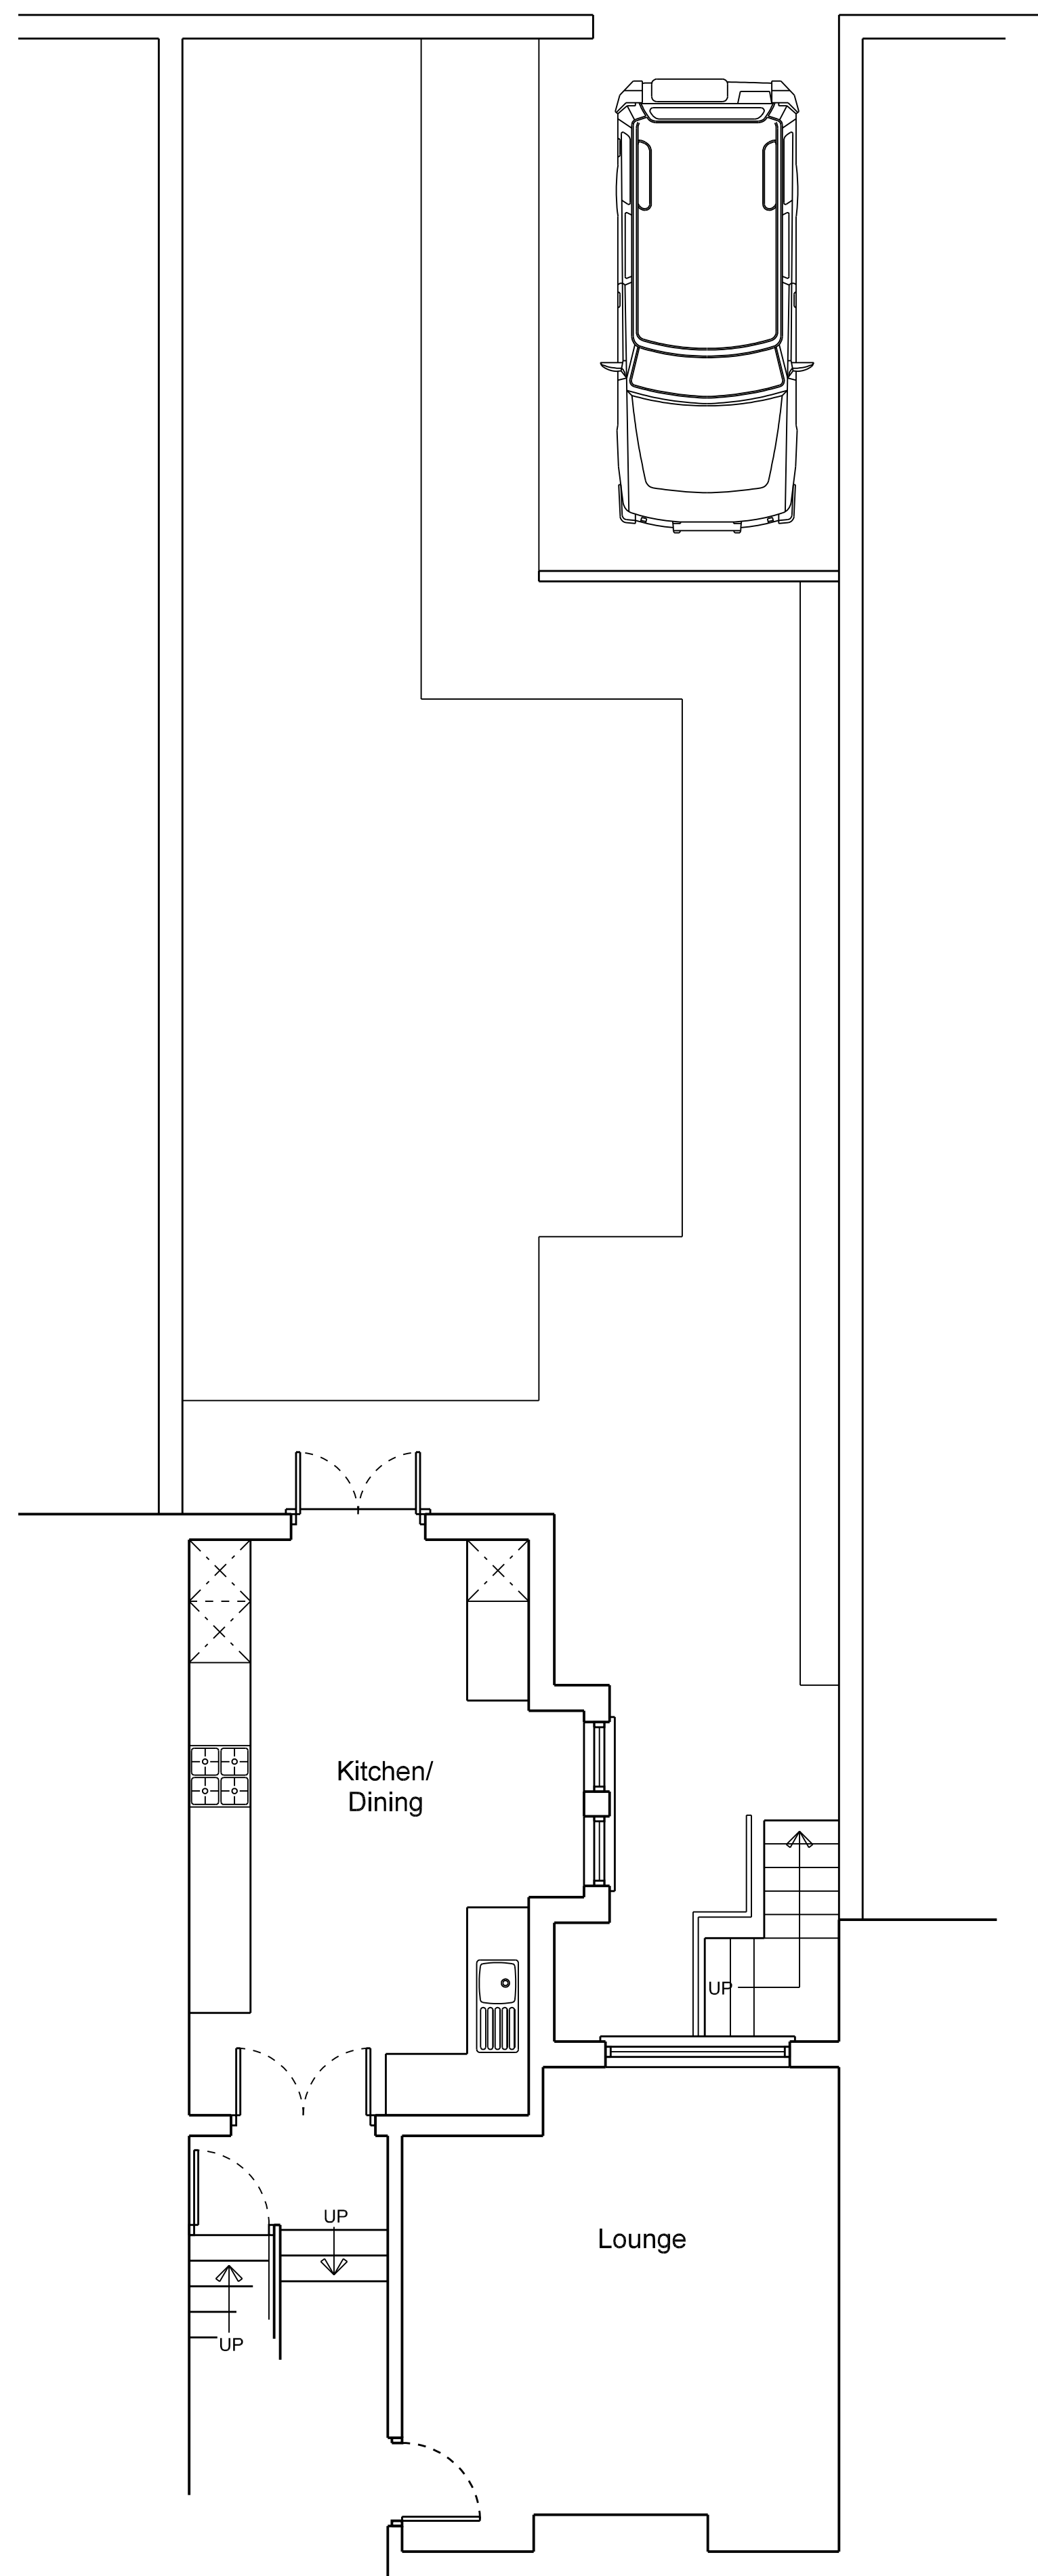


EXISTING GROUND FLOOR PLAN



EXISTING REAR ELEVATION

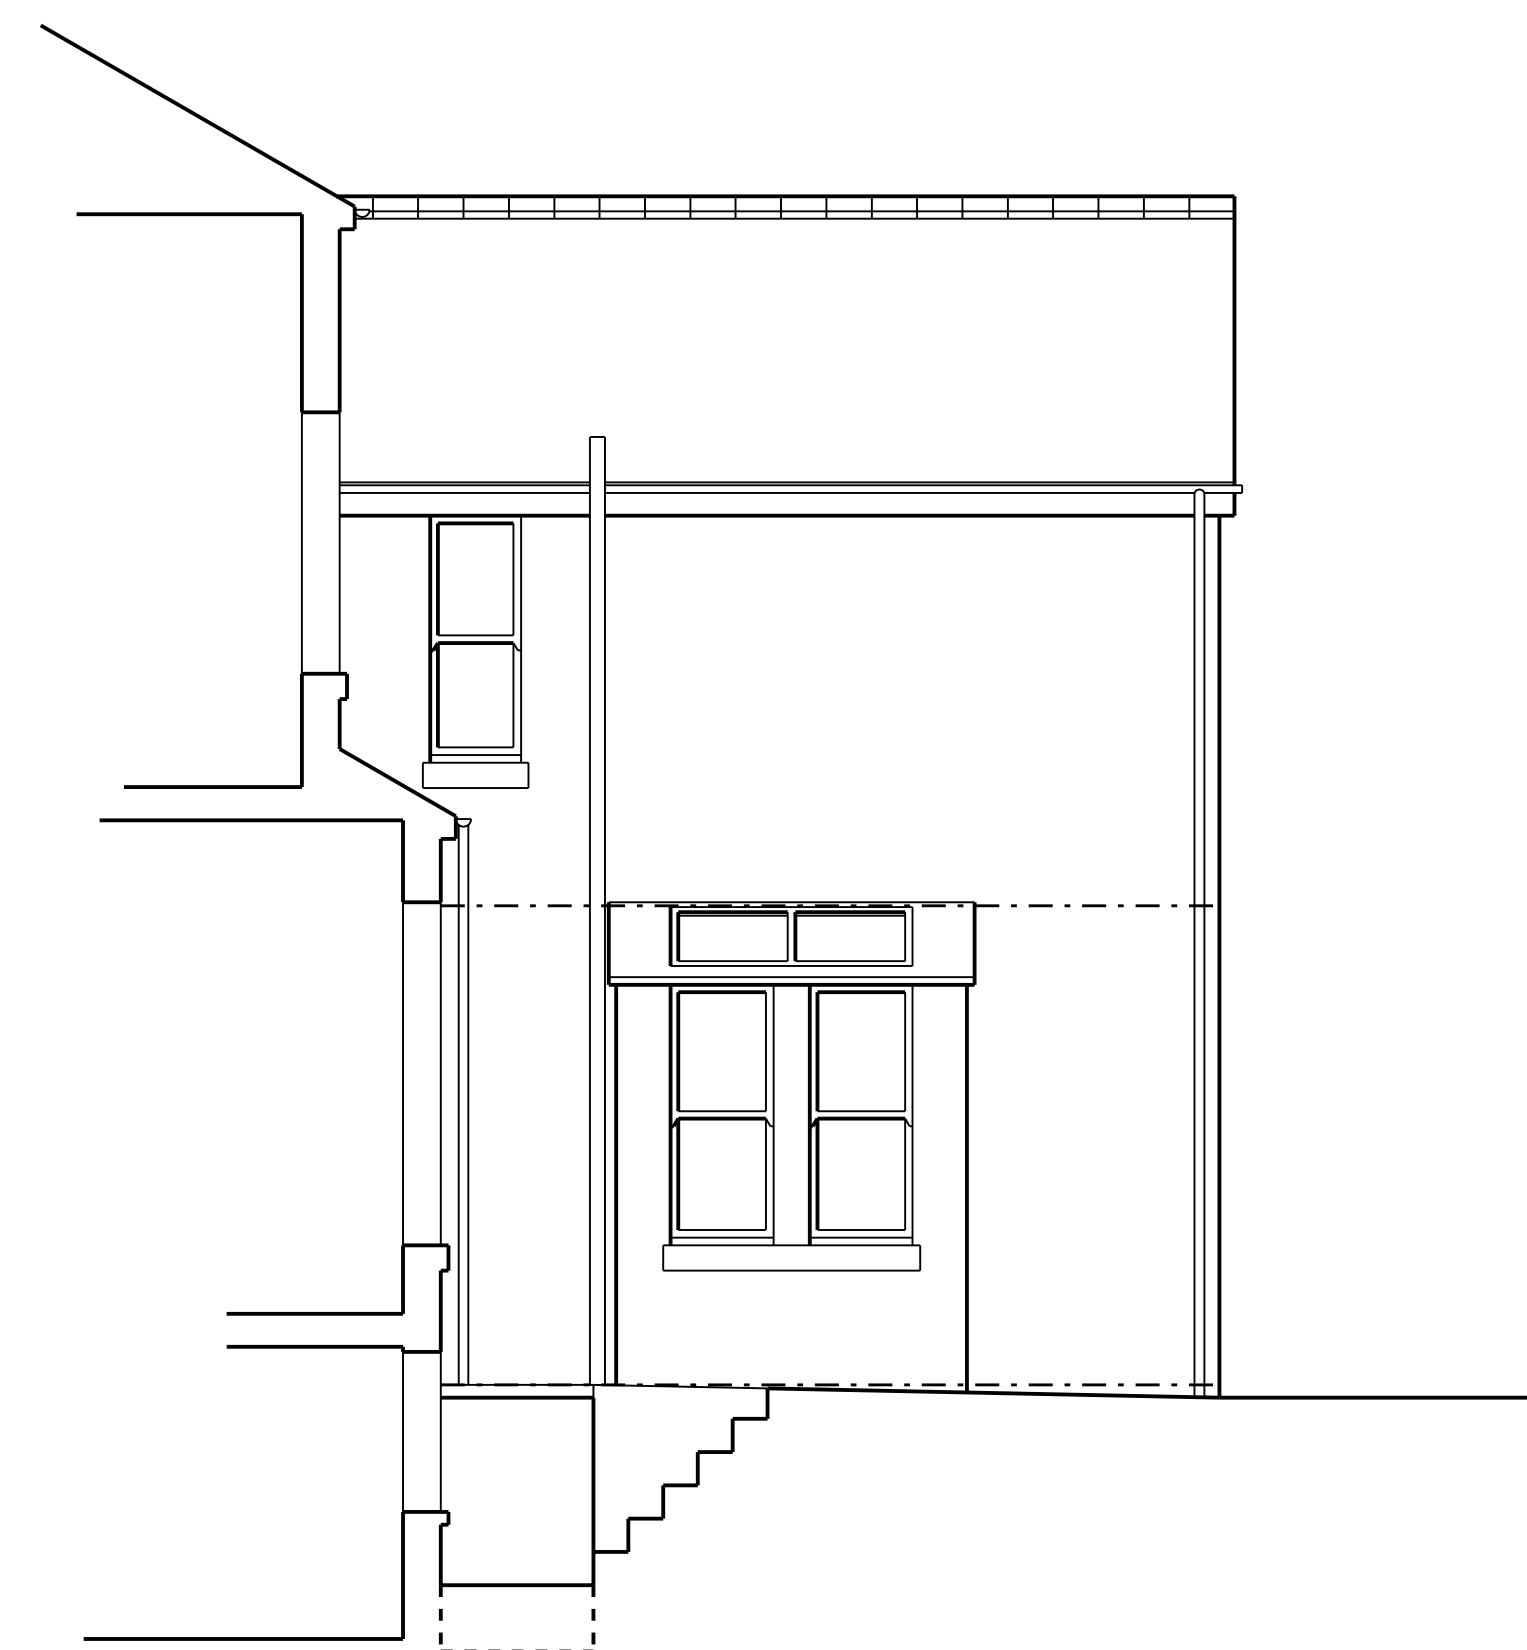

EXISTING SIDE ELEVATION

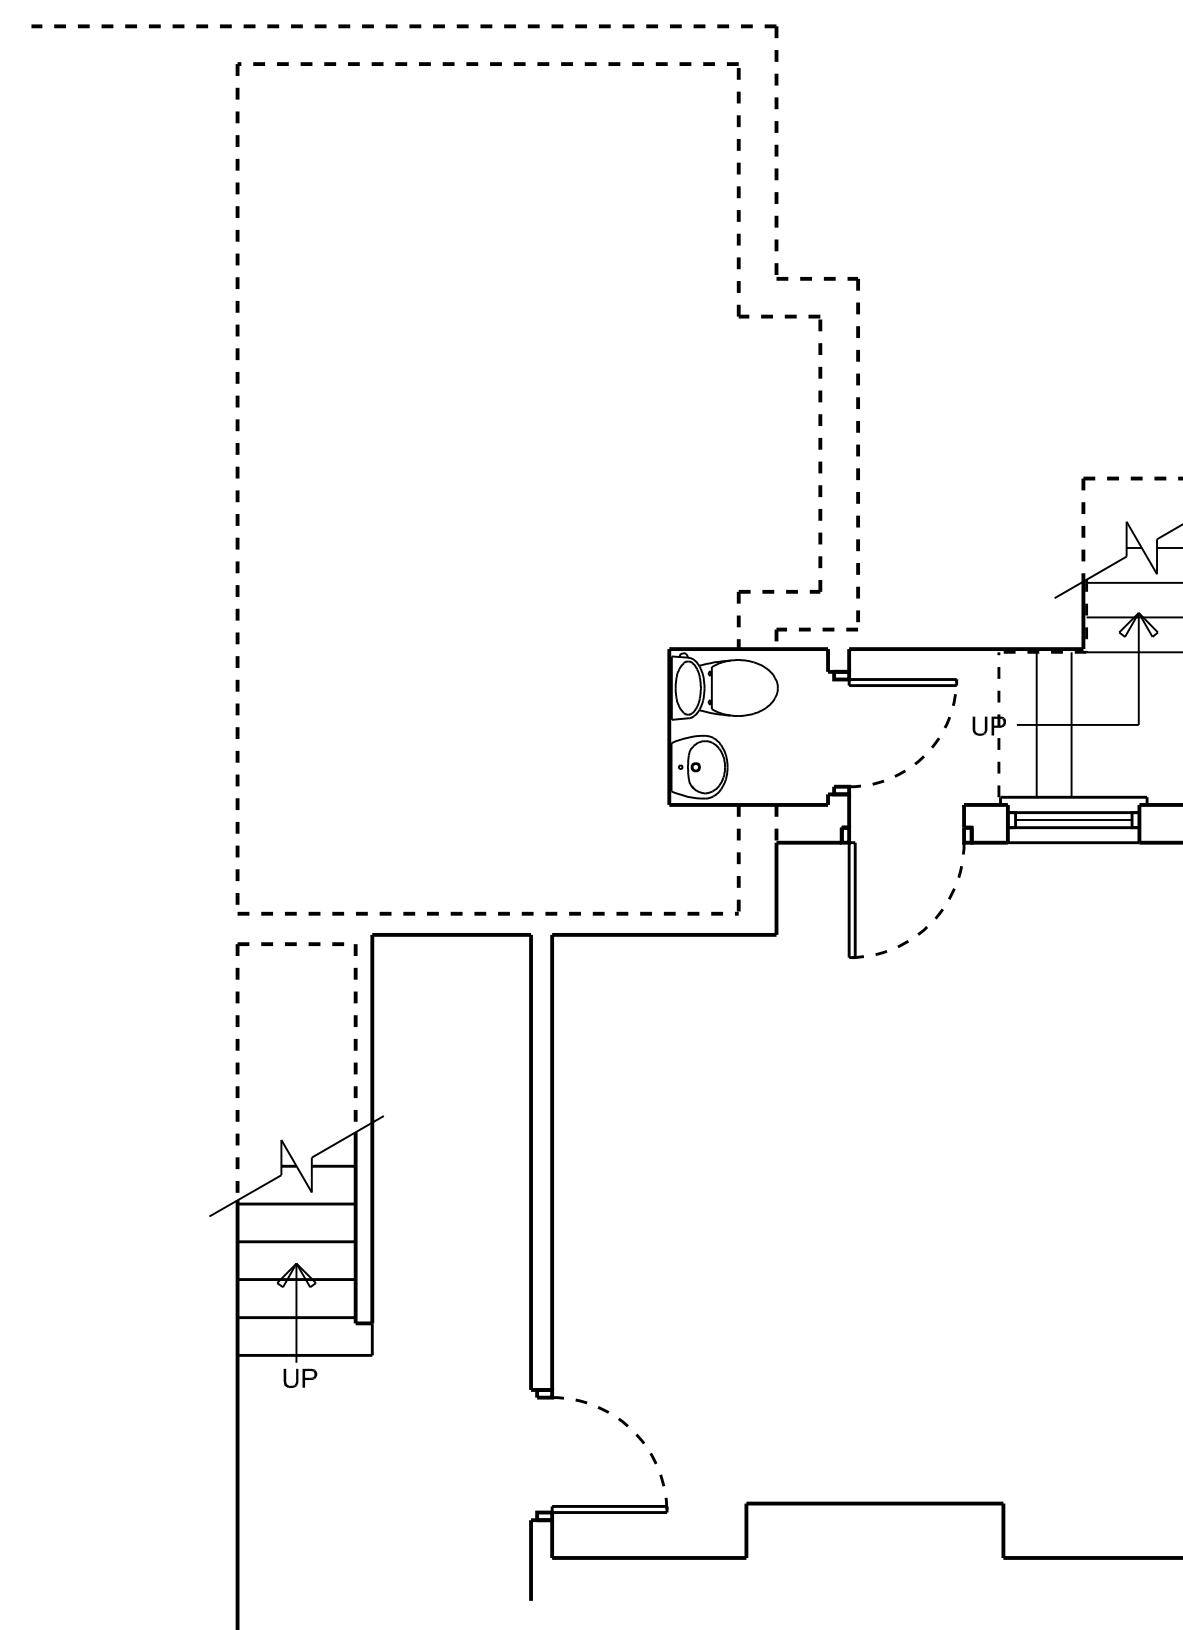

EXISTING BASEMENT PLAN

[illegible]

Rev	Description	By	Ckd	Date
Revisions				



First Floor 145 Wellington Rd North, Heaton Norris,
Stockport, SK4 2PF
Tel: 0161 4431100 www.mmparch.co.uk

PROJECT TITLE:
21 Victoria Ave
Didsbury
Manchester

DRAWING TITLE:
Existing Plans & Elevations

Date: Jul 19	Project Number: 1906	Dwg. Number: (0-) 01
Scale: 1:50 (A1)	Project Partner:	Drawn: AW

 MMP Architects