
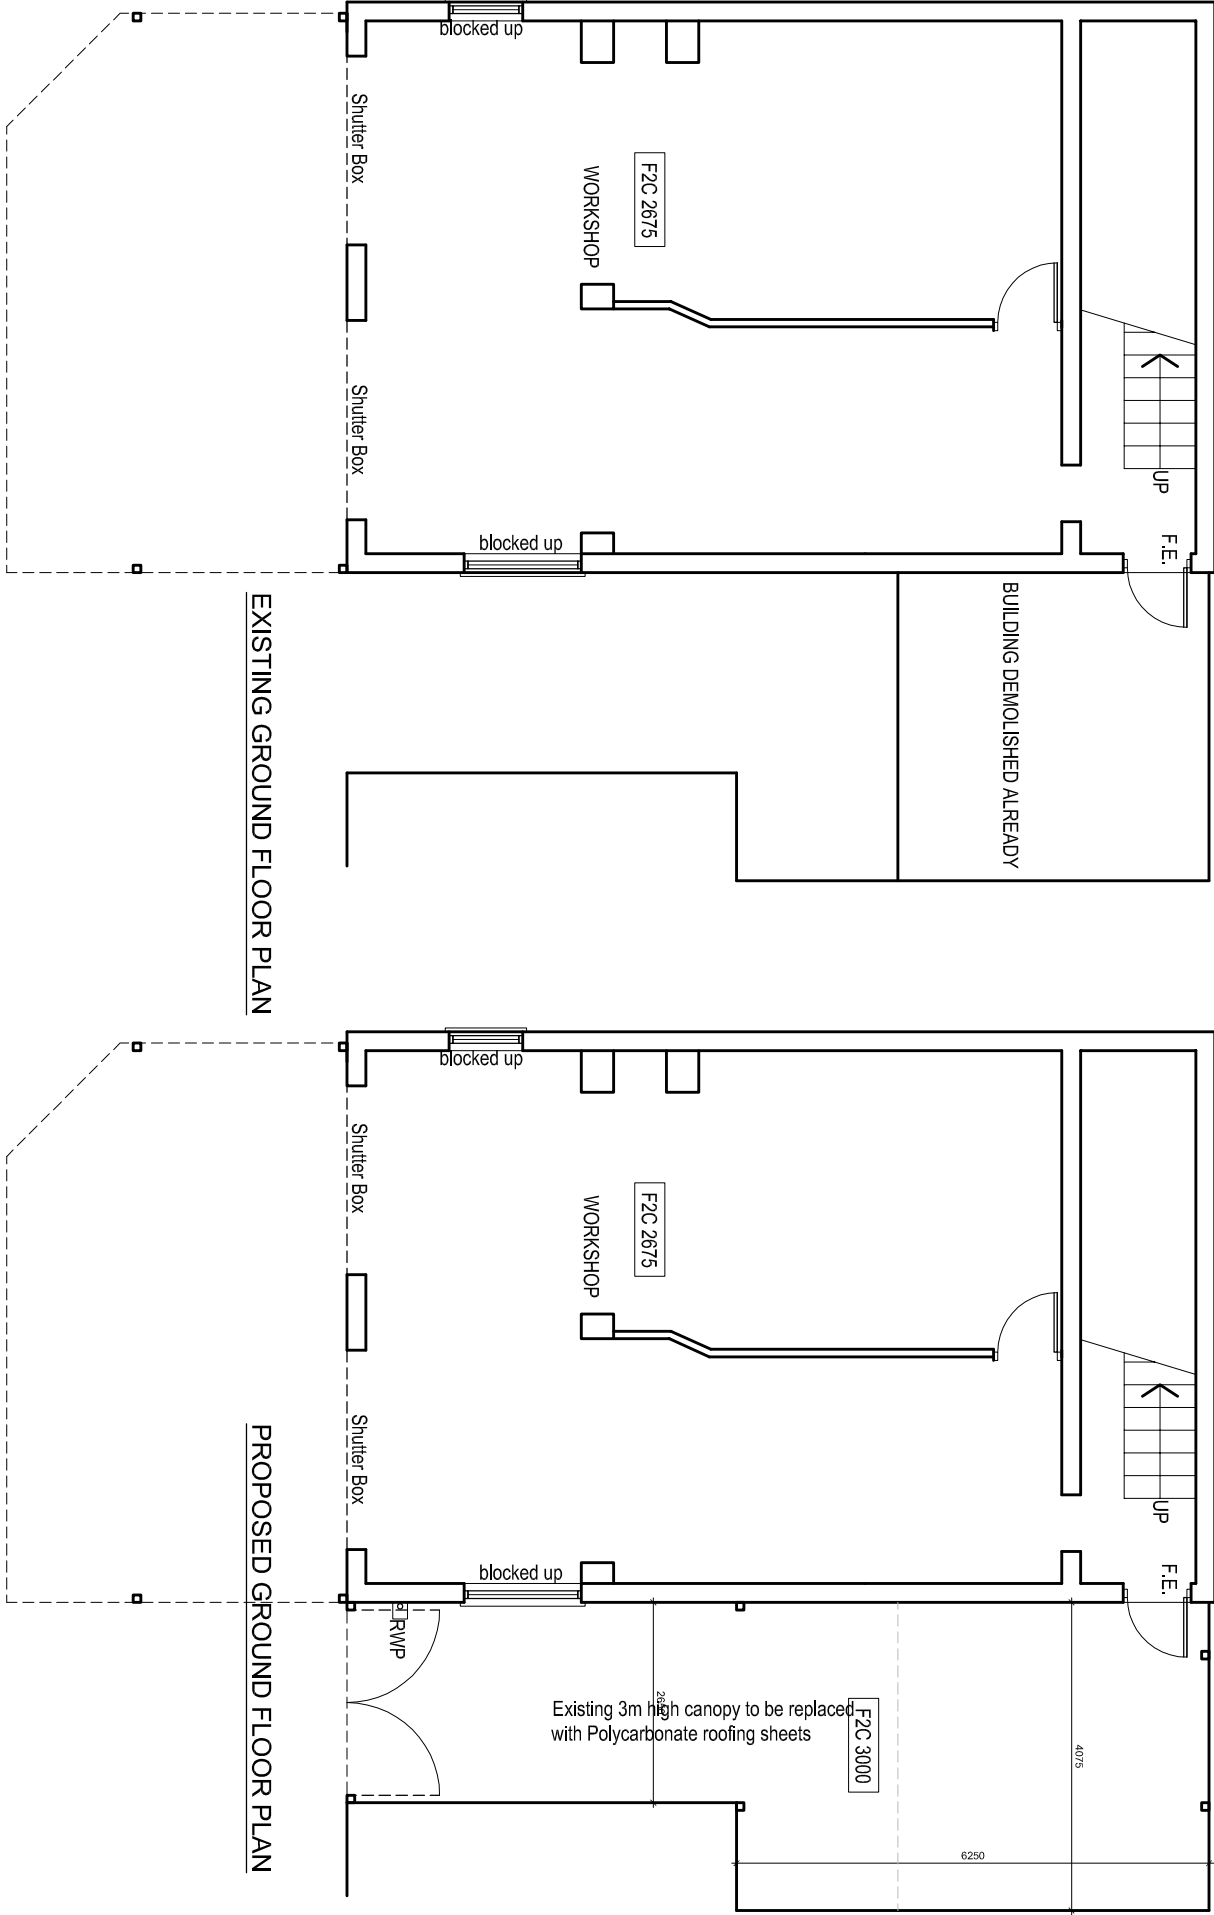
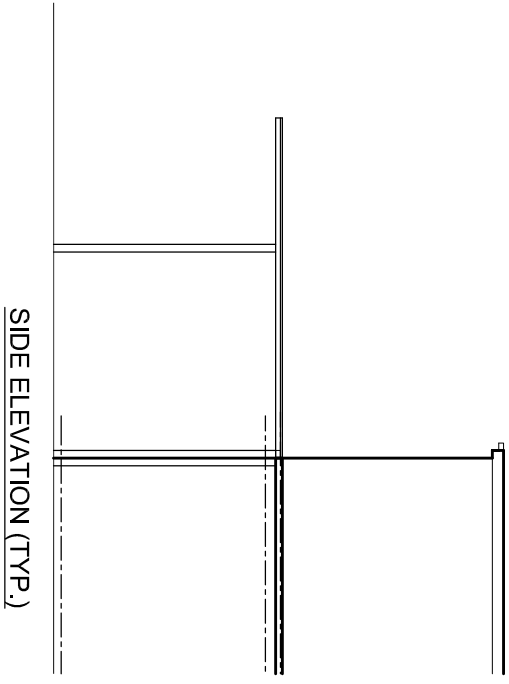


PURPOSE OF ISSUE		BUILDING CONTROL
Do not scale from this drawing. All information should be checked by the contractor on site before commencing work. Any discrepancies should be reported to the architect immediately. All rights are reserved and are not transferable. Unauthorised reproductions of this drawing are not permitted.		

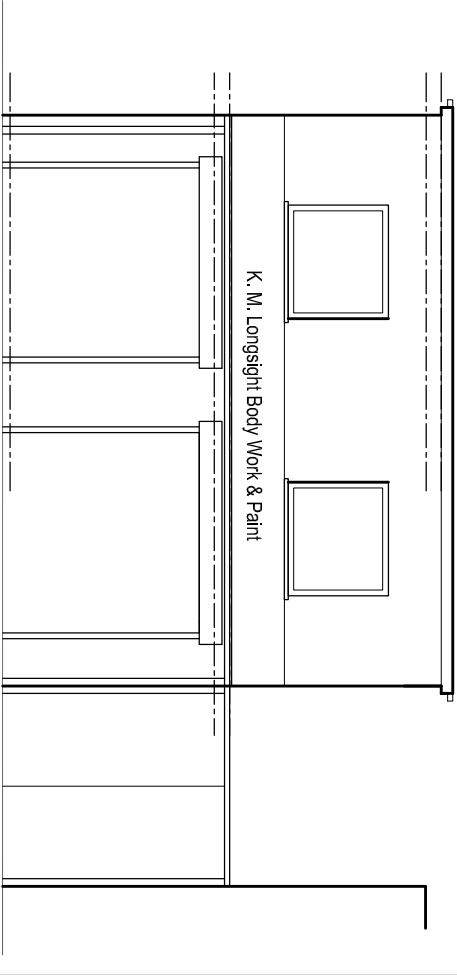

Rev. A. 12.7.21 Side canopy

PROJECT
Unit 4, Newton Avenue
Longsight M12 4EY

CLIENT _____
K&M Body Works Central
DRAWING TITLE _____
Floor Plan

JOB No _____

DRAWING No
NA-P01

SCALE	DATE	REVISION
1:100@A3	Jan. 2021	
DRAWN	CHECKED BY	
NA		A

t: 0782 895 3405

t: 0782 895 3405

e: niamat@hotmail.co.uk

Upside Down