




Existing Right Hand Gable Elevation




Existing Front Elevation



Existing Left Hand Gable Elevation

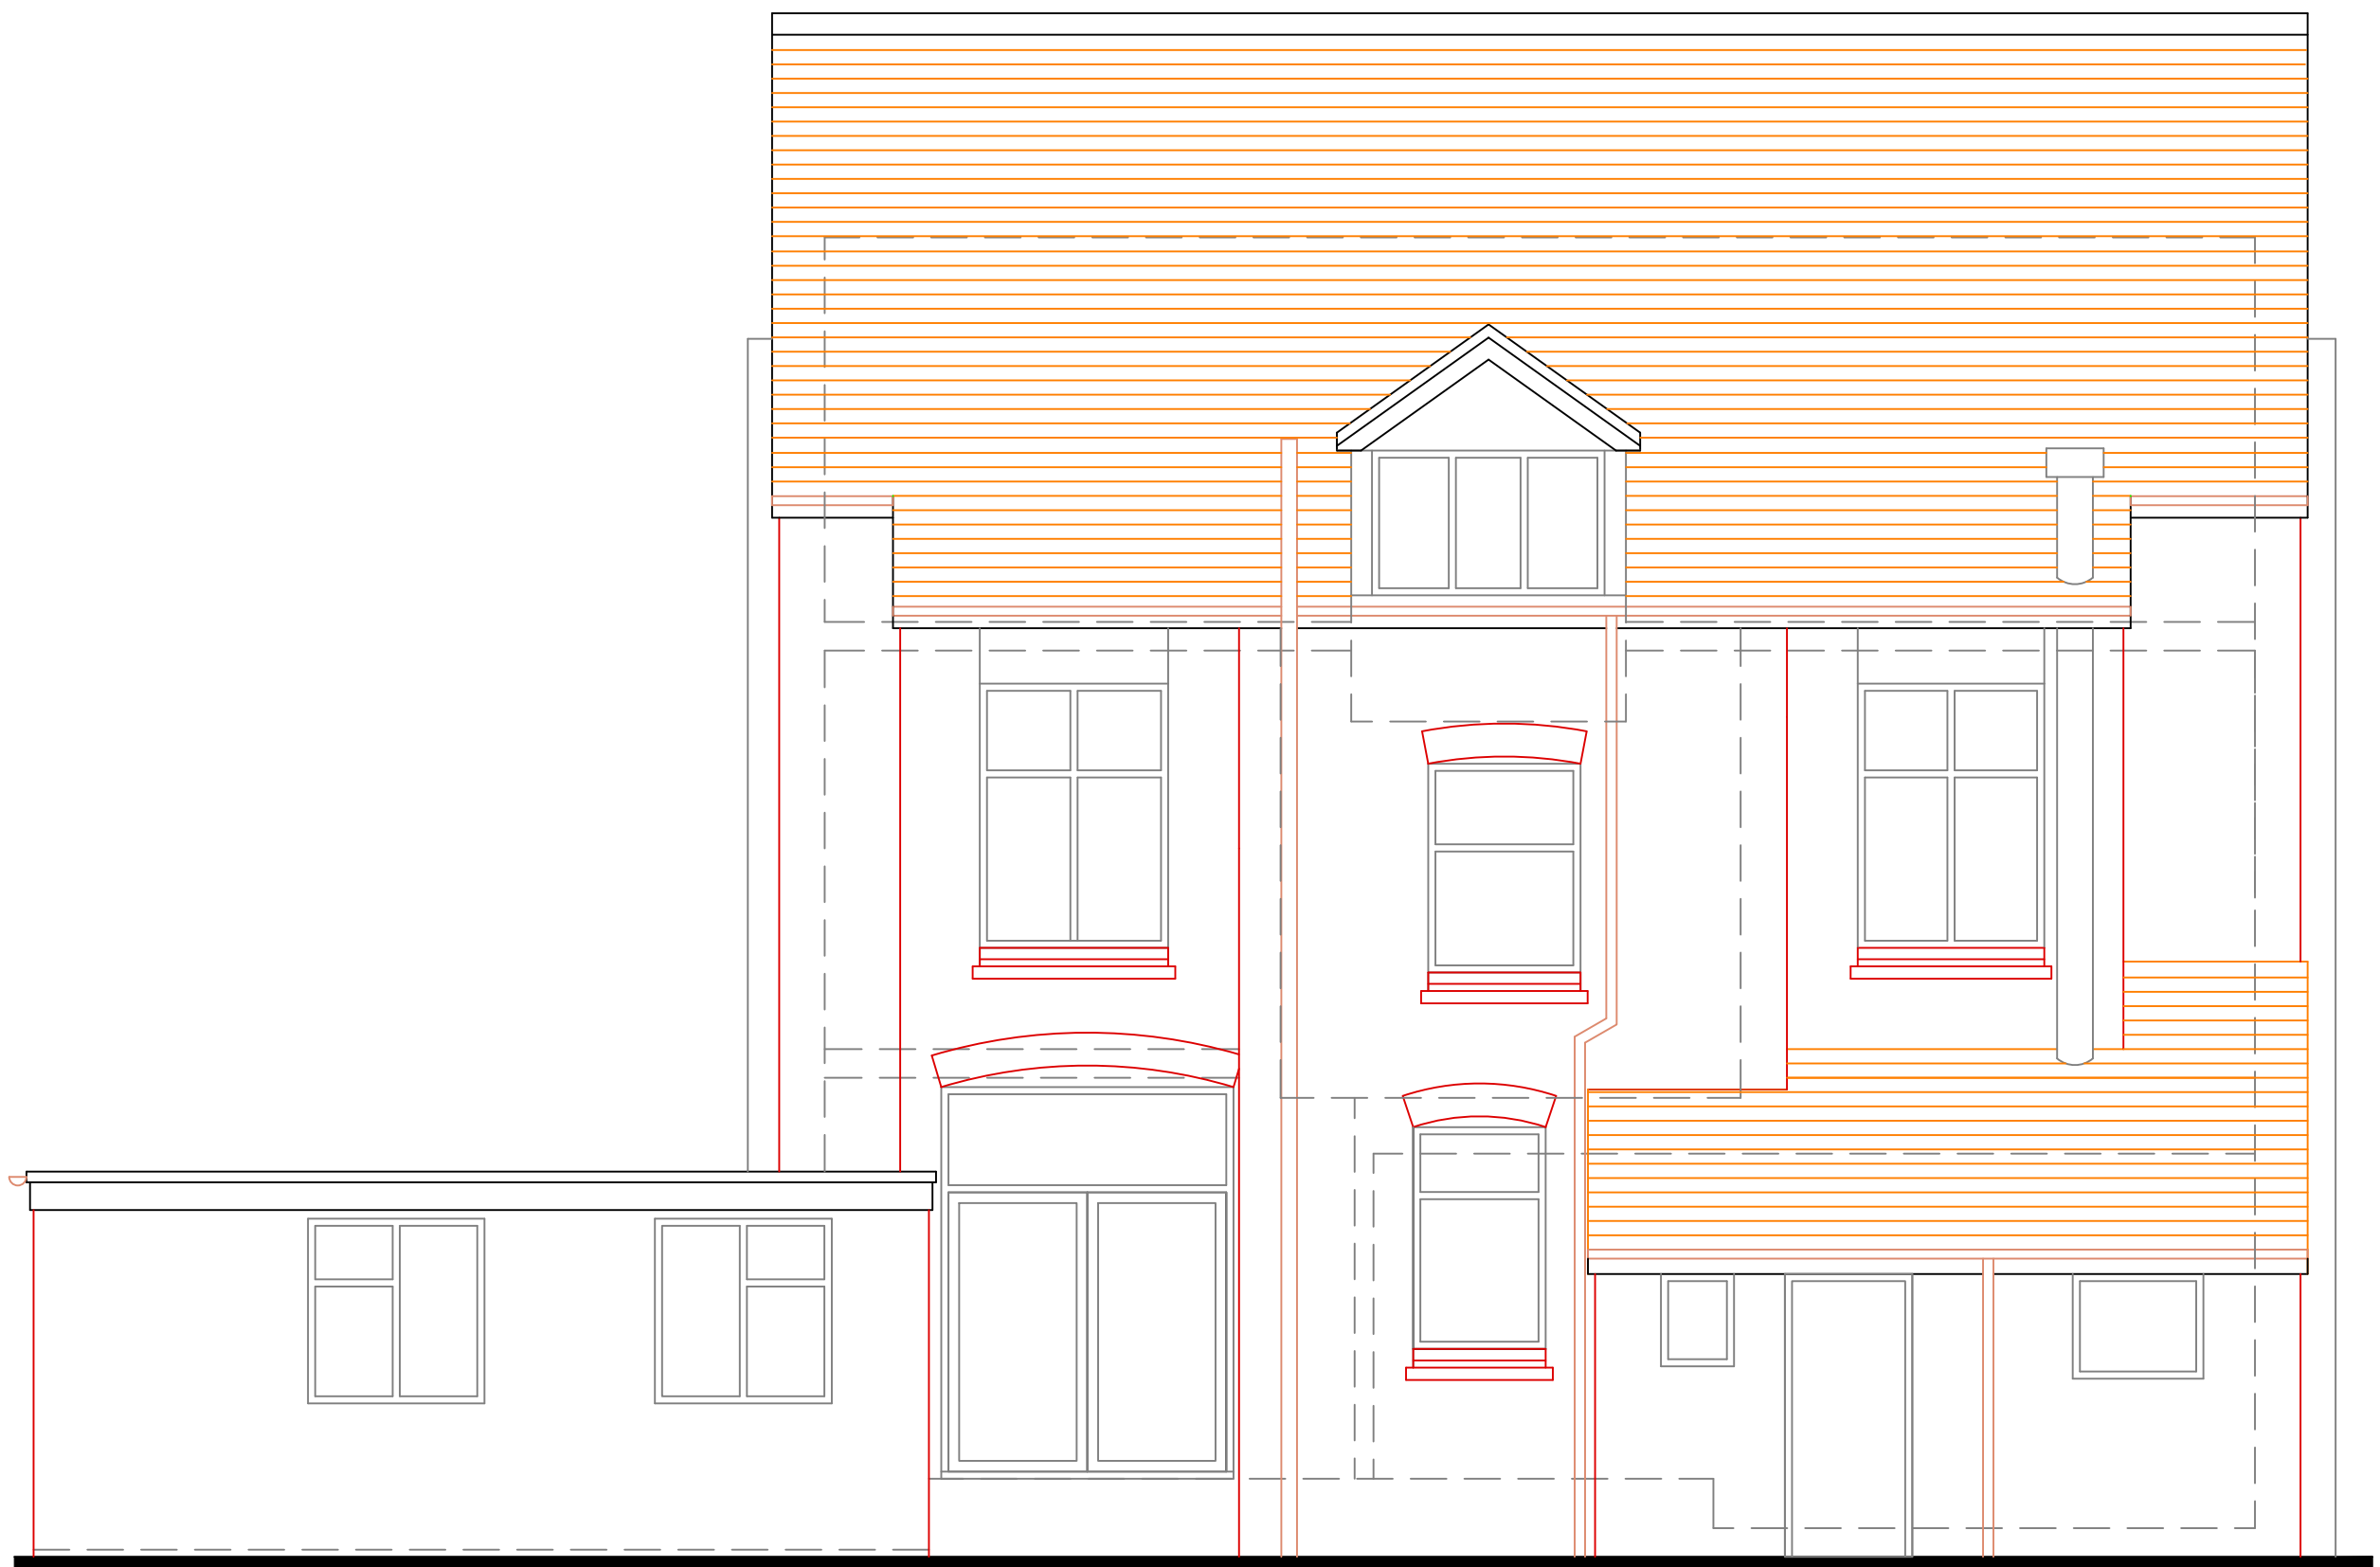

Existing Rear Elevation

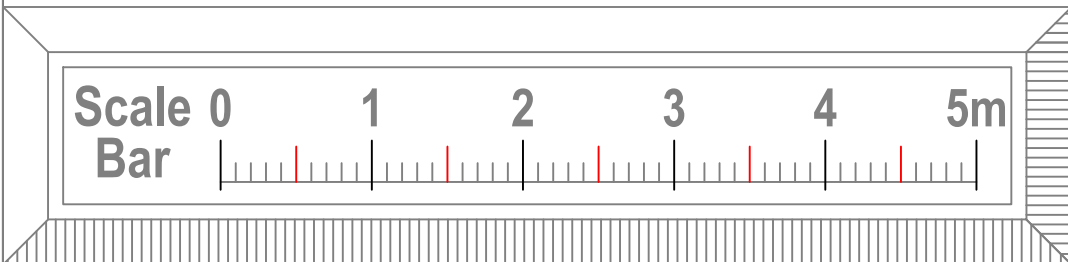

Client Liz Riding and Ritchie Irvine	Location 27 Belfield Road Didsbury M20 6BJ	A Issued for comment		Aug 21	DAP
		Rev. Mod. Notes		Date	By
		Scale 1:50		Sheet A1	
Drawing Title Existing elevations	Job Title Proposed extension and internal alterations	Date Aug 21		Drawn by DAP	
		Dwg. No. 42/21-04 Rev. A			