
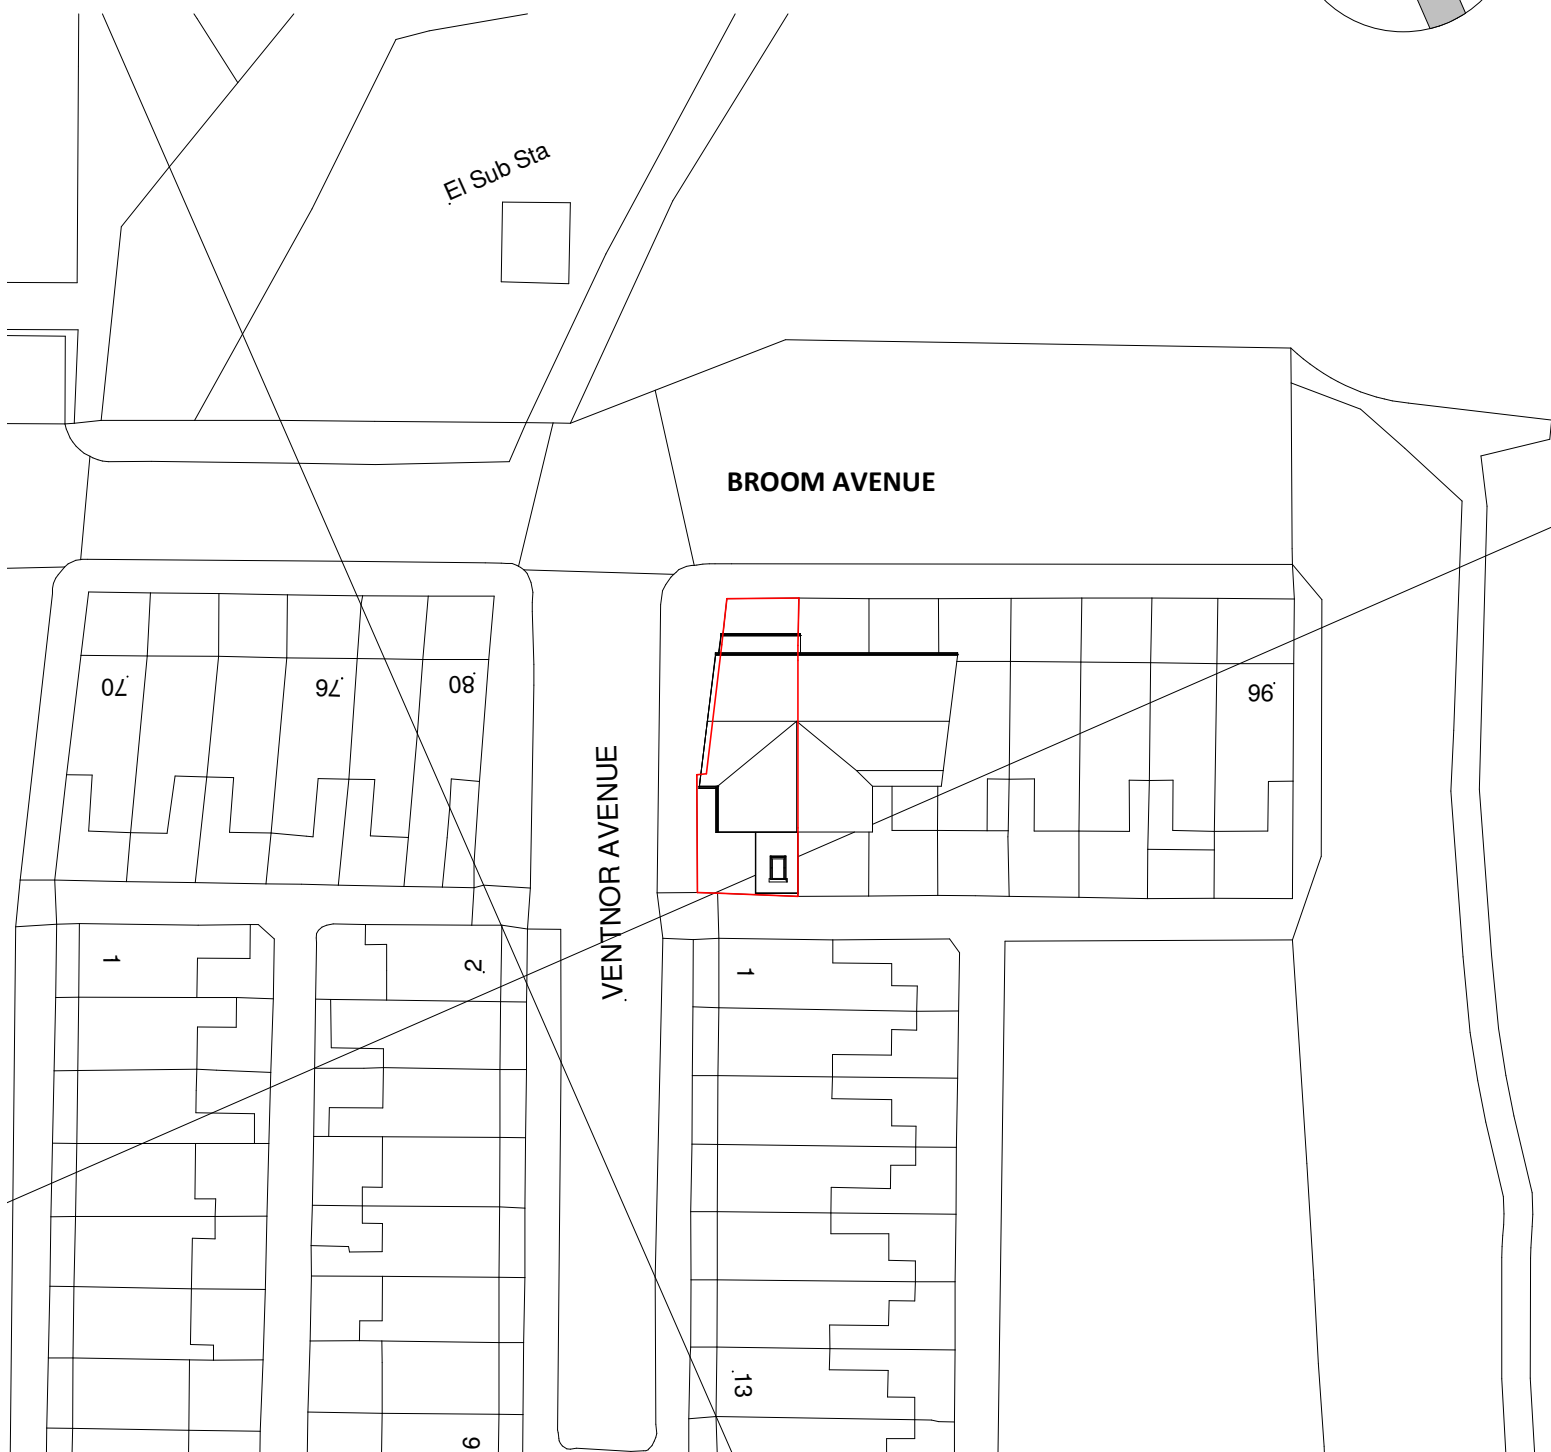


VISUAL SCALE 1:500 @ A4

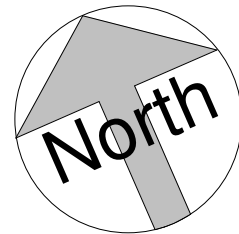

A	23.02.22		Amended to planners comments via email dated 18.02.22
Rev	Date	Int	Description

82 Broom Avenue Proposed Site Plan

Job No:

150

Scale @ A4:

1 : 500

Mr Afsar Yousuf

Drawn By:

OJK

Date:

14/02/22

Drawing No:

P103

Rev:

A

DO NOT SCALE FROM THIS DRAWING
ALL DIMENSIONS MUST BE CHECKED ON SITE BY
CONTRACTOR PRIOR TO CONSTRUCTION