





PROPOSED FRONT ELEVATION

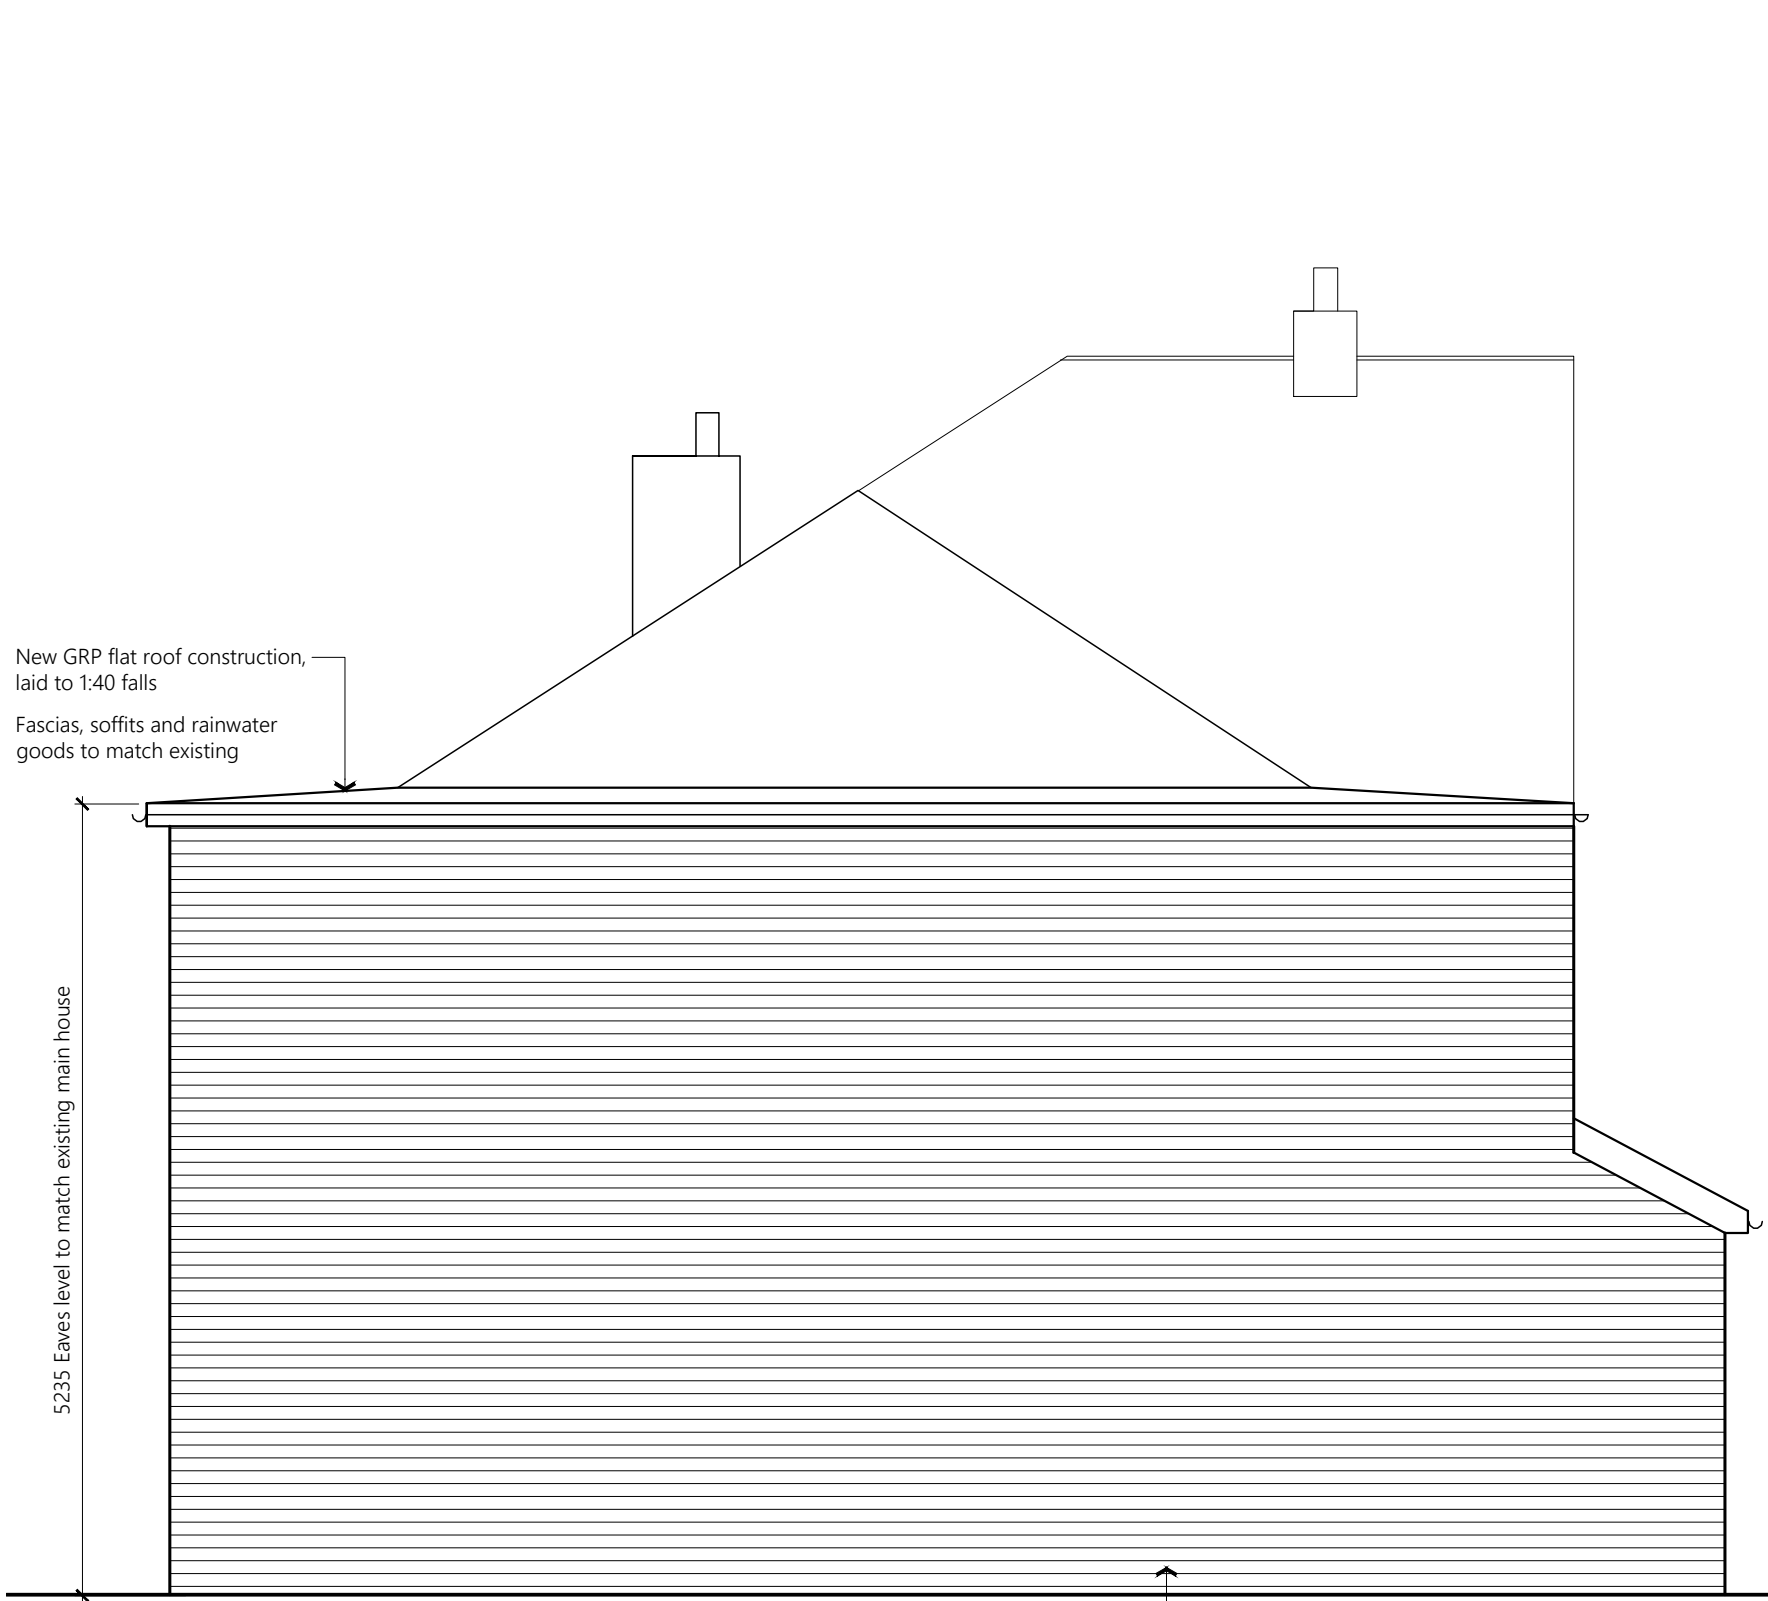


PROPOSED SIDE ELEVATION




PROPOSED REAR ELEVATION

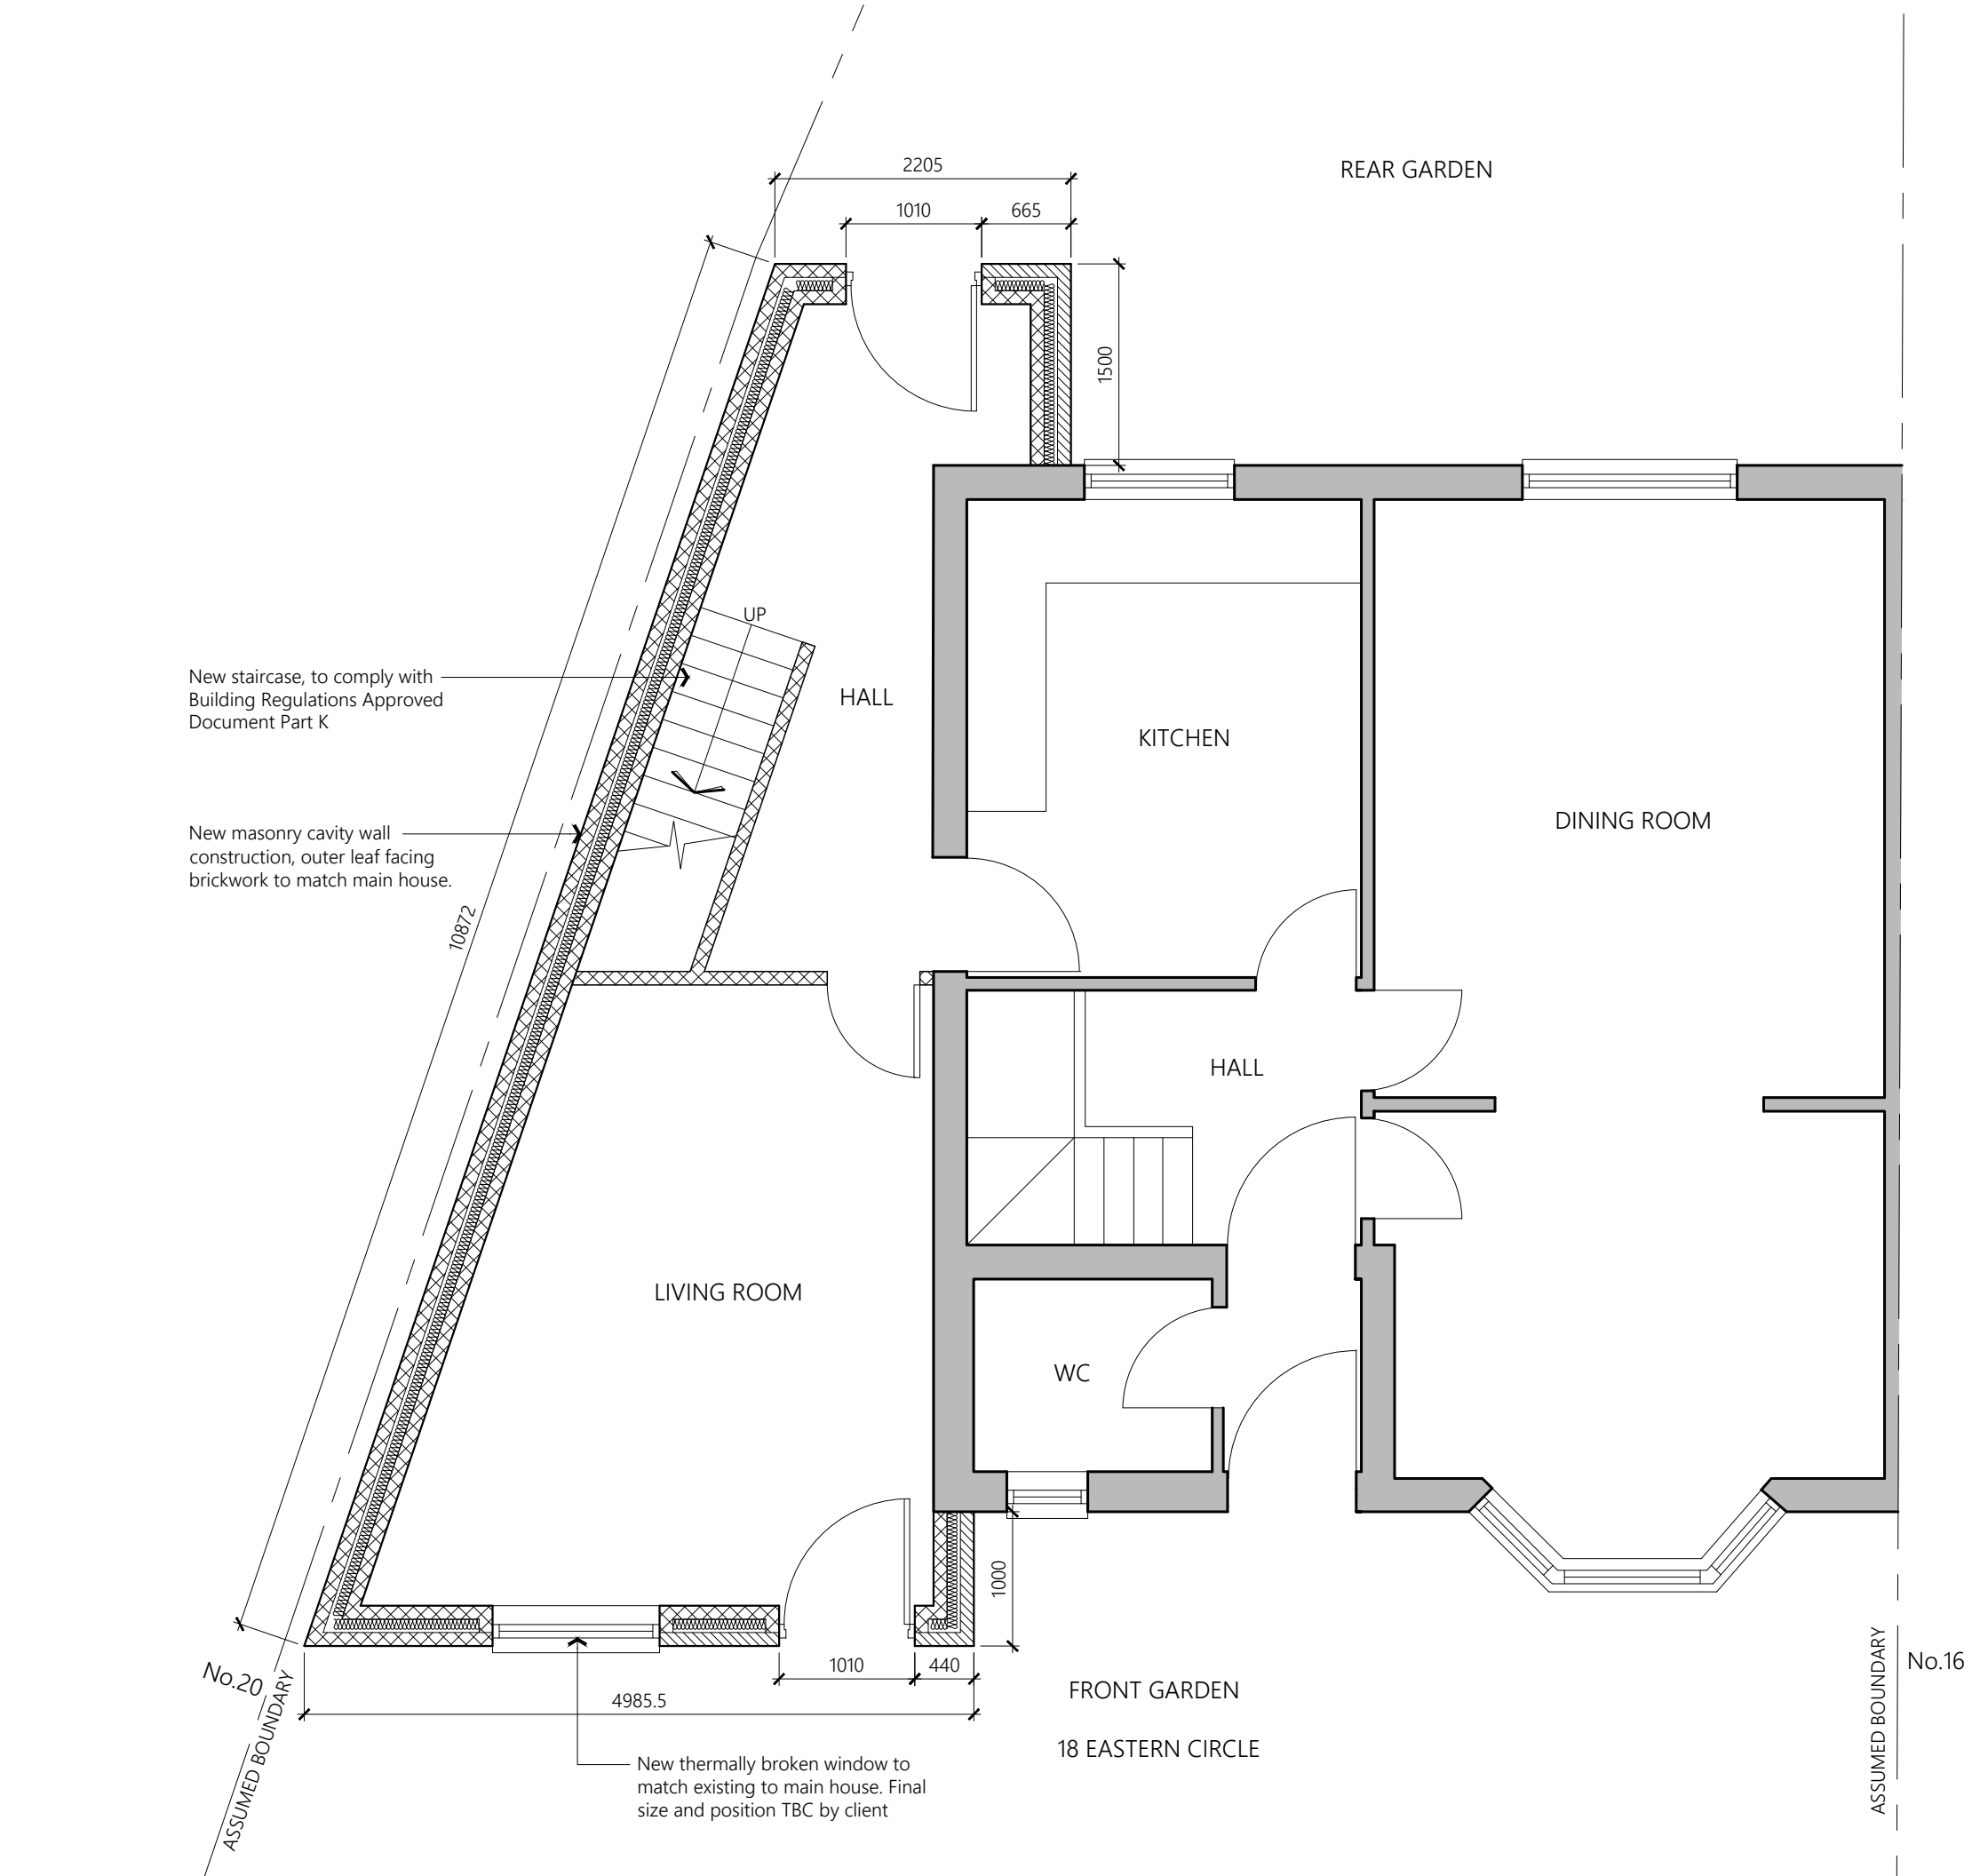

PROPOSED GROUND FLOOR PLAN

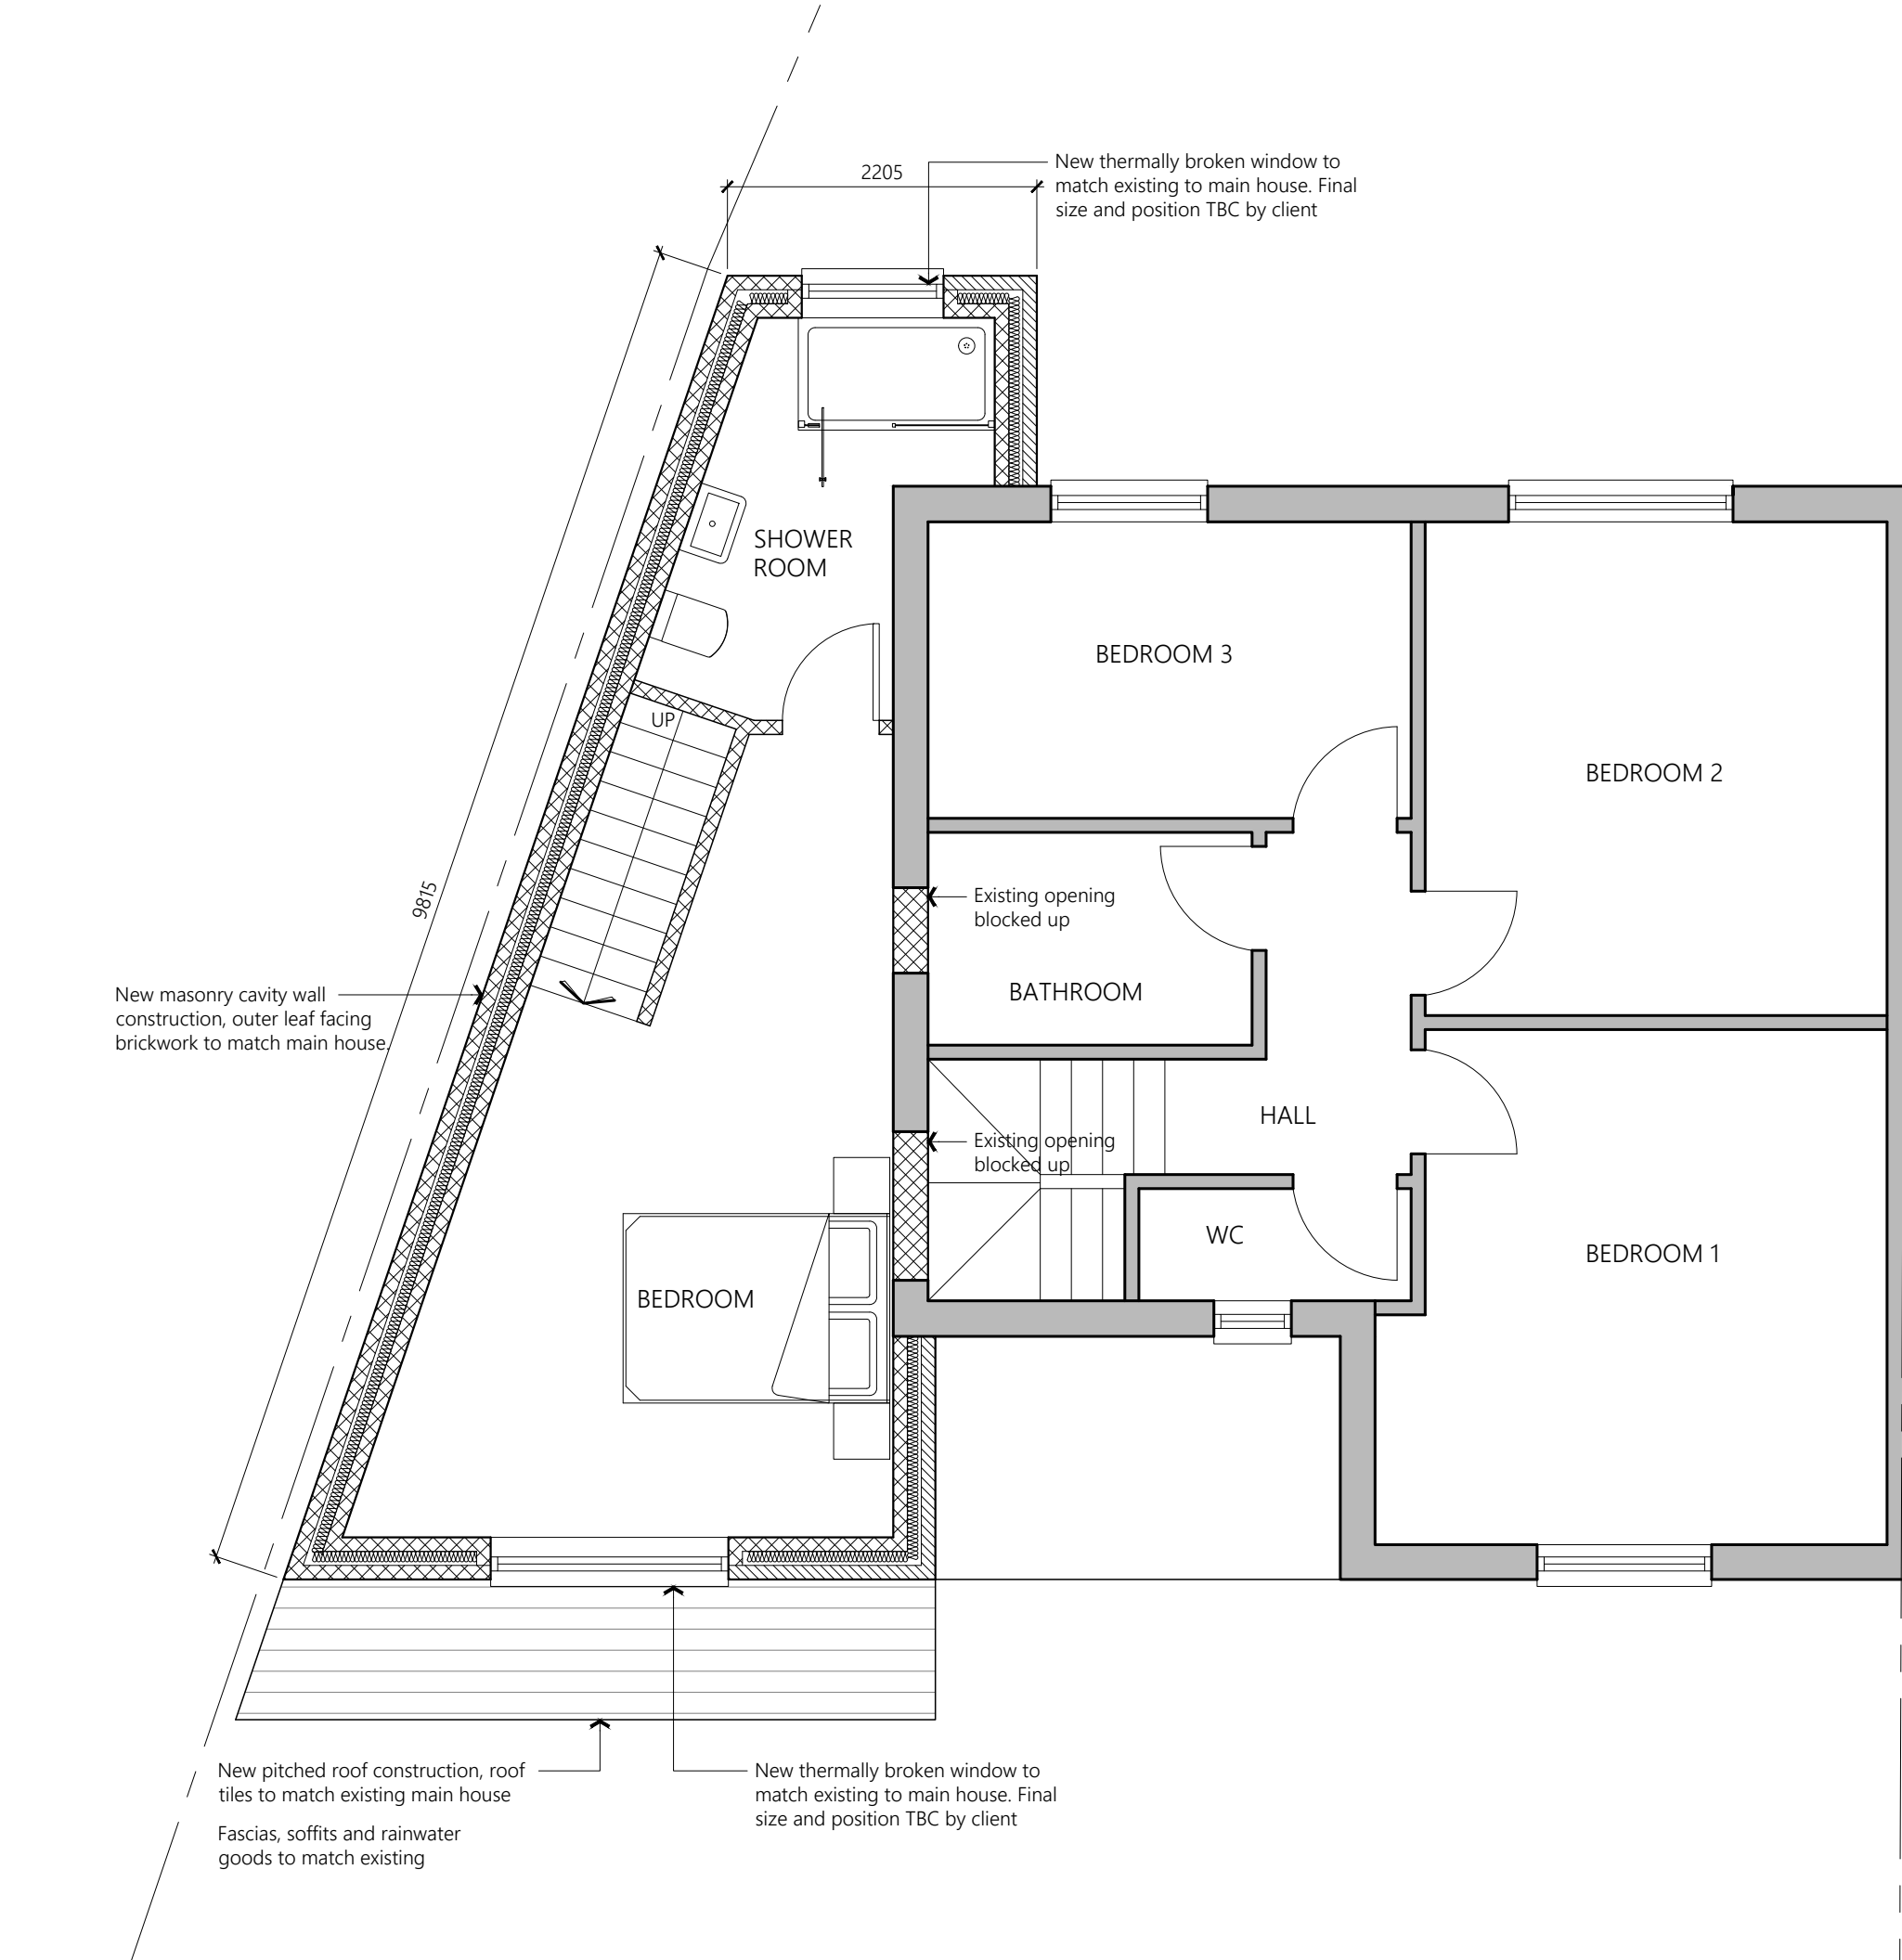

PROPOSED FIRST FLOOR PLAN

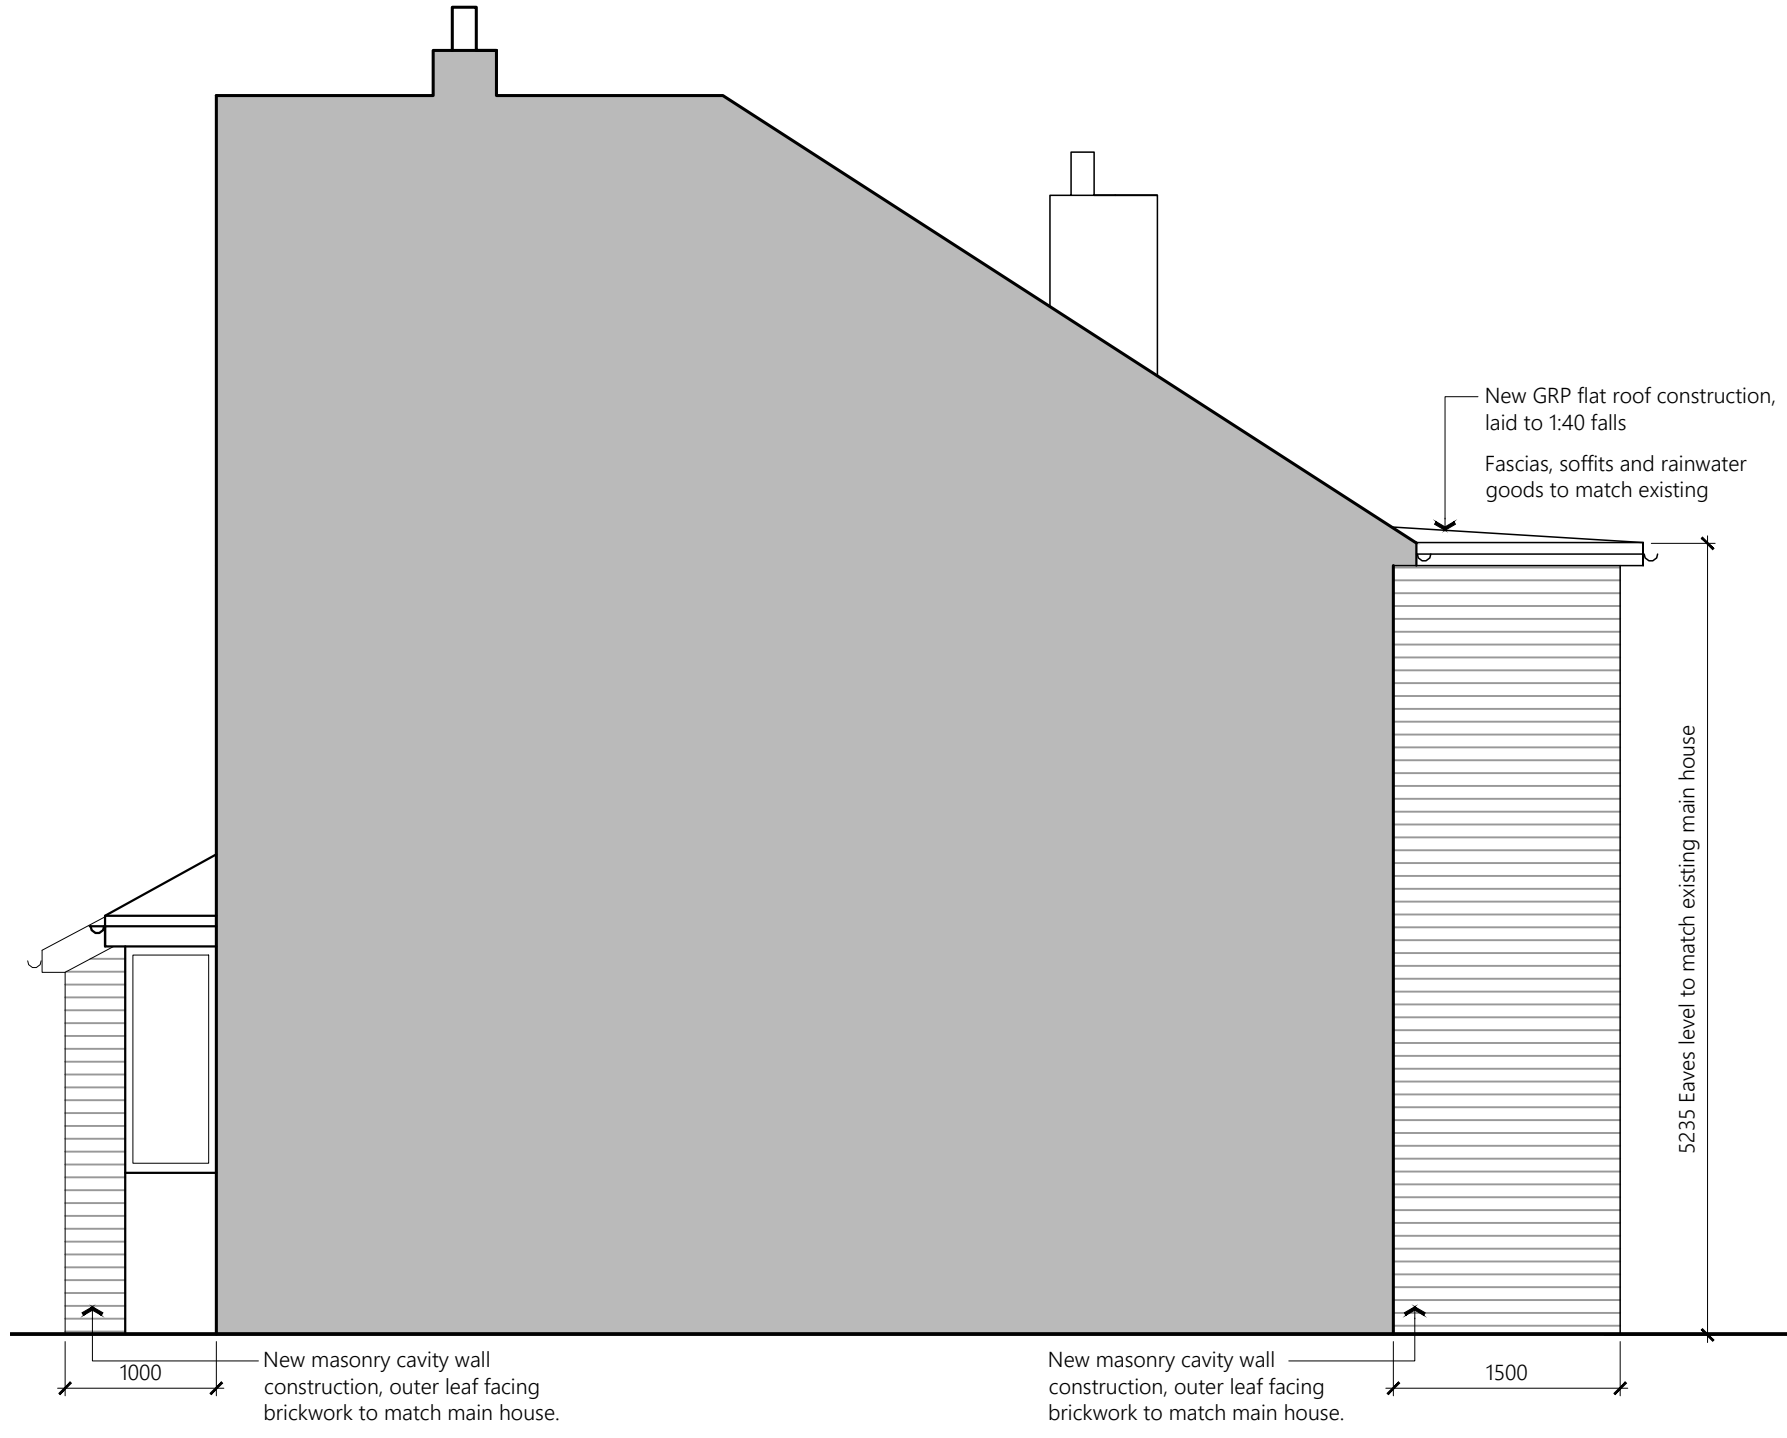

PROPOSED SIDE ELEVATION

Rev A - Additional side elevation added				17/02/22	
PROJECT	18 Eastern Circle Manchester M19 1JP				
CLIENT	Najib Haq				
STATUS	Information				
DRAWING	Proposed Plans & Elevations				
DWG No.	2207-003	REV	A		
SCALE	1:50@A1	DATE	Feb '22		