



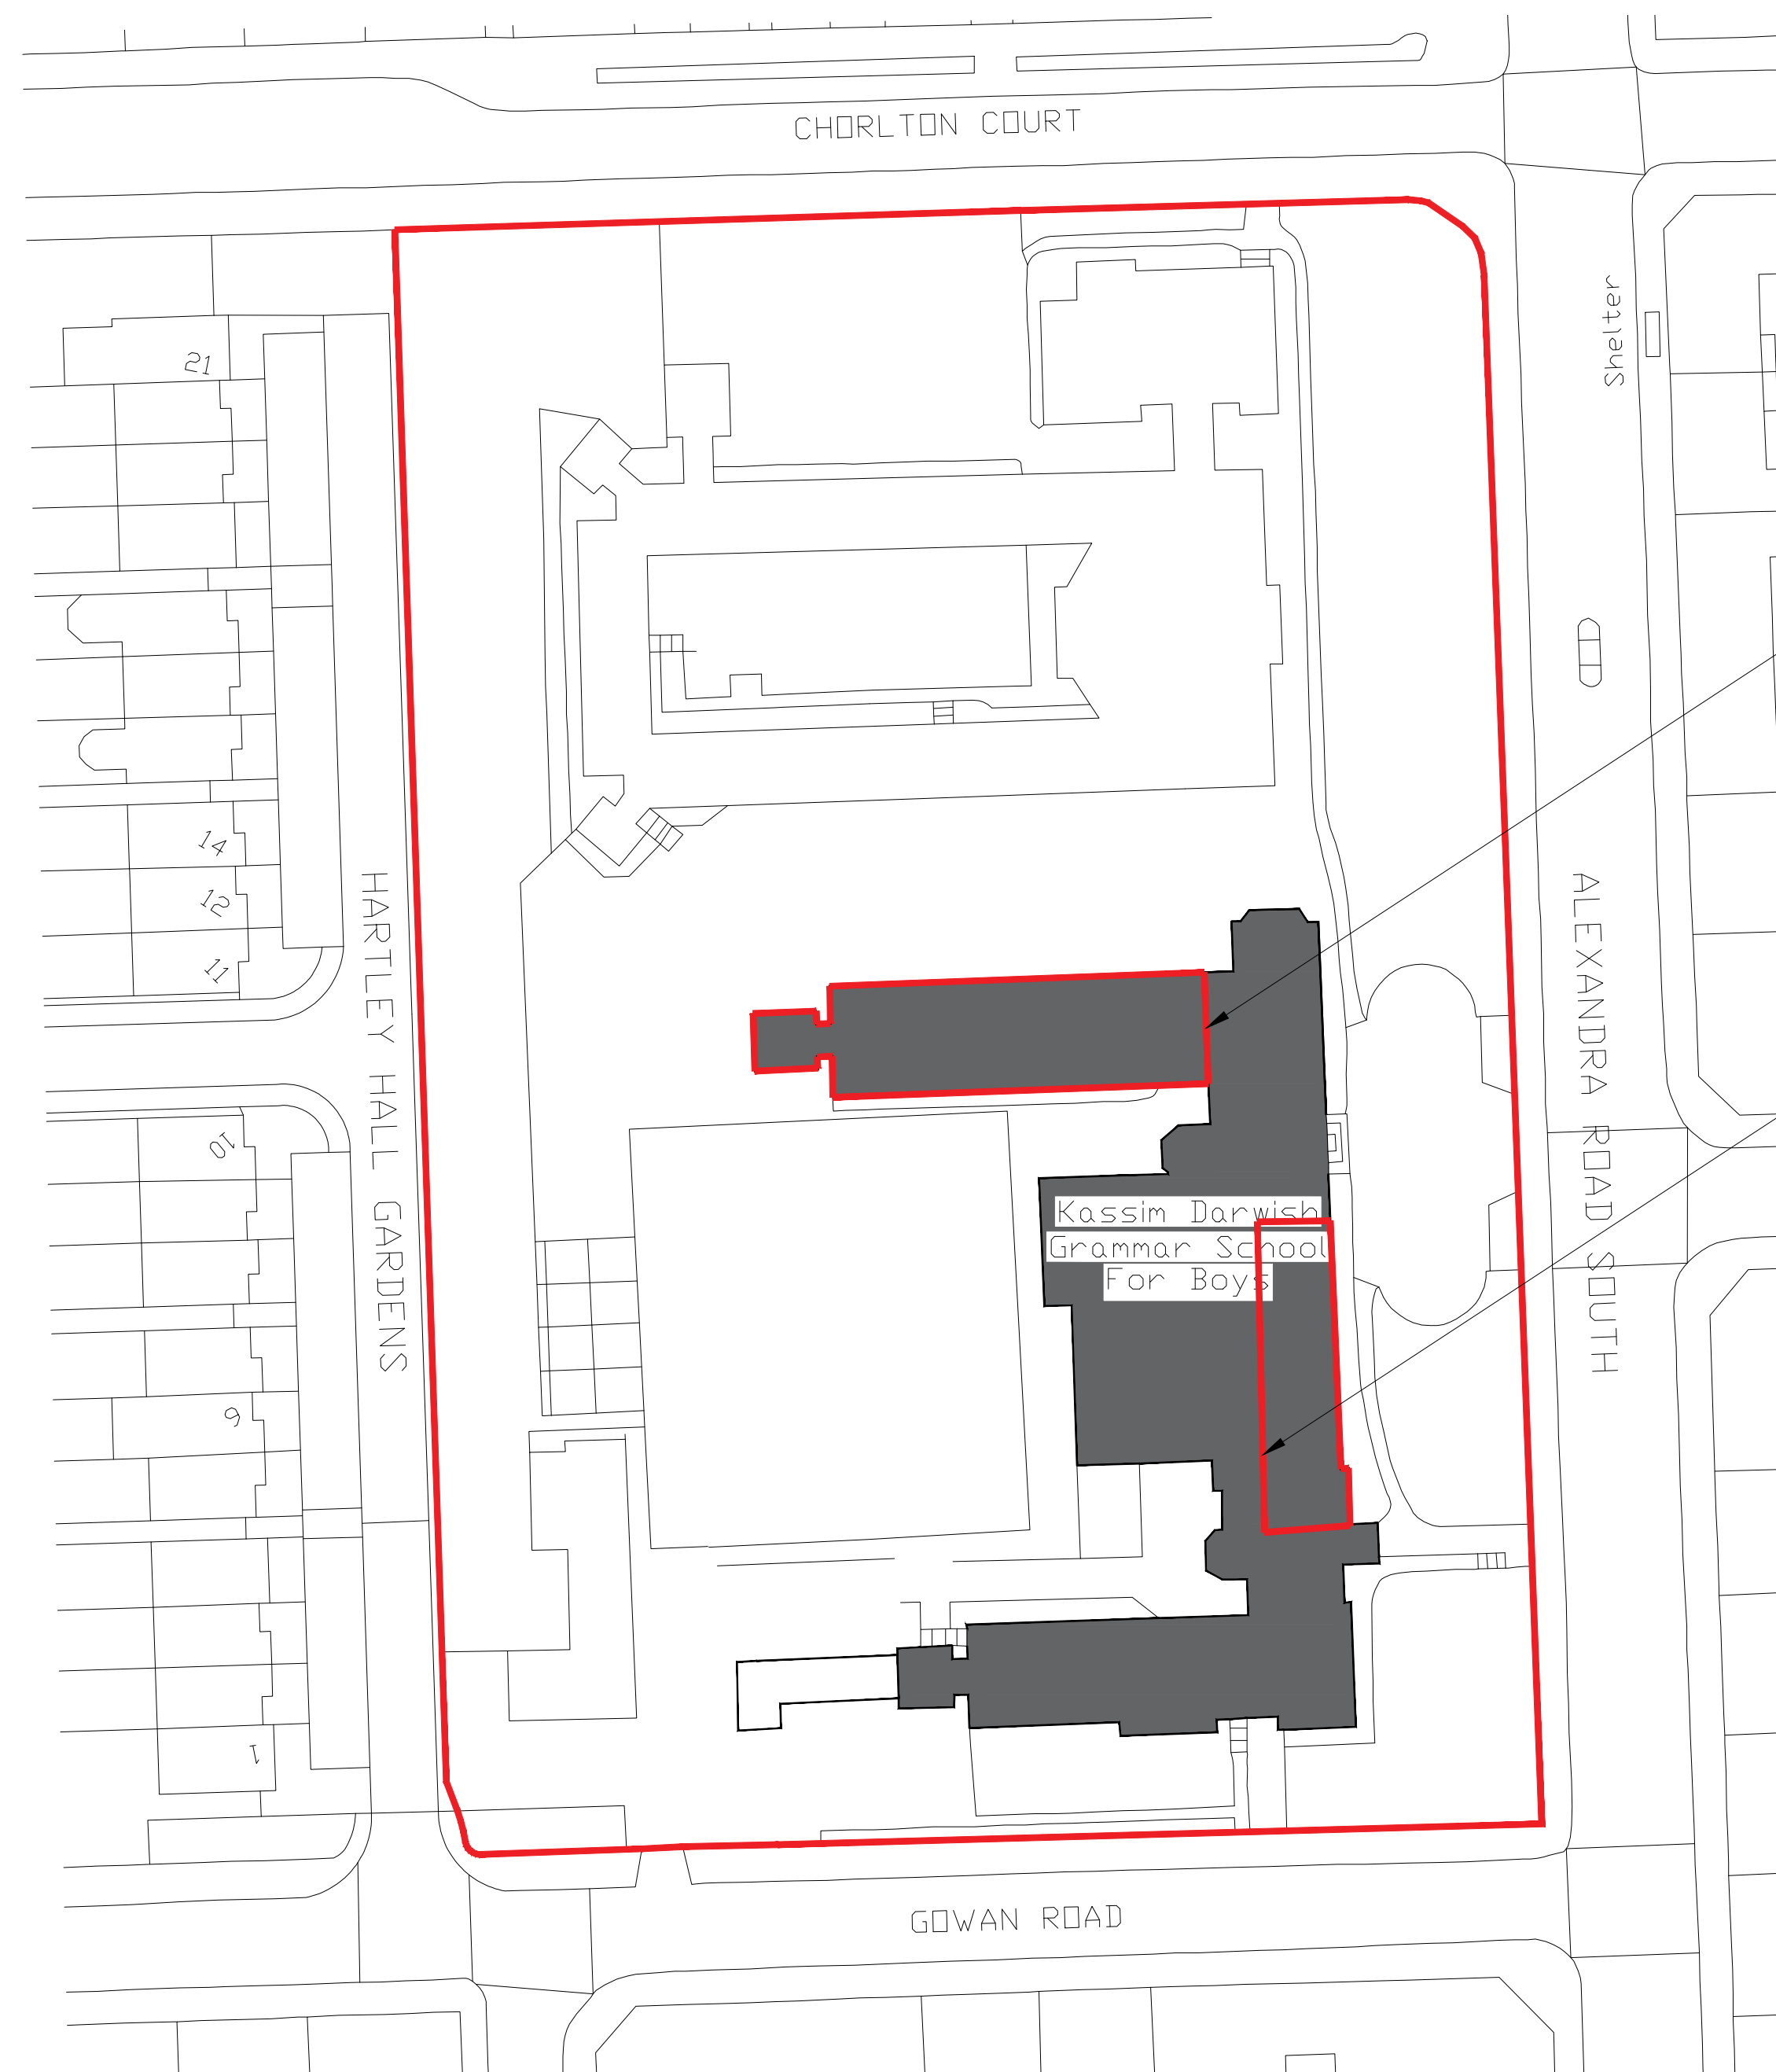

Red dashed line represents location of second floor refurbishment proposal

Red dashed line represents location of second floor refurbishment proposal

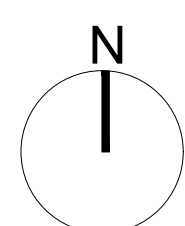

0 10 m 20 m 30 m

Site Plan 1:500 @ A1

JOB INFORMATION	DRAWING TITLE	REVISIONS			
		NO	DATE	BY	REVISION
HARTLEY HALL SCHOOL IMPROVEMENT	Site Plan				
ALL DIMENSIONS ARE GIVEN IN MILLIMETERS	DATE	FILE	SCALE	DRAWING NO.	
MEASUREMENT SCALING OF THIS DRAWING SHALL ONLY BE PERMITTED IN ITS DIGITAL FORM	JULY 2017	AS SHOWN		NDG 008-PL102	