




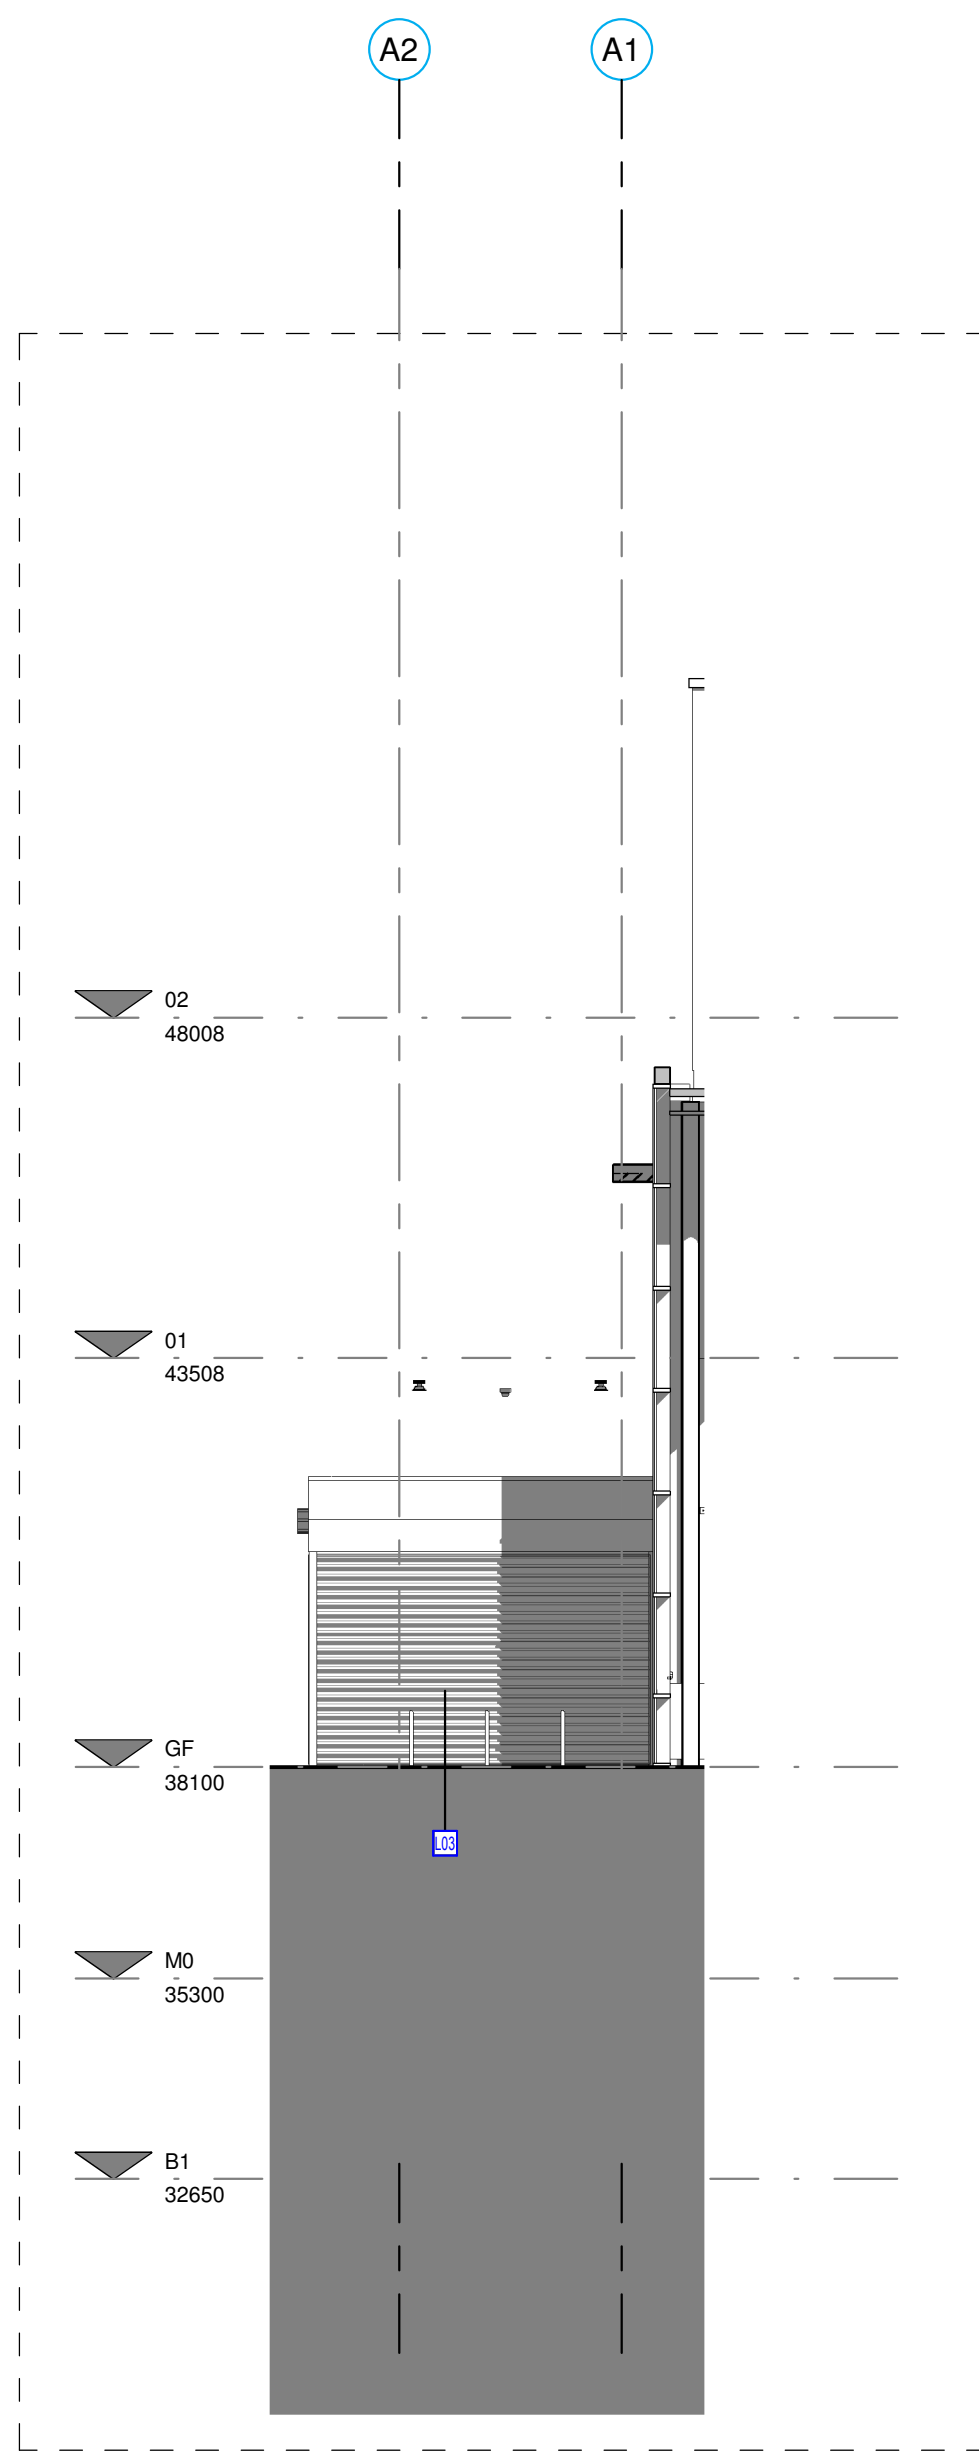

4 | Environmental Lobby - Eastern View
1 : 100

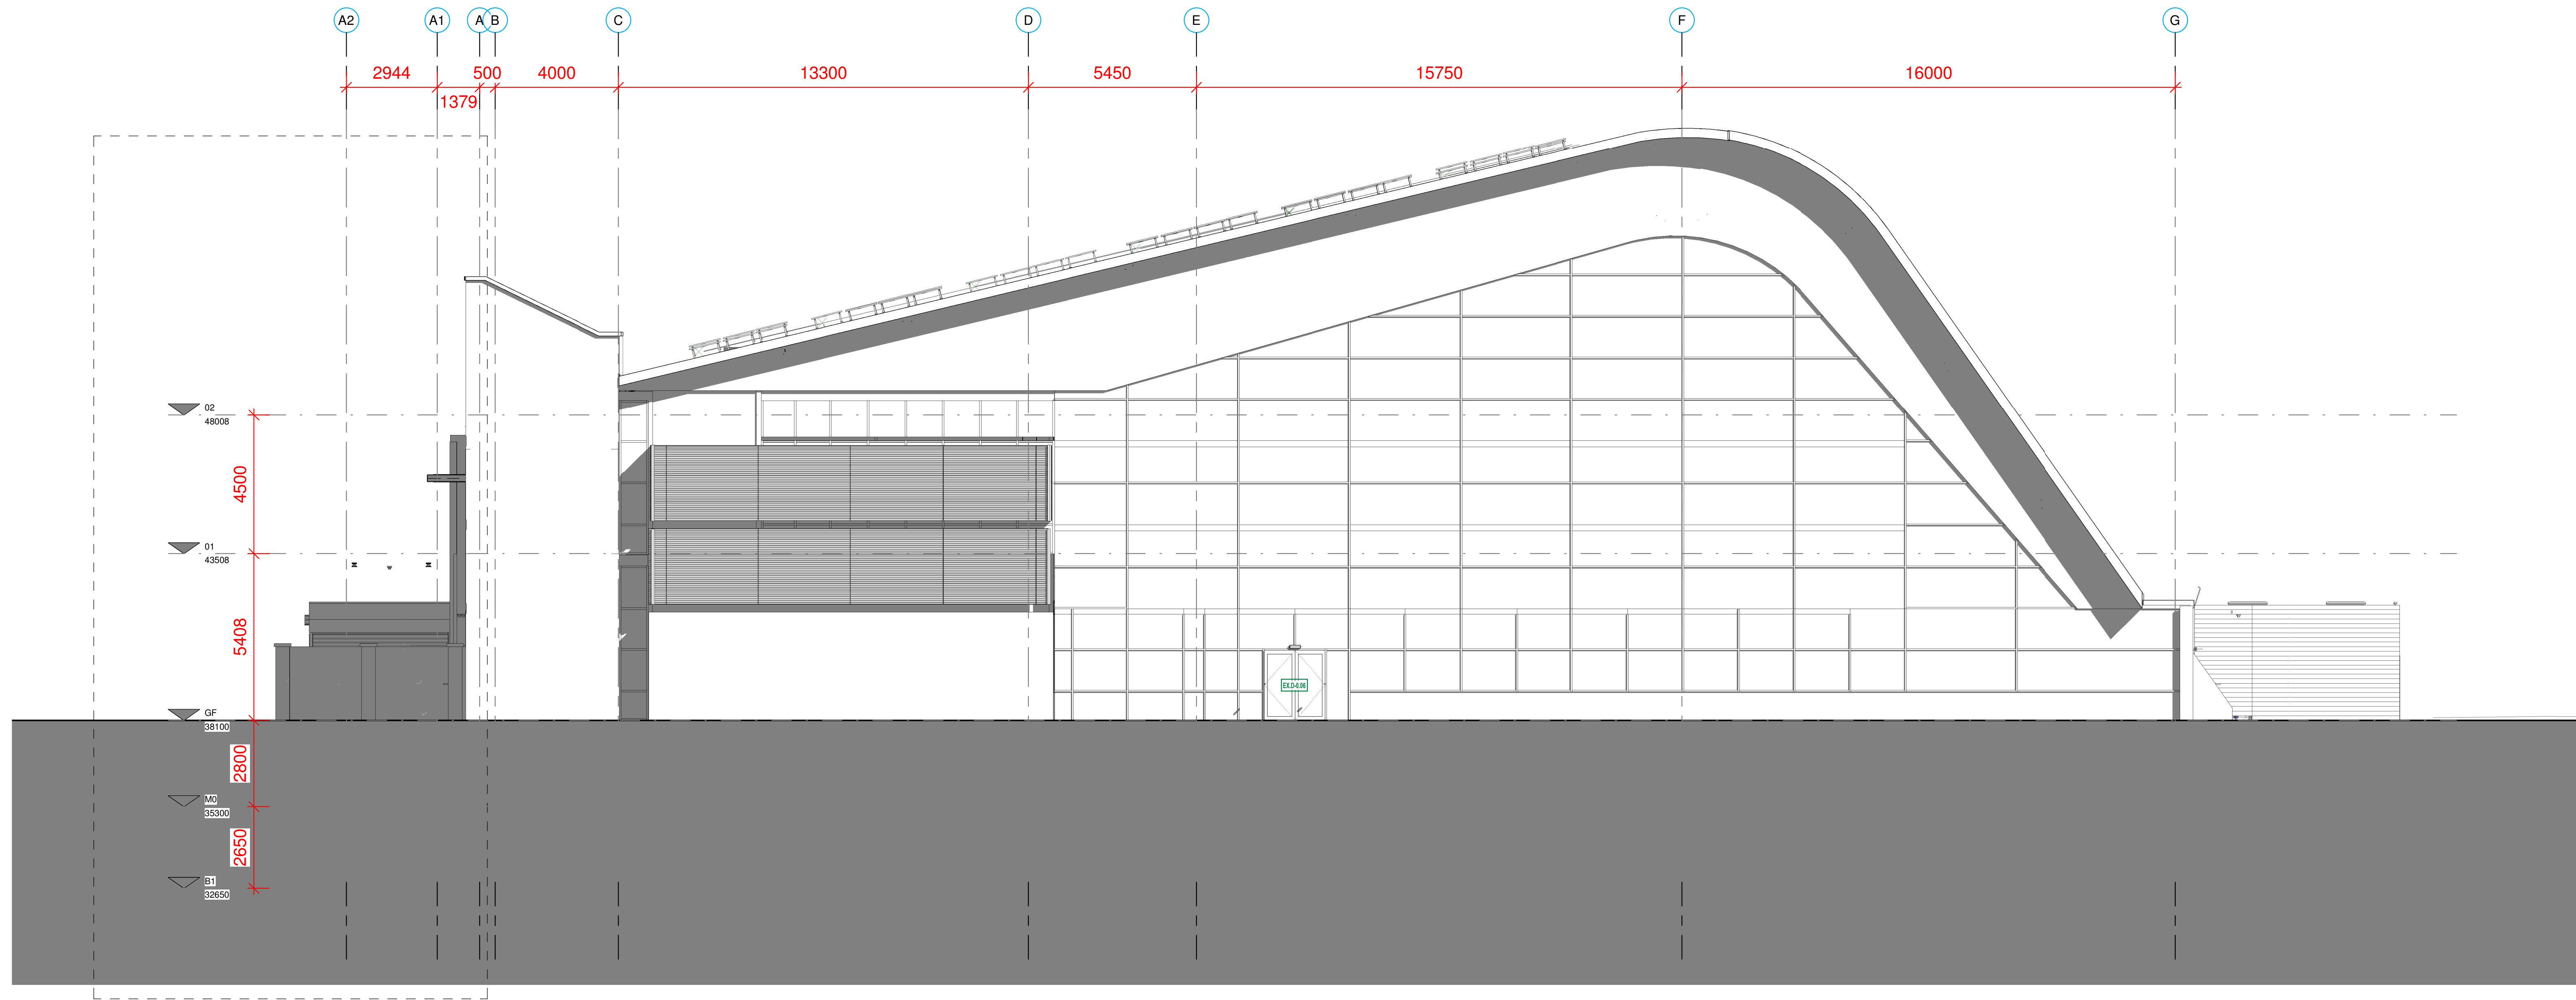


1 | East Elevation - Detail GA
1 : 100

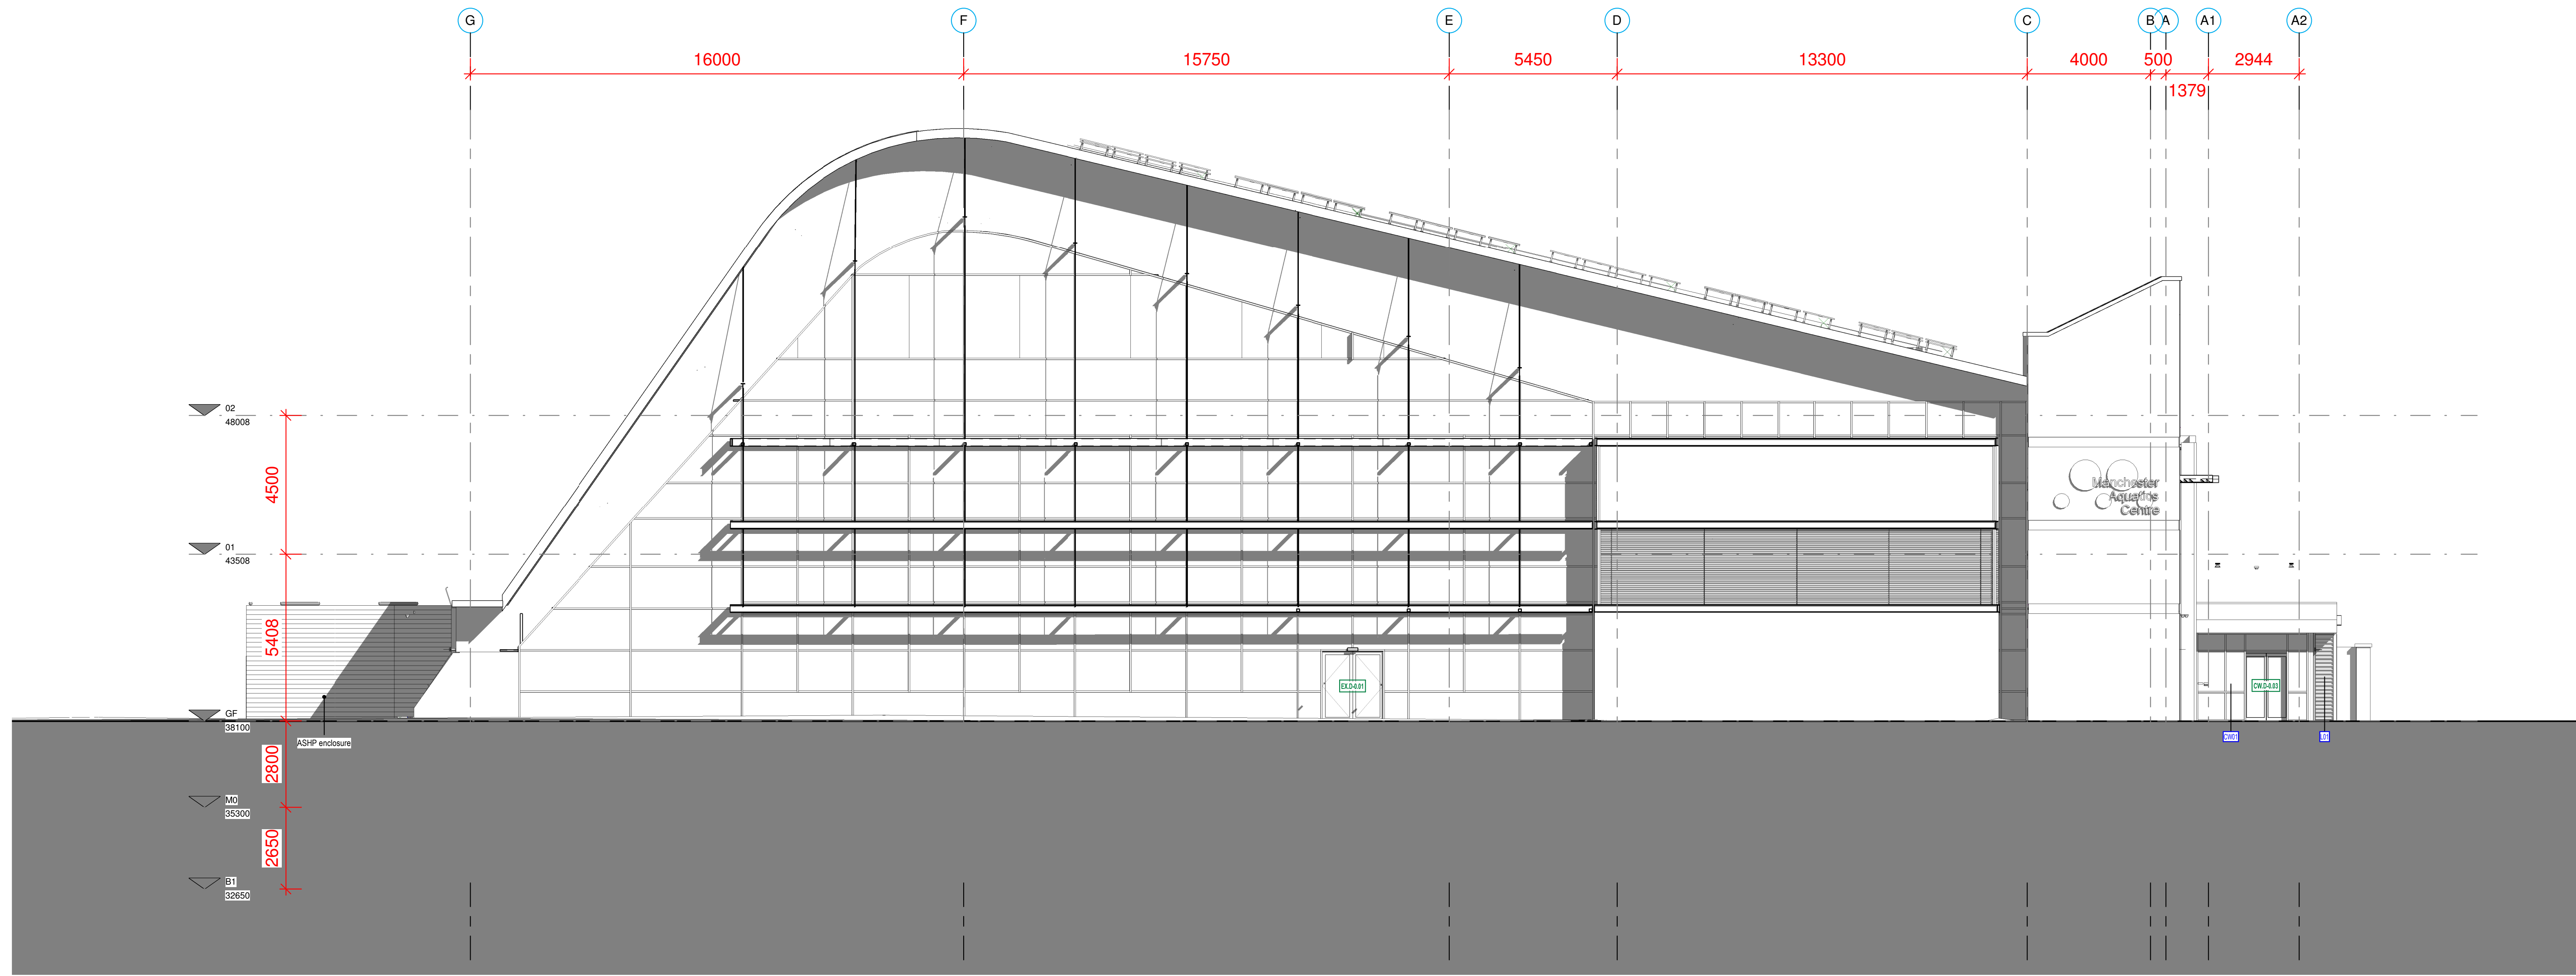

2 | West Elevation - Detail GA
1 : 100

REV	DATE	BY	REVISION NOTES
C1	17/01/22	DJ	Stage 5 Issue - Detail elevations.

notes:

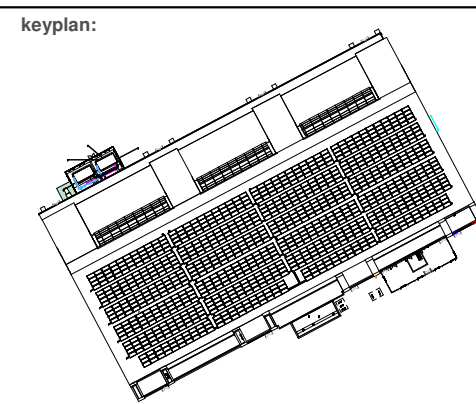

client:
Manchester City Council
project:
Manchester Aquatics Centre
title:
Detail GA - East & West Elevation
POJ job no:
PS471
status:
S4
revision:
C1
drawing no:
3101
date:
14/02/22
scale:
As indicated
drawn by:
DJ
checked by:
DJ
MAC-PAL-Z0-ZZ-DR-A-3101

pozzoni

Woodville House
2 Woodville Road | Altrincham | W14 4 2TH
t: 0161 825 7948
e: info@pozzoni.co.uk
www: www.pozzoni.co.uk