


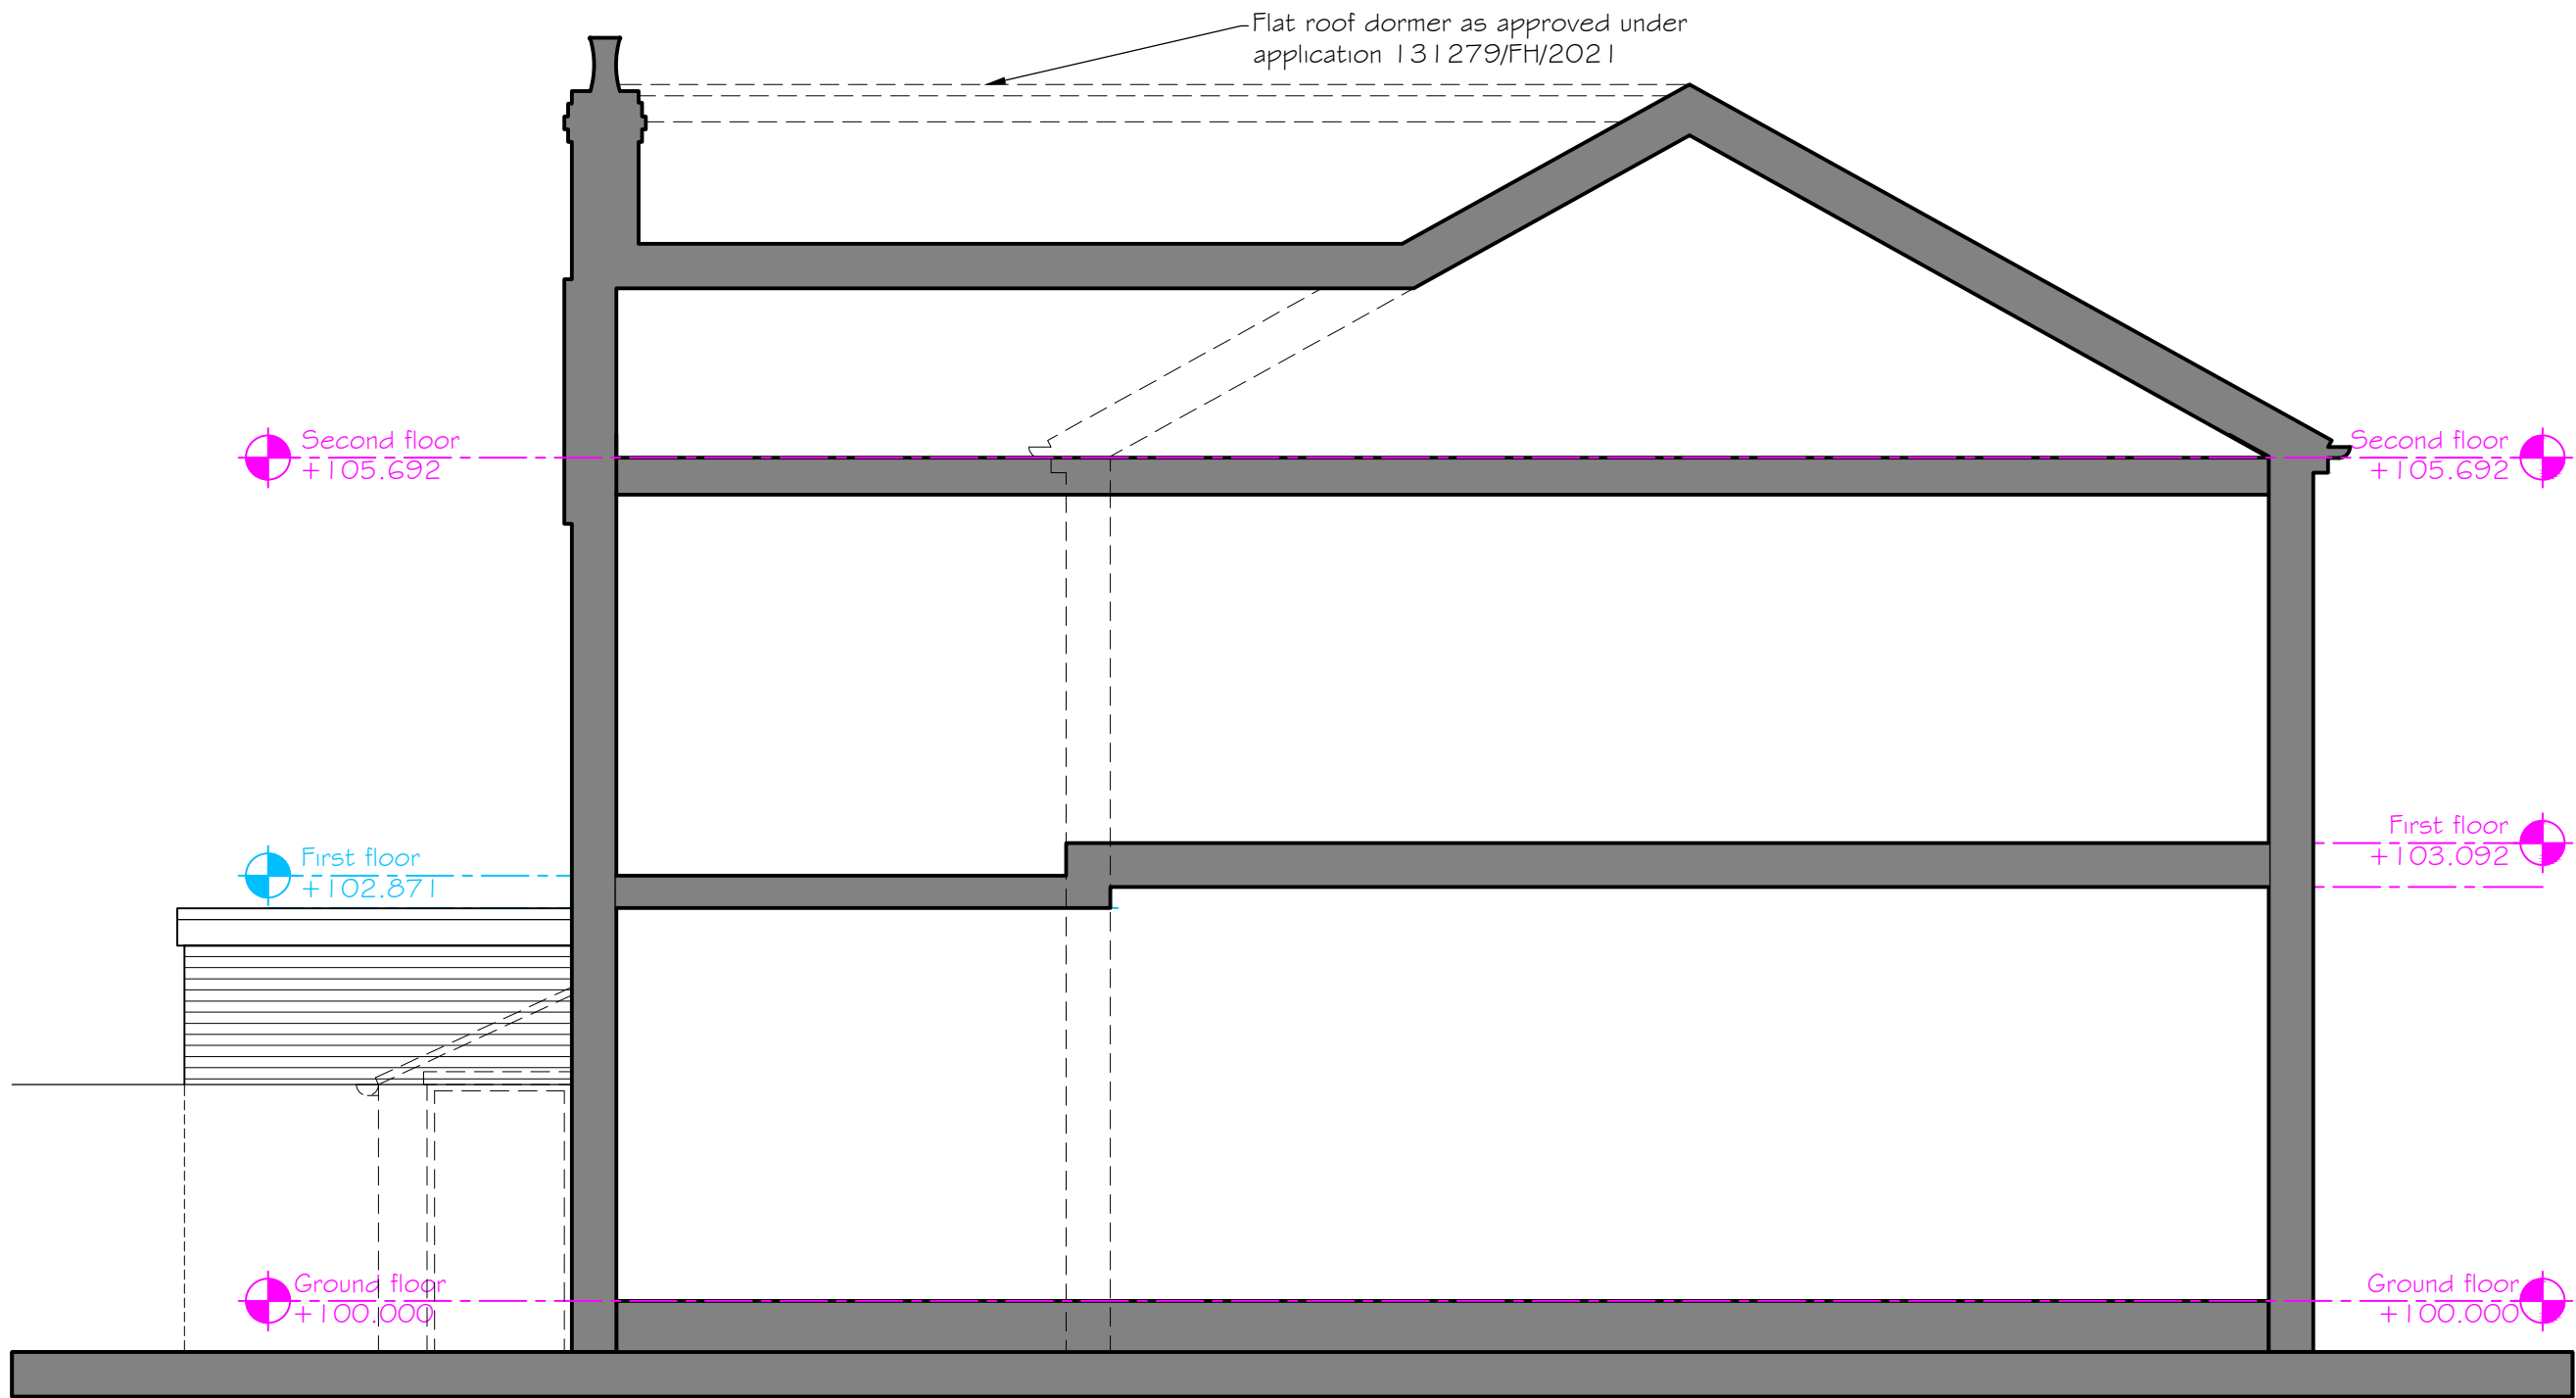

West

Revision	Description	Int.	Date

PLANNING

 47A Park Lane Poynton Stockport Cheshire SK12 1RD Tel: 01625 403 516 Fax: 01625 403 516 E-mail: info@pzn-architects.co.uk	Project:	6 RUSHOLME GROVE	
		SINGLE STOREY REAR EXTENSION	
	Client:	PAUL REEVES	
Drawing No:	Rev:	Drawing Title:	
KR657-41-03-PL-208		PROPOSED WEST ELEVATION	
Drawn By:	Checked:	Scale:	Date:
D.J.J.	J.Albutt	1:50@A3	14.12.2021