




1 GA Context North Elevation
1 : 500

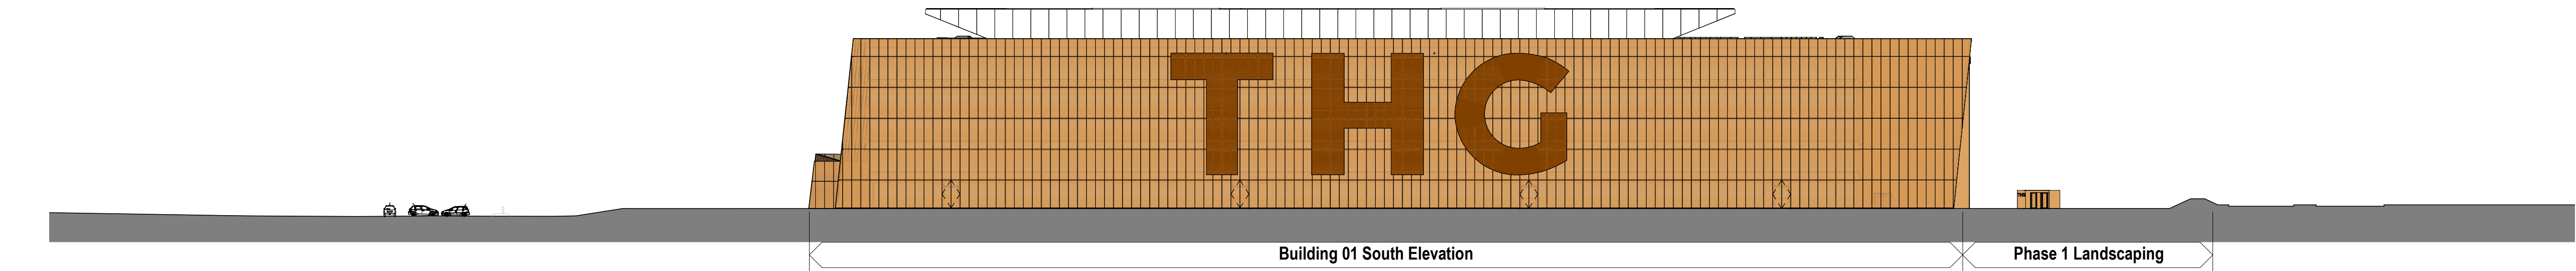

2 GA Context South Elevation
1 : 500

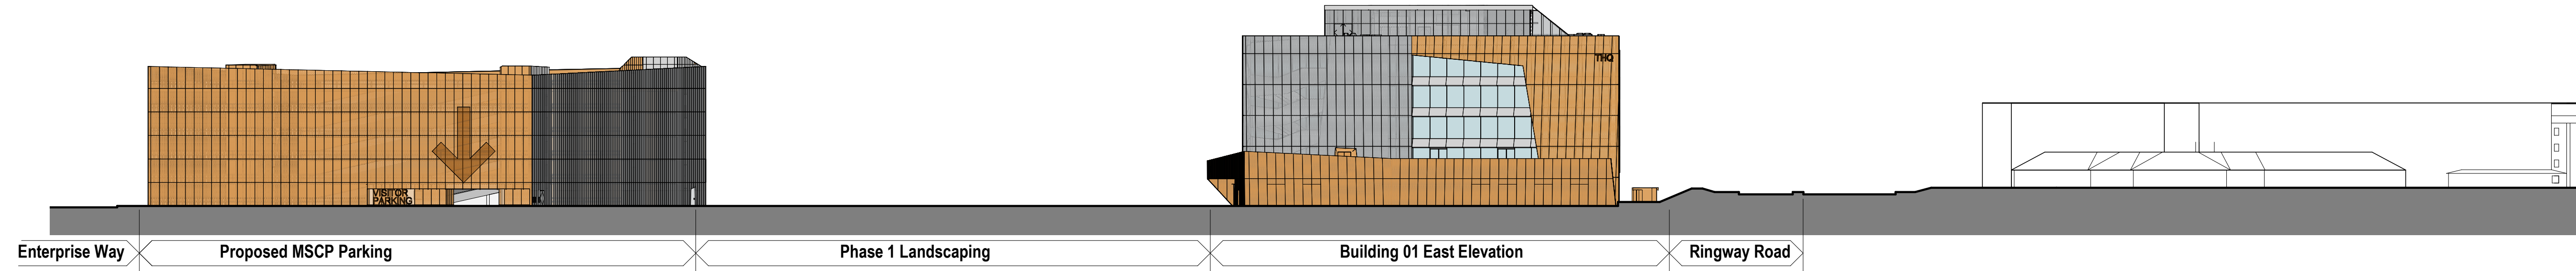


3 GA Context East Elevation
1 : 500

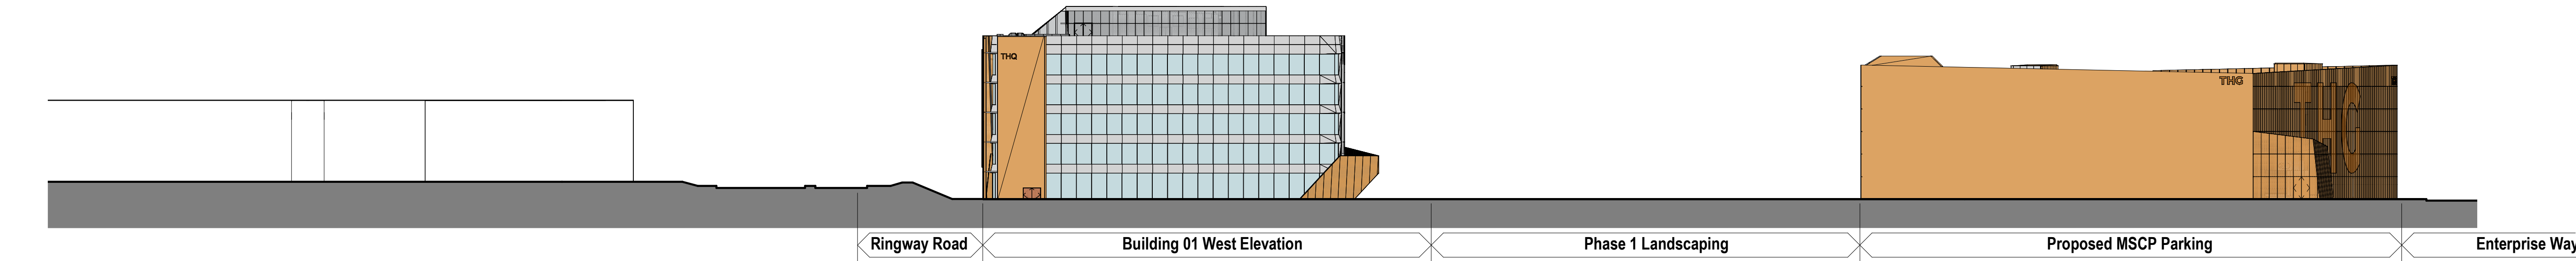

4 GA Context West Elevation
1 : 500

BUILDING DESIGN PARTNERSHIP SHALL HAVE NO RESPONSIBILITY FOR ANY USE MADE OF THIS DOCUMENT OTHER THAN FOR THAT WHICH IT WAS PREPARED AND ISSUED.
ALL DIMENSIONS SHOULD BE CHECKED ON SITE.
DO NOT SCALE FROM THIS DRAWING.
ANY DRAWING ERRORS OR DIVERGENCIES SHOULD BE BROUGHT TO THE ATTENTION OF BUILDING DESIGN PARTNERSHIP AT THE ADDRESS SHOWN BELOW.
DRAWINGS SHALL BE READ IN CONJUNCTION WITH THE FOLLOWING BEFORE WORK COMMENCES:
• THE CDM DESIGN ISSUES REGISTER
• THE BOP RISK SERIES OF DRAWINGS
• THE PROJECT CDM RISK REGISTER

NOTES

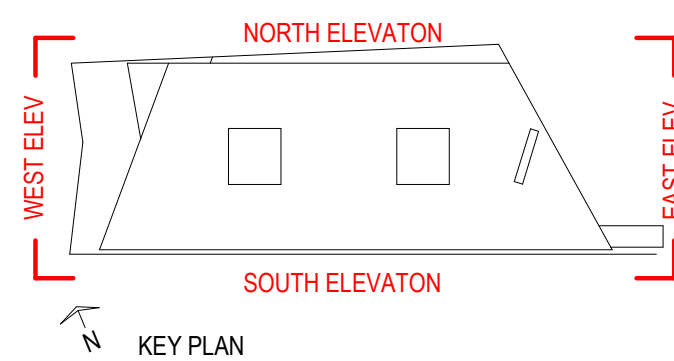

REVISION DESCRIPTION

DRAWN CHECKED DATE

REVISION DESCRIPTION

DRAWN CHECKED DATE

REVISION DESCRIPTION

DRAWN CHECKED DATE

CLIENT

11 Ducie Street
PO Box 85
Piccadilly Basin
Manchester
M60 3JA
United Kingdom
T +44 (0)161 828 2200
www.bdp.com

BDP.

PROJECT TITLE
The HIVE

RFP JOB NUMBER
P2007773
DRAWING TITLE
GA Elevations
Phase 1
Proposed Context Elevations
DRAWING NO.
HIVE-BDP-01-00-DR-A-EF_70_30-0004

OWNER
Commercial In Confidence
SCALE
@ A1
DATE FIRST ISSUED
1 : 500
06/06/18
REVISION
P04