


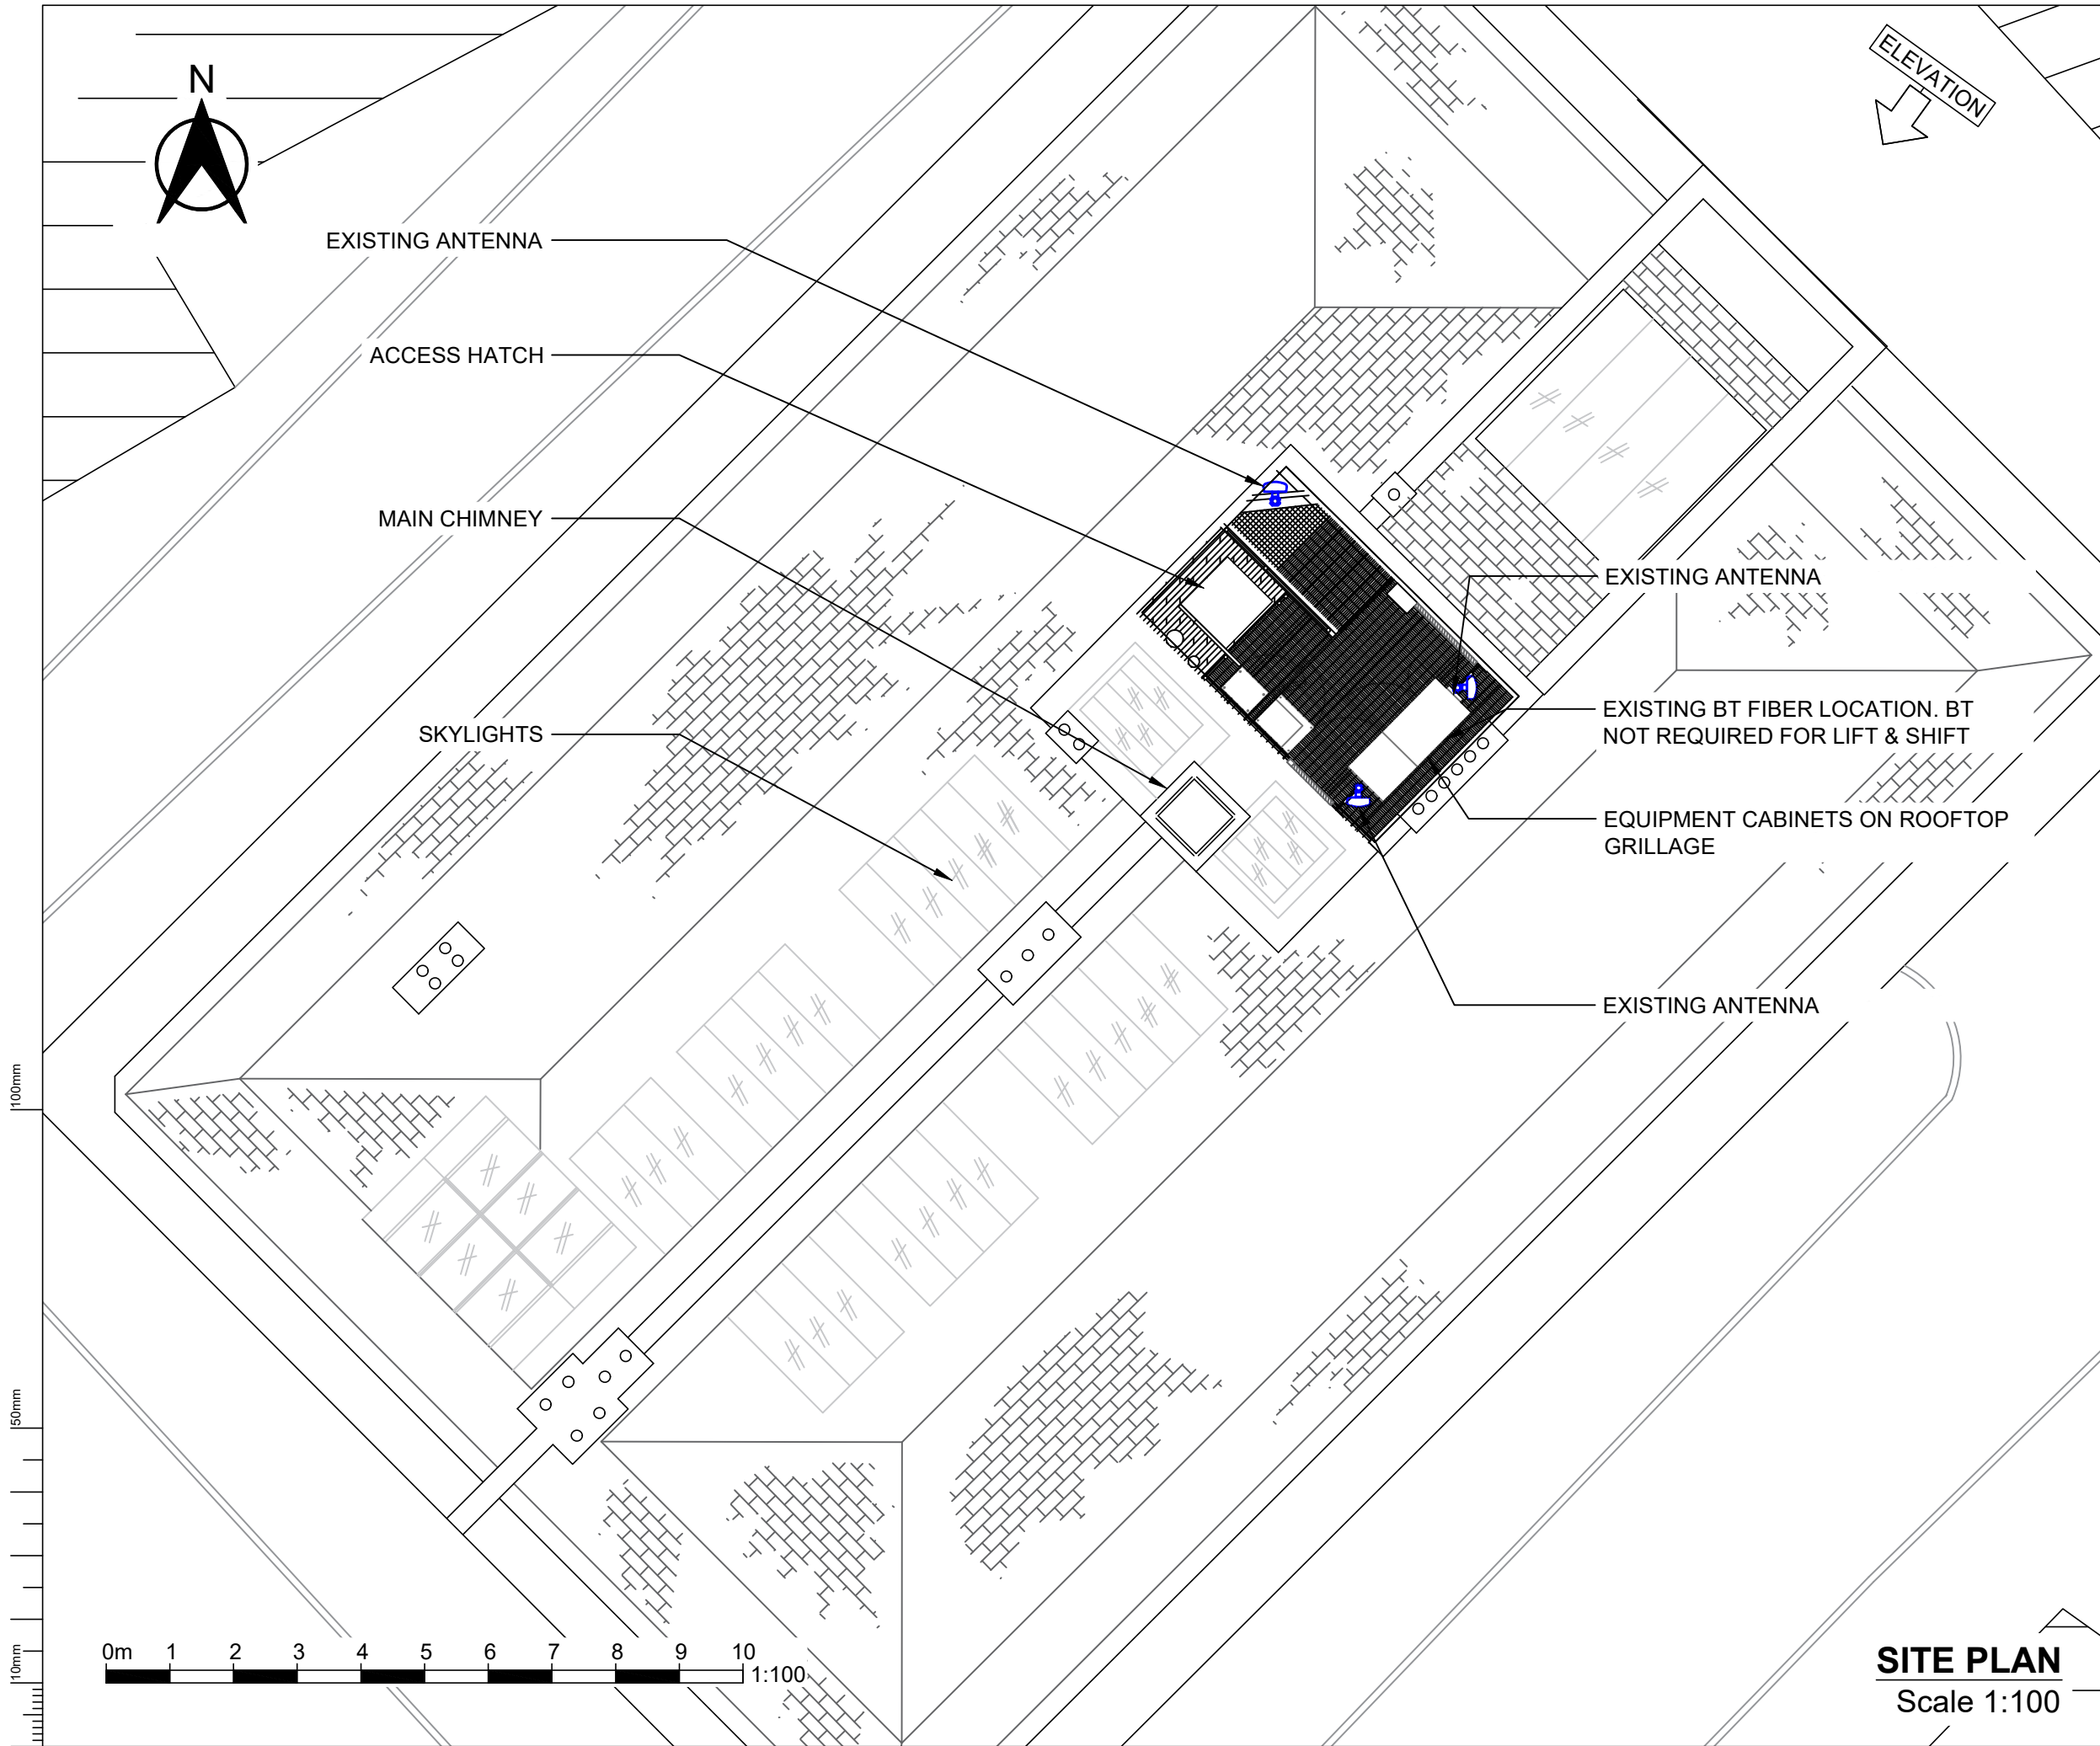

- NOTES:**
1. DRAWING TO BE READ IN CONJUNCTION WITH ALL RELEVANT DRAWINGS AND SPECIFICATIONS
 2. ALL DIMENSIONS ARE IN MILLIMETRES UNLESS OTHERWISE STATED
 3. DO NOT SCALE DRAWINGS, ALL DIMENSION TO BE CHECKED ON SITE
 4. DUCT ROUTES ARE SHOWN INDICATIVELY, ACTUAL ROUTES TO BE DETERMINED ON SITE
 5. ALL DISCREPANCIES TO BE REPORTED TO THE DESIGN ENGINEER

KEY
— INDICATES PROPOSED EQUIPMENT

A4	PROPOSED H3G 800 AMEND	28/04/20	AL	AS
A3	PROPOSED H3G 800 ADDED	19/08/19	SP	AS
A2	CABINETS LOCATION AMEND	13/08/19	JP	SP
A1	FIRST ISSUE	16/04/19	BB	MV
Issue	Comment	Date	Drawn	Approved



Site Name & Address:
105 PRINCESS STREET 11178
105 PRINCESS STREET
MANCHESTER

M1 6DD

Title:
EXISTING SITE LAYOUT


Purpose of Issue:
NEW SITE DESIGN

Drawing No:
**MAN148_105 PRINCESS STREET
11178_002**

Host Cell ID:
24110

Issue:	Scale at A3:	Checked:	Date:
A4	AS SHOWN	TC	28/04/20
Drawn:	Date:	Approved:	Date:
AL	28/04/20	MV	28/04/20

Beacon ref: 72910

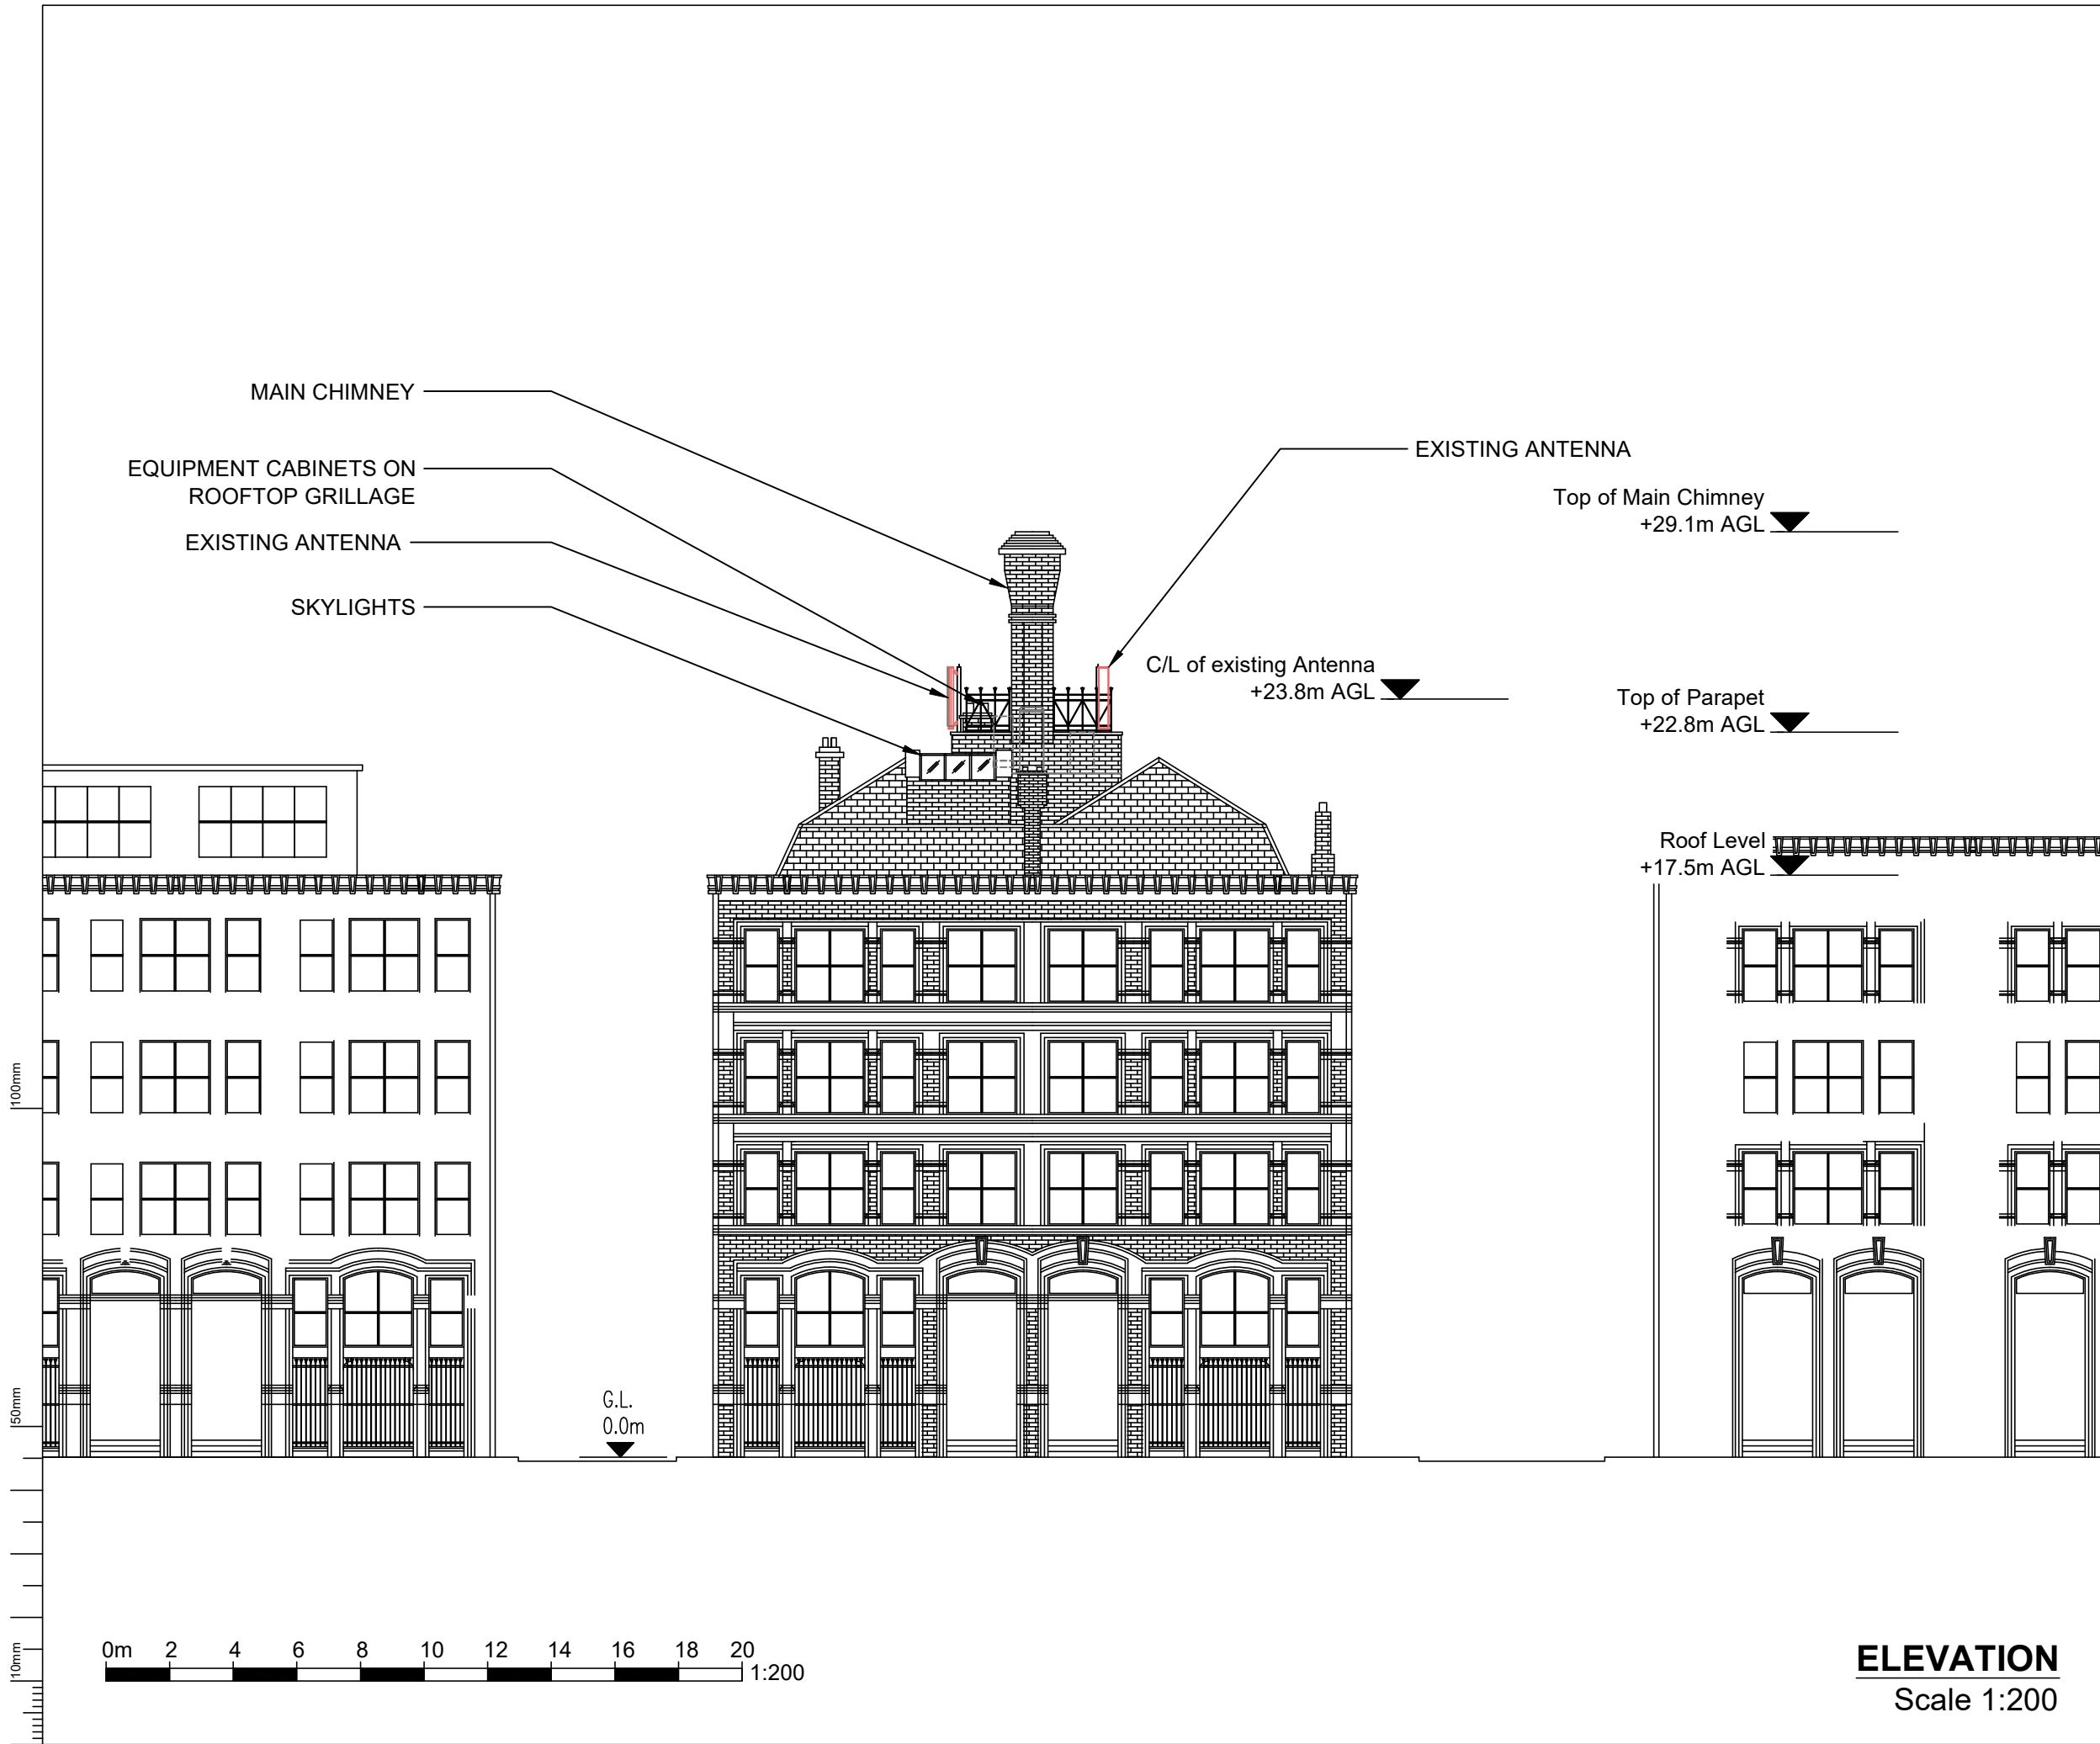

- NOTES:**
1. DRAWING TO BE READ IN CONJUNCTION WITH ALL RELEVANT DRAWINGS AND SPECIFICATIONS
 2. ALL DIMENSIONS ARE IN MILLIMETRES UNLESS OTHERWISE STATED
 3. DO NOT SCALE DRAWINGS, ALL DIMENSION TO BE CHECKED ON SITE
 4. DUCT ROUTES ARE SHOWN INDICATIVELY, ACTUAL ROUTES TO BE DETERMINED ON SITE
 5. ALL DISCREPANCIES TO BE REPORTED TO THE DESIGN ENGINEER

A4	PROPOSED H3G 800 AMEND	28/04/20	AL	AS
A3	PROPOSED H3G 800 ADDED	19/08/19	SP	AS
A2	CABINETS LOCATION AMEND	13/08/19	JP	SP
A1	FIRST ISSUE	16/04/19	BB	MV
Issue	Comment	Date	Drawn	Approved



Site Name & Address:
105 PRINCESS STREET 11178
105 PRINCESS STREET
MANCHESTER

M1 6DD

Title:
**EXISTING SITE
ELEVATION**

Purpose of Issue:
NEW SITE DESIGN

Drawing No:
**MAN148_105 PRINCESS STREET
11178_003**

Host Cell ID:
24110

Issue:	Scale at A3:	Checked:	Date:
A4	AS SHOWN	TC	28/04/20
Drawn:	Date:	Approved:	Date:
AL	28/04/20	MV	28/04/20

Beacon ref: 72910



Proposed extending scaffolding height
to accomodate existing antennas

ACCESS HATCH

MAIN CHIMNEY

SKYLIGHTS

Proposed phase 1 antennas location



Existing cabinets to be moved
forward on existing grillage to allow
access to rooftop under for SP
contractors

Existing grillage to be cut to allow
access to rooftop under for SP
contractors

Proposed new feeders to run via
scaffolding pole to new antennas
locations

Proposed phase 1 antennas location

Proposed extending scaffolding height
to accomodate existing antennas

- NOTES:**
1. DRAWING TO BE READ IN CONJUNCTION WITH ALL RELEVANT DRAWINGS AND SPECIFICATIONS
 2. ALL DIMENSIONS ARE IN MILLIMETRES UNLESS OTHERWISE STATED
 3. DO NOT SCALE DRAWINGS, ALL DIMENSION TO BE CHECKED ON SITE
 4. DUCT ROUTES ARE SHOWN INDICATIVELY, ACTUAL ROUTES TO BE DETERMINED ON SITE
 5. ALL DISCREPANCIES TO BE REPORTED TO THE DESIGN ENGINEER

KEY
 INDICATES PROPOSED EQUIPMENT

A4	PROPOSED H3G 800 AMEND	28/04/20	AL	AS
A3	PROPOSED H3G 800 ADDED	19/08/19	SP	AS
A2	CABINETS LOCATION AMEND	13/08/19	JP	SP
A1	FIRST ISSUE	16/04/19	BB	MV
Issue	Comment	Date	Drawn	Approved



Site Name & Address:
105 PRINCESS STREET 11178
105 PRINCESS STREET
MANCHESTER

M1 6DD

Title:
**PHASE ONE
LAYOUT**

Purpose of Issue:
NEW SITE DESIGN

Drawing No:
**MAN148_105 PRINCESS STREET
11178_004**


Host Cell ID:
24110

Issue:	Scale at A3:	Checked:	Date:
A4	AS SHOWN	TC	28/04/20
Drawn:	Date:	Approved:	Date:
AL	28/04/20	MV	28/04/20

Beacon ref: 72910

0m 2 4 6 8 10 12 14 16 18 20
1:200

SITE PLAN
Scale 1:200

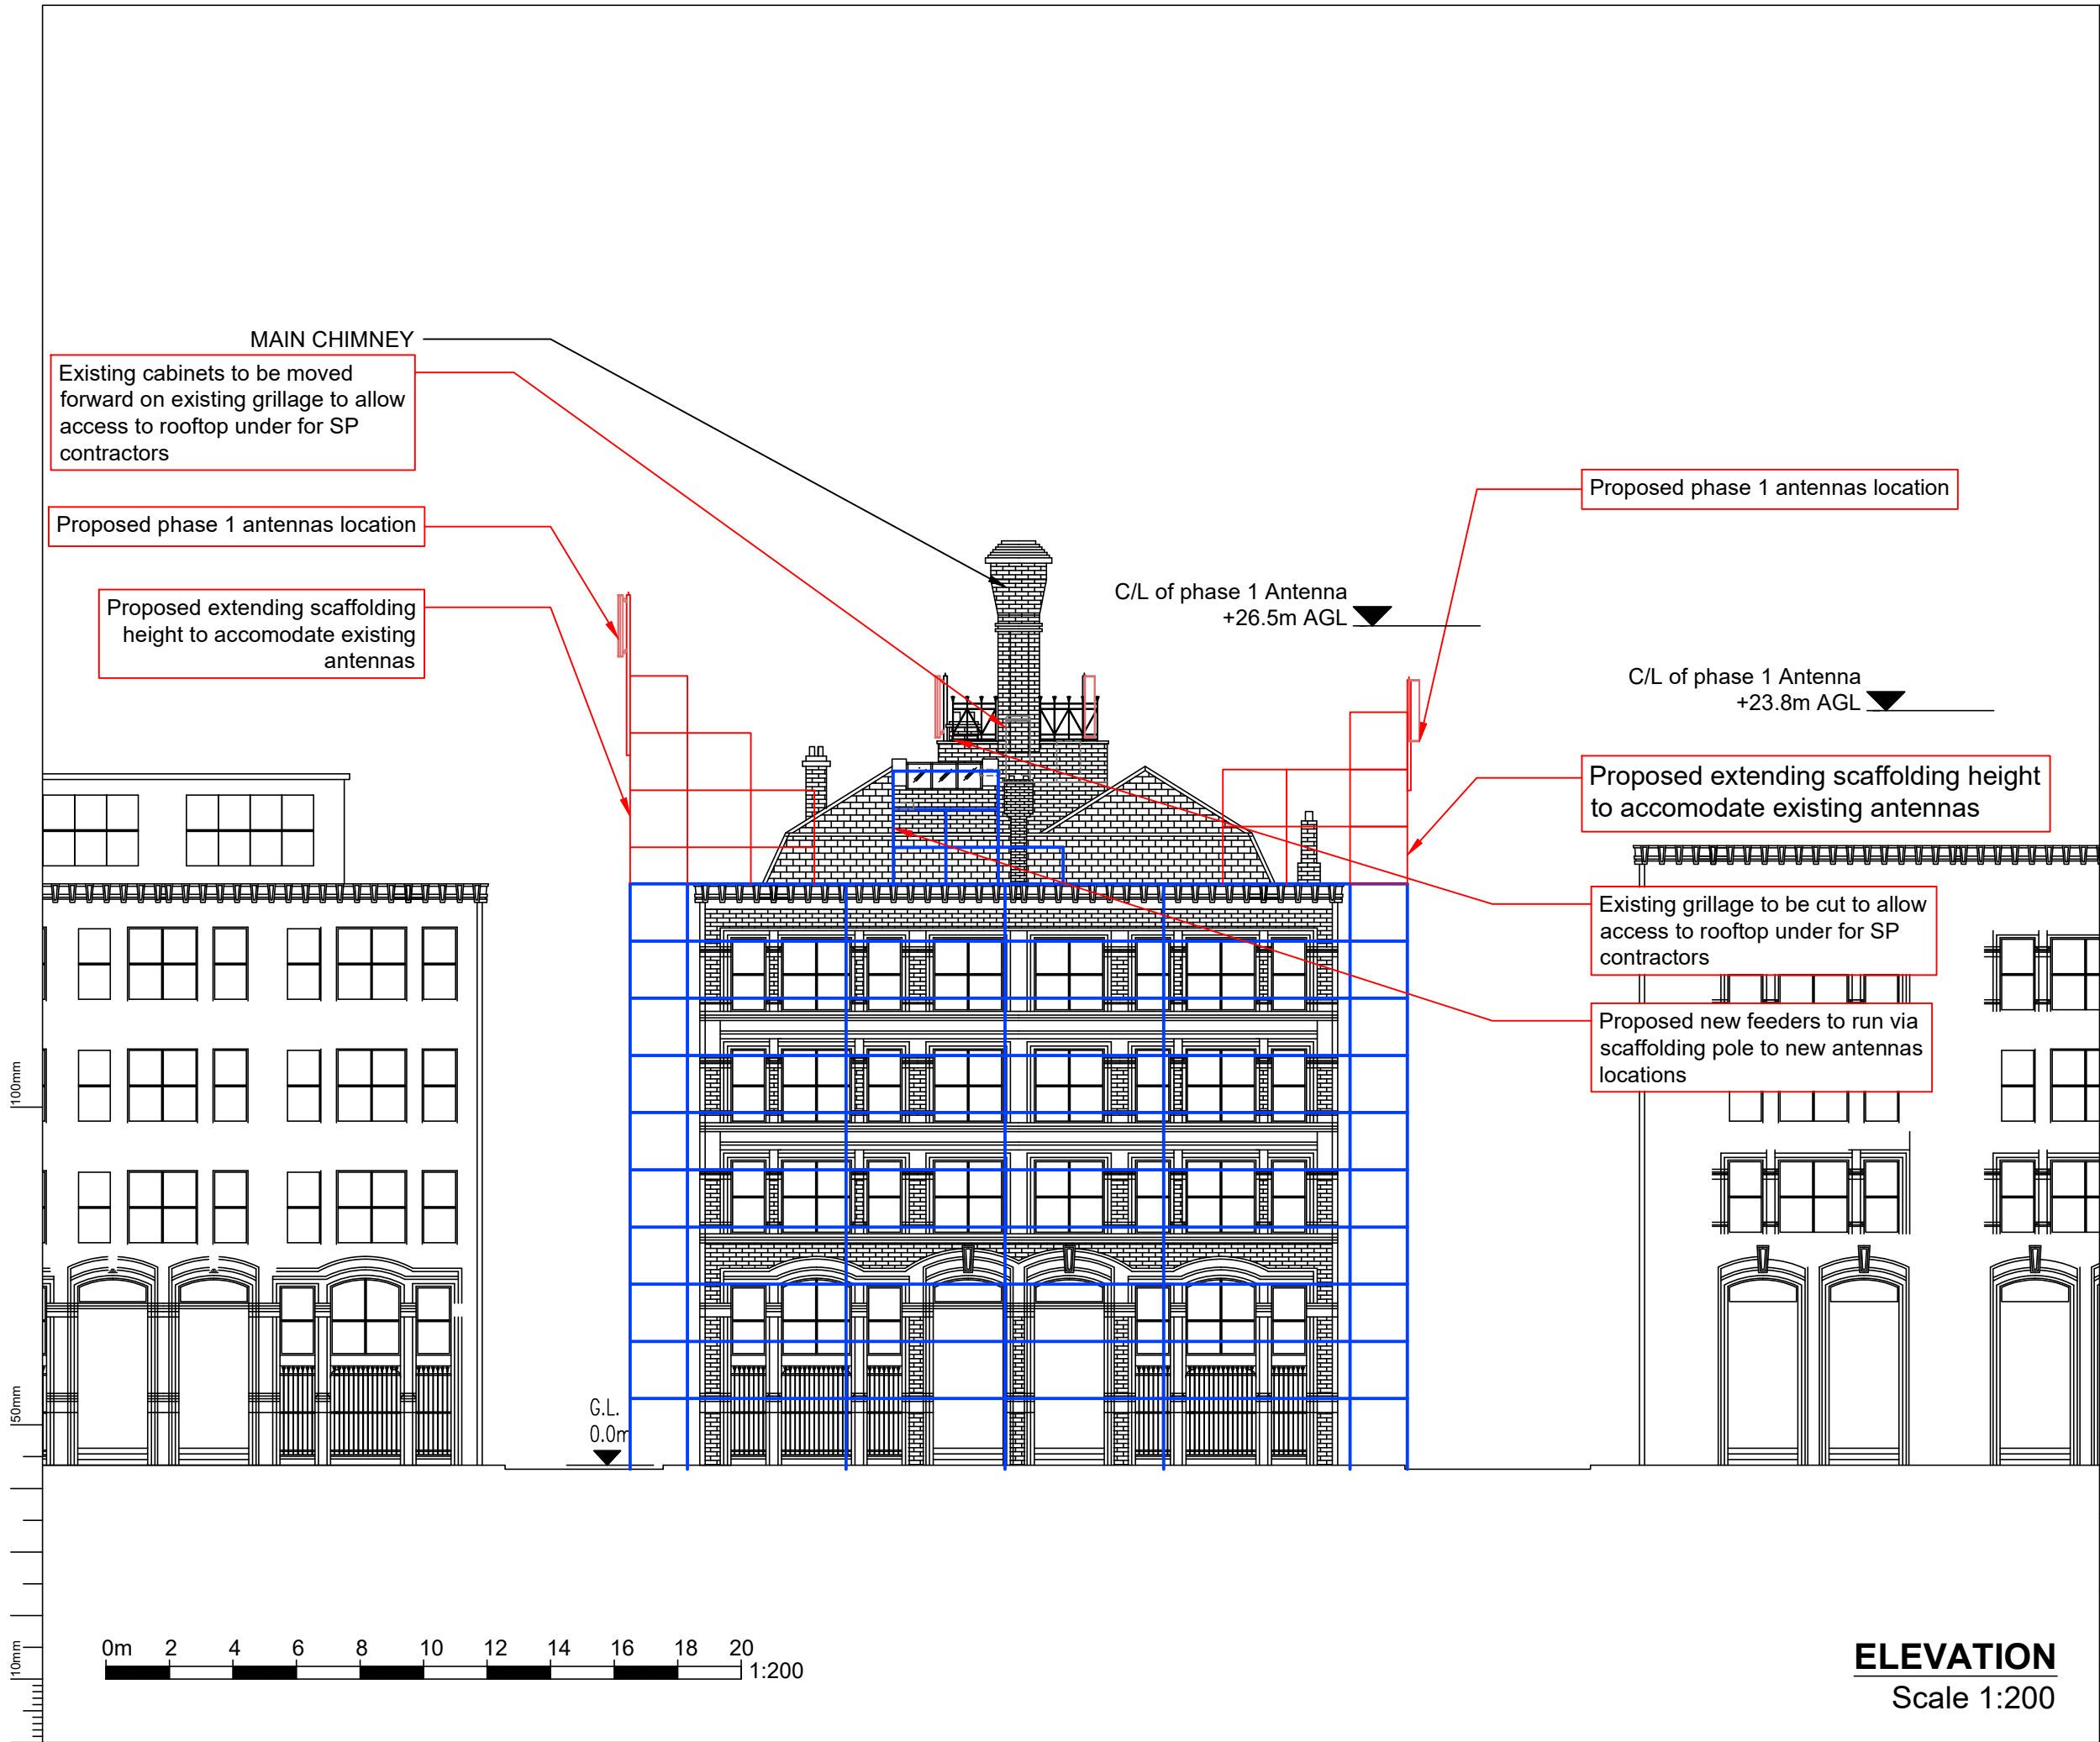

- NOTES:**
1. DRAWING TO BE READ IN CONJUNCTION WITH ALL RELEVANT DRAWINGS AND SPECIFICATIONS
 2. ALL DIMENSIONS ARE IN MILLIMETRES UNLESS OTHERWISE STATED
 3. DO NOT SCALE DRAWINGS, ALL DIMENSION TO BE CHECKED ON SITE
 4. DUCT ROUTES ARE SHOWN INDICATIVELY, ACTUAL ROUTES TO BE DETERMINED ON SITE
 5. ALL DISCREPANCIES TO BE REPORTED TO THE DESIGN ENGINEER

A4	PROPOSED H3G 800 AMEND	28/04/20	AL	AS
A3	PROPOSED H3G 800 ADDED	19/08/19	SP	AS
A2	CABINETS LOCATION AMEND	13/08/19	JP	SP
A1	FIRST ISSUE	16/04/19	BB	MV
Issue	Comment	Date	Drawn	Approved



Site Name & Address:
105 PRINCESS STREET 11178
105 PRINCESS STREET
MANCHESTER

M1 6DD

Title:
**PHASE ONE
ELEVATION**

Purpose of Issue:
NEW SITE DESIGN


Drawing No:
**MAN148_105 PRINCESS STREET
11178_005**

Host Cell ID:
24110

Issue:	Scale at A3:	Checked:	Date:
A4	AS SHOWN	TC	28/04/20
Drawn:	Date:	Approved:	Date:
AL	28/04/20	MV	28/04/20

72910
Beacon ref:

ELEVATION
Scale 1:200

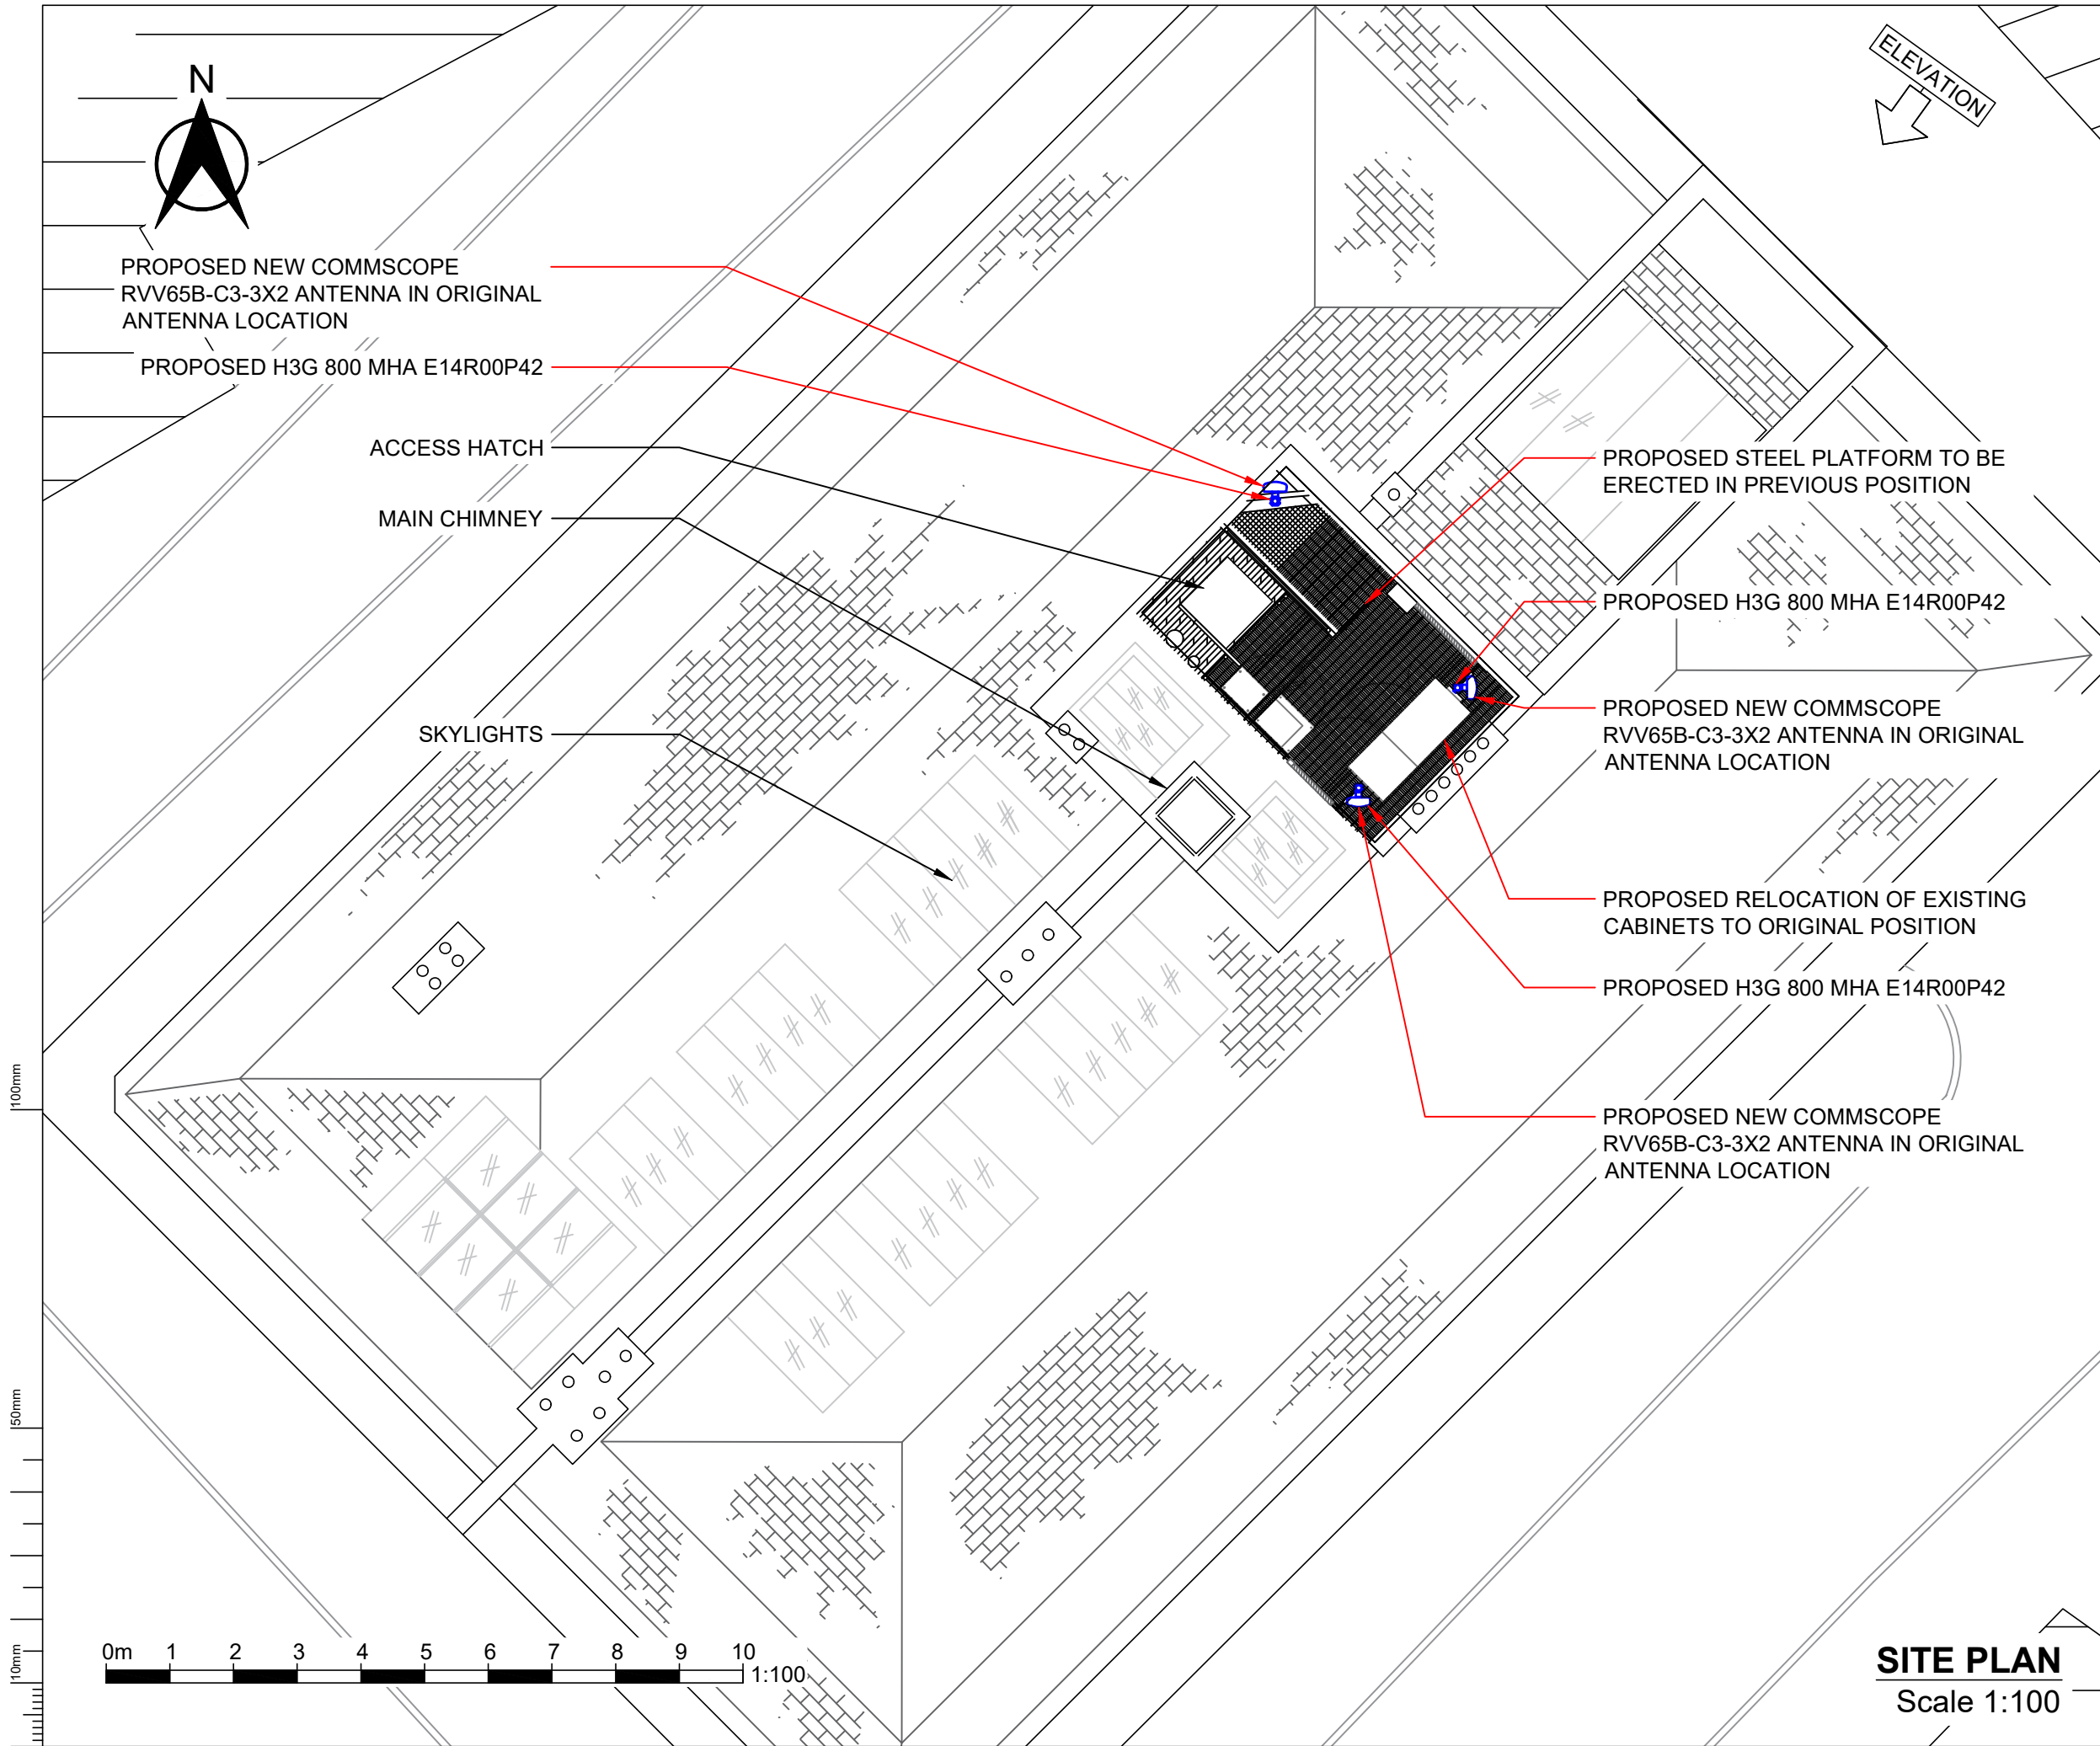

- NOTES:**
- 1. DRAWING TO BE READ IN CONJUNCTION WITH ALL RELEVANT DRAWINGS AND SPECIFICATIONS
 - 2. ALL DIMENSIONS ARE IN MILLIMETRES UNLESS OTHERWISE STATED
 - 3. DO NOT SCALE DRAWINGS, ALL DIMENSION TO BE CHECKED ON SITE
 - 4. DUCT ROUTES ARE SHOWN INDICATIVELY, ACTUAL ROUTES TO BE DETERMINED ON SITE
 - 5. ALL DISCREPANCIES TO BE REPORTED TO THE DESIGN ENGINEER

KEY
— INDICATES PROPOSED EQUIPMENT

A4	PROPOSED H3G 800 AMEND	28/04/20	AL	AS
A3	PROPOSED H3G 800 ADDED	19/08/19	SP	AS
A2	CABINETS LOCATION AMEND	13/08/19	JP	SP
A1	FIRST ISSUE	16/04/19	BB	MV
Issue	Comment	Date	Drawn	Approved



BEACONCOMMS
UNIT E3 PITTS CLEAVE INDUSTRIAL ESTATE, TAVISTOCK, DEVON, PL19 0PW
sales@beaconcomms.co.uk Tel: +44 (0)1822 610610

Site Name & Address:
105 PRINCESS STREET 11178
105 PRINCESS STREET
MANCHESTER

M1 6DD

Title:
PHASE TWO SITE LAYOUT

Purpose of Issue:
NEW SITE DESIGN


Drawing No:
MAN148_105 PRINCESS STREET 11178_006

Host Cell ID:
24110

Issue:	Scale at A3:	Checked:	Date:
A4	AS SHOWN	TC	28/04/20
Drawn:	Date:	Approved:	Date:
AL	28/04/20	MV	28/04/20

Beacon ref: 72910

SITE PLAN
Scale 1:100

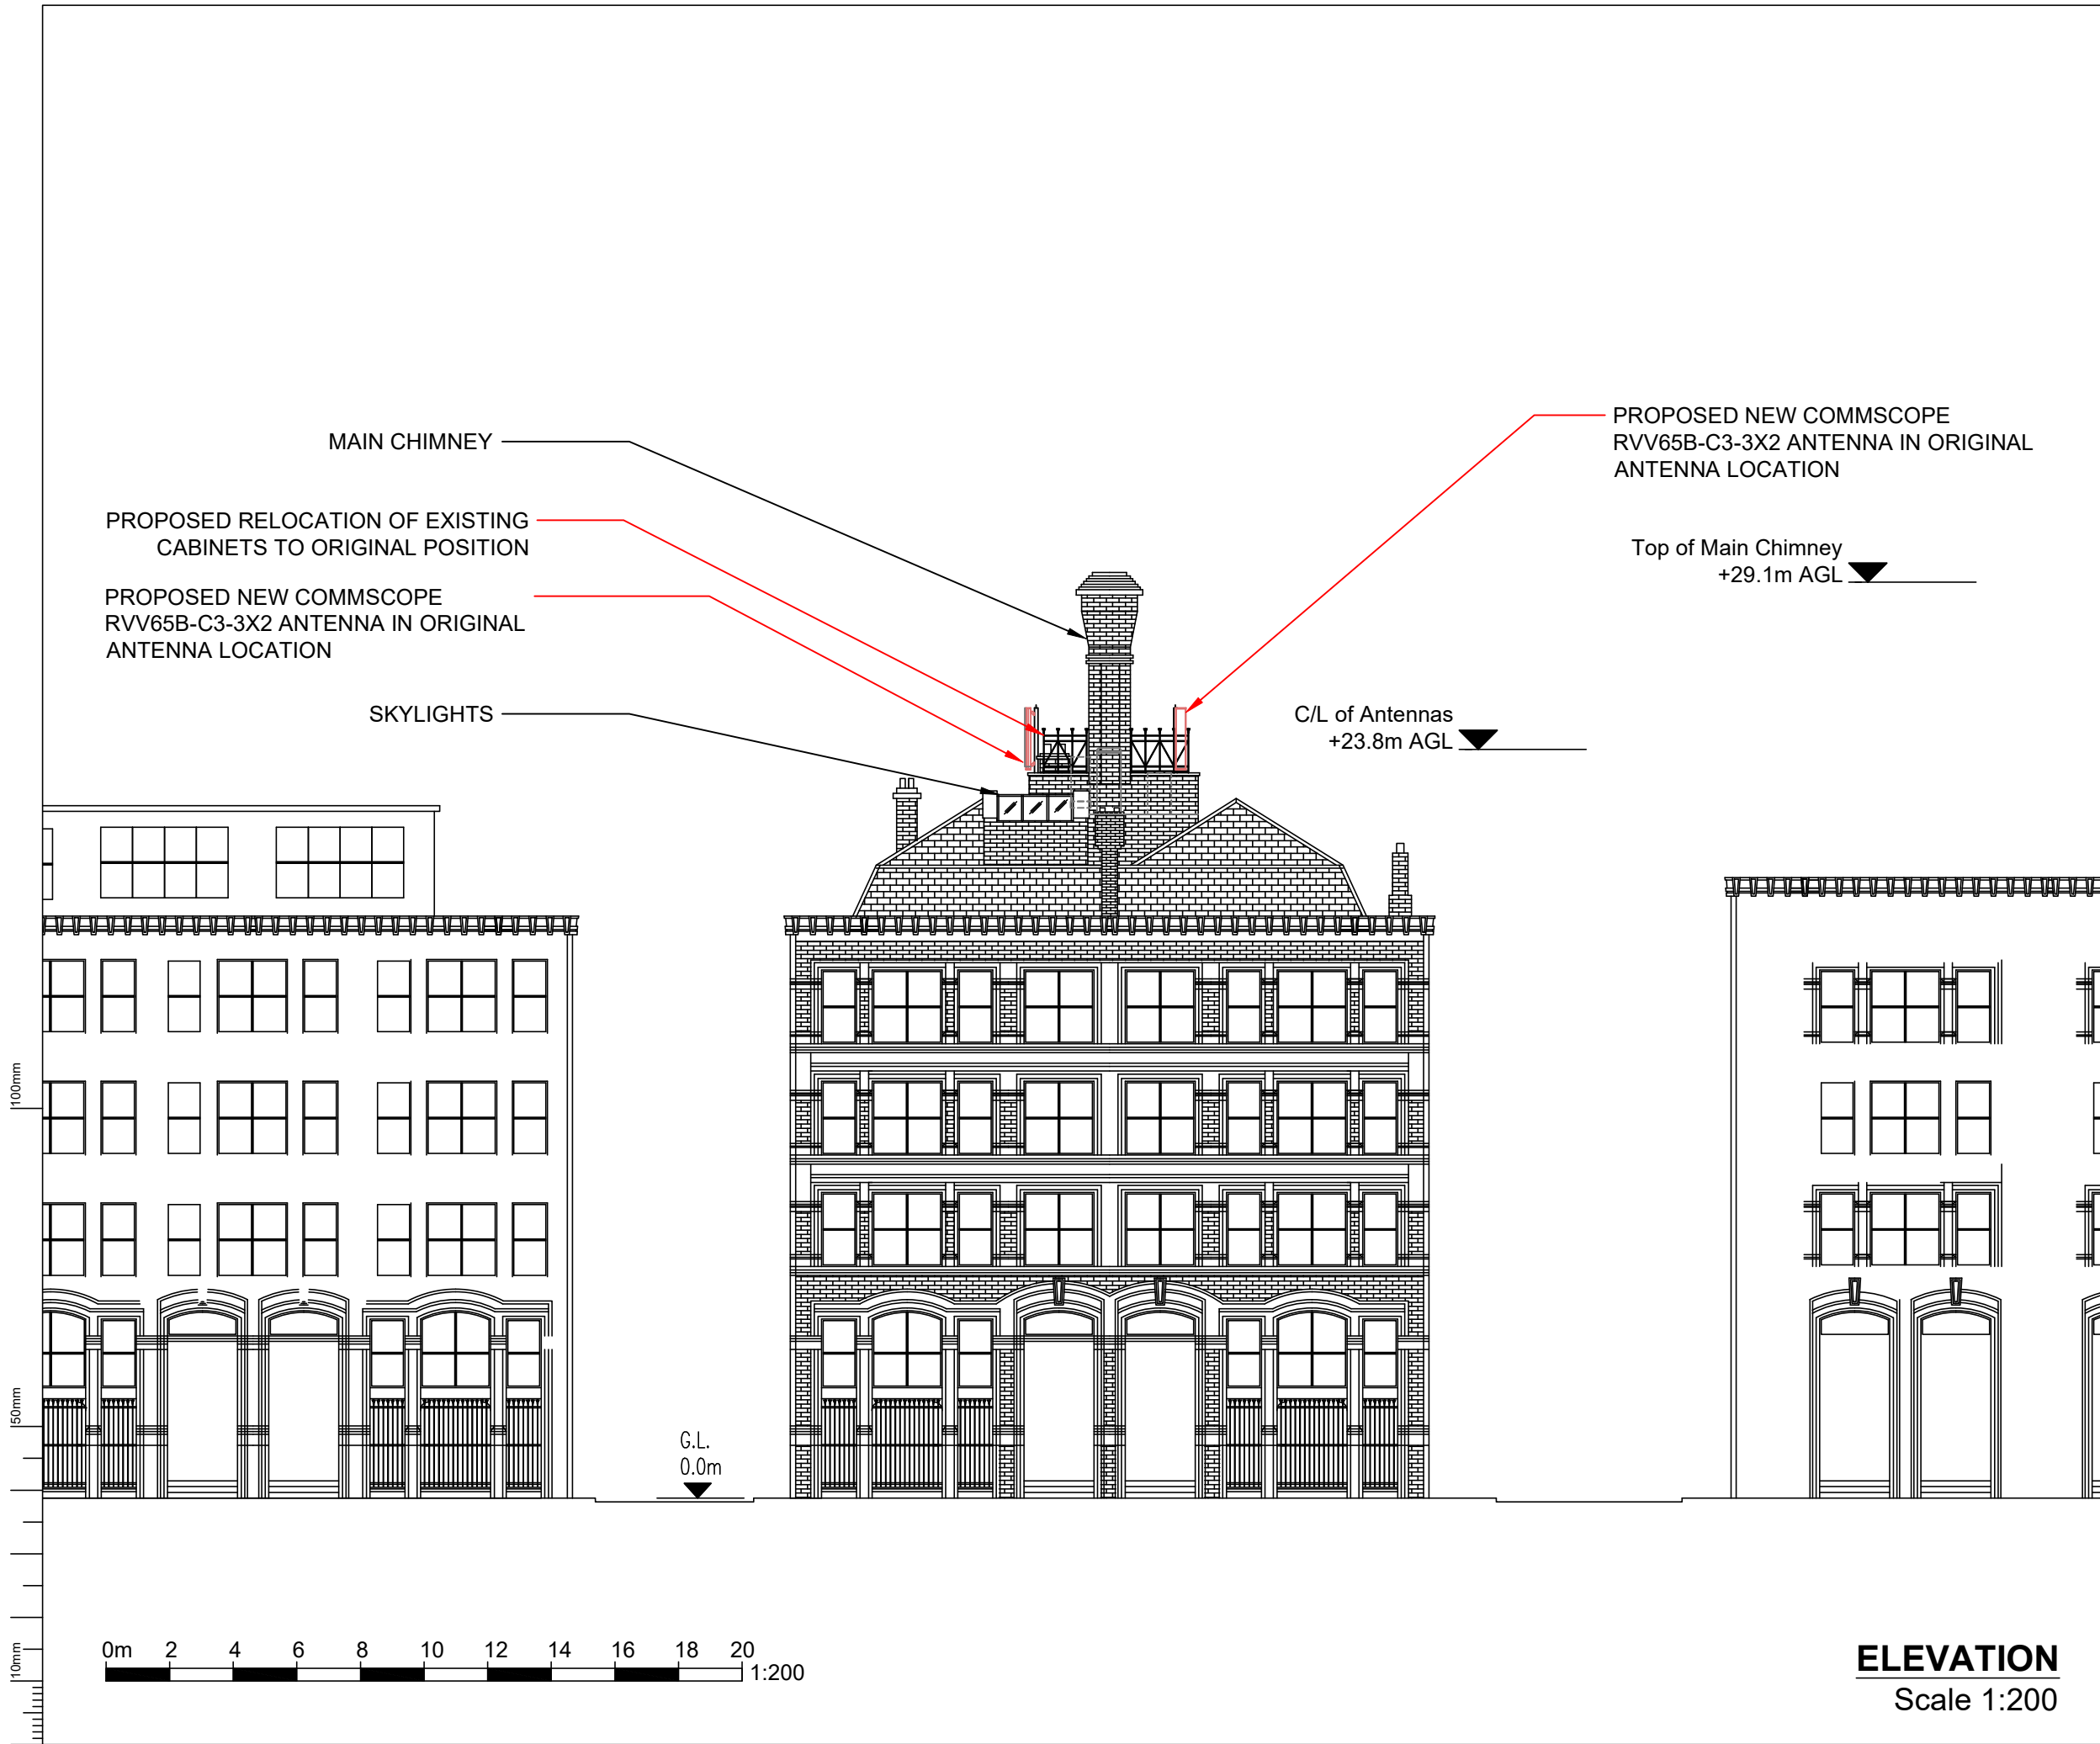

NOTES:
1. DRAWING TO BE READ IN CONJUNCTION WITH ALL RELEVANT DRAWINGS AND SPECIFICATIONS
2. ALL DIMENSIONS ARE IN MILLIMETRES UNLESS OTHERWISE STATED
3. DO NOT SCALE DRAWINGS, ALL DIMENSION TO BE CHECKED ON SITE
4. DUCT ROUTES ARE SHOWN INDICATIVELY, ACTUAL ROUTES TO BE DETERMINED ON SITE
5. ALL DISCREPANCIES TO BE REPORTED TO THE DESIGN ENGINEER

A4	PROPOSED H3G 800 AMEND	28/04/20	AL	AS
A3	PROPOSED H3G 800 ADDED	19/08/19	SP	AS
A2	CABINETS LOCATION AMEND	13/08/19	JP	SP
A1	FIRST ISSUE	16/04/19	BB	MV
Issue	Comment	Date	Drawn	Approved

UNIT E3 PITTS CLEAVE INDUSTRIAL ESTATE, TAVISTOCK, DEVON, PL19 0PW
sales@beaconcomms.co.uk Tel: +44 (0)1822 610610

Site Name & Address:
105 PRINCESS STREET 11178
105 PRINCESS STREET
MANCHESTER

M1 6DD

Title:
**PHASE TWO
ELEVATION**

Purpose of Issue:
NEW SITE DESIGN

Drawing No:
**MAN148_105 PRINCESS STREET
11178_007**

Host Cell ID:
24110

Issue:	Scale at A3:	Checked:	Date:
A4	AS SHOWN	TC	28/04/20
	Drawn:	Date:	Approved:
AL	28/04/20	MV	28/04/20

Beacon ref: 72910