




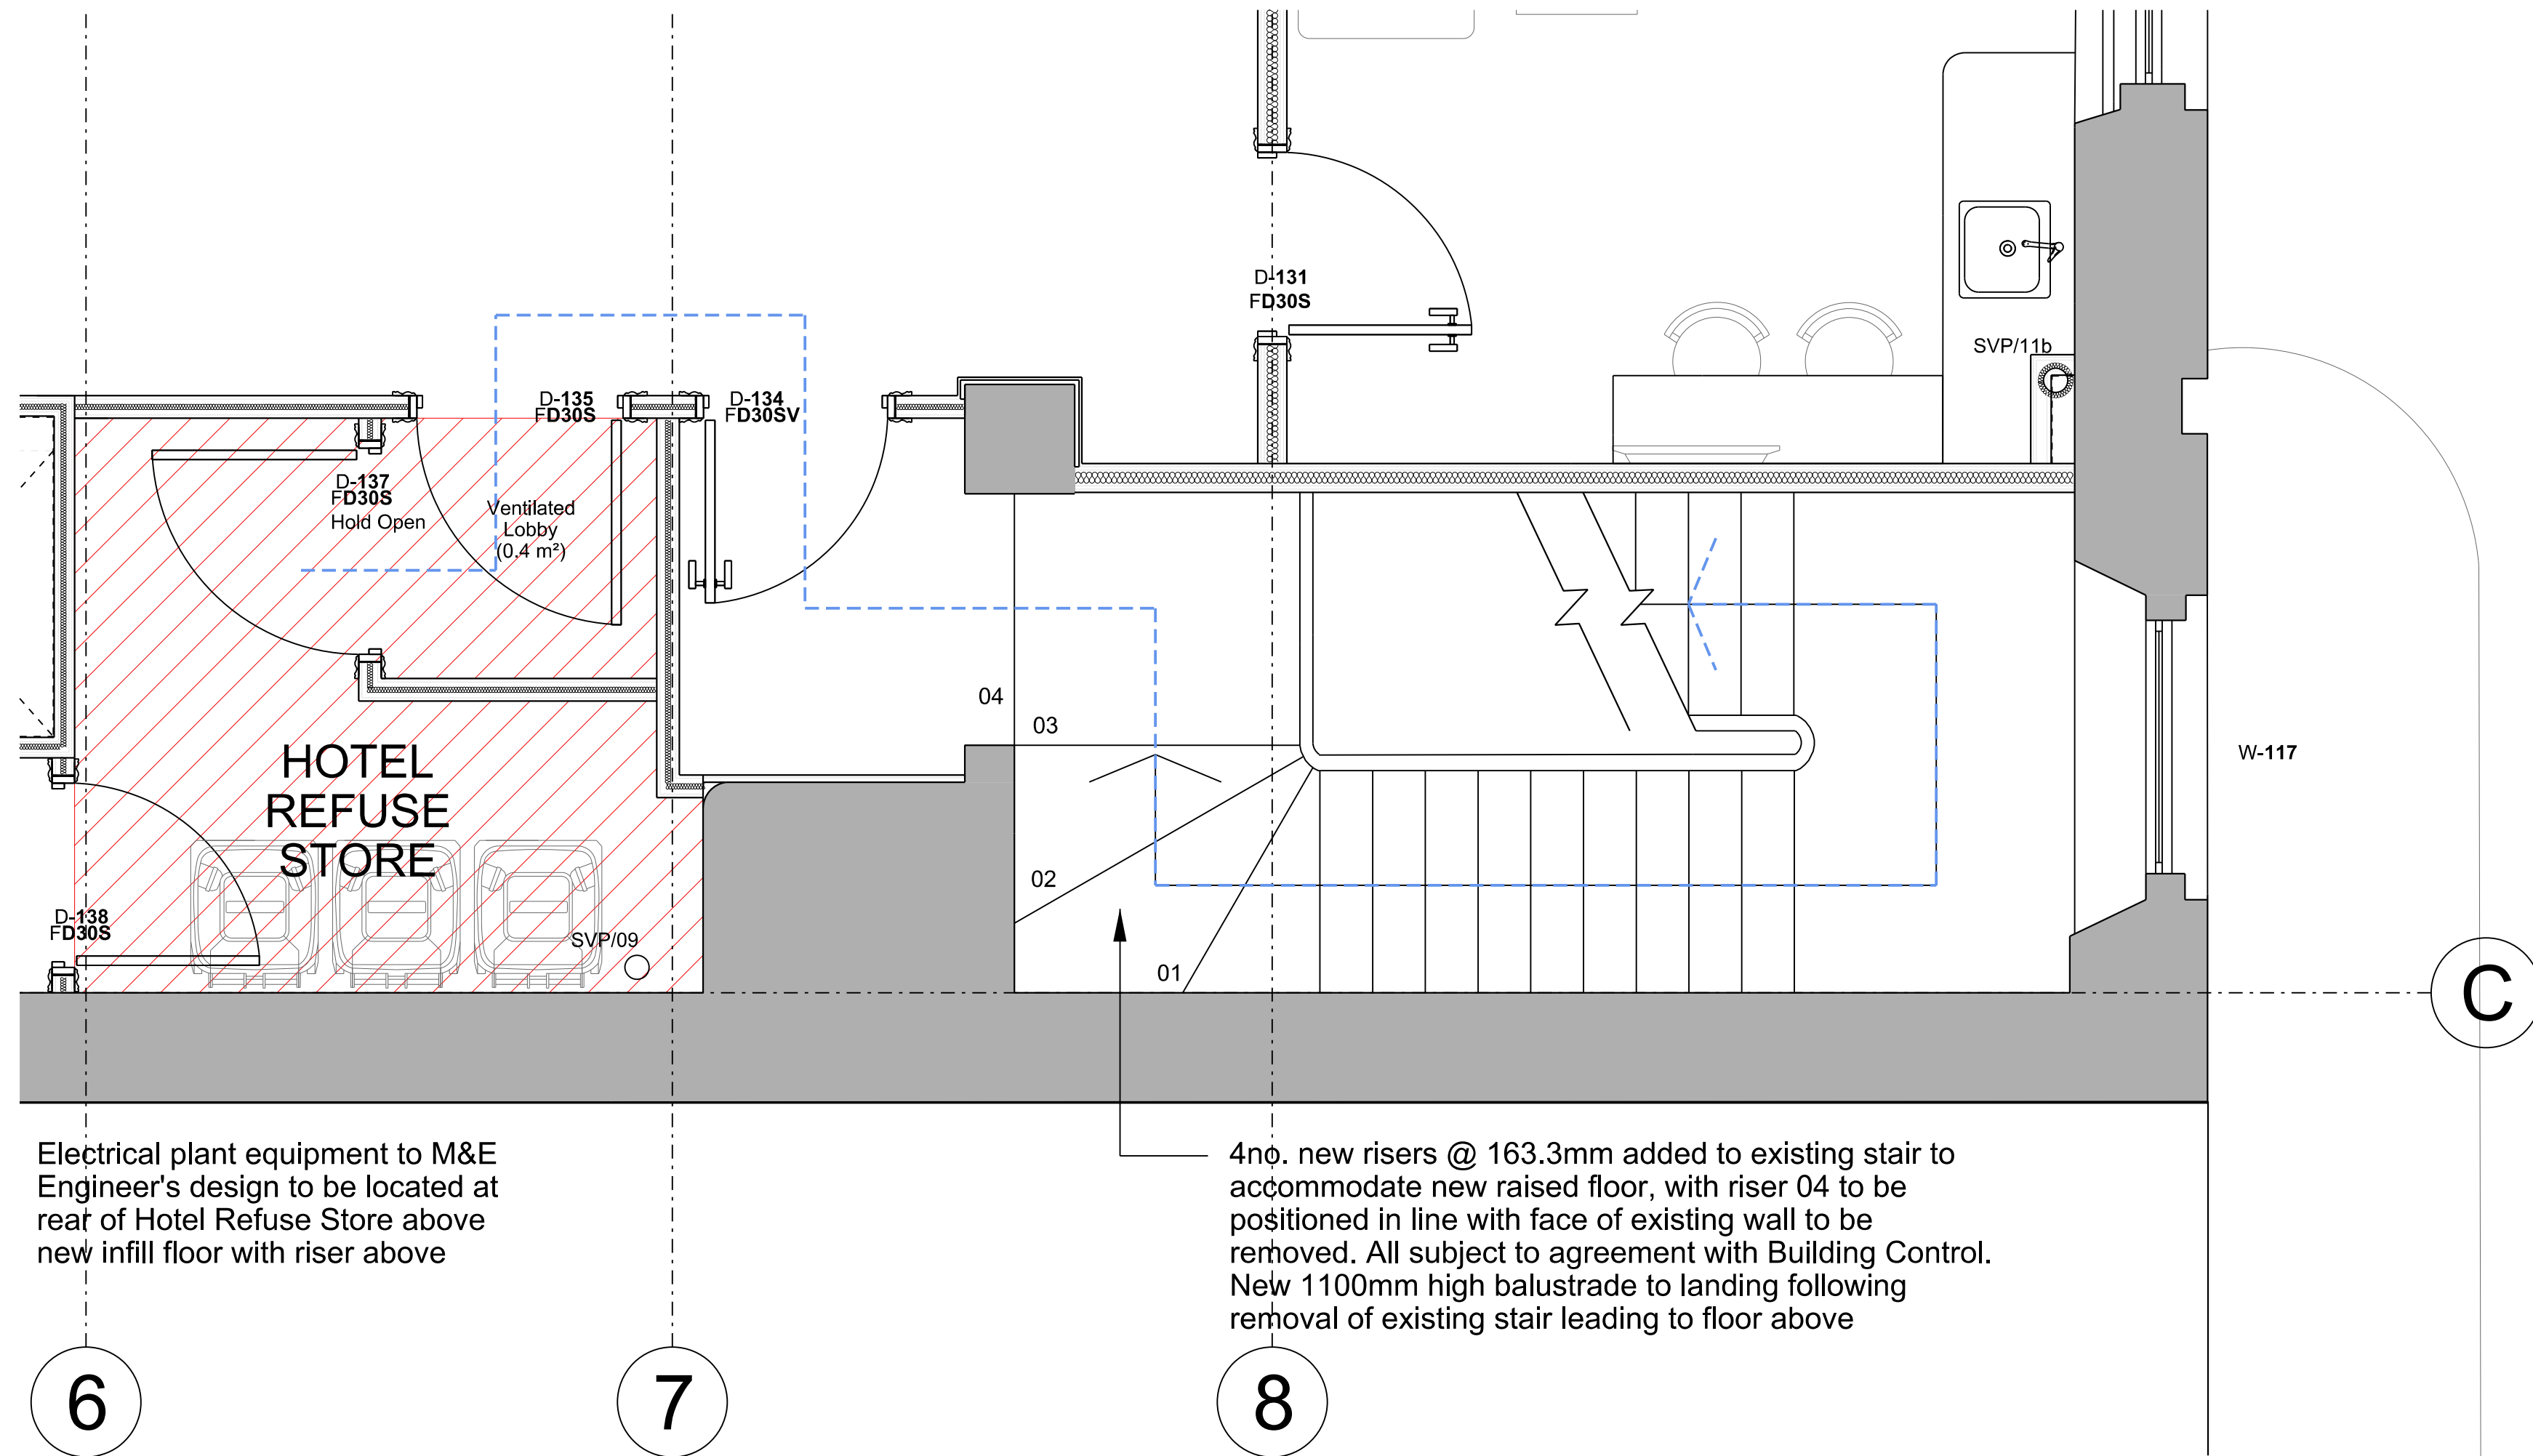

First Floor Plan
Scale: 1 : 25

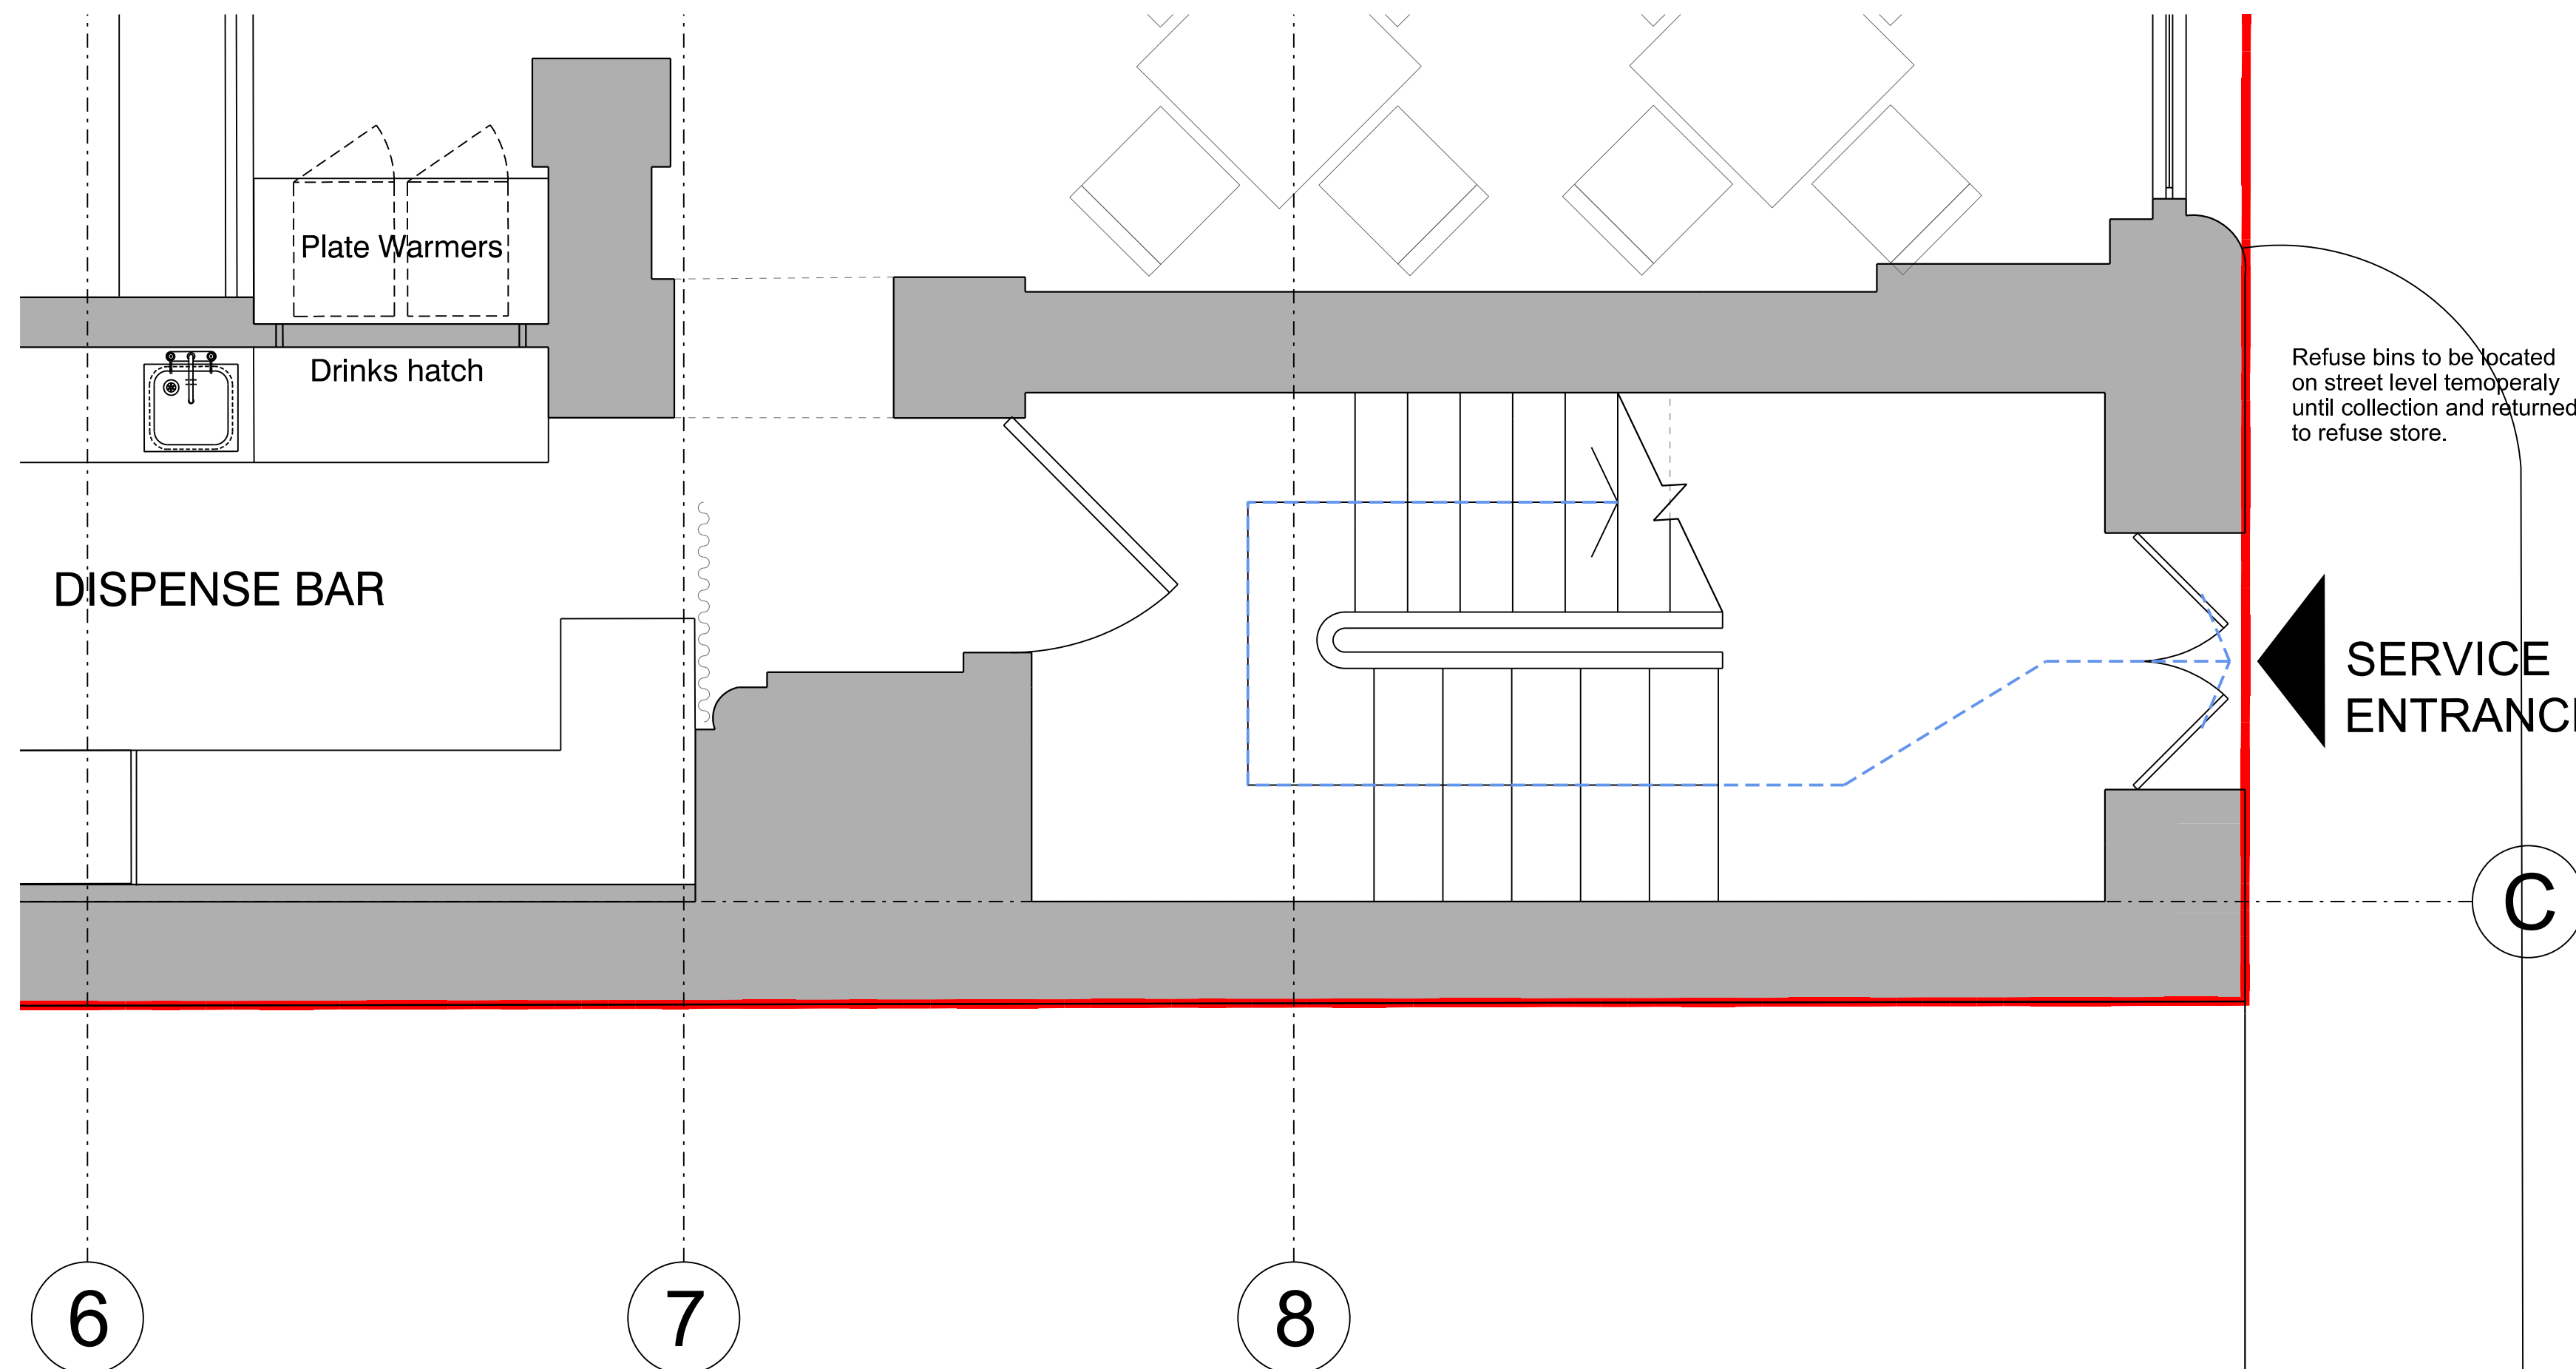

Ground Floor Plan
Scale: 1 : 25

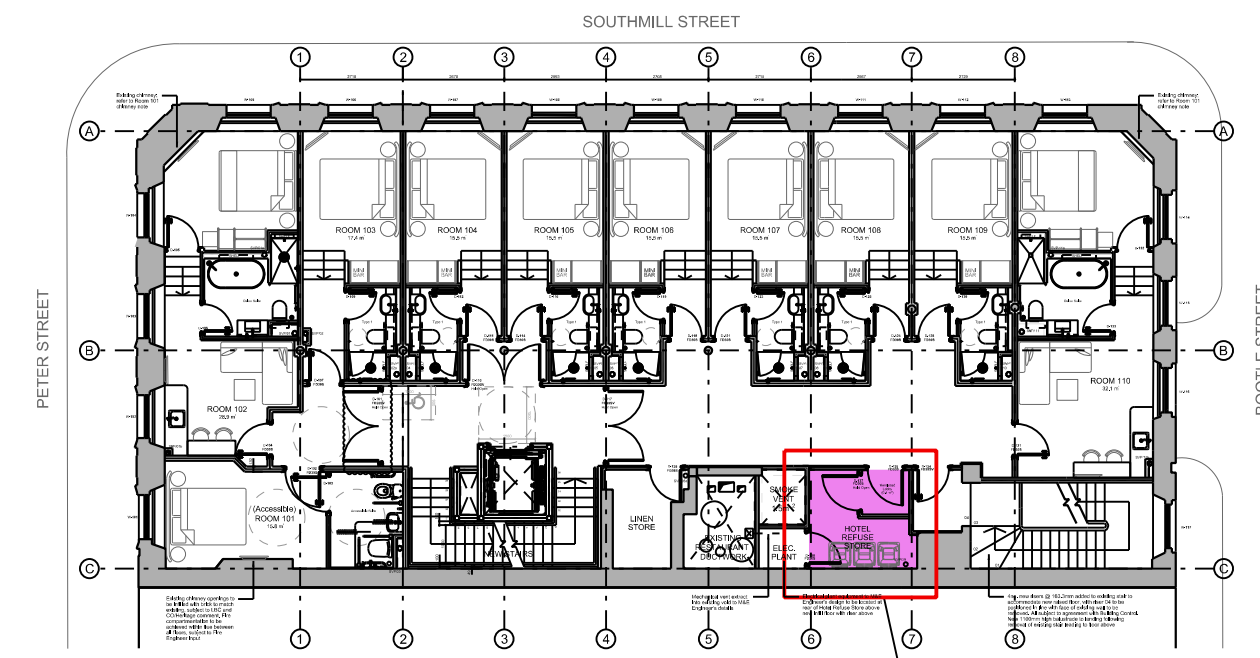

KEY PLAN - First Floor Plan
Scale: 1 : 200

For the mix/numbers of bins and collection strategy, both L.A collection and supplemented private collection, please refer to separate refuse strategy

P01 14.01.22 SW GJ First Issue
Rev: | Date: | By: | Chk By: | Rev Note:

**FALCONER
CHESTER
HALL**



London | Liverpool | Manchester | www.fcharchitects.com | +44(0)151 243 5800

Project Title
47 Peter Street, Manchester
Client
KRO Hospitality
Drawing Title
Hotel Refuse Store and Collection Route
Drawing No.
PXXXXX-FCH-XX-XX-DR-A-XXXX
Status
S2
Job No.
P20-048
Issue suitable for:
For Information
Drawing Stage
TENDER
Date
14.01.22
Scale
1:25 @ A1

Rev
P01
Drawn By
SW
Checked By
GJ