


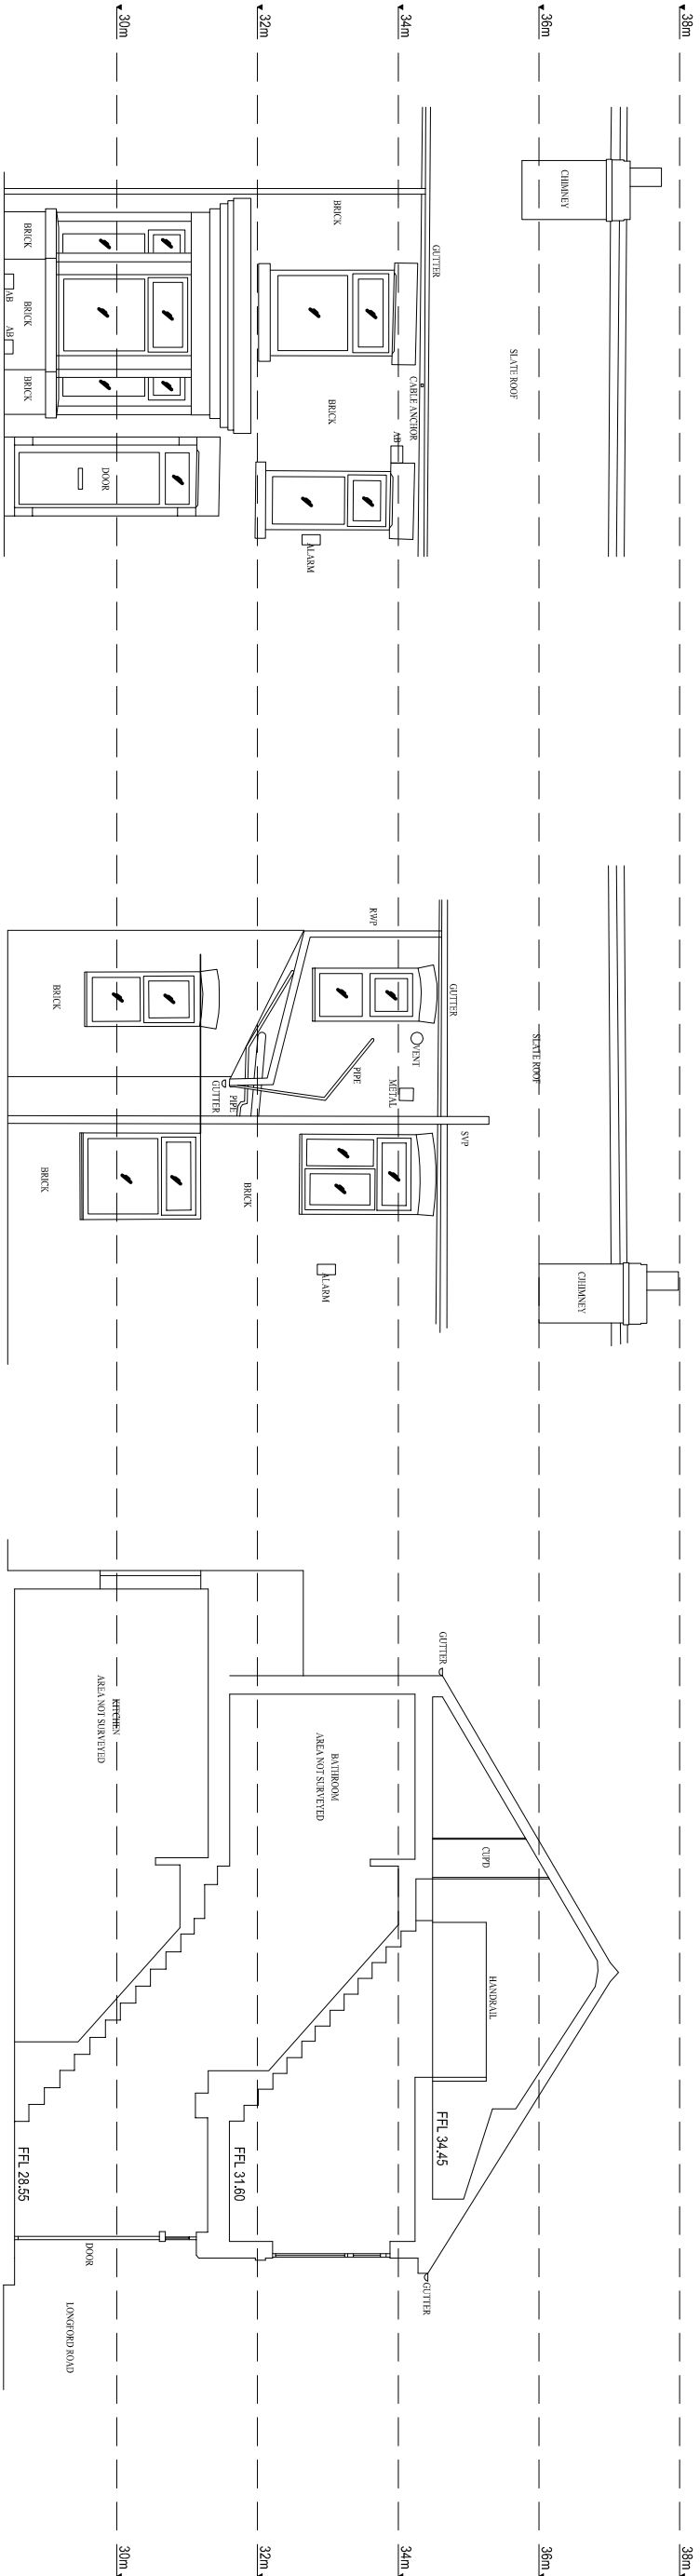


FRONT ELEVATION

REAR ELEVATION

SECTION A-A

Datum 26.000m

Datum 26.000m

 

PLANNING APPLICATION
ISSUE V1.0

Client Joe Longman 42 Longford Road, Chorlton, Manchester M21 9SR		Title Existing Front & Rear Elevations, Section A-A		Date 22/09/21		Drawn MHLS	
Project Loft Conversion 42 Longford Road, Chorlton, Manchester M21 9SR		1: All errors and omissions should be reported to the Architect. 2: XXXXXXXXXX 3: This Drawing is the Copyright of Edward Verrall RIBA. All rights reserved. Any copying in part or whole must be with the approval in writing by Edward Verrall RIBA. 4: This drawing has been produced for the Client and Project, stated on this drawing and may only be used for the purpose stated on the drawing and is not intended for use by any other person or for any other purpose.		Drawing No. 25704-P1-05		Checked -	
		Scale 1:100@A3		Revision -		Edward Verrall RIBA Chartered Architect	
		Manchester Office: 32 Oak Road, Sale M33 2PD Tel: 0161 302 4595 Mobile: 07711 819314		London Office: 77 Elsham Road, Kensington, London W14 8HH Email: edward.verrall@btconnect.com			