


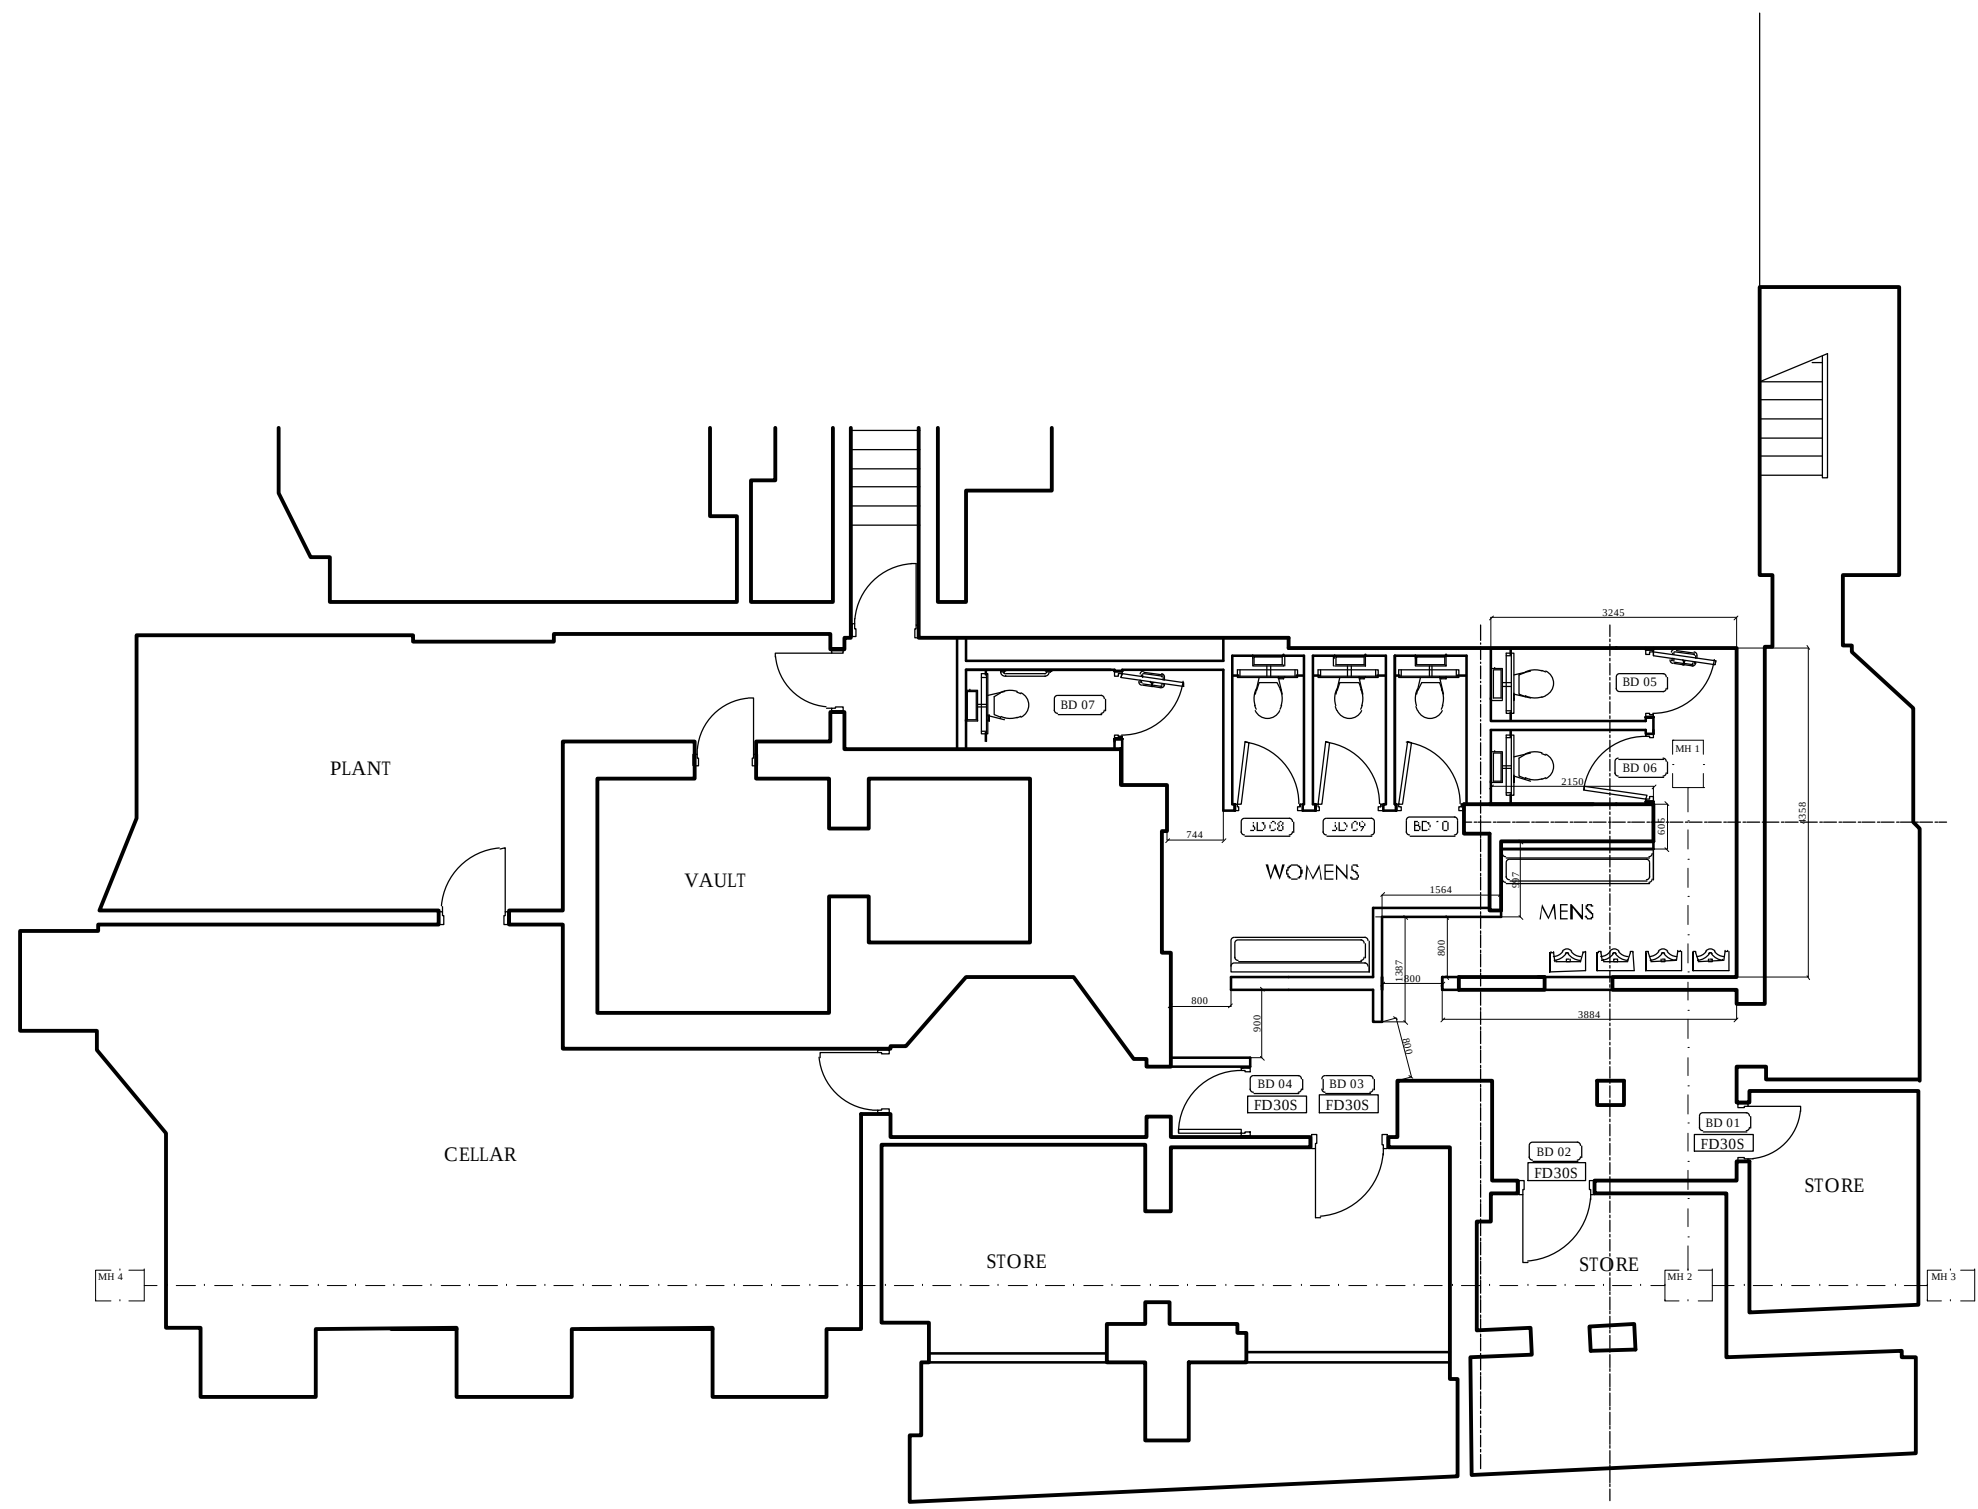


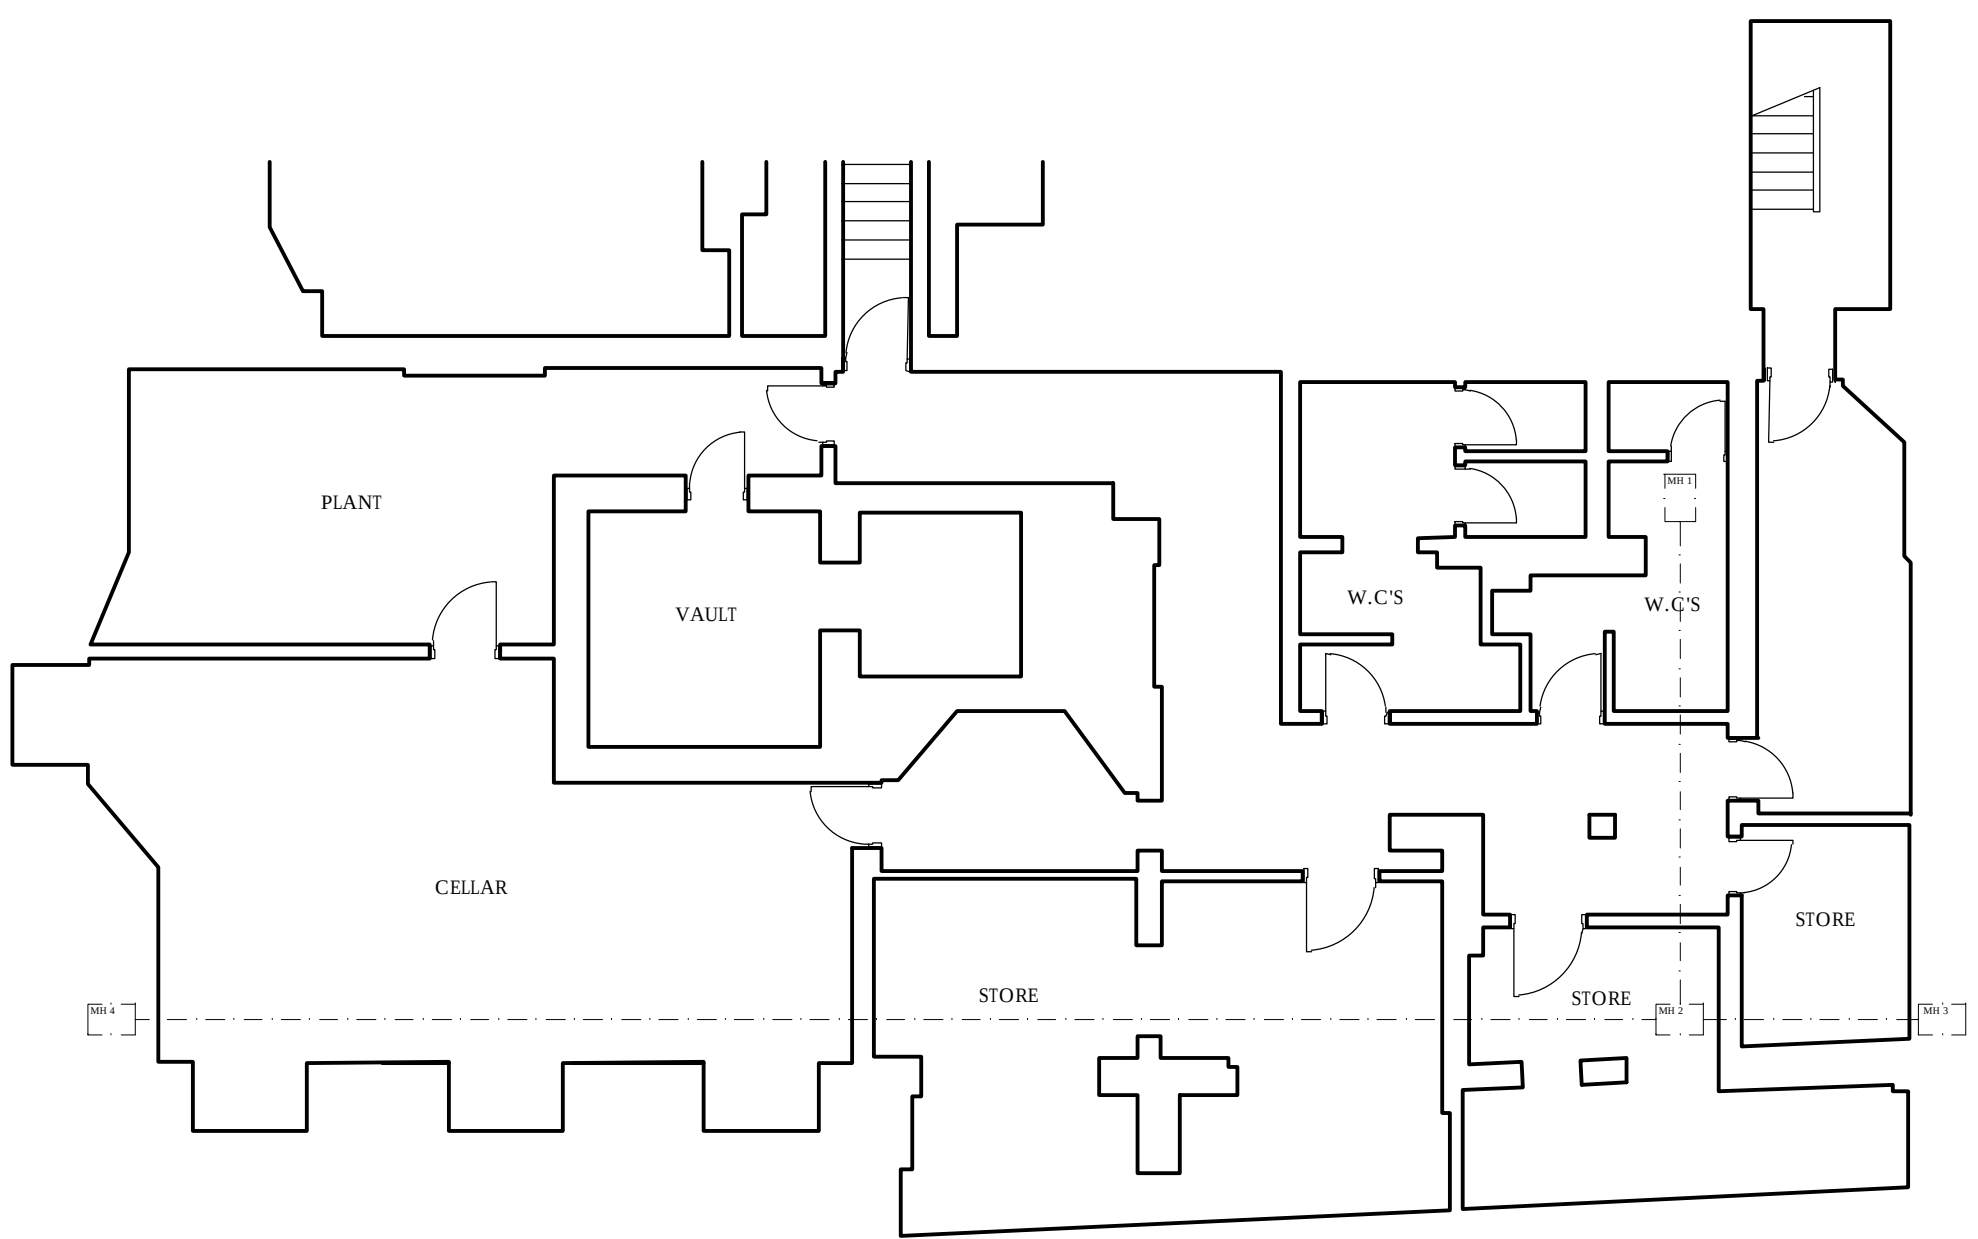


BASEMENT FLOOR PLAN AS PROPOSED (1:100)

 

BASEMENT FLOOR PLAN AS EXISTING (1:100)

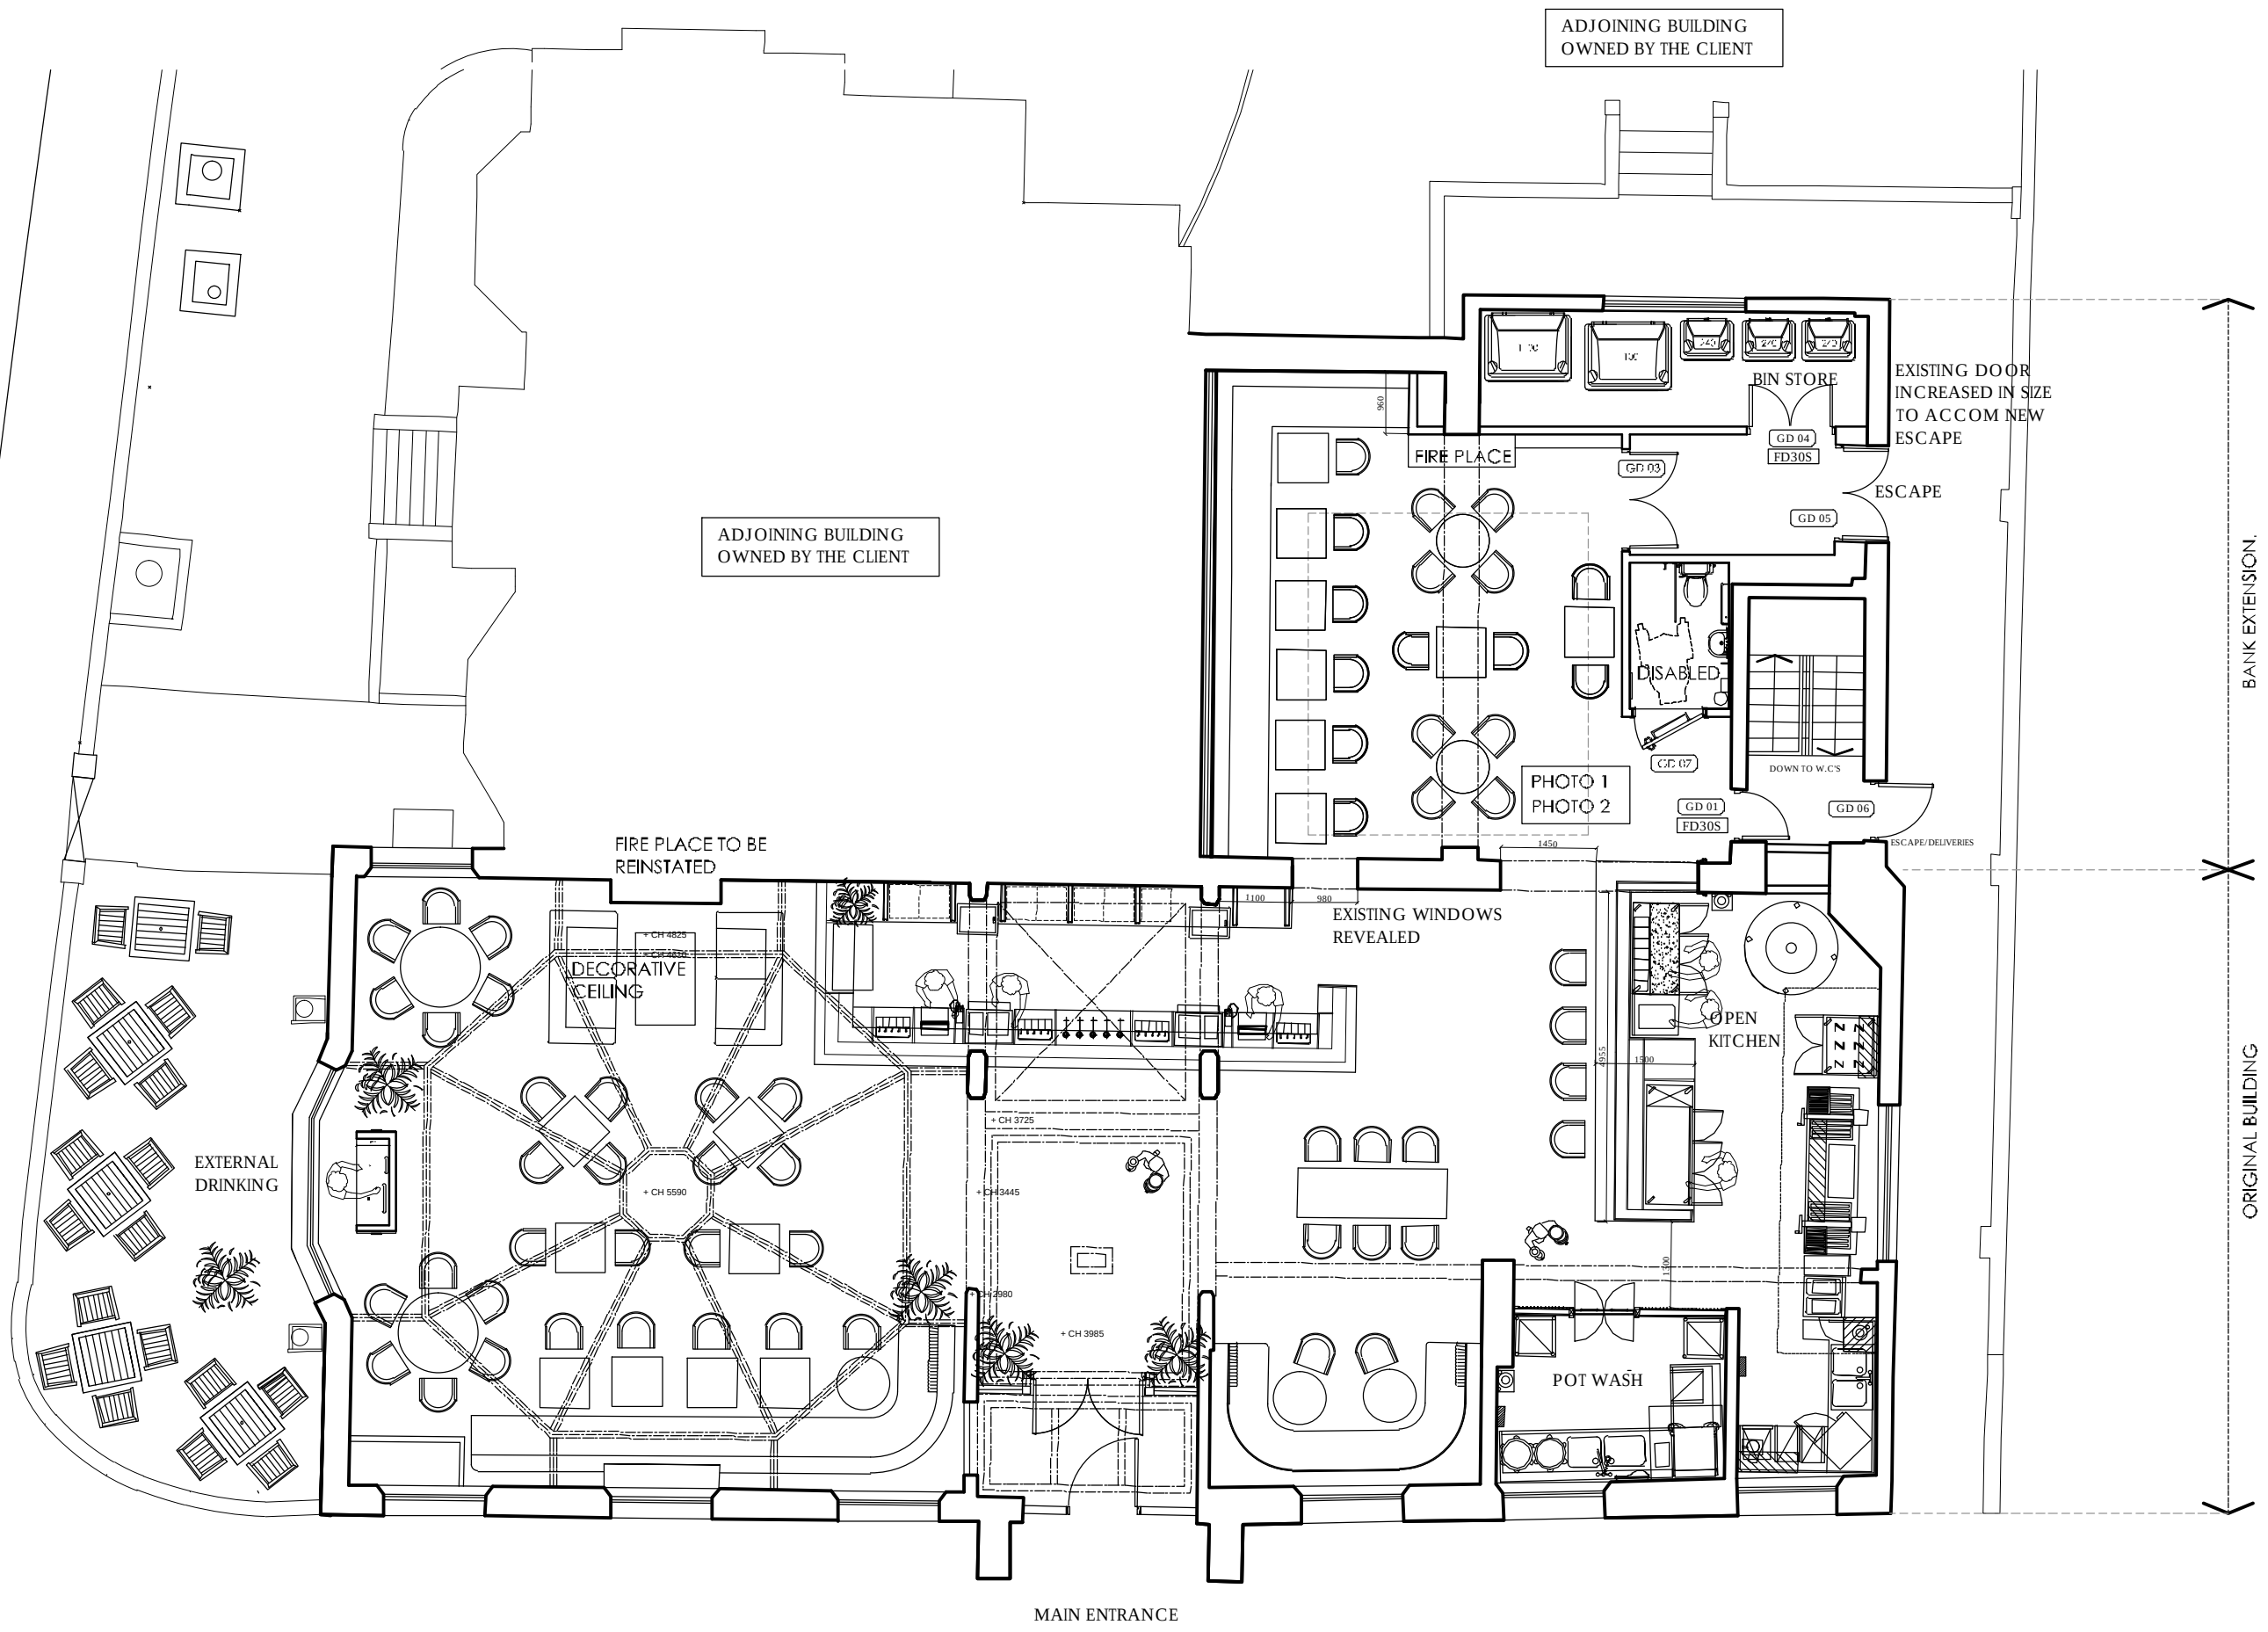

GROUND FLOOR PLAN AS PROPOSED (1:100)

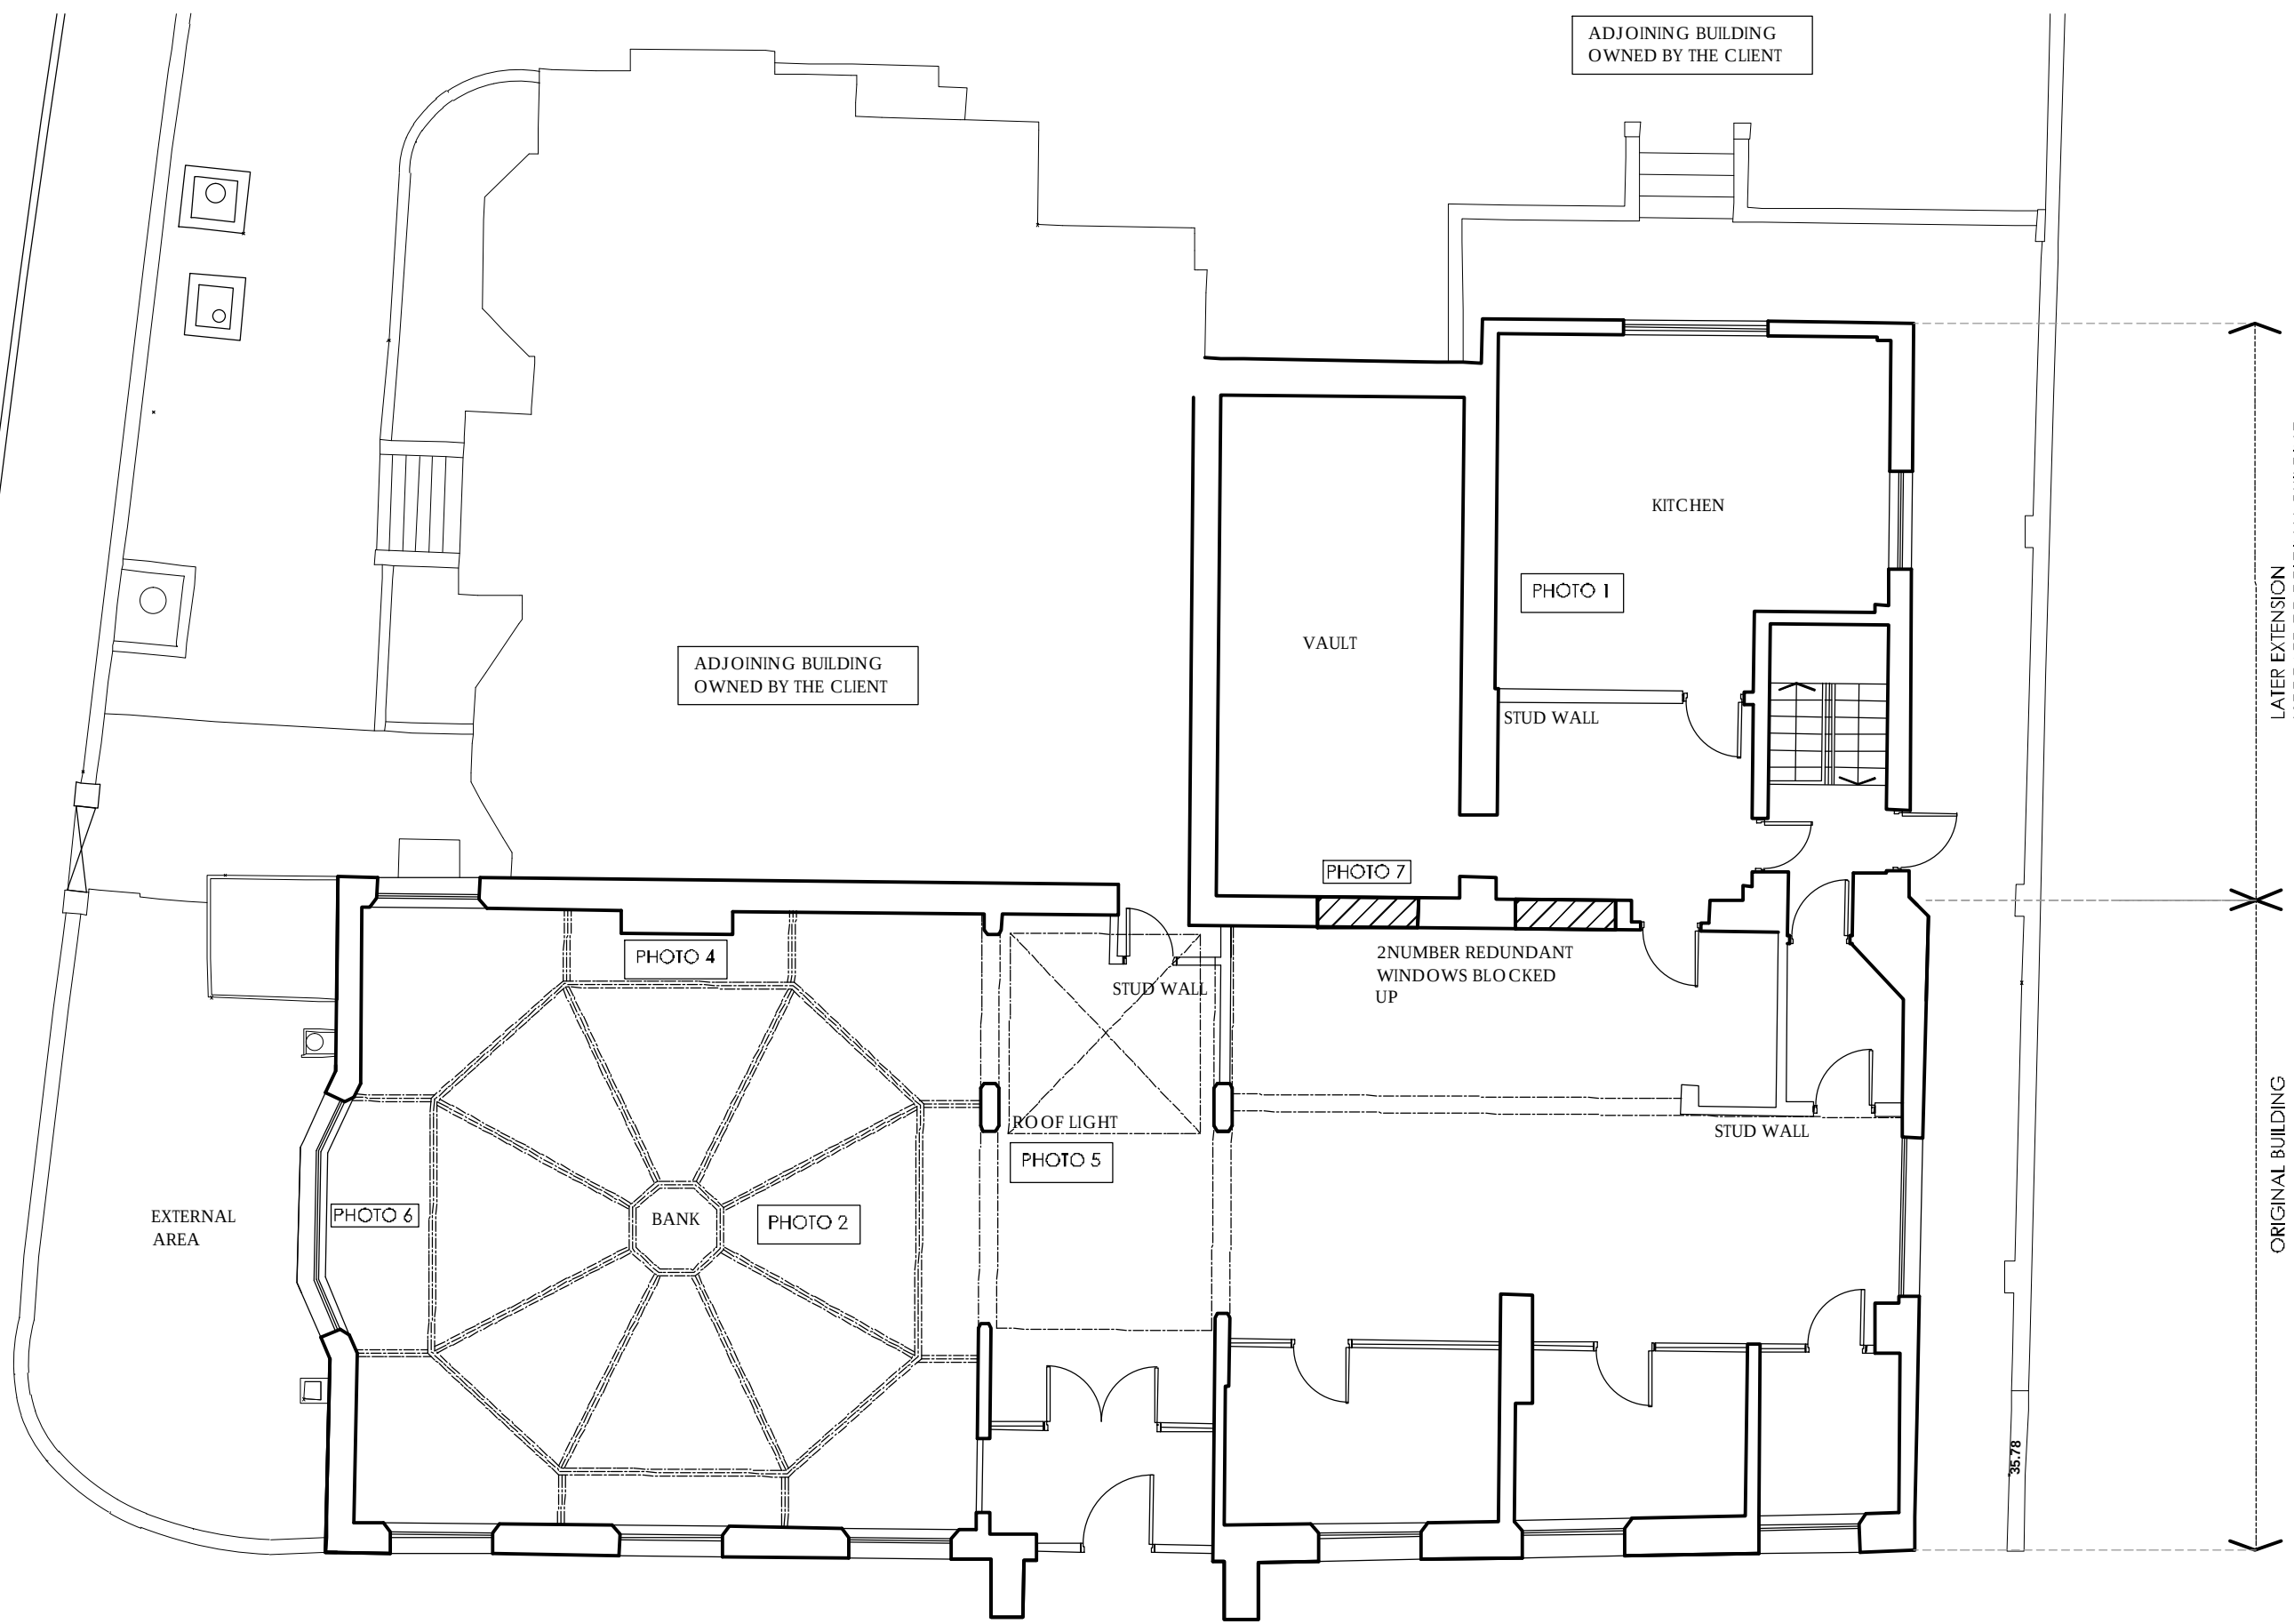

GROUND FLOOR PLAN AS EXISTING (1:100)

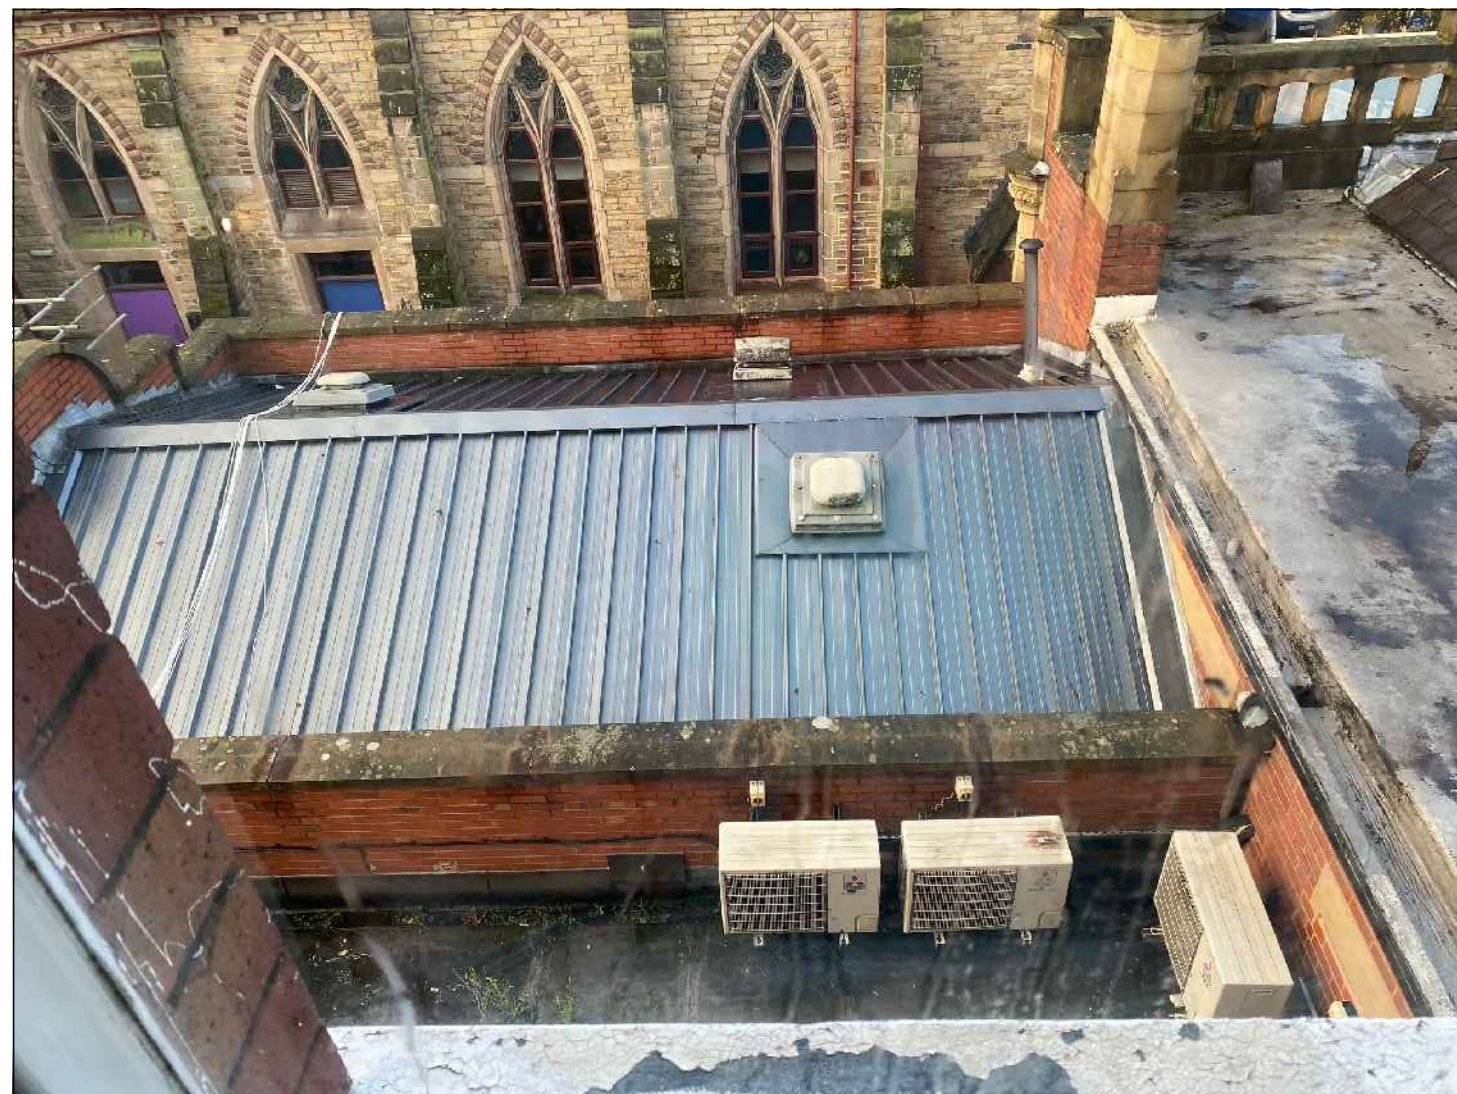


PHOTO 1

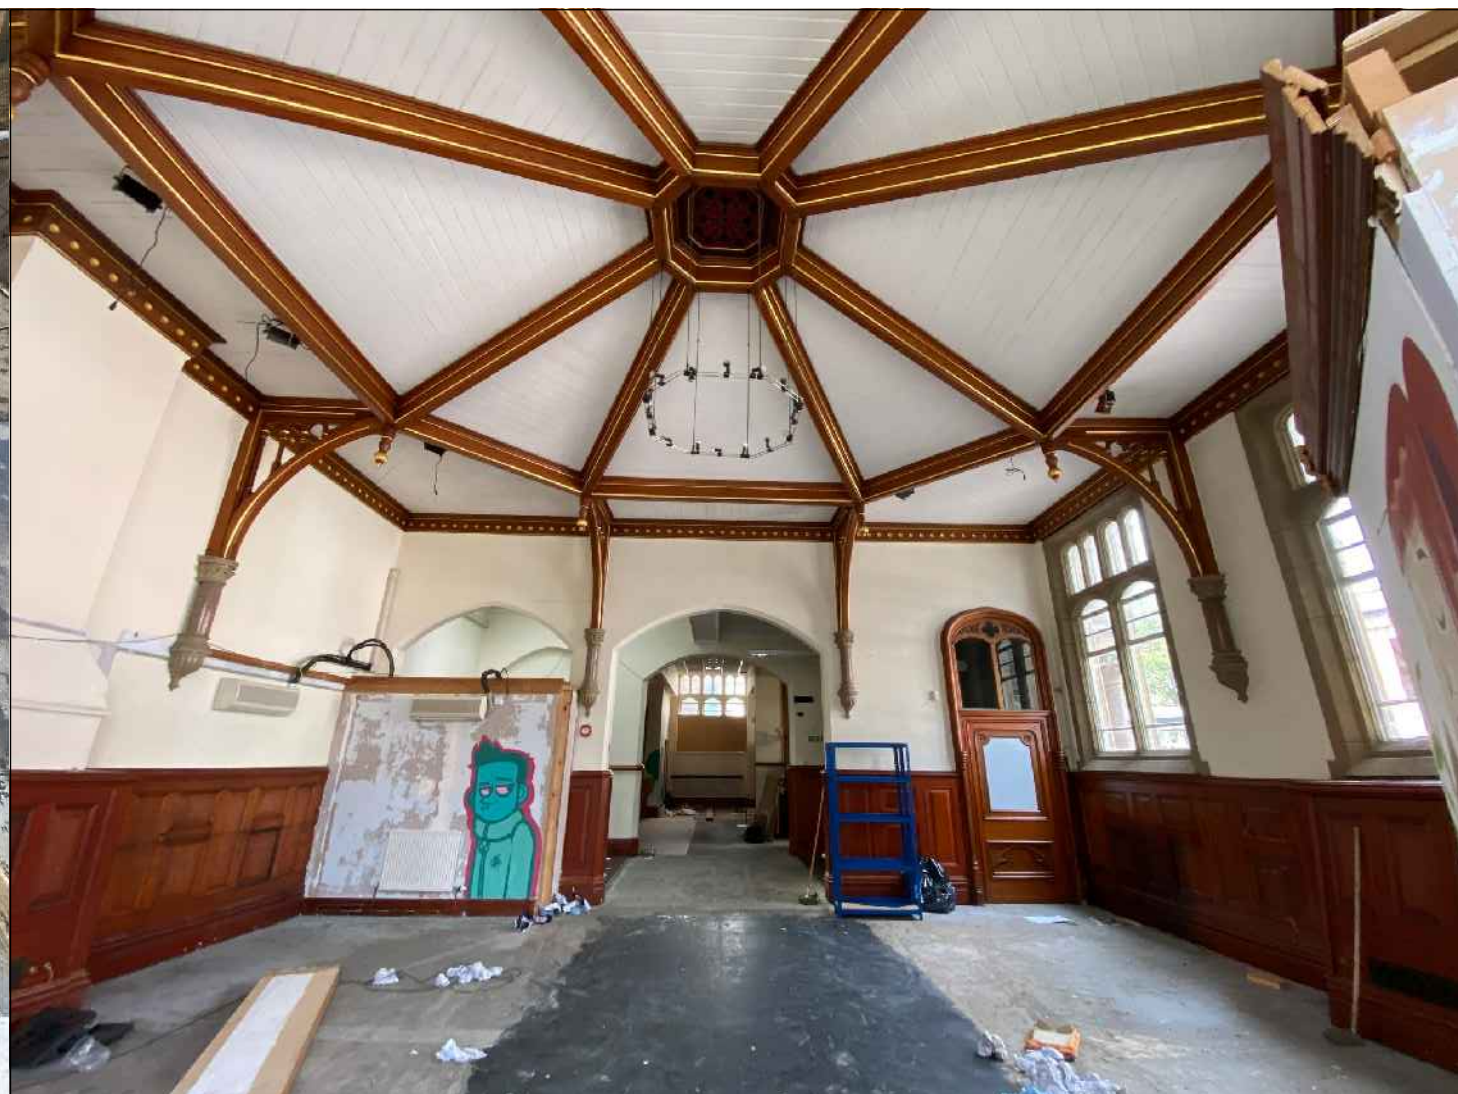


PHOTO 2



PHOTO 3



PHOTO 4



PHOTO 5



PHOTO 6



PHOTO 7

E	KITCHEN LAYOUT UP DATED	NM	27.02.22
D	PLAN LAYOUT UP DATED	NM	30.01.22
C	KITCHEN LAYOUT UP DATED	NM	24.01.22
B	BAR POSITION REVISED	NM	22.09.21
A	EXTERNAL GARDEN OMITTED	NM	14.07.21
Rev	Description	By	Date

FORMER NATWEST BANK, WILMSLOW
ROAD,MANCHESTER FOR CRITERION LEISURE

PLANS AS EXISTING AND PROPOSED			
DRAWN	NM	DATE	05-03-21
SCALE	1,100 @ A0	REV.	E
		DRAWING NO.	2101-03