




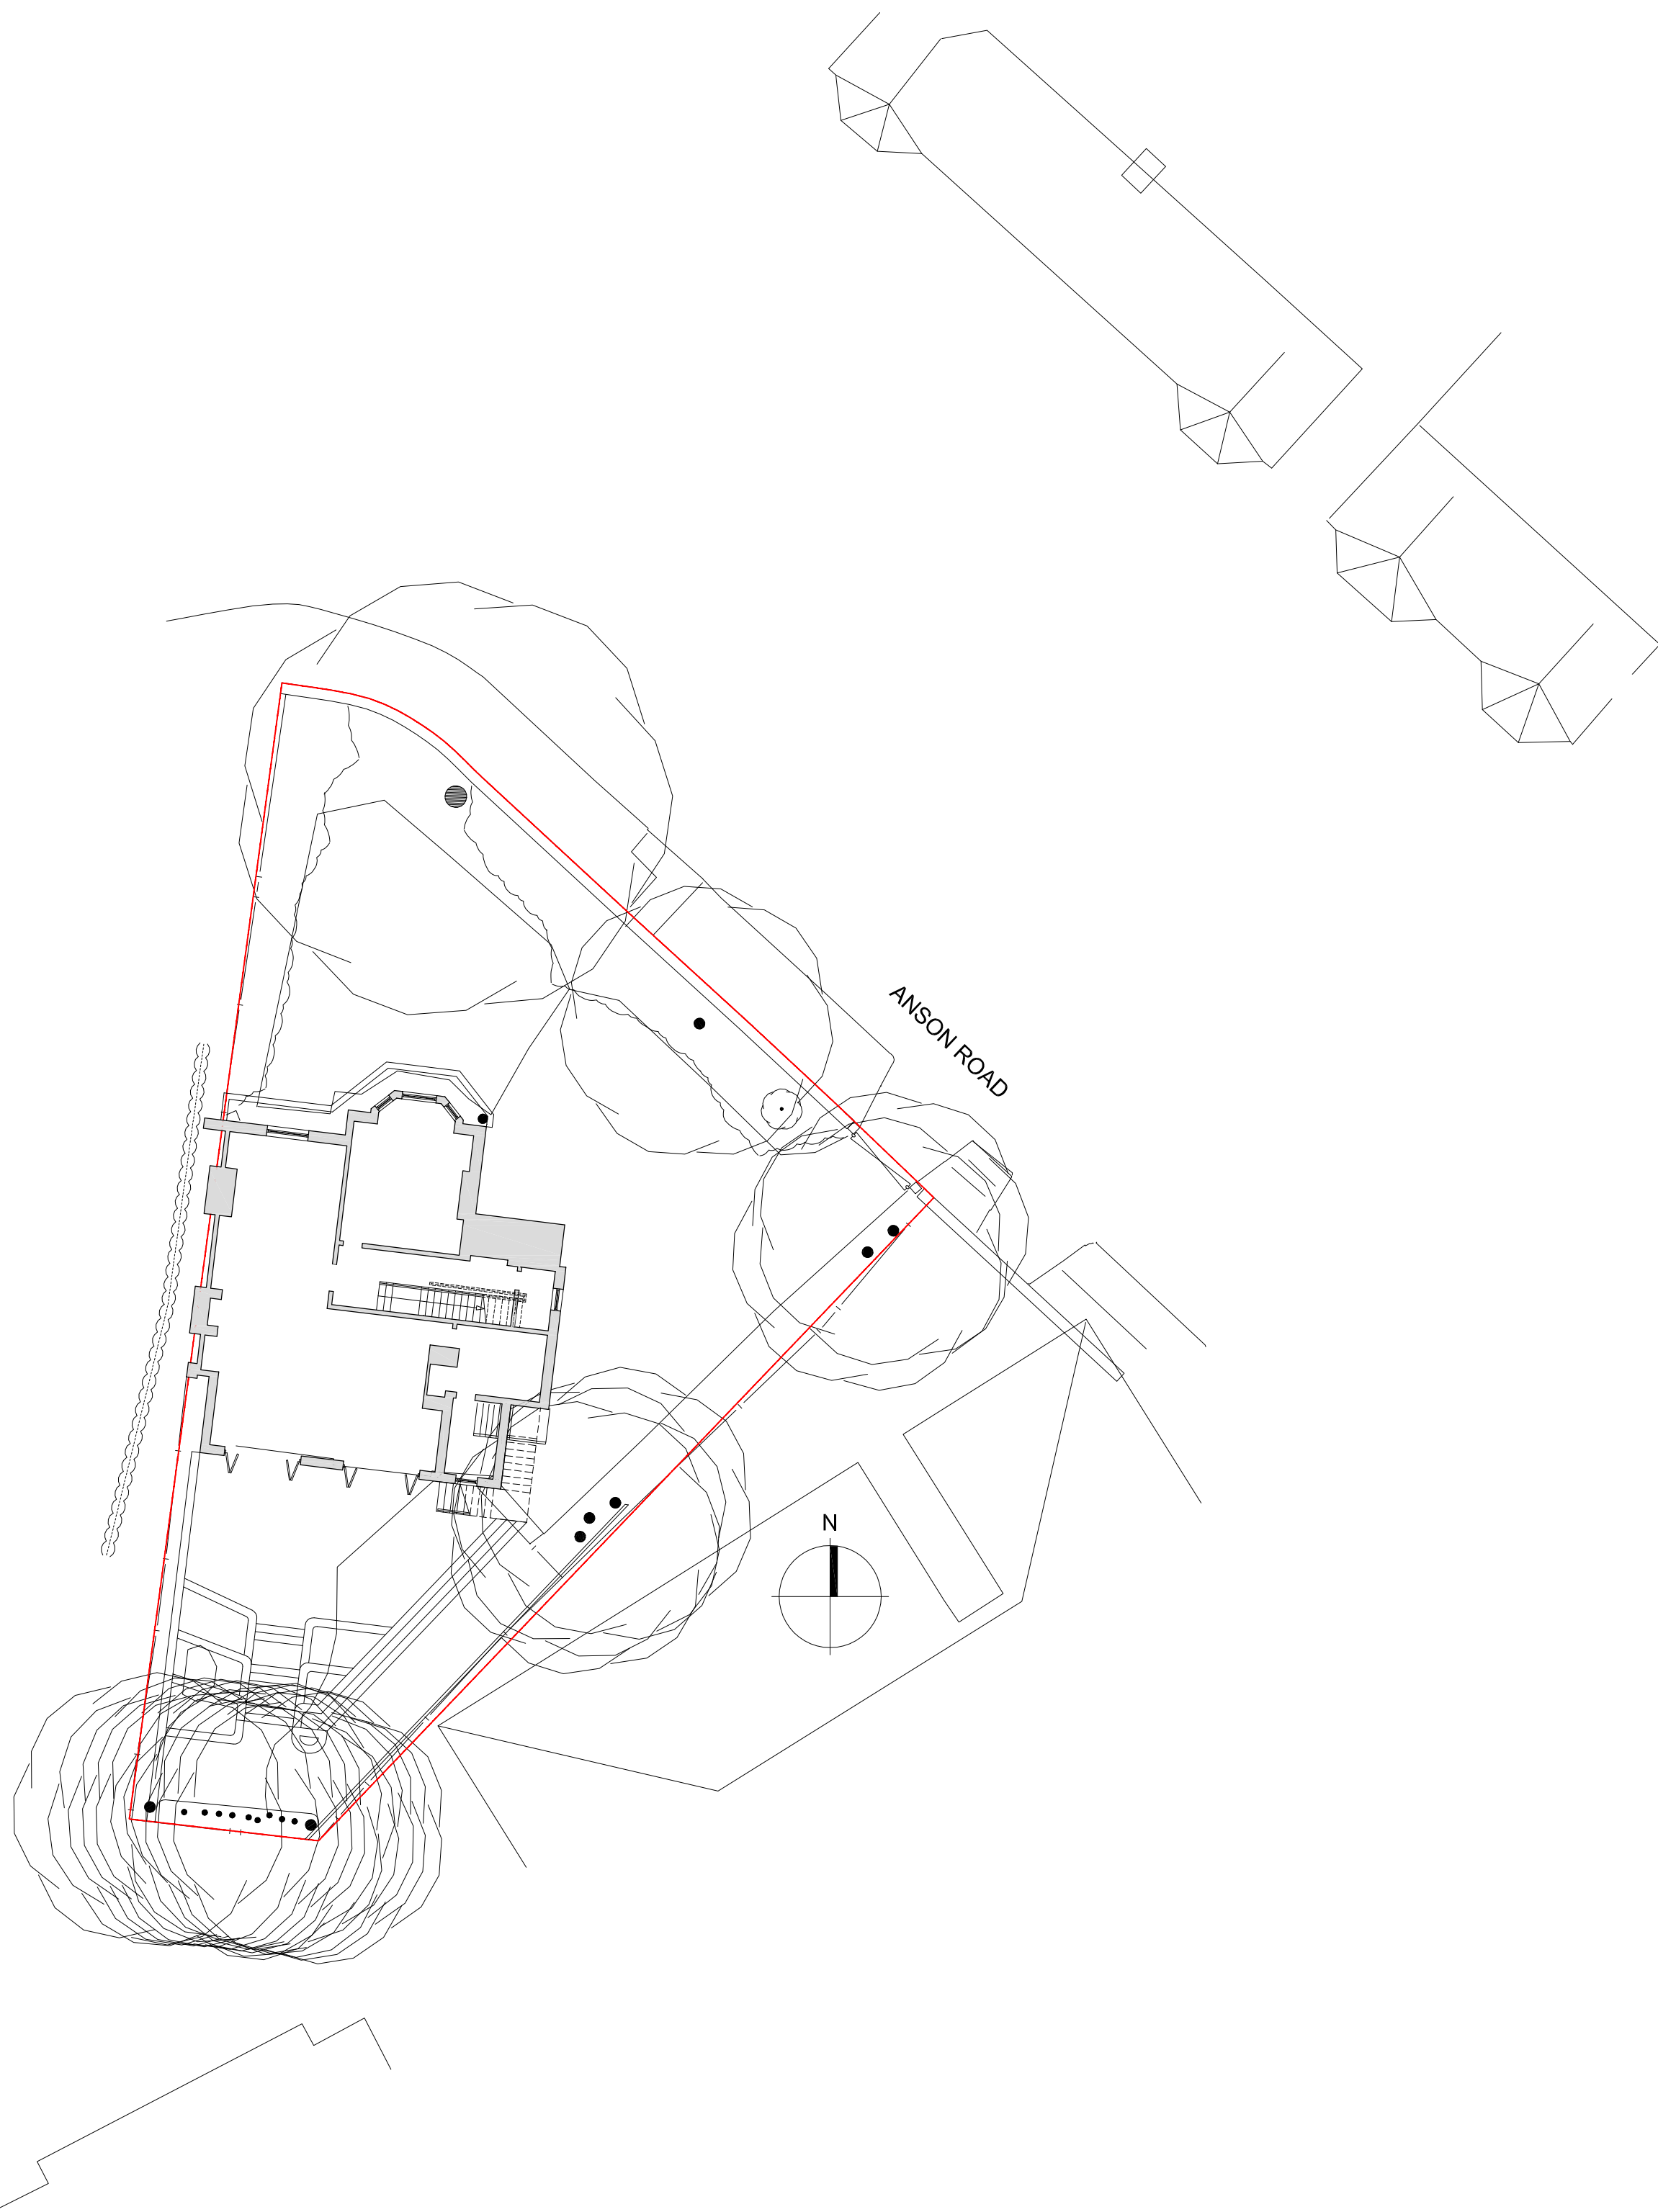

Existing Site Plan 1:200

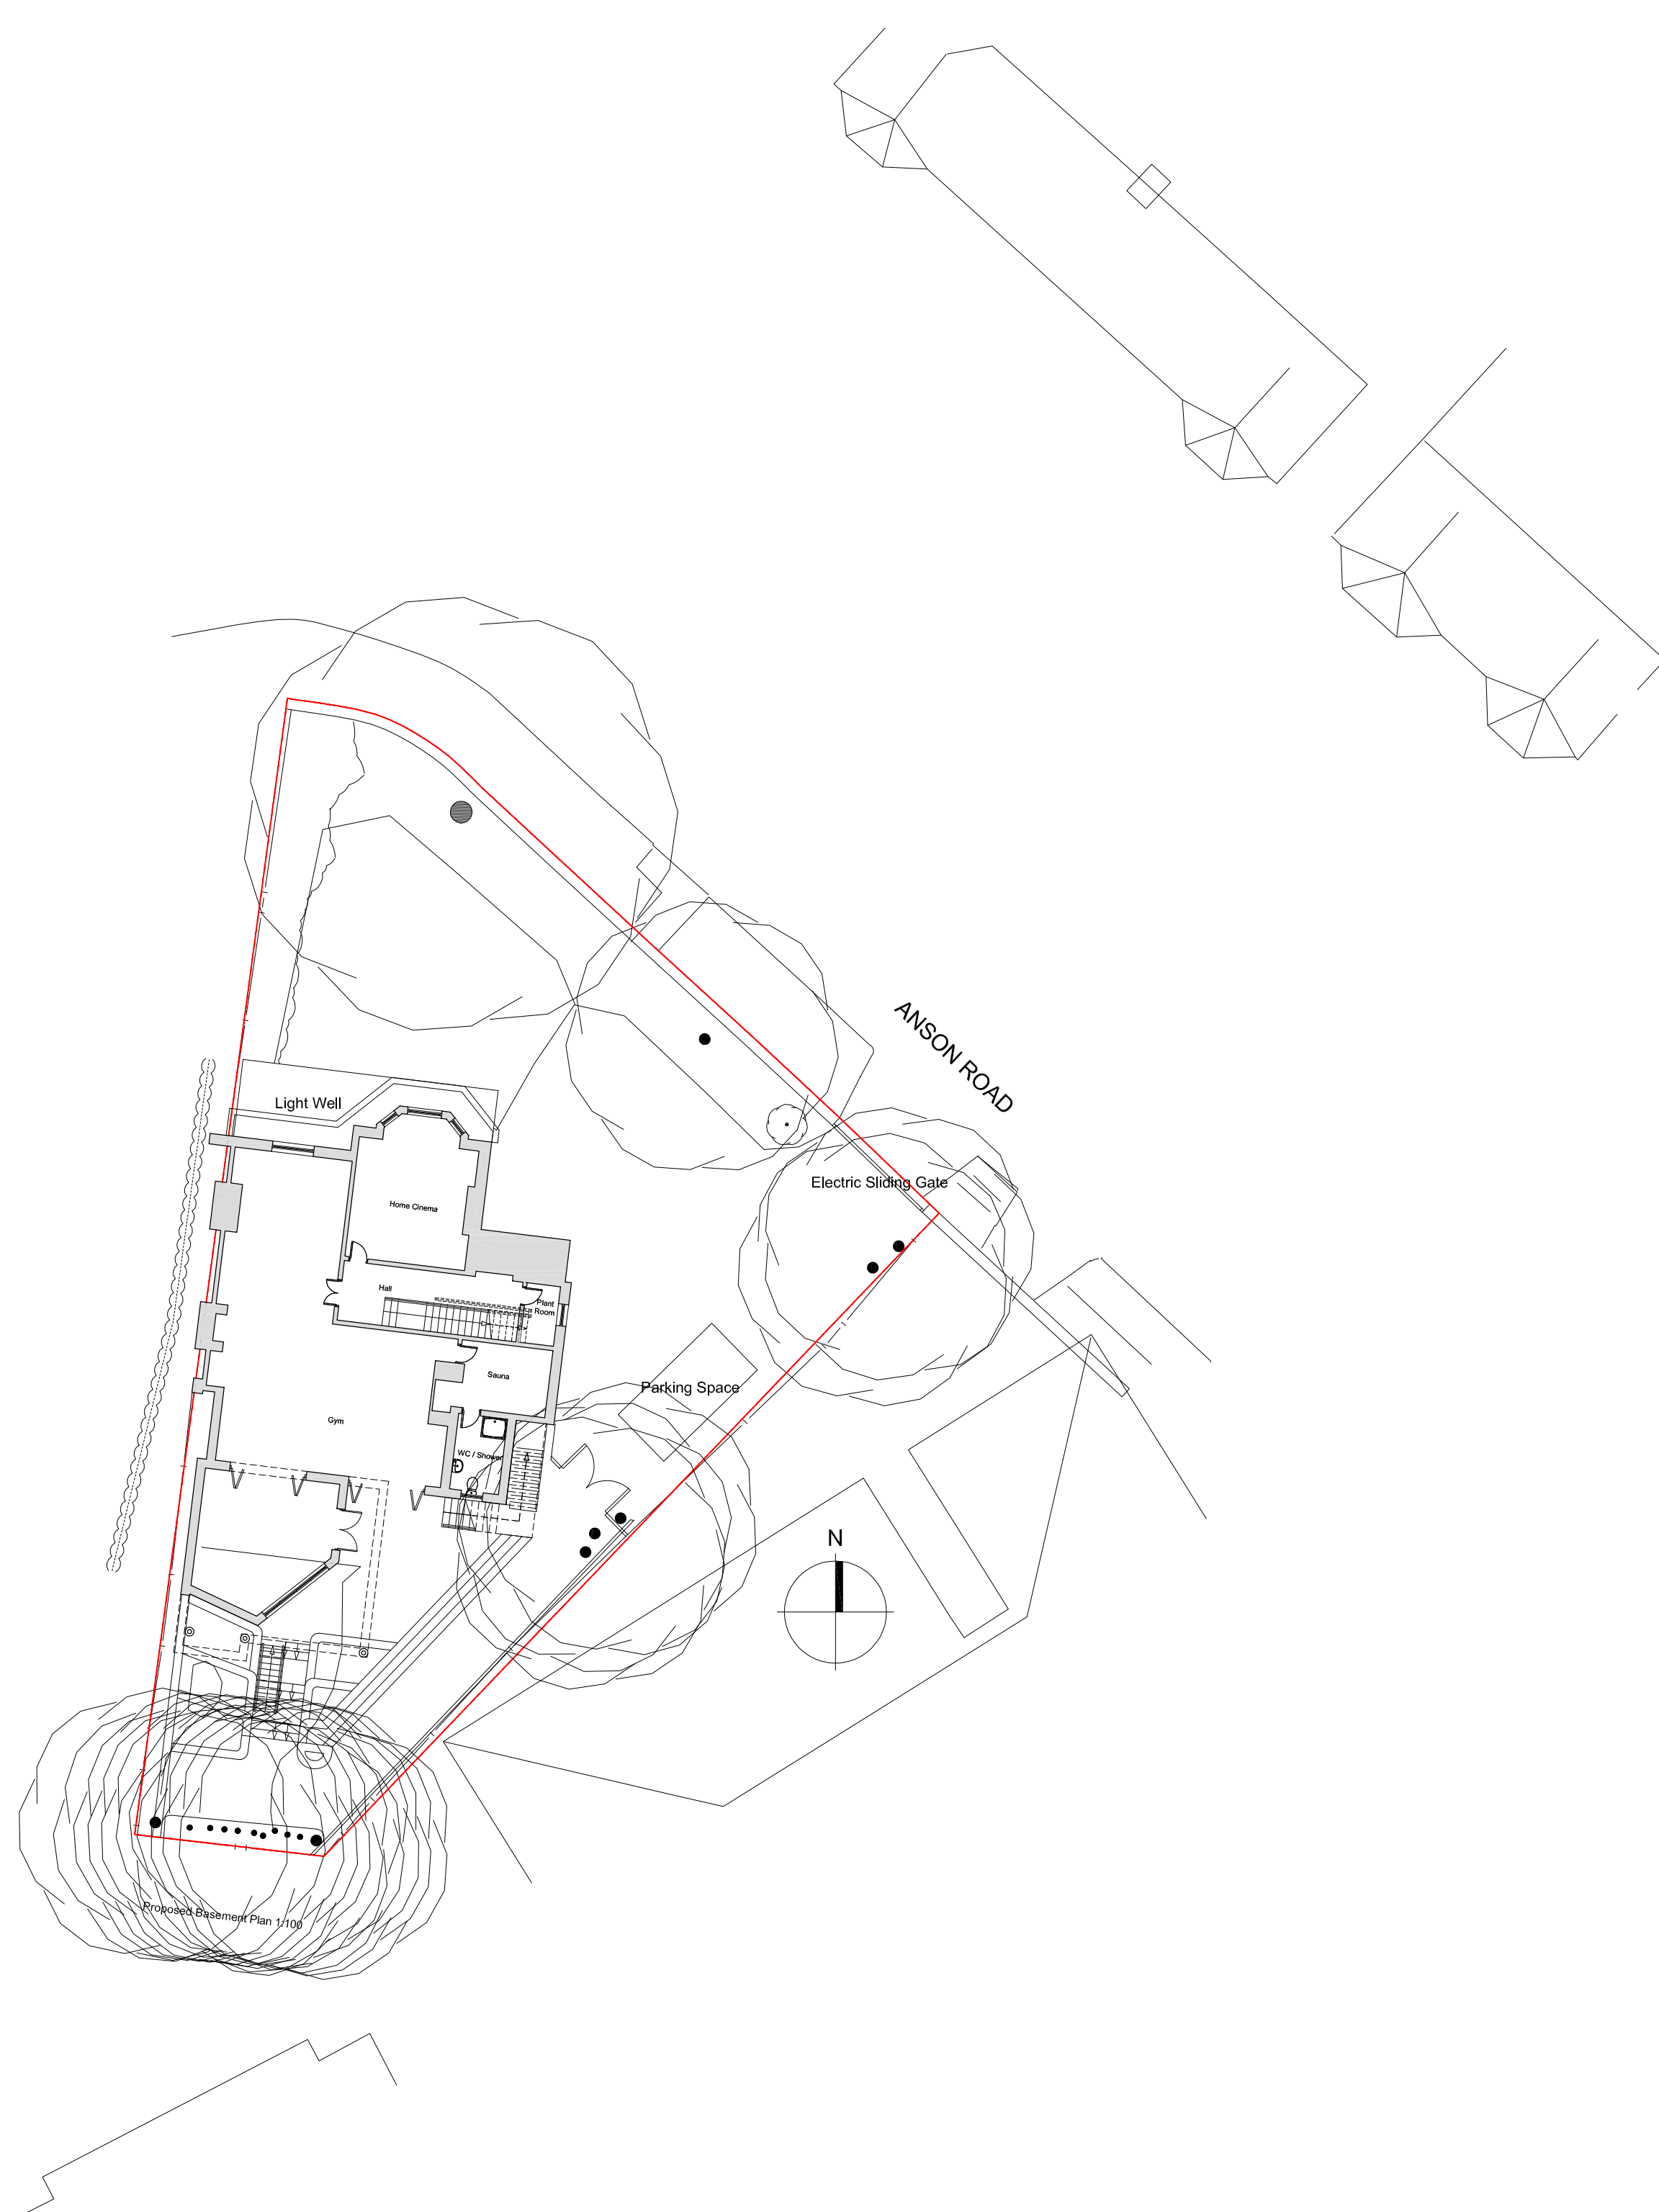

Proposed Site Plan 1:200

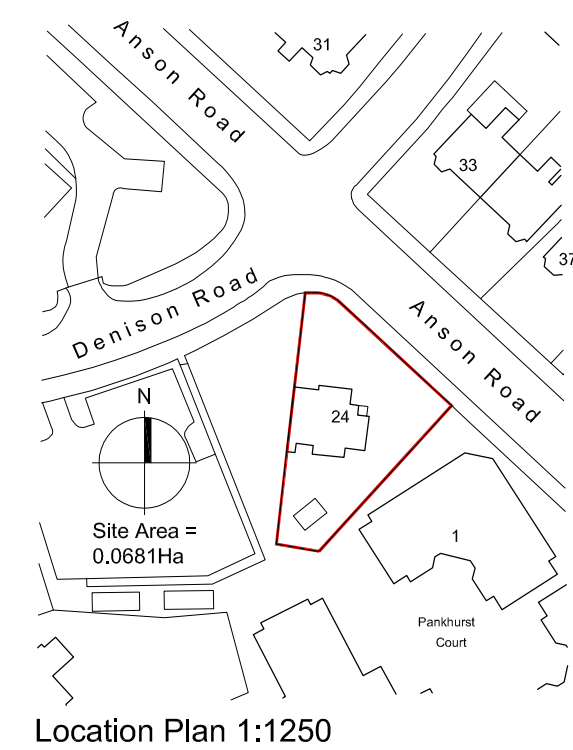

Location Plan 1:1250

T+A Tang & Associates Ltd
Chartered Architects

Tel : 0161 877 9587
e-mail: barrytang@tangassociates.co.uk
Entrance W1, 1/F, Westwood House,
Greenwood Business Centre,
Manchester, M5 4GH, UK

Client:

Mr. & Mrs. C Y Lo

Project:

24 Anson Road, Manchester, M14 5BQ

Drawing Title:

Location Plan, Existing & Proposed Site Plan

Scale:

1:1250 & 1:200 @ A1 November 2021

Drawing No:

9017/001

Revision:

A