


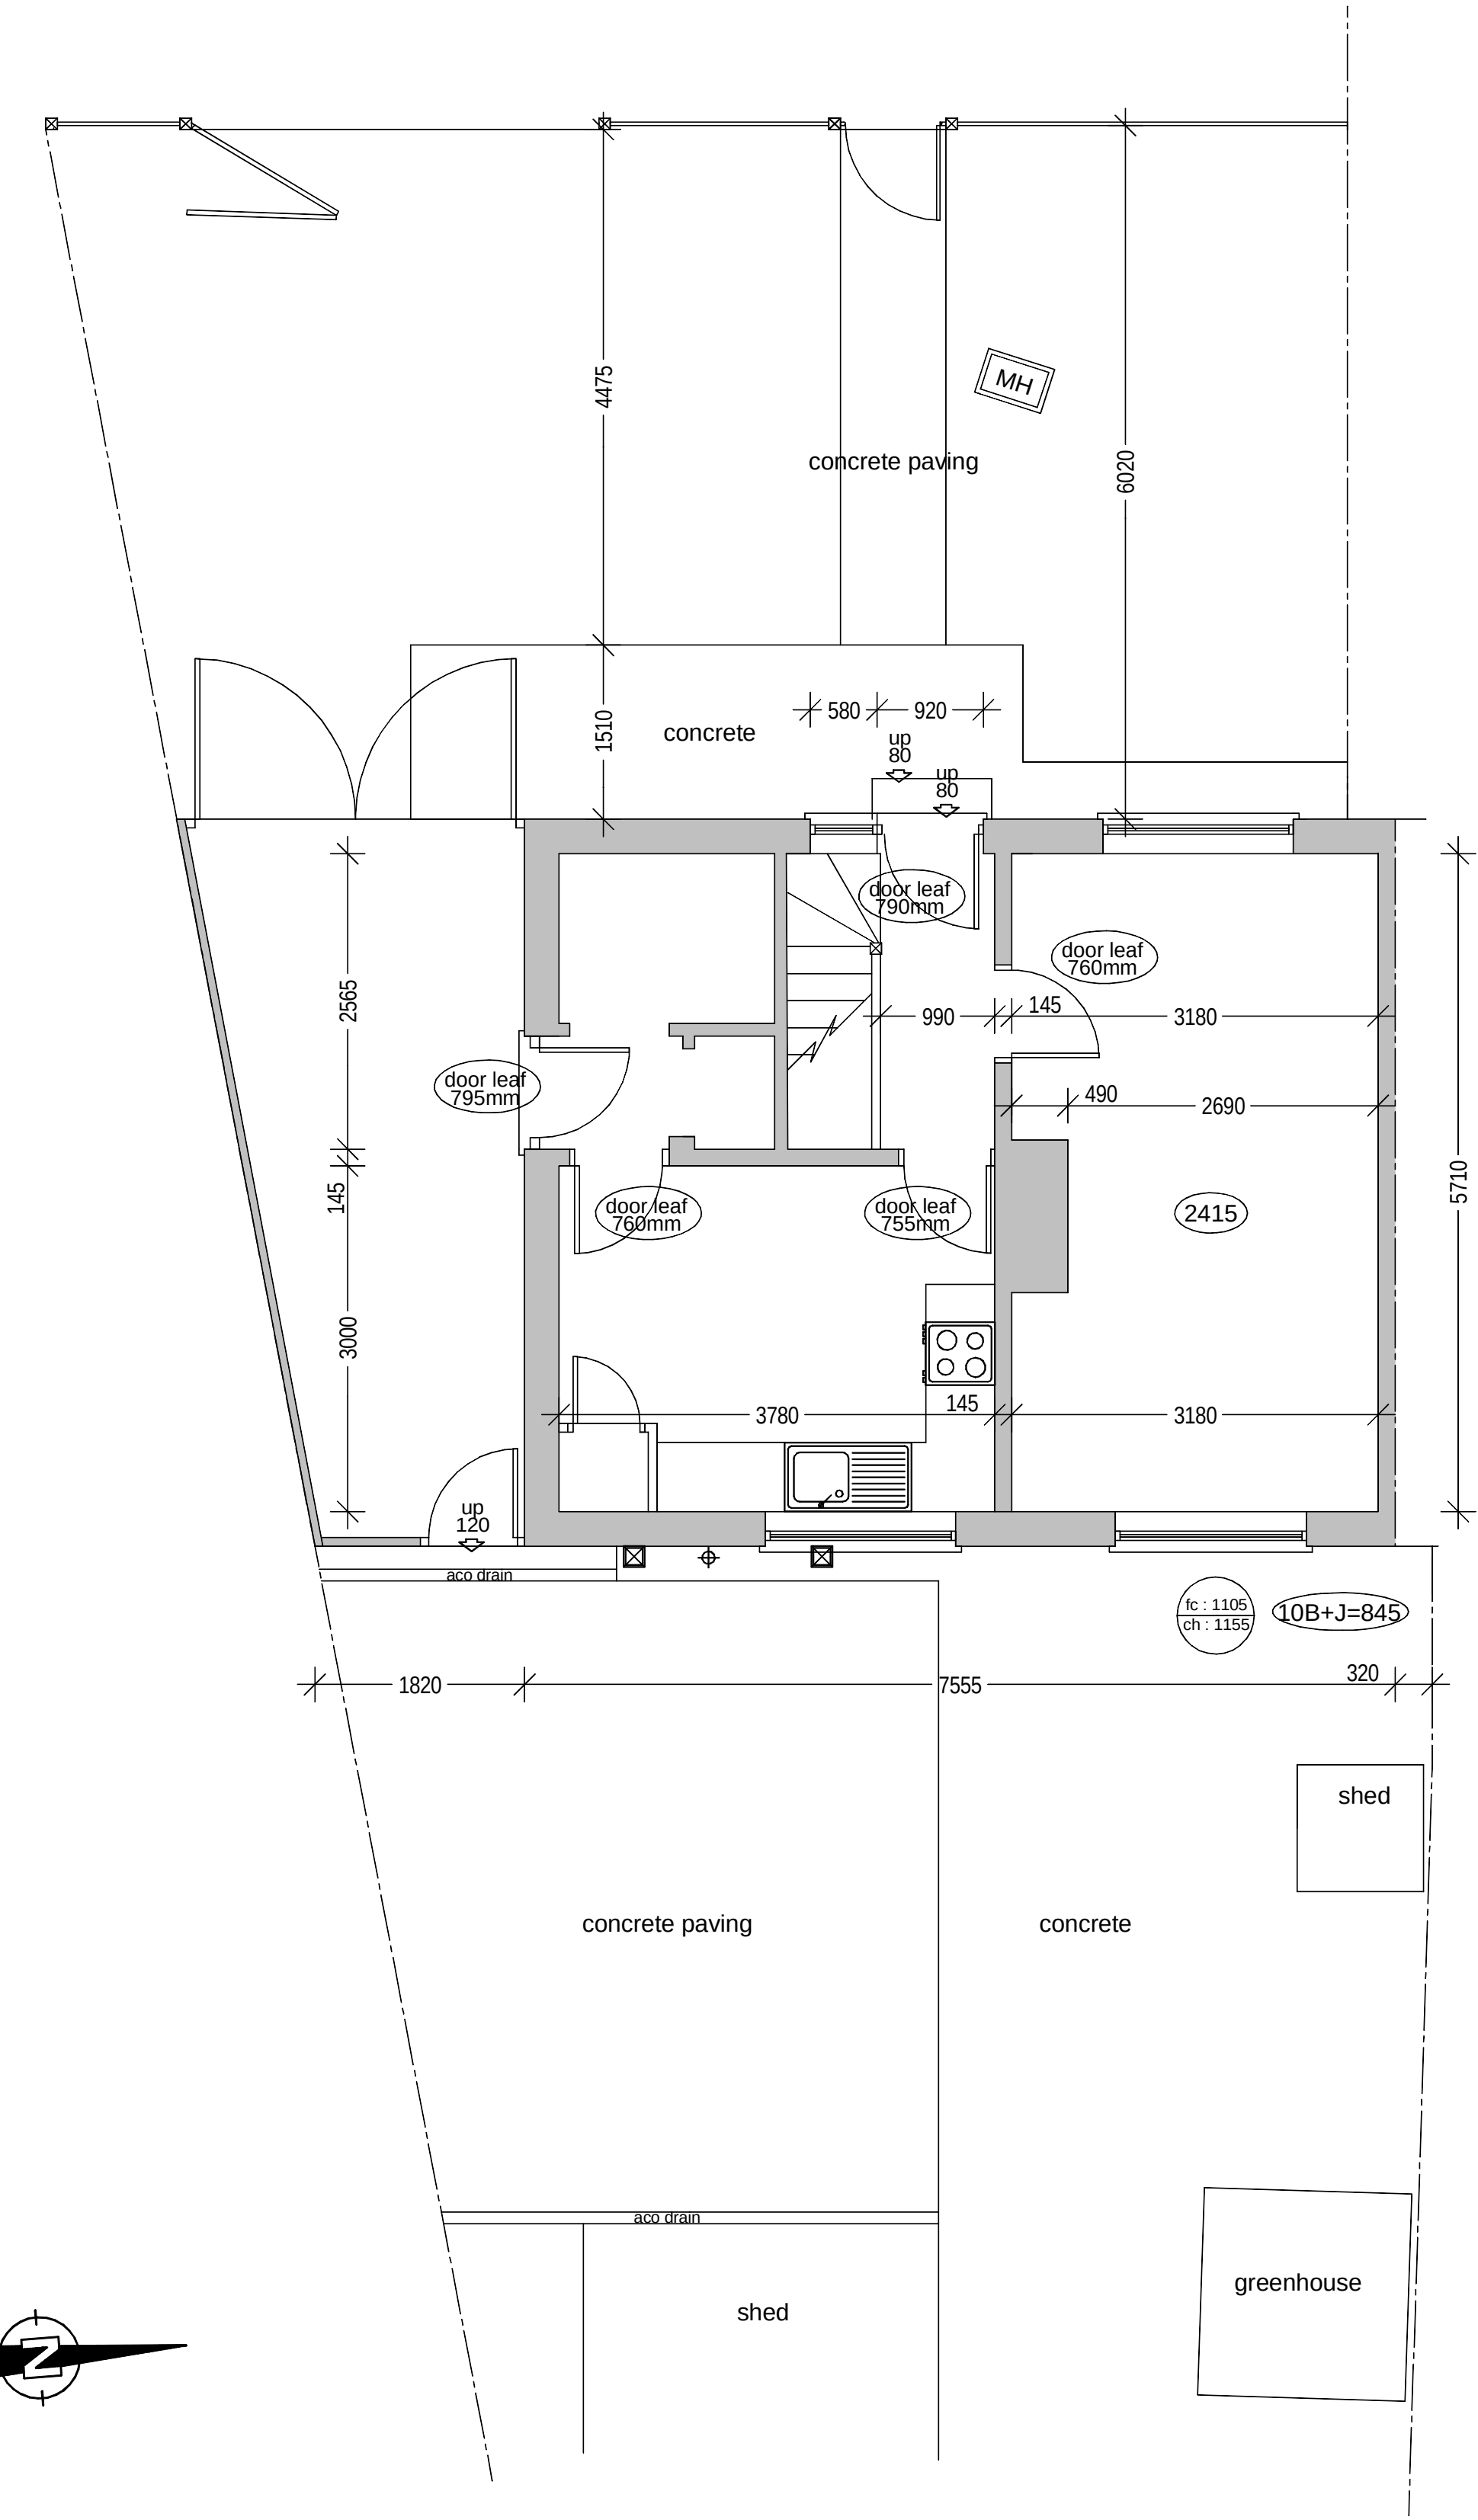


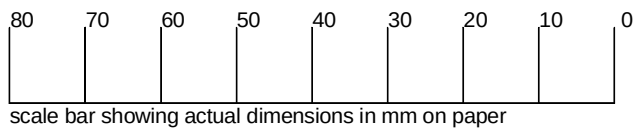


existing front elevation

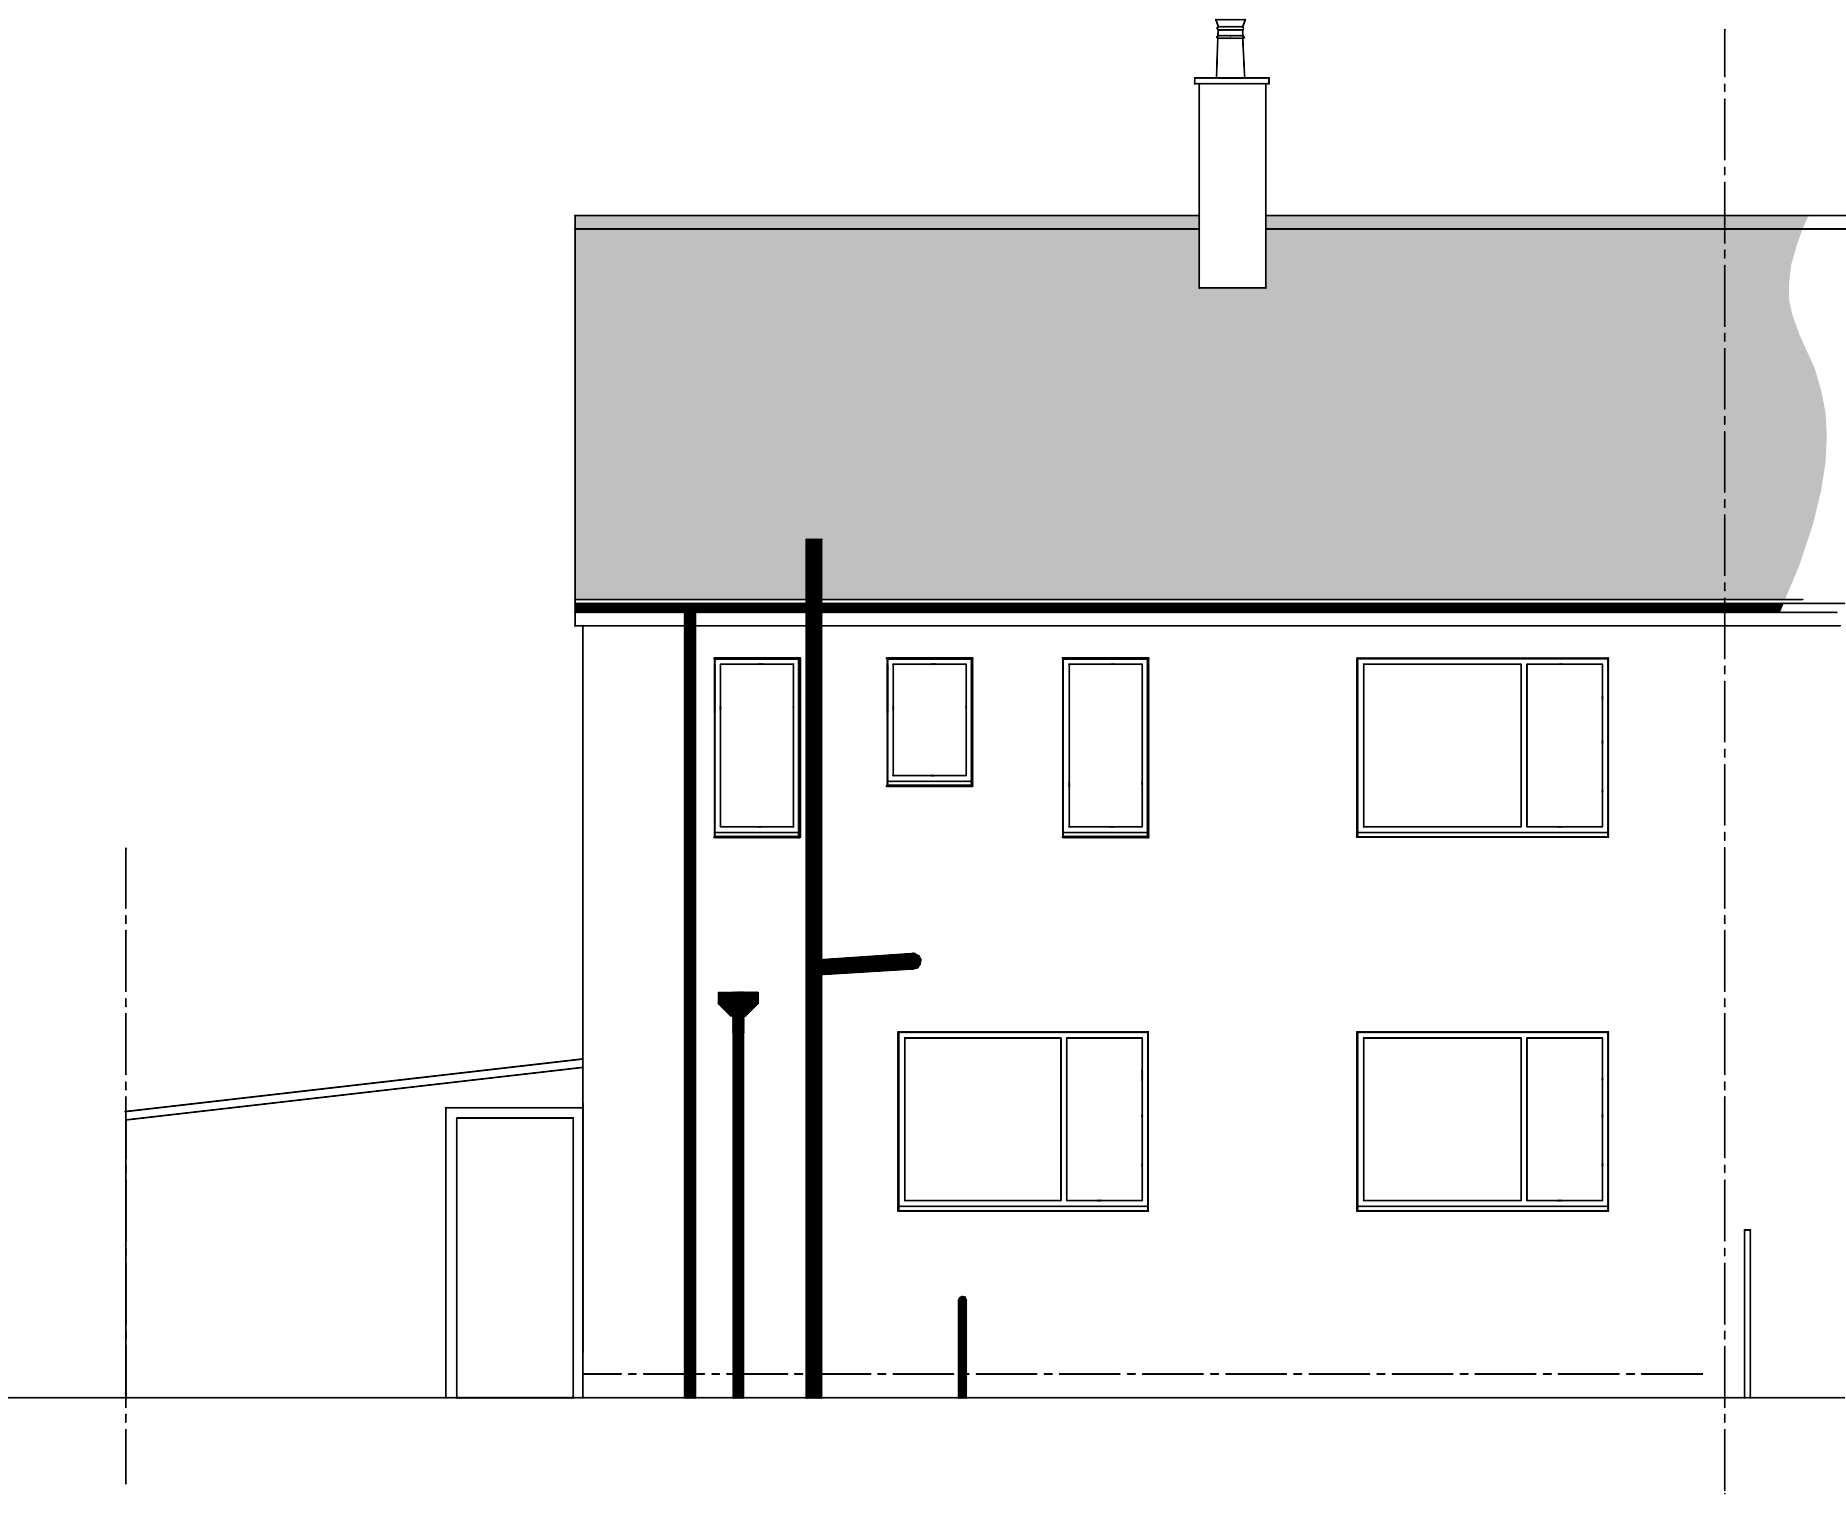

existing rear elevation

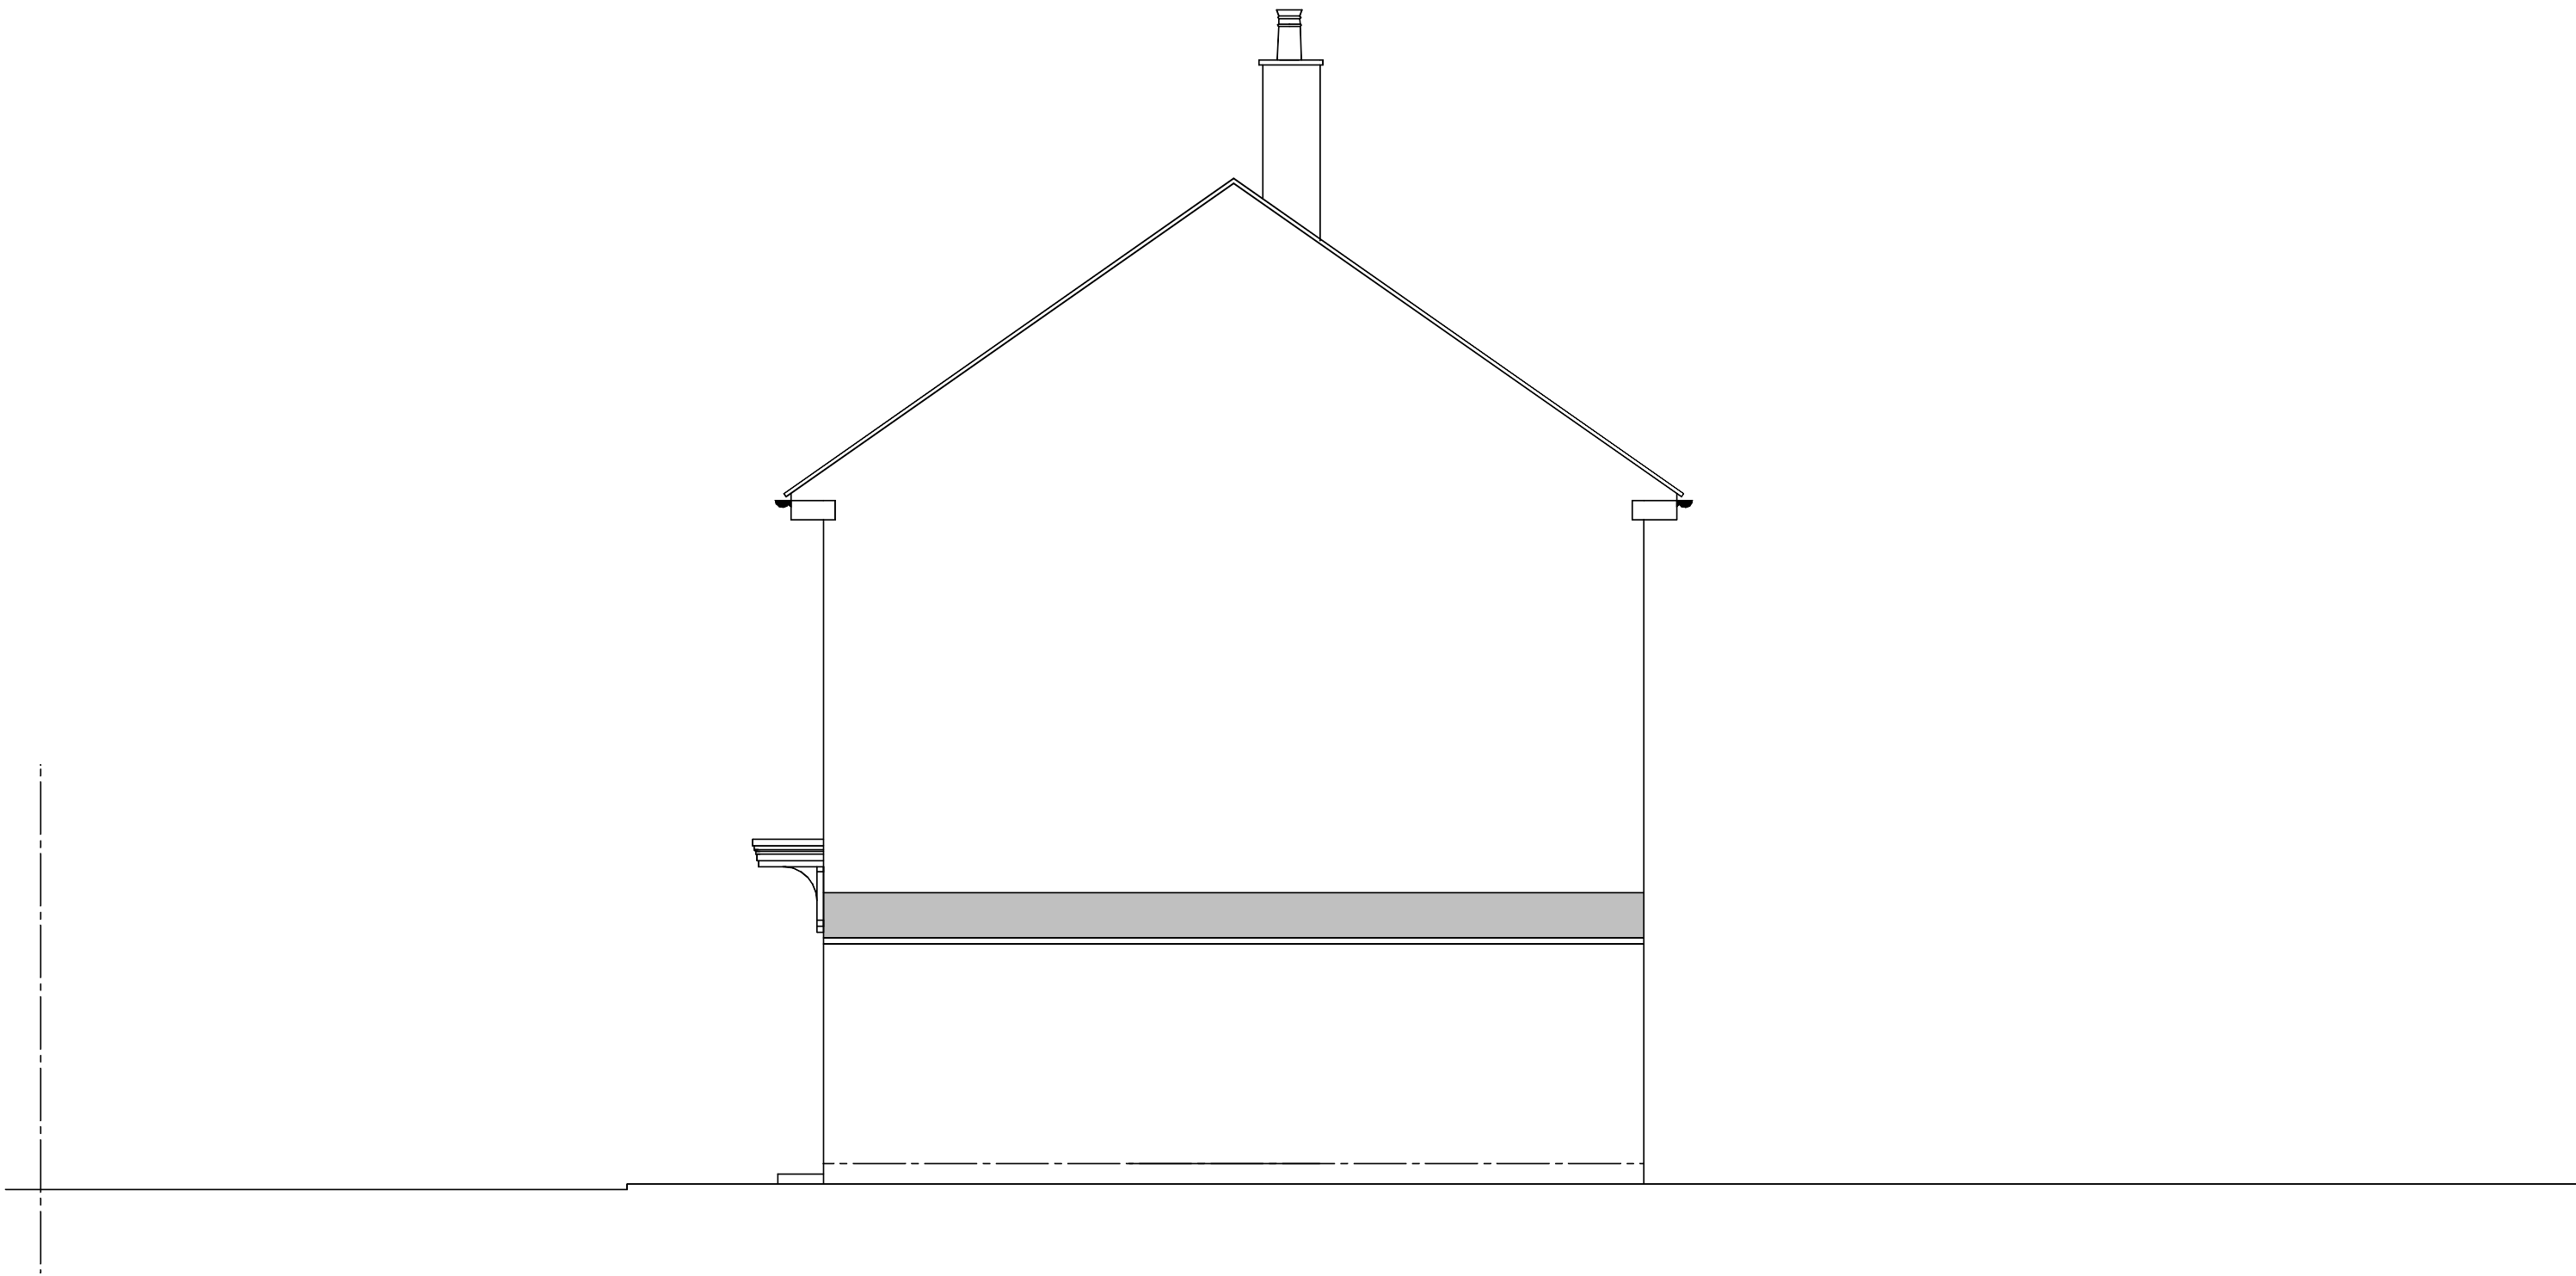

existing side elevation

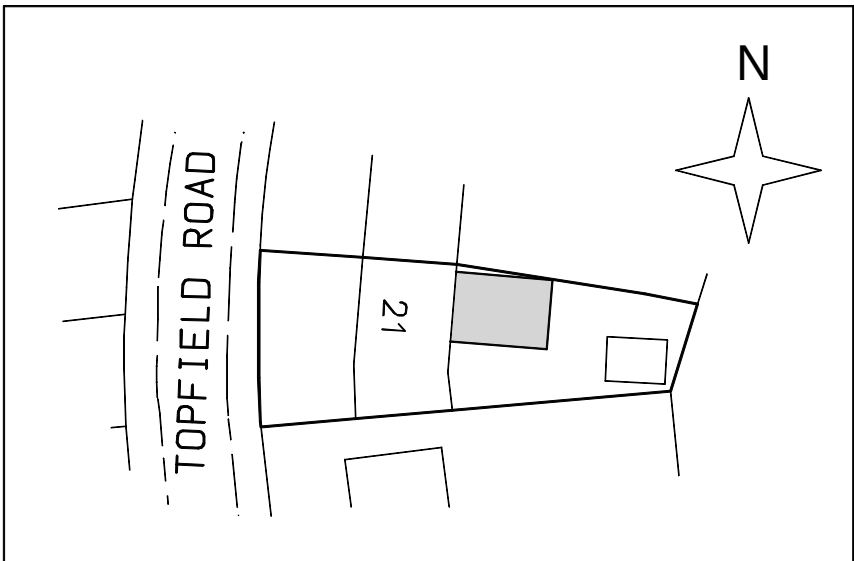

block plan 1:500

CLIENT Wythenshawe Community Housing Group		
PROJECT EXTENSION & ALTERATIONS		
LOCATION 21 TOPFIELD ROAD WYTHENSHAW		
TITLE EXISTING PLANS & ELEVATIONS		
SCALE + PAPER SIZE 1:50 @ A1	DATE MAR '22	DRAWN BY <i>lan</i>
REVISION 1330	3	REVISION .

HEATON DESIGN LTD
ARCHITECTURAL DESIGN
153
WOODSMOOR LANE
WOODSMOOR
STOCKPORT
CHESHIRE
SK3 8TH
PHONE + FAX
0161 - 456 7766
MOBILE
07973 - 208126
EMAIL
info@heatondesign.com

existing ground floor plan