


Do not scale from this drawing. All information should be checked by the contractor site before commencing work. Any discrepancies should be reported to the architect immediately. All rights are reserved and are not transferable. Unauthorised reproduction of this drawing are not permitted

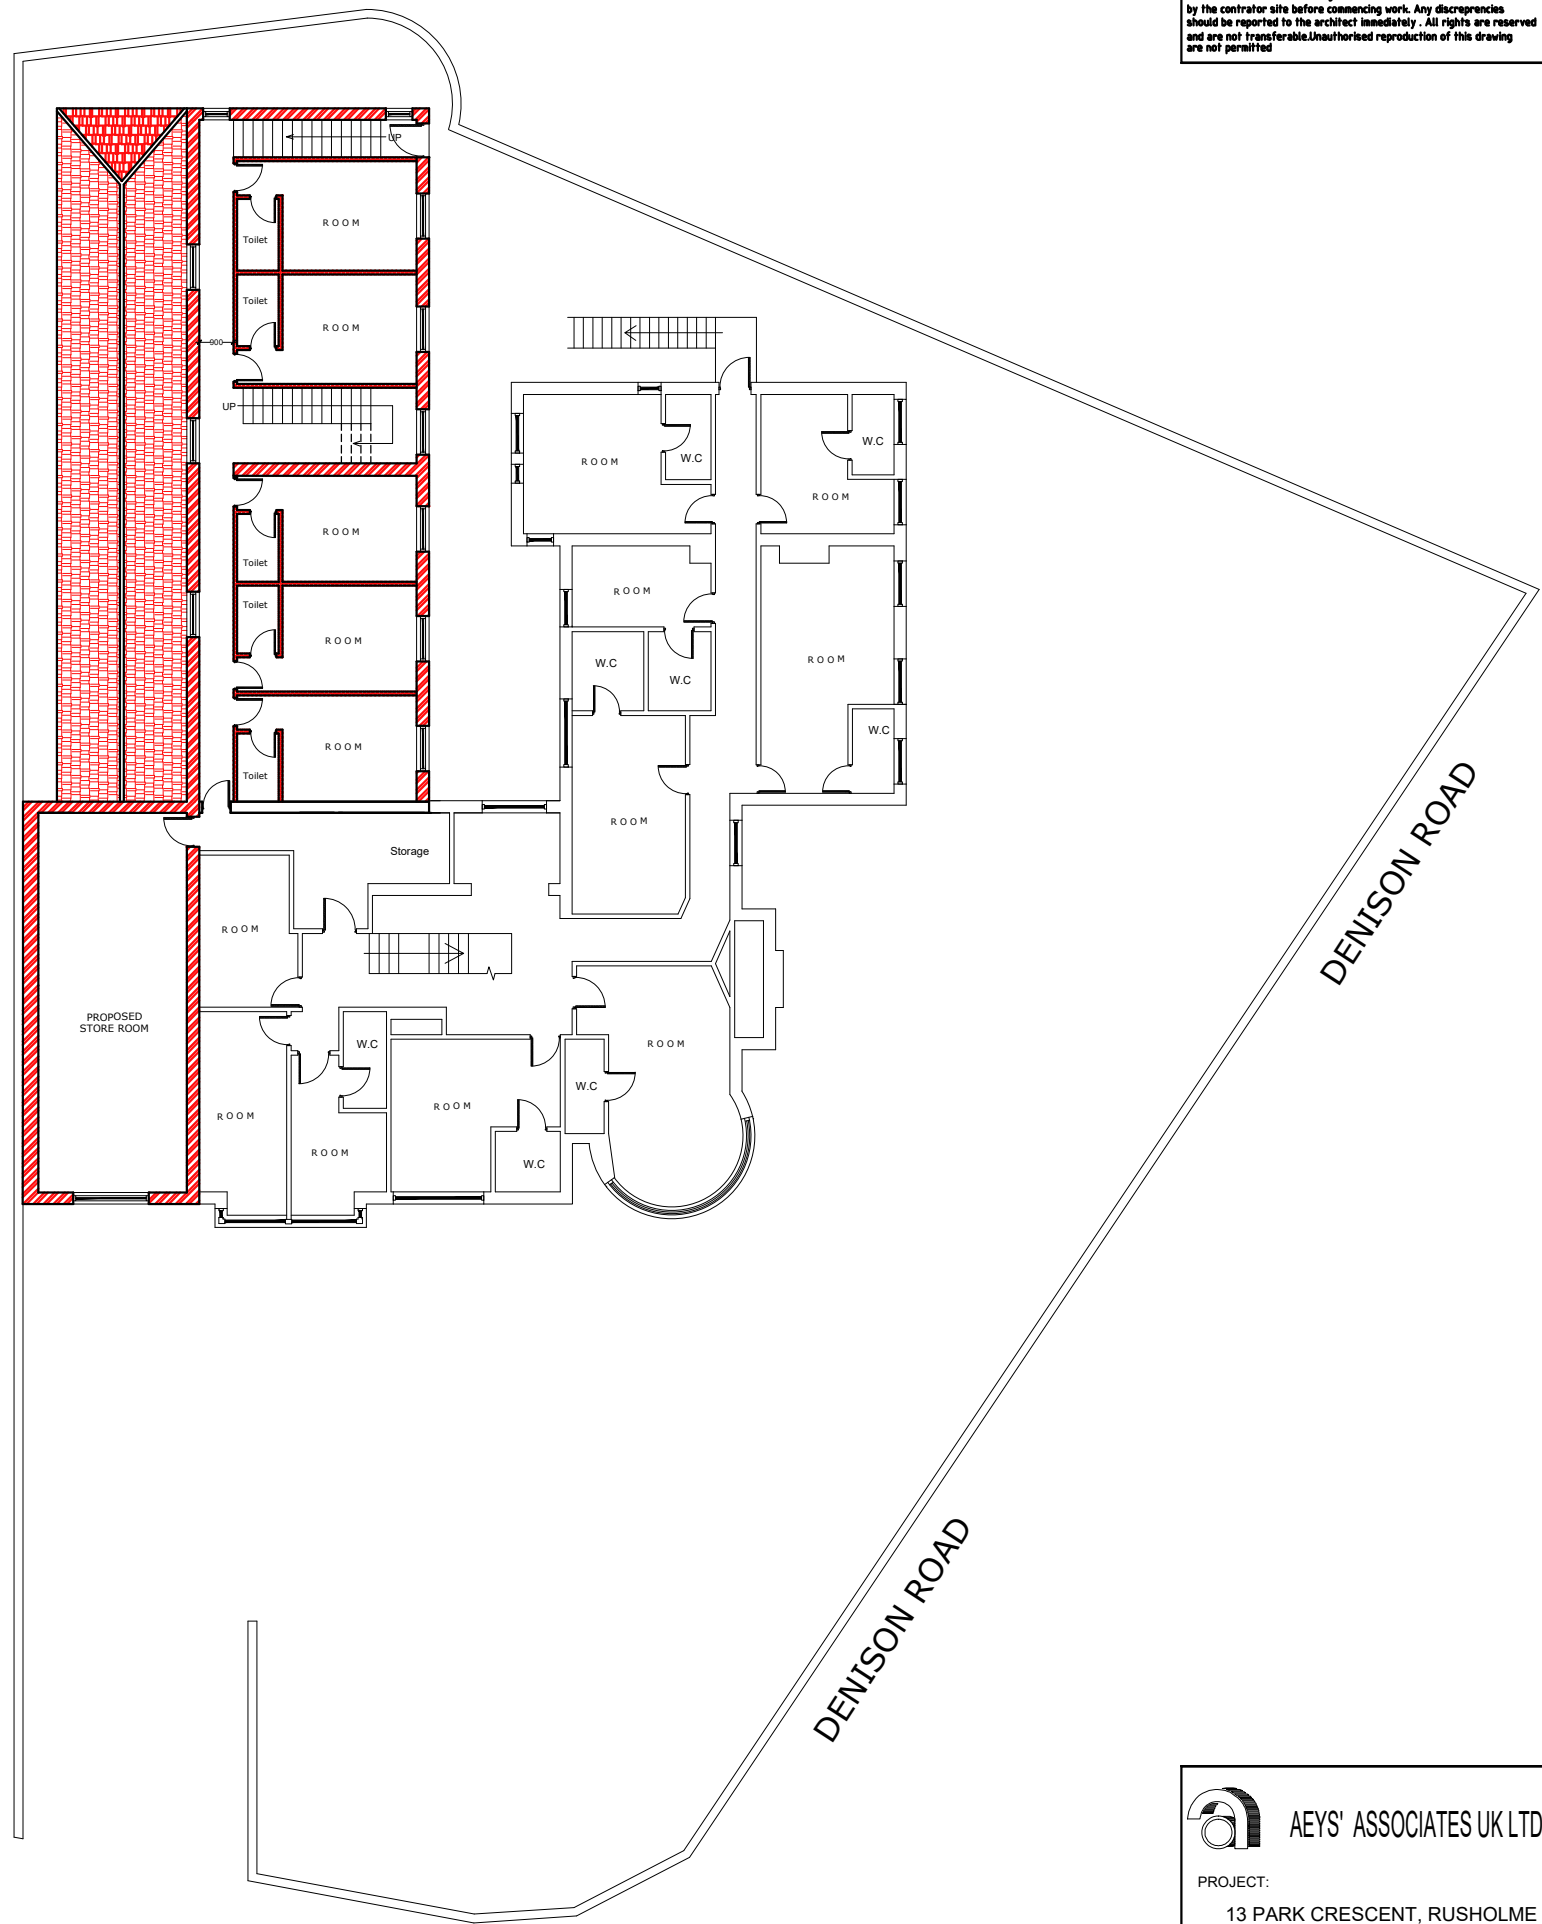

PARK CRESCENT

PROPOSED GROUND FLOOR PLAN



PARK CRESCENT

PROPOSED FIRST FLOOR PLAN



AEYS' ASSOCIATES UK LTD.

PROJECT:

13 PARK CRESCENT, RUSHOLME
M14 5RE MANCHESTER, UK.

DRAWING TITLE:

PROPOSED BUILDING PLANS

DRG NO : AA-03

DATE : 09 NOV. 2021

SCALE: 1:100@A1