




EXISTING FRONT ELEVATION 1:200

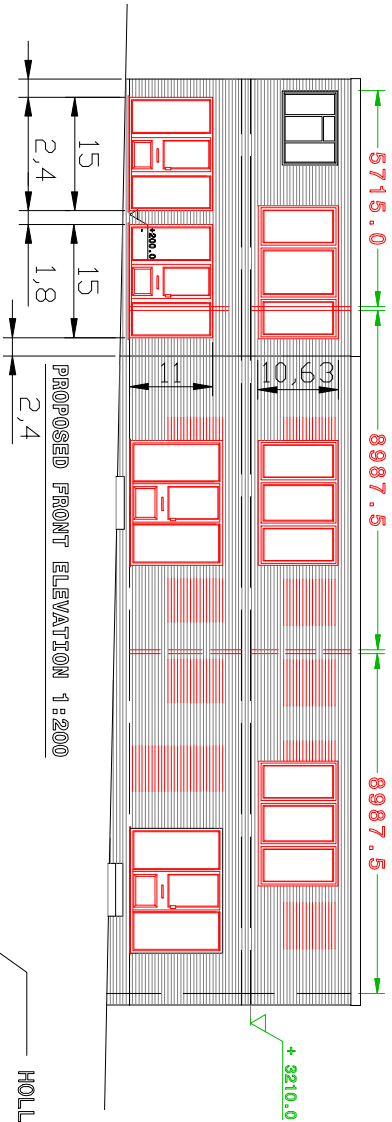


PROPOSED FRONT ELEVATION 1:200

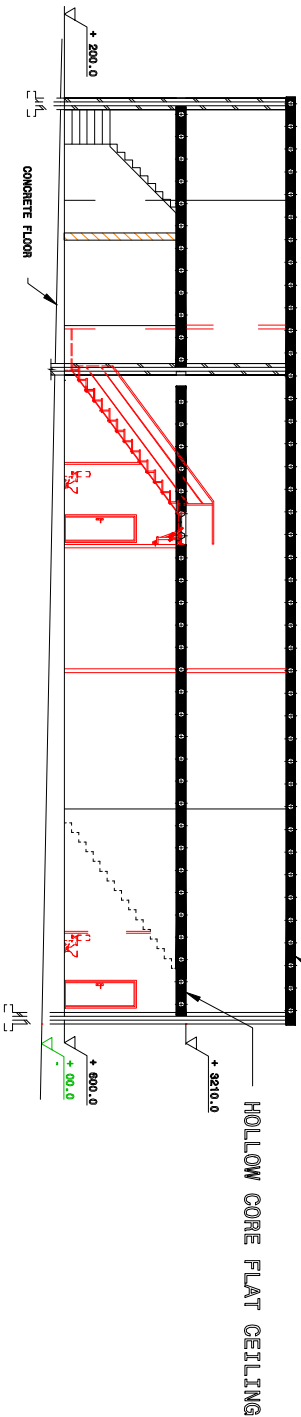


CROSS - SECTION A-A 1:200

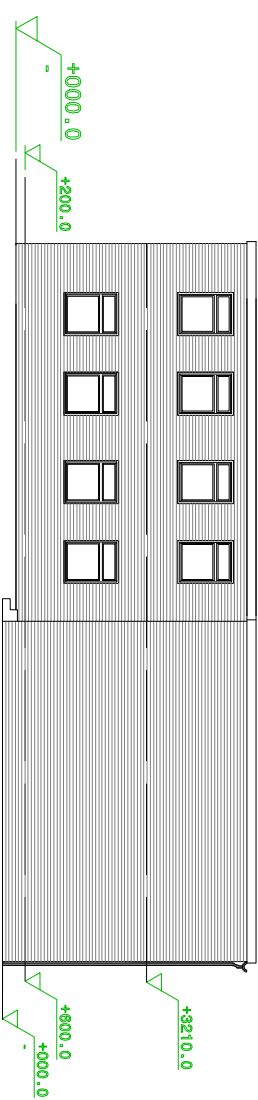

EXISTING RIGHT SIDE ELEVATION 1:200

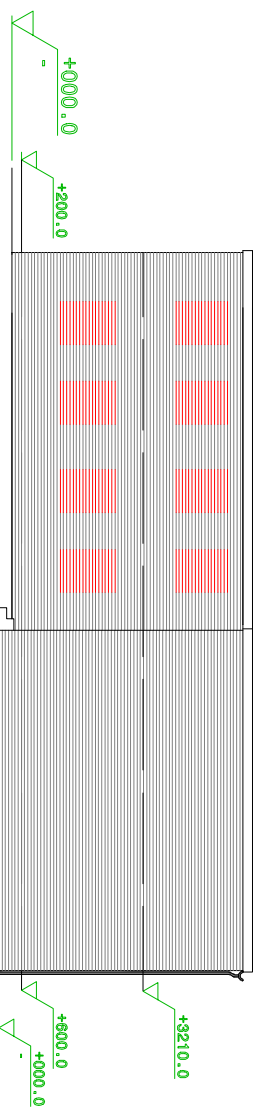

PROPOSED RIGHT SIDE ELEVATION 1:200

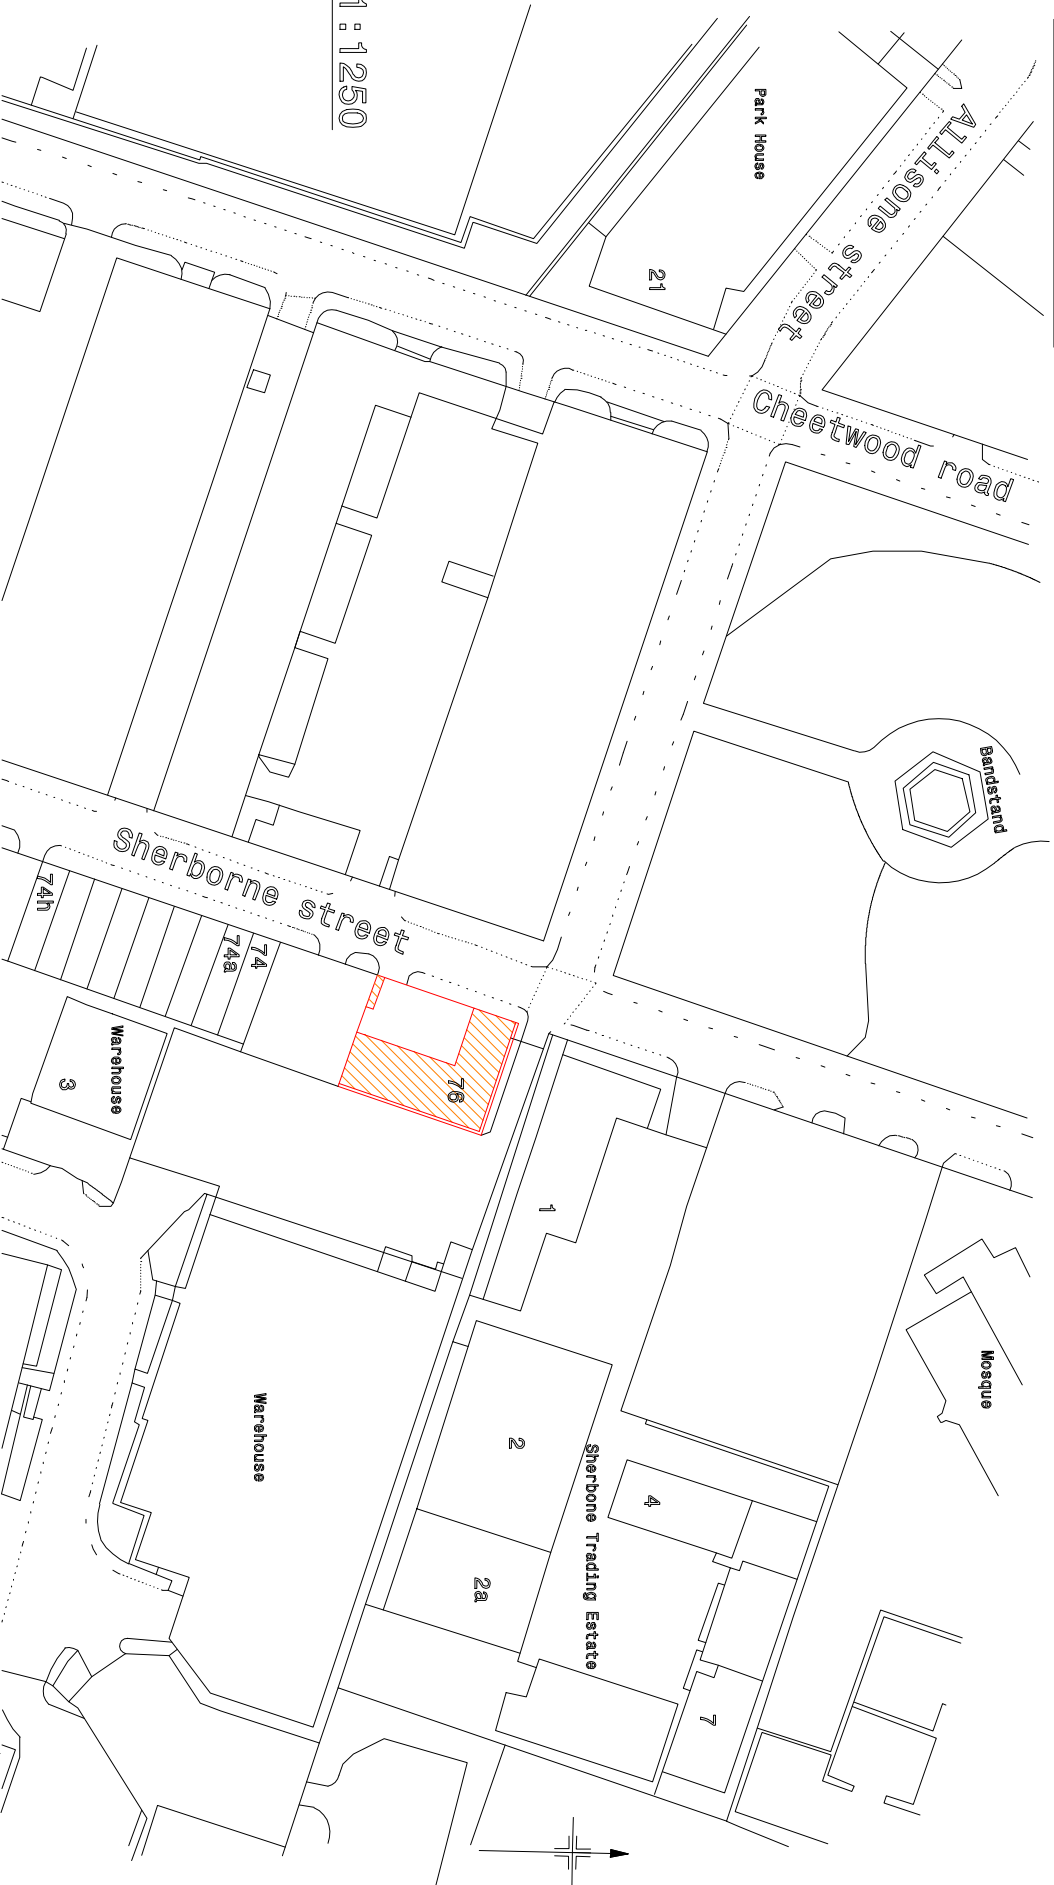

Site plan Scale: 1:1250

Revision A - 05.01.22 - Bin area added plus revision

Proposed front extension to existing
ware house at 76 Sherborne Street
Manchester M8 8HP

for Messrs Kapoor Investments Ltd

A m a r E g a n A s s o c i a t e s

Chartered architects

42 Woodhall Avenue, Whitefield

Manchester M45 7 QF Tel:- 0161 766 8754

Floor Plans Scale :- 1:200

Date :- 01/06/21

Project No.

801-2a