


- Notes :
1. This drawing should not be scaled, figured dimensions only to be taken
 2. should any discrepancies be found with this drawing, please inform this office.
 3. Copyright of this drawing is owned by JM Architects.

Structural information indicative only. To be confirmed by Structural Engineer.

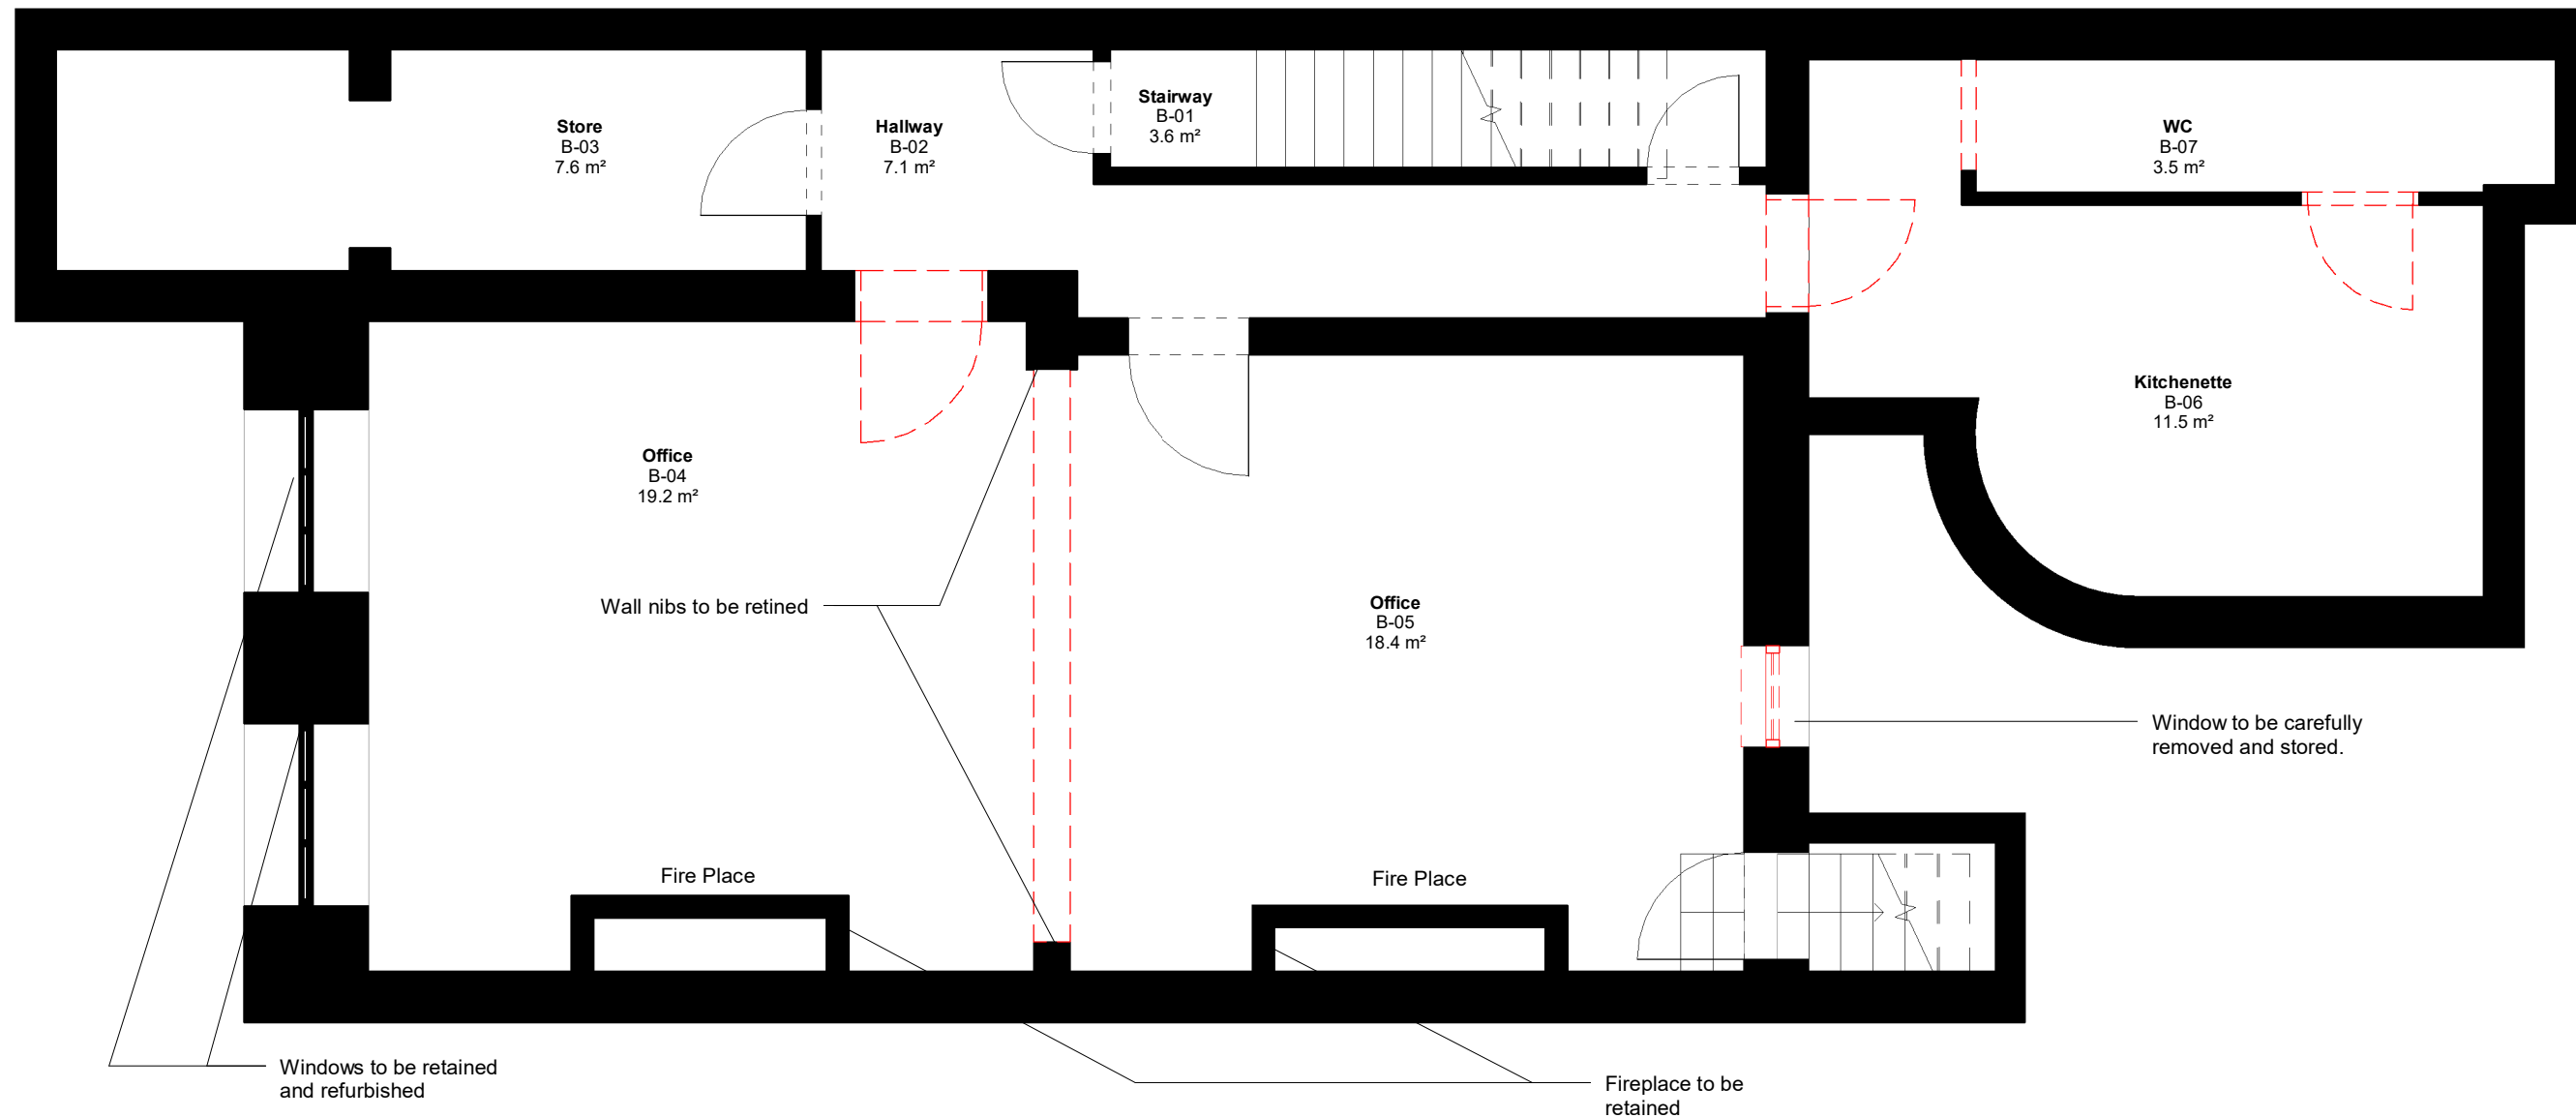

P08	Notes added/updated to suit revised layouts.	2022.02.25	OV	APR
P07	Basement window to be removed and ground floor slab to be infilled.	2022.02.18	OV	APR
P06	Notes revised/added.	2022.01.24	OV	APR
P05	Existing elements to be retained	2022.01.18	OV	APR
P04	Issued for information	2021.09.09	PW	AR
P03	Issued for comments	2021.07.01	EH	AR
P02	Floor plans amended	2021.03.08	PW	AR
P01	Issued for information	2021.03.08	PW	AR
REV.	DESCRIPTION	DATE	DRN BY	CKD BY

Project	17 St. John Street
Title	Demolition Plan- Basement
Client	Zerum

Purpose : For Comments		Scale : 1 : 50@A3	JMA Project Number : 6849
Drawing Number			
Project - Originator - Volume - Level - Type - Role - Class - Number			Status
6849-JMA-01-B1-DR-A-00-0010			Revision
			S2 P08

jmarchitects

3a, 54 Princess Street
Manchester
M1 6HS
0161 200 6300

man@jmarchitects.net
www.jmarchitects.net