


10/03/2022 16:11:03

A7

SITE ROOF PLAN

1 : 200

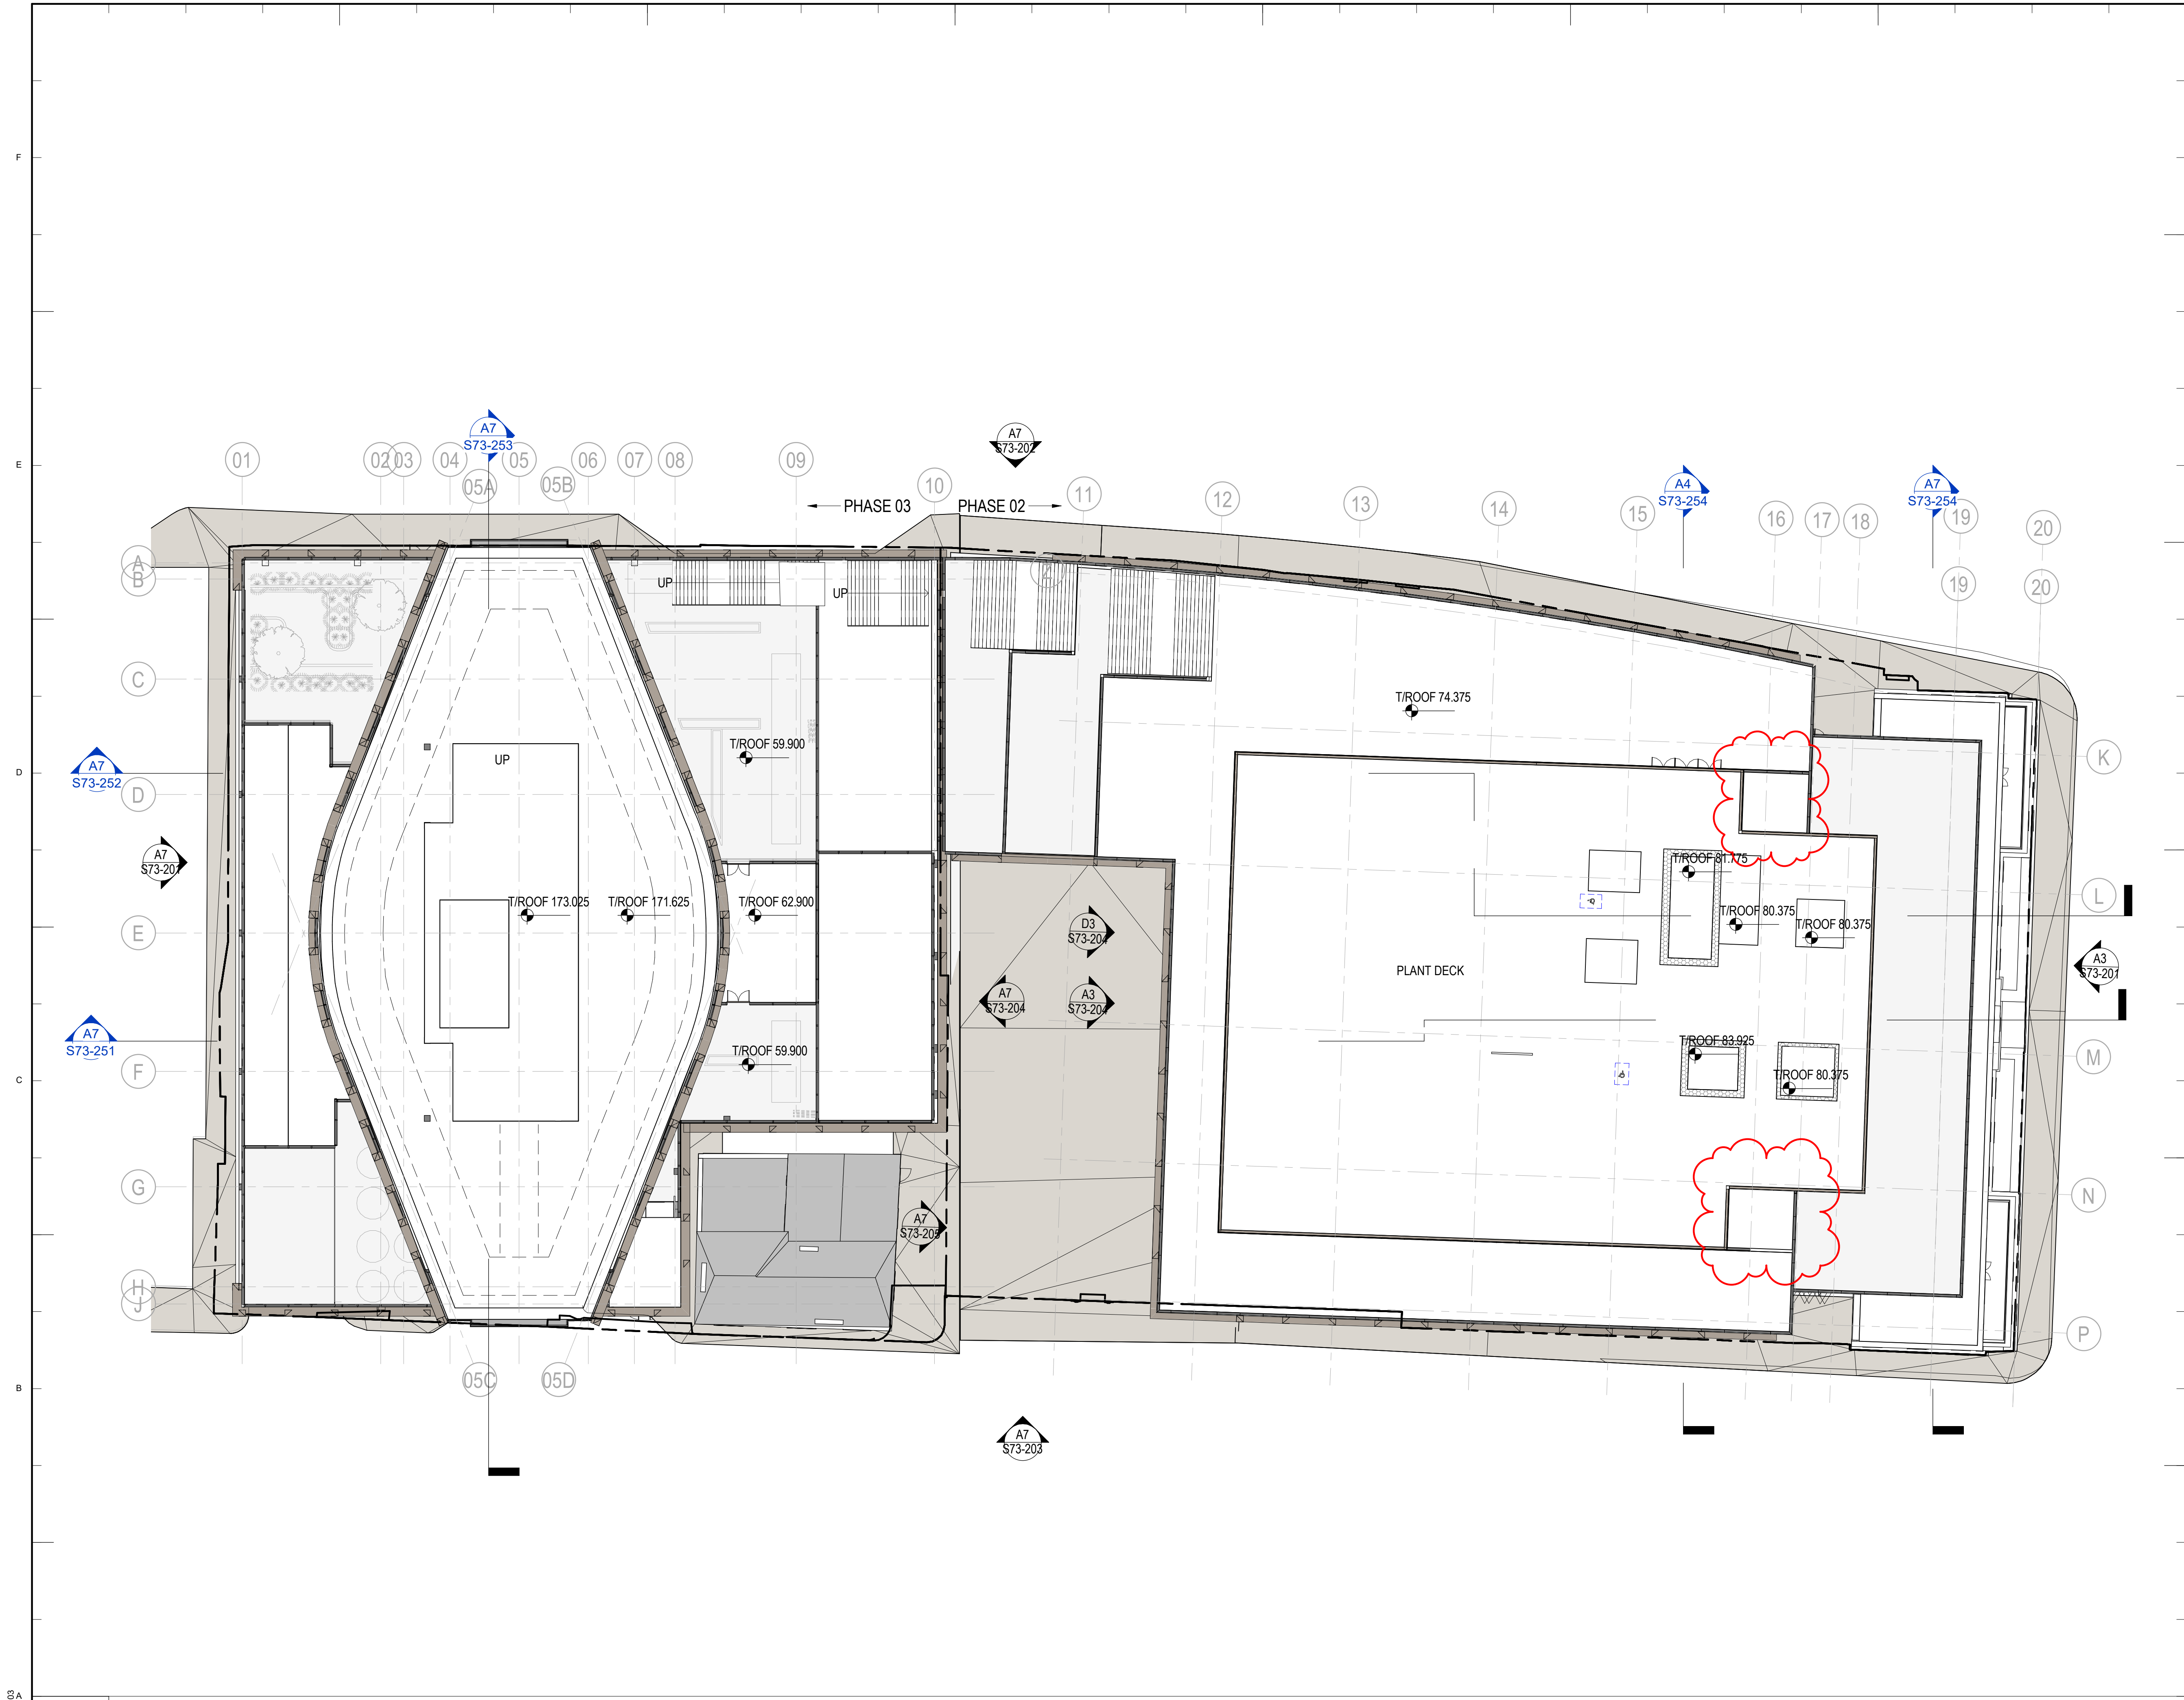

Key Plan

General Notes

P04	04/03/22	S96A Planning Update
P03	06/09/21	S73 Submission
P02	20/08/21	S73 Submission DRAFT
P01	15/11/19	S73 Submission
NO:	DATE:	ISSUE:

Status

FOR INFORMATION

Interior Designer BOWLER JAMES BRINDLEY	Synagogue Consultant FDG forthright design group	Design Consultant hodder+partners
Civil Engineer Gcurtins	Services Engineer HOARE LEA (H)	Fire Engineer DESIGN FIRE CONSULTANTS
Client ST!M	Landscape Designer p-1e	Project Manager zerum
Architect SOM Skidmore, Owings & Merrill, Inc. The Broadgate Tower, 20 Primrose Street London EC2A 2EW, UK Tel: +44 (0)20 7798 1000 Fax: +44 (0)20 7798 1100		
Project Name ST. MICHAELS DEVELOPMENT, MANCHESTER		
Drawing Title SITE ROOF PLAN		
Project No 0601	Drawing No S73-118	Revision P04
Scale @ A0 As indicated		
© COPYRIGHT SKIDMORE, OWINGS & MERRILL (EUROPE) LLP. 2021		