


All Dimensions should be checked on site.
Do not scale this drawing for fabrication.
Any drawing errors should be brought to the attention of the architect.
COPYRIGHT DaC Design


REVISIONS:

REV: DETAILS OF REVISION

DATE

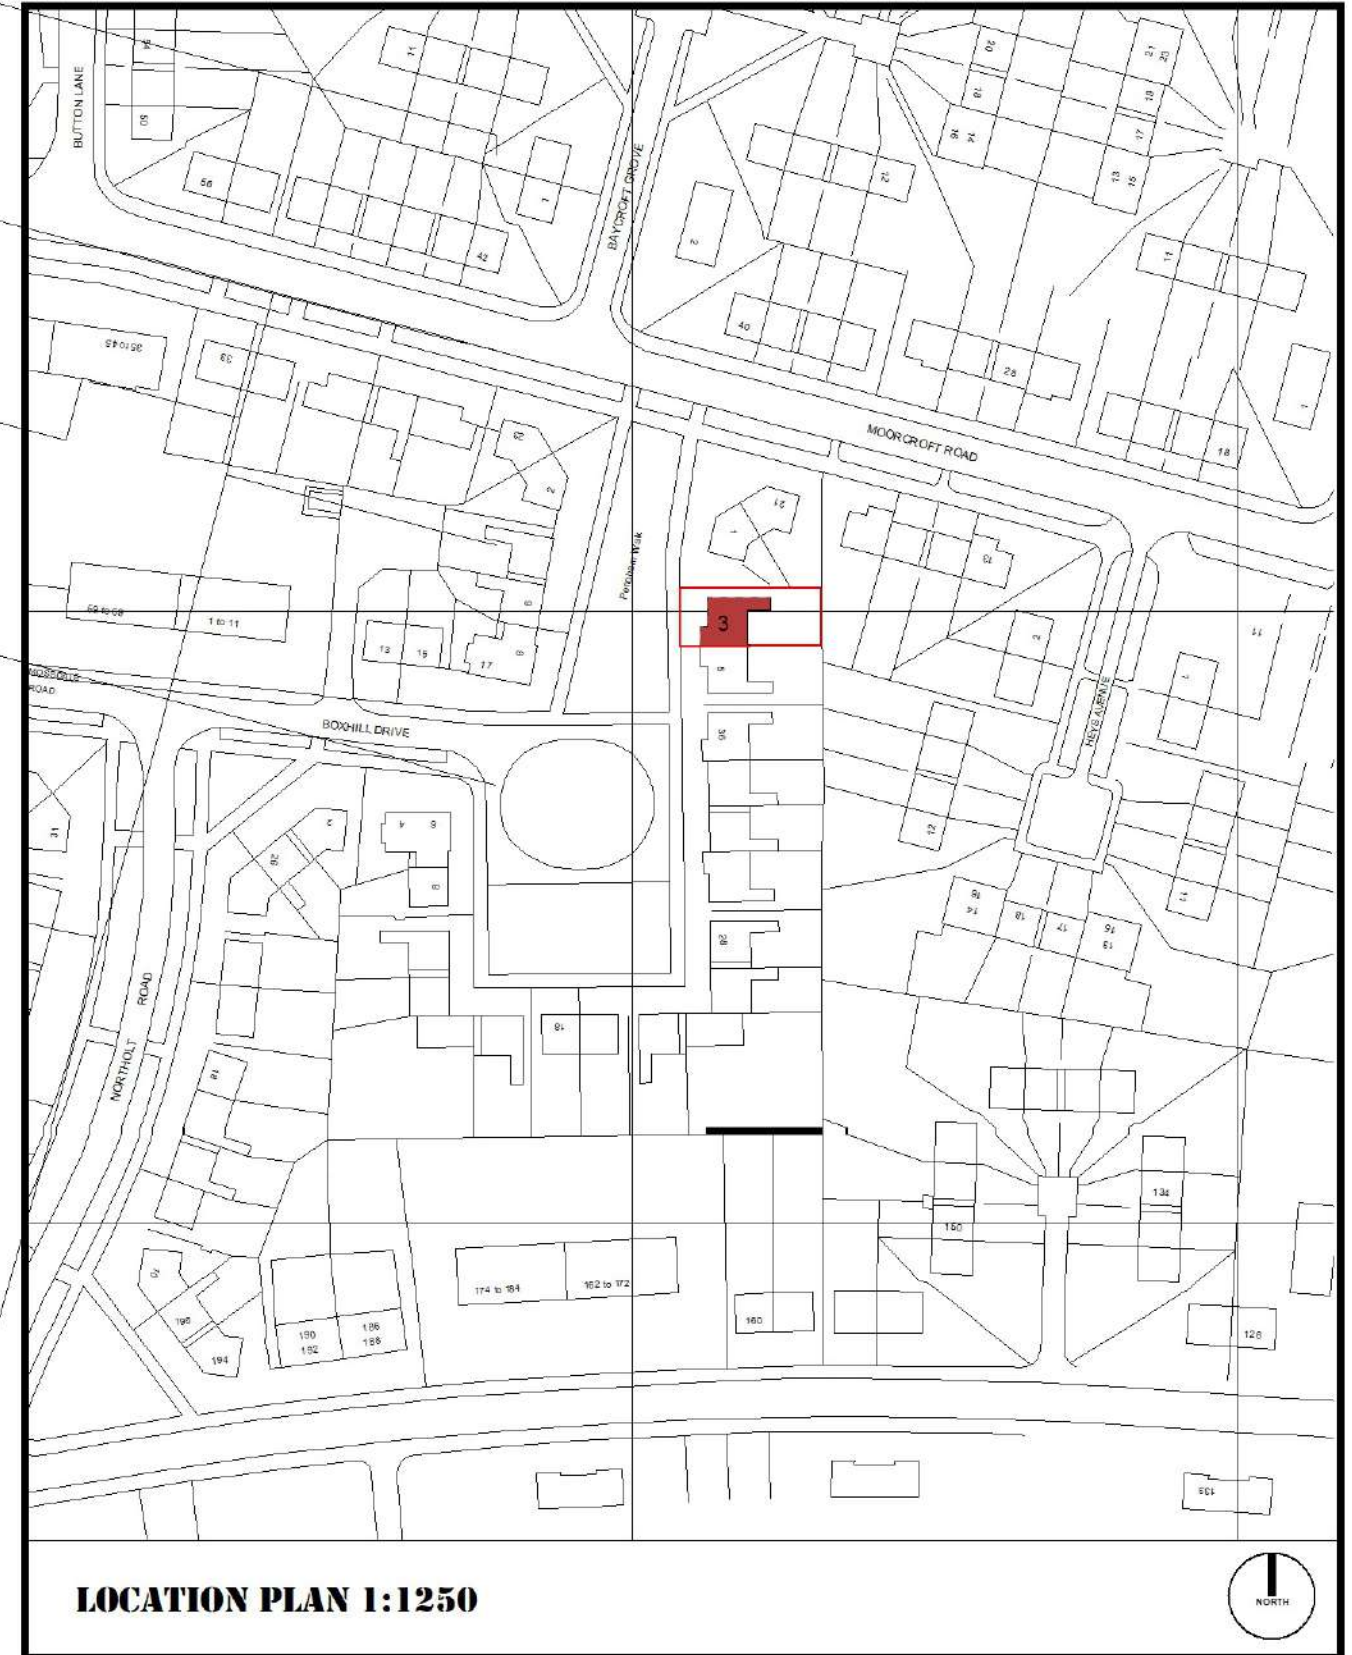

LOCATION PLAN 1:1250

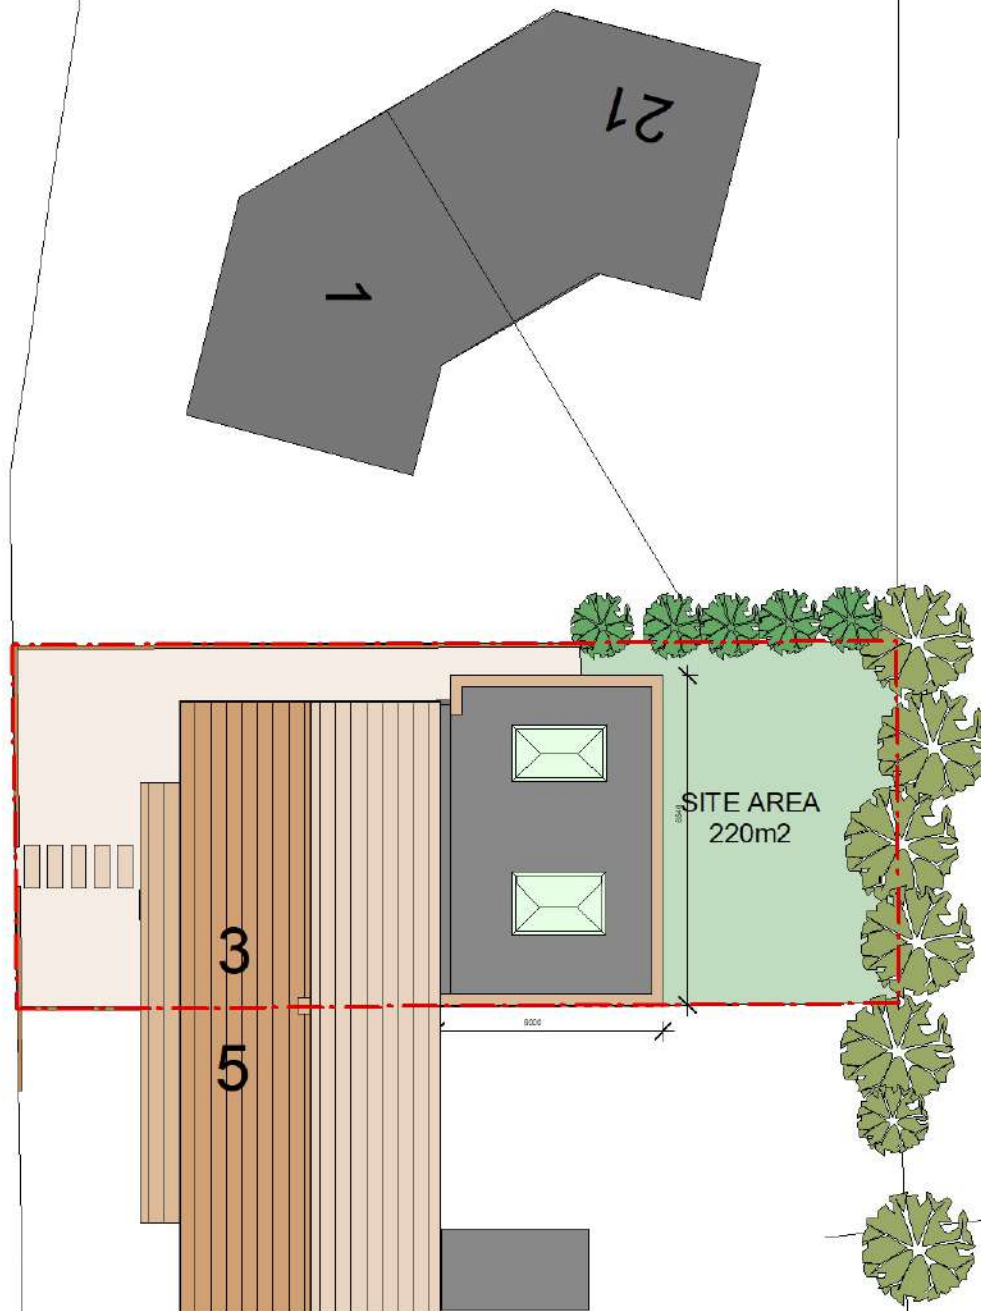

PLOT PLAN AS PROPOSED 1:200

0m 2m 4m 6m 10m

SCALE

P01A

DRAWING: LOCATION & PROPOSED SITE PLAN

JOB TITLE: DISABLED MODIFICATONS _ 3 Pengham Walk, Manchester, M23 0NH

CLIENT: Mrs Maqbool Shahnaz

SCALE: 1:1250 & 1:200 @ A3

DATE: Jan 2021

D@C DESIGN
ARCHITECTURE & PLANNING
0776 452 3545 0161 425 3934