



Contractors are not to scale dimensions from this drawing


Rev	Description	By	Date
P01	For comment	MM	10/05/21
P02	Planning Issue	MM	21/05/21
P03	LDC Issue	MM	20/12/21
P04	Updated as per LA comments	MM	21/01/22

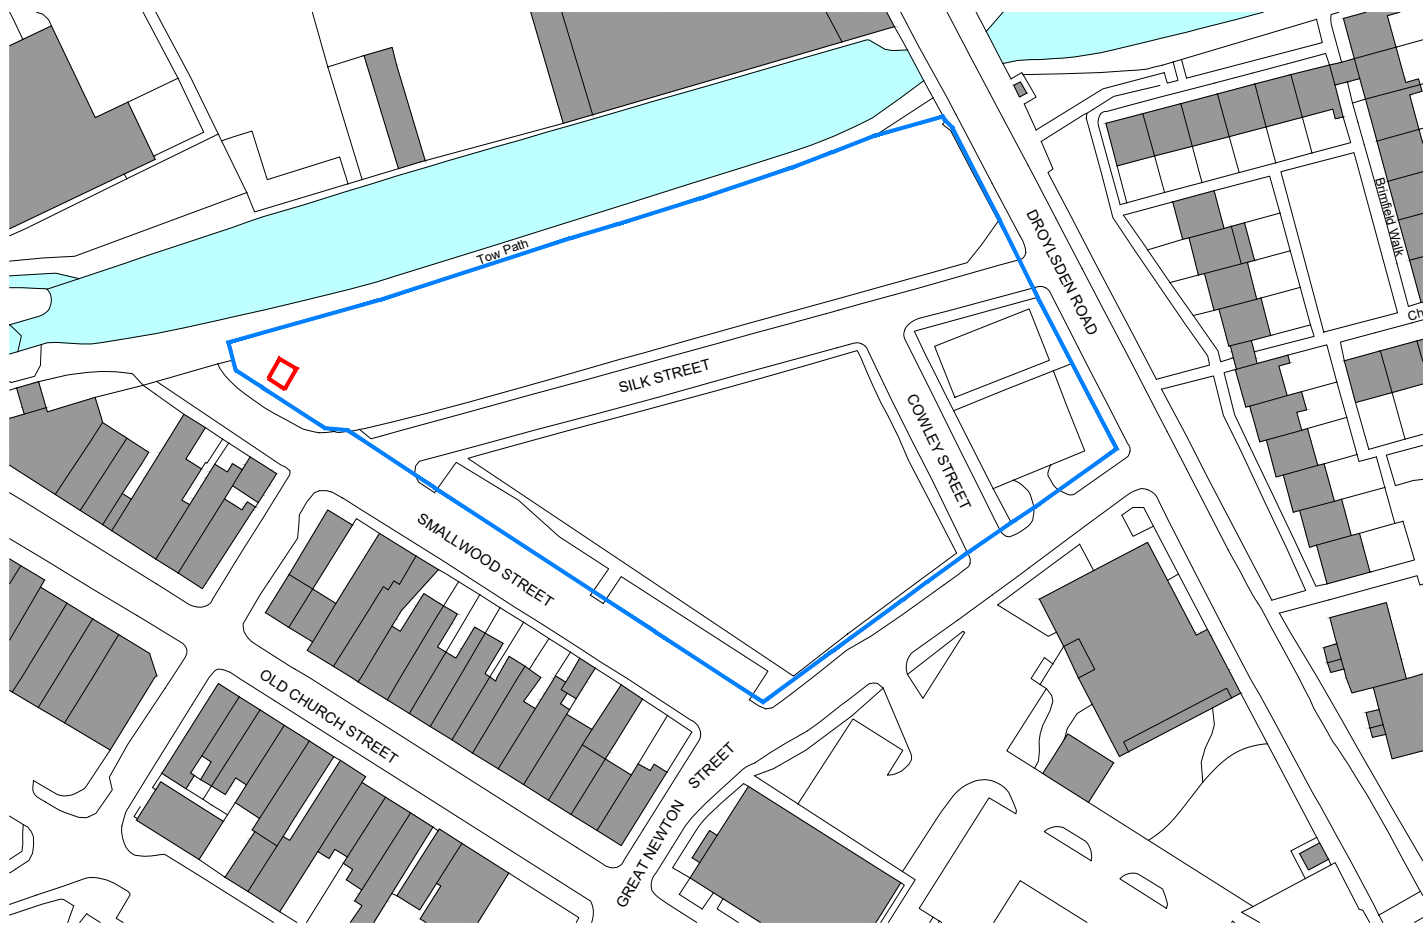

0G Location Plan
Scale 1:1250

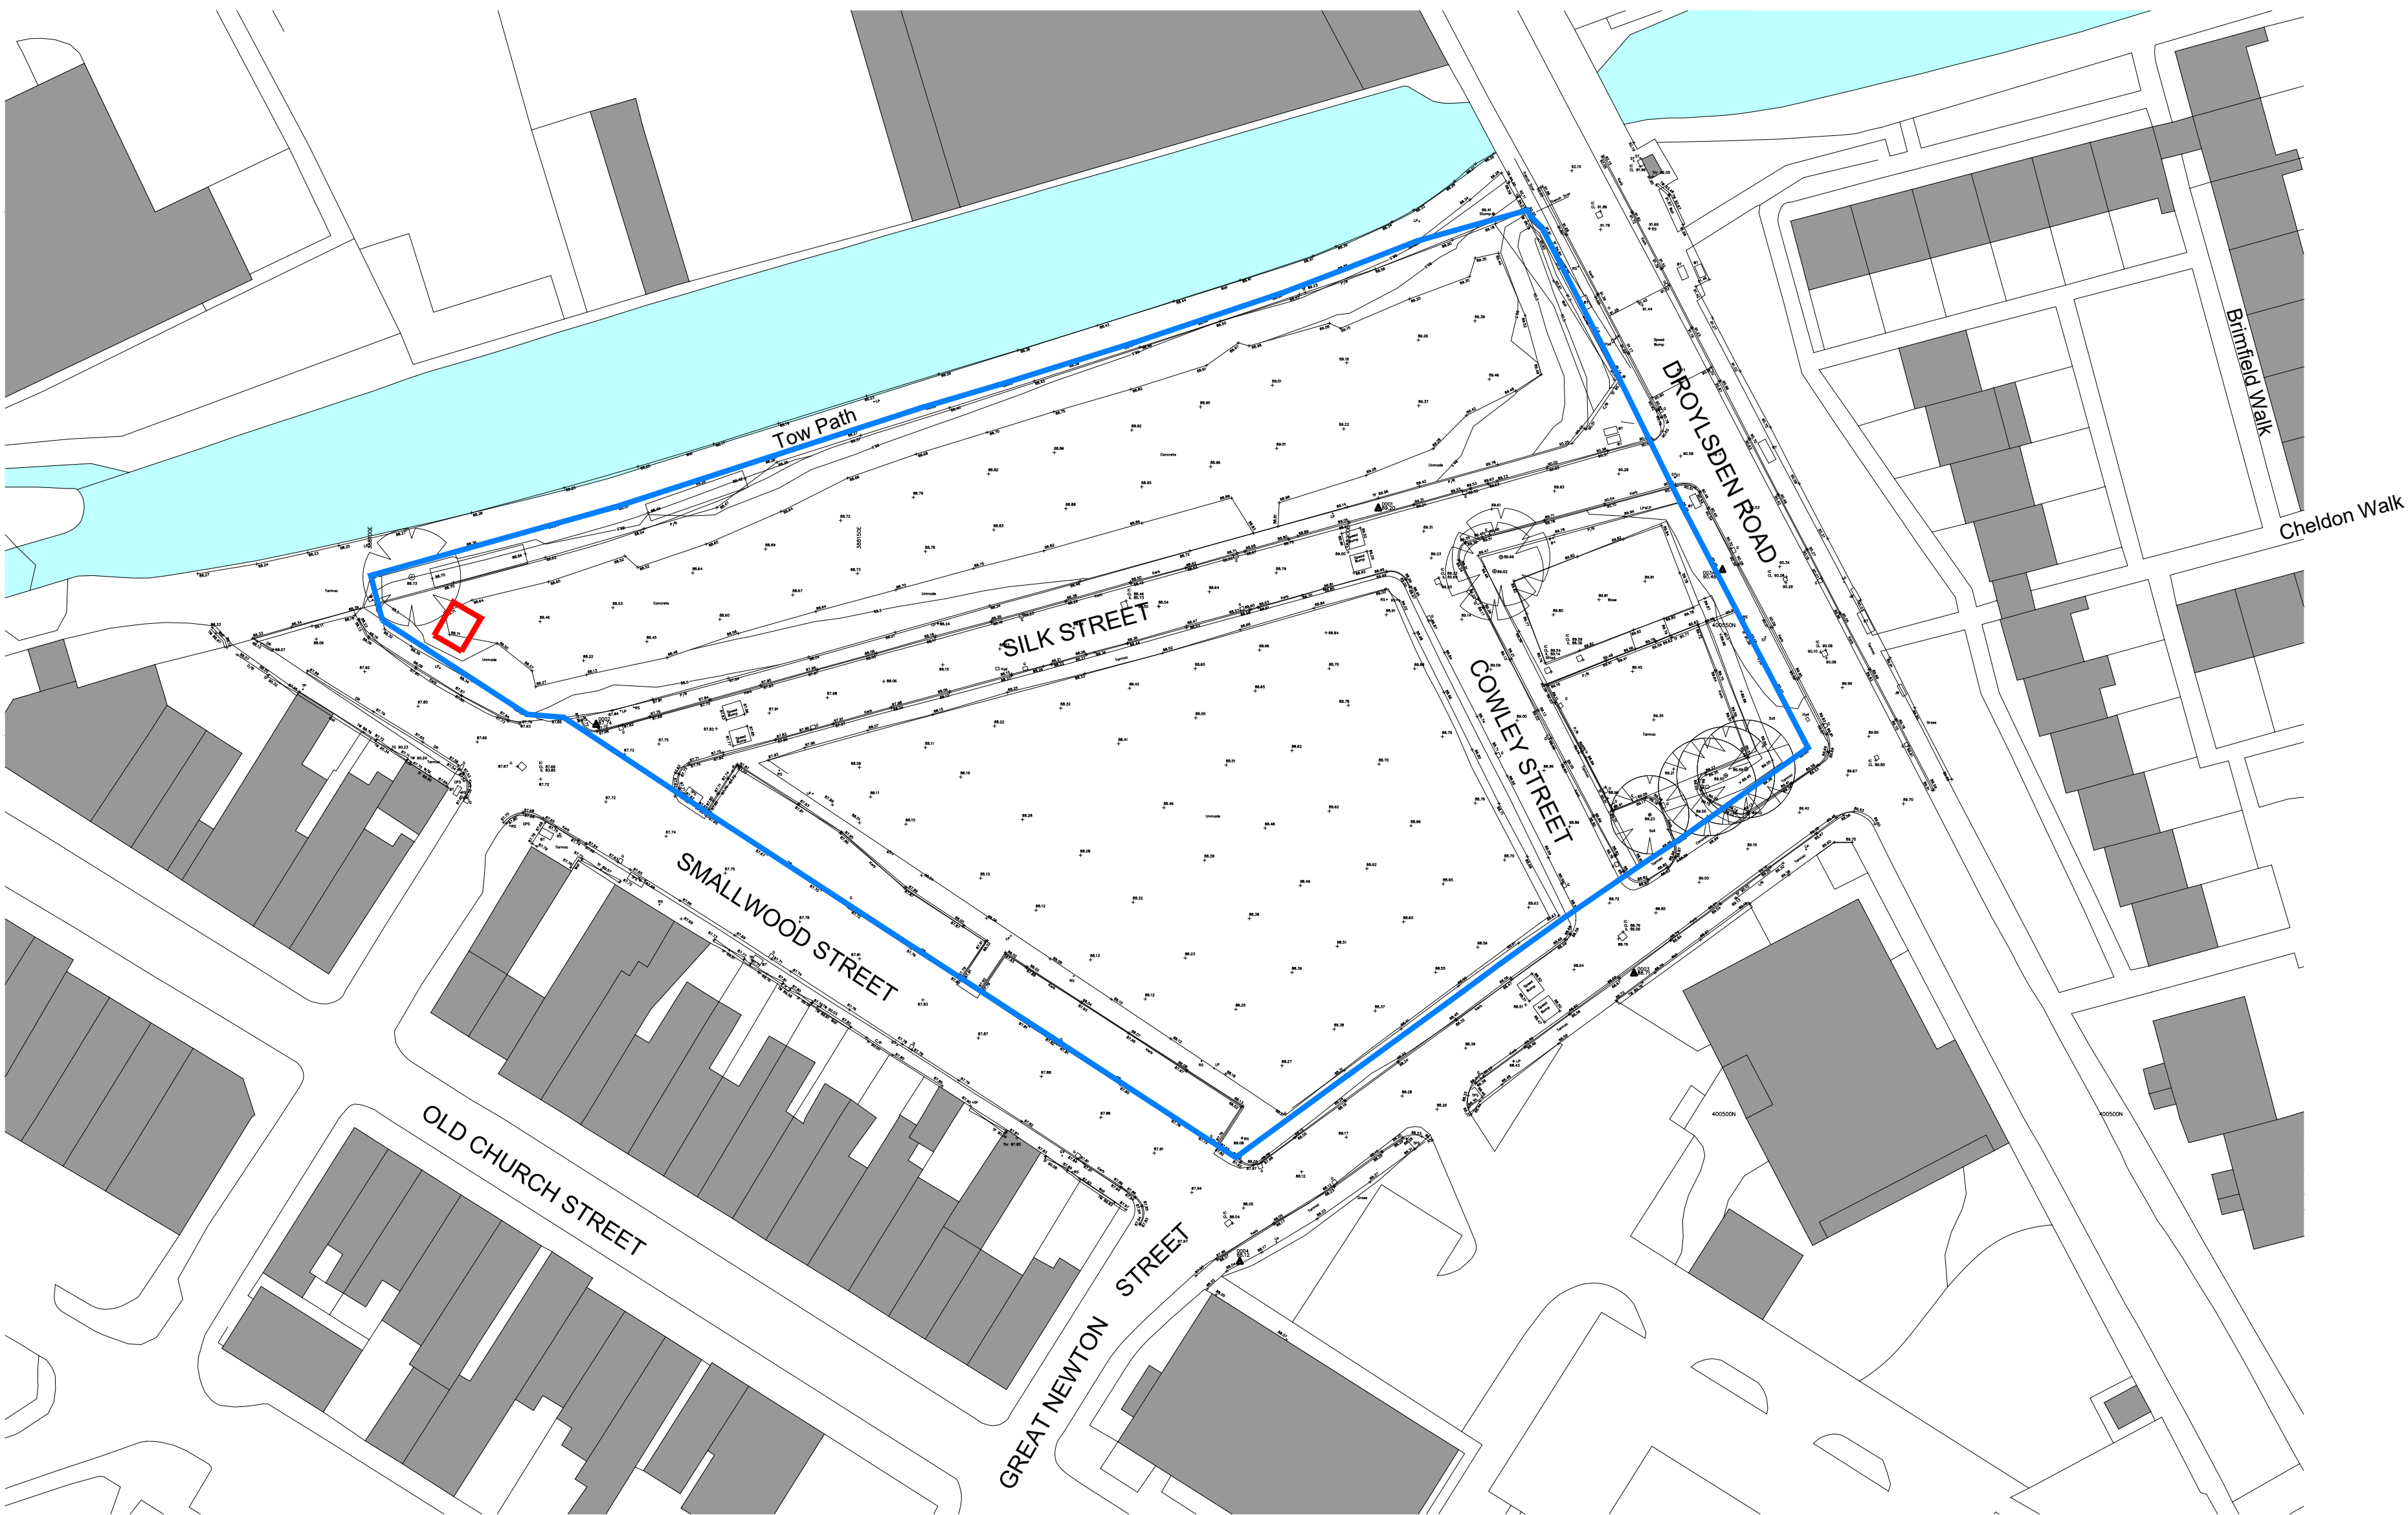

0G Existing Site Plan - Topographical Survey
Scale 1:500

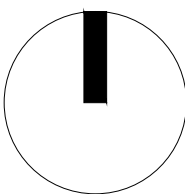

Sub-Station Boundary
Wider Ownership

0m 5m 25m

MC AU Modern City Architecture & Urbanism
Eastgate, 2 Castle Street
Castlefield
Manchester
M3 4LZ
0161 974 7203
info@mcau.co.uk
www.mcau.co.uk

Client
Rowlinson
Project
Silk Street, Manchester
Description
Location Plan,
Existing Site Plan &
Topographical Survey

Status
Planning
Scale
1:500 @ A1
Job number
1184
Drawn
MM
Drawing number
01-001
Date
Apr 21
Revision
P04

Copyright MODERN CITY | Architecture + Urbanism