




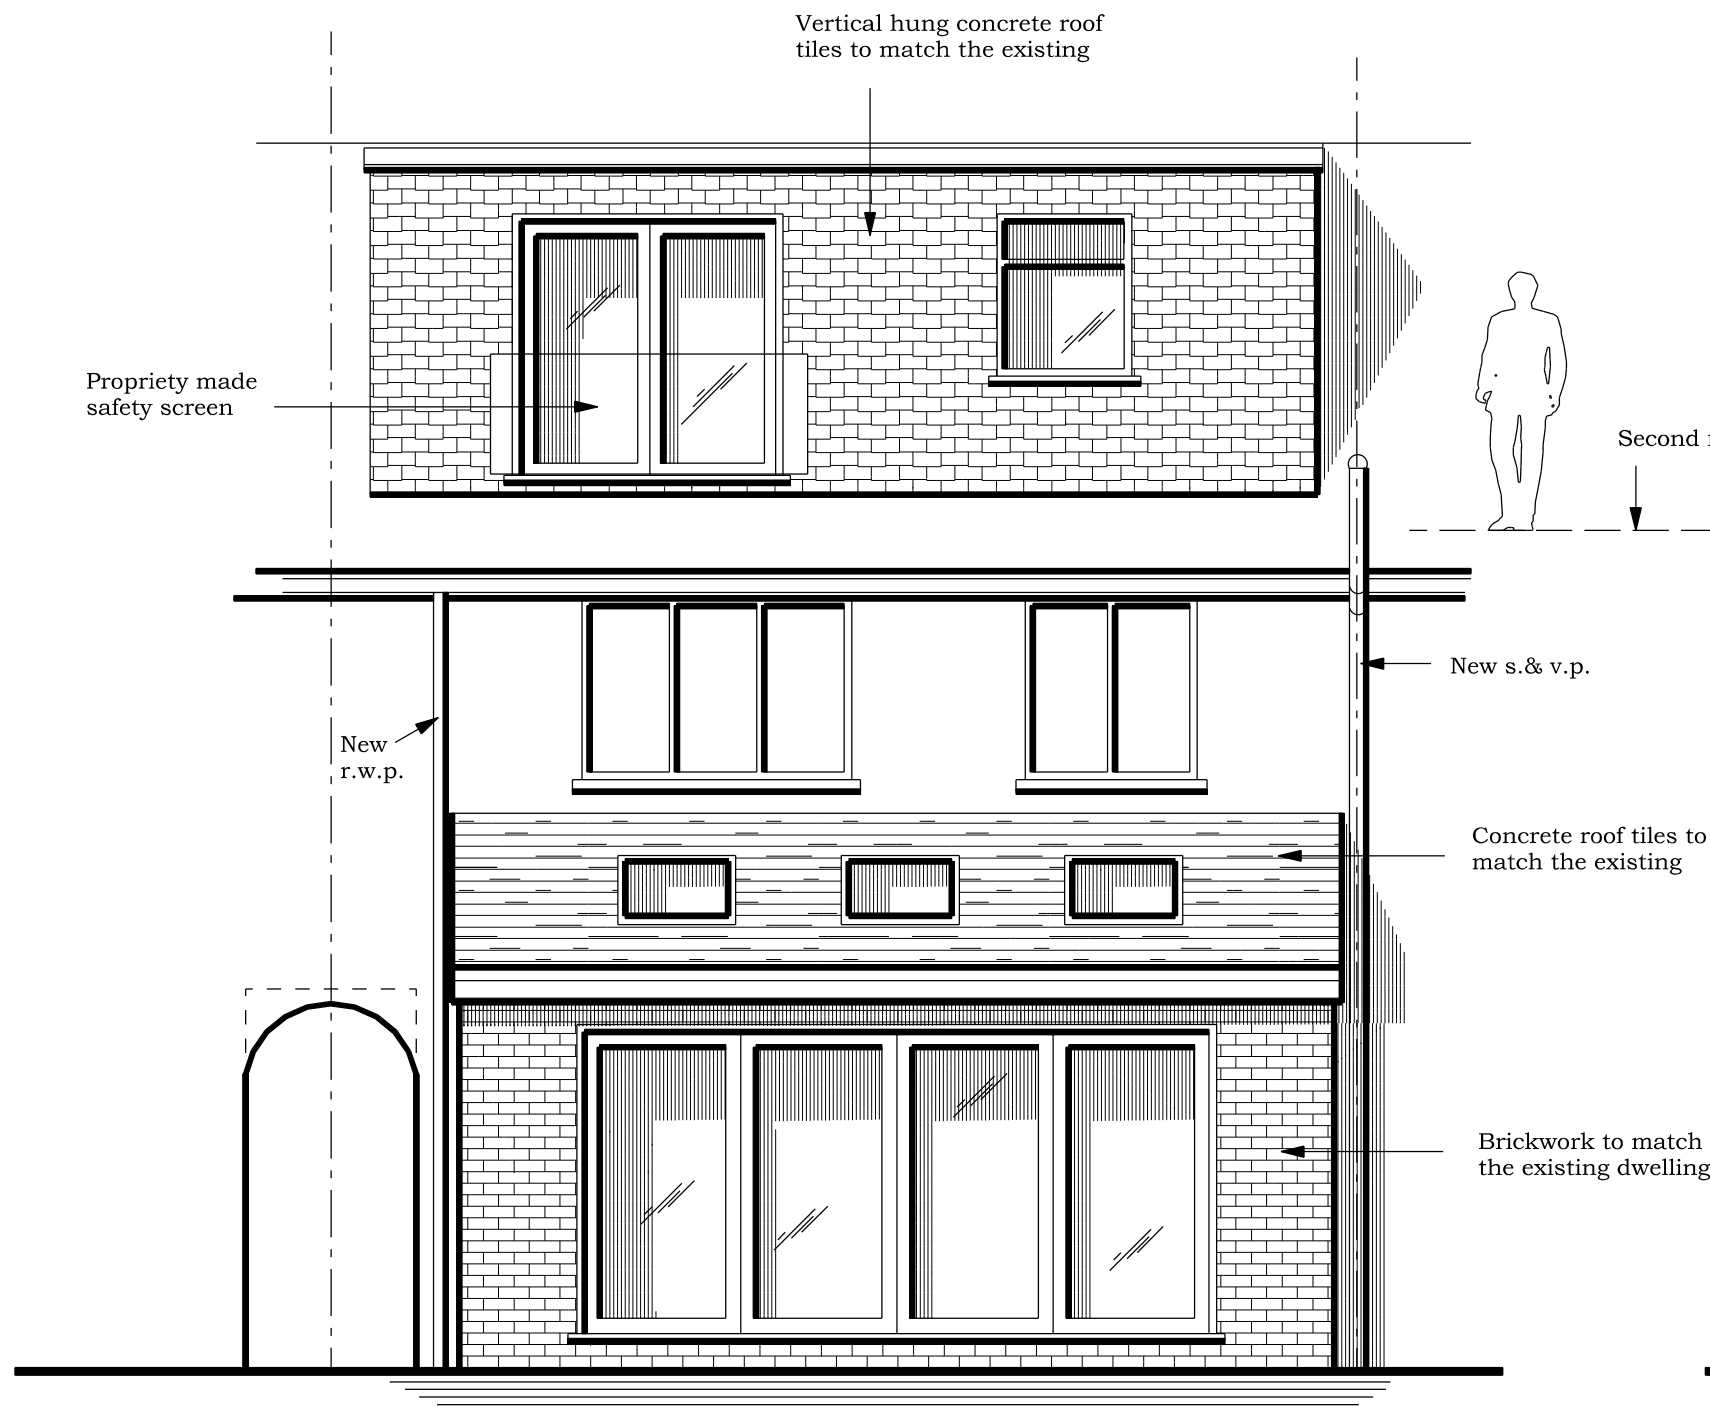


PROPOSED EAST FACING REAR ELEVATION

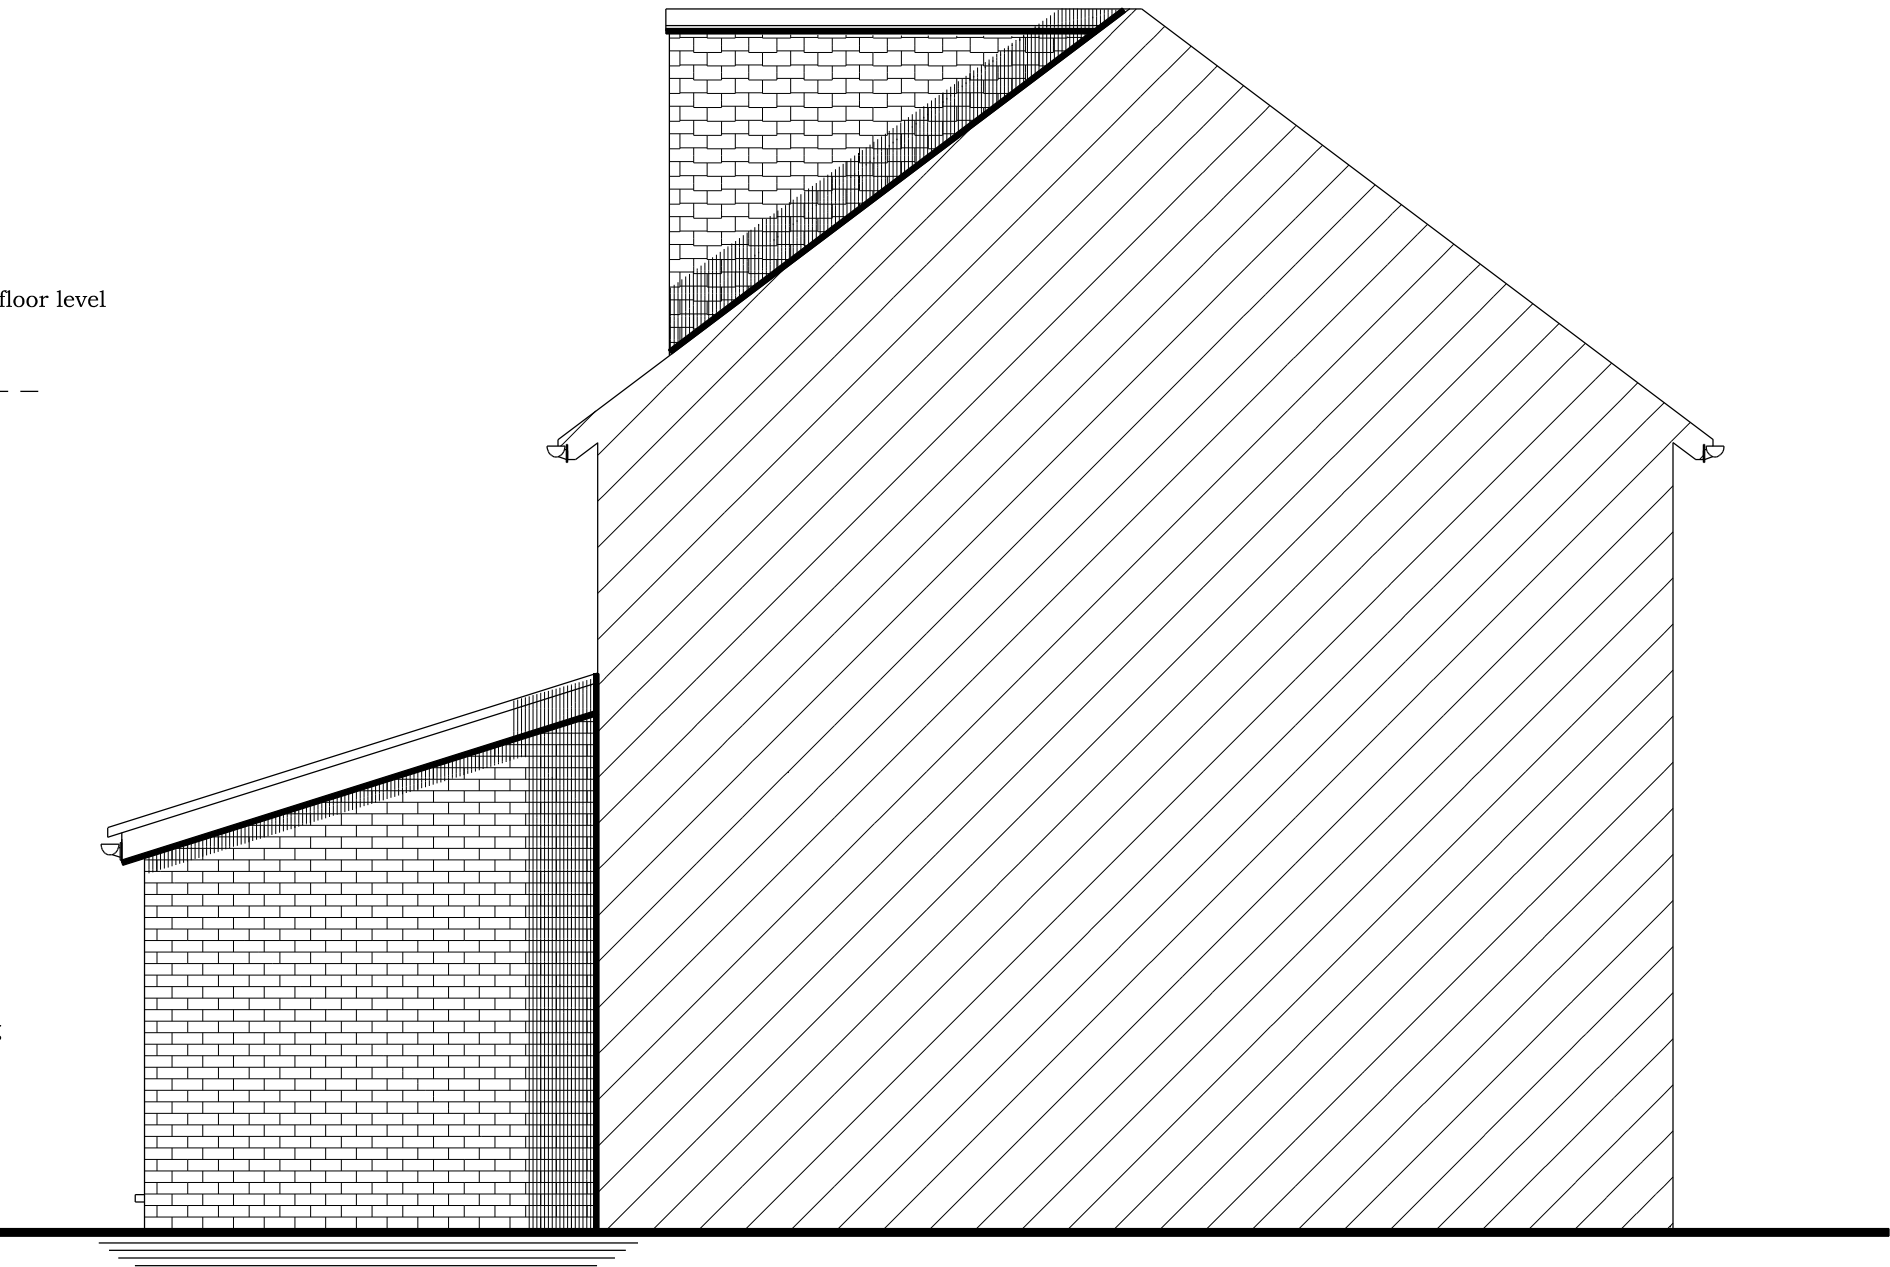


PROPOSED SOUTH FACING SIDE ELEVATION

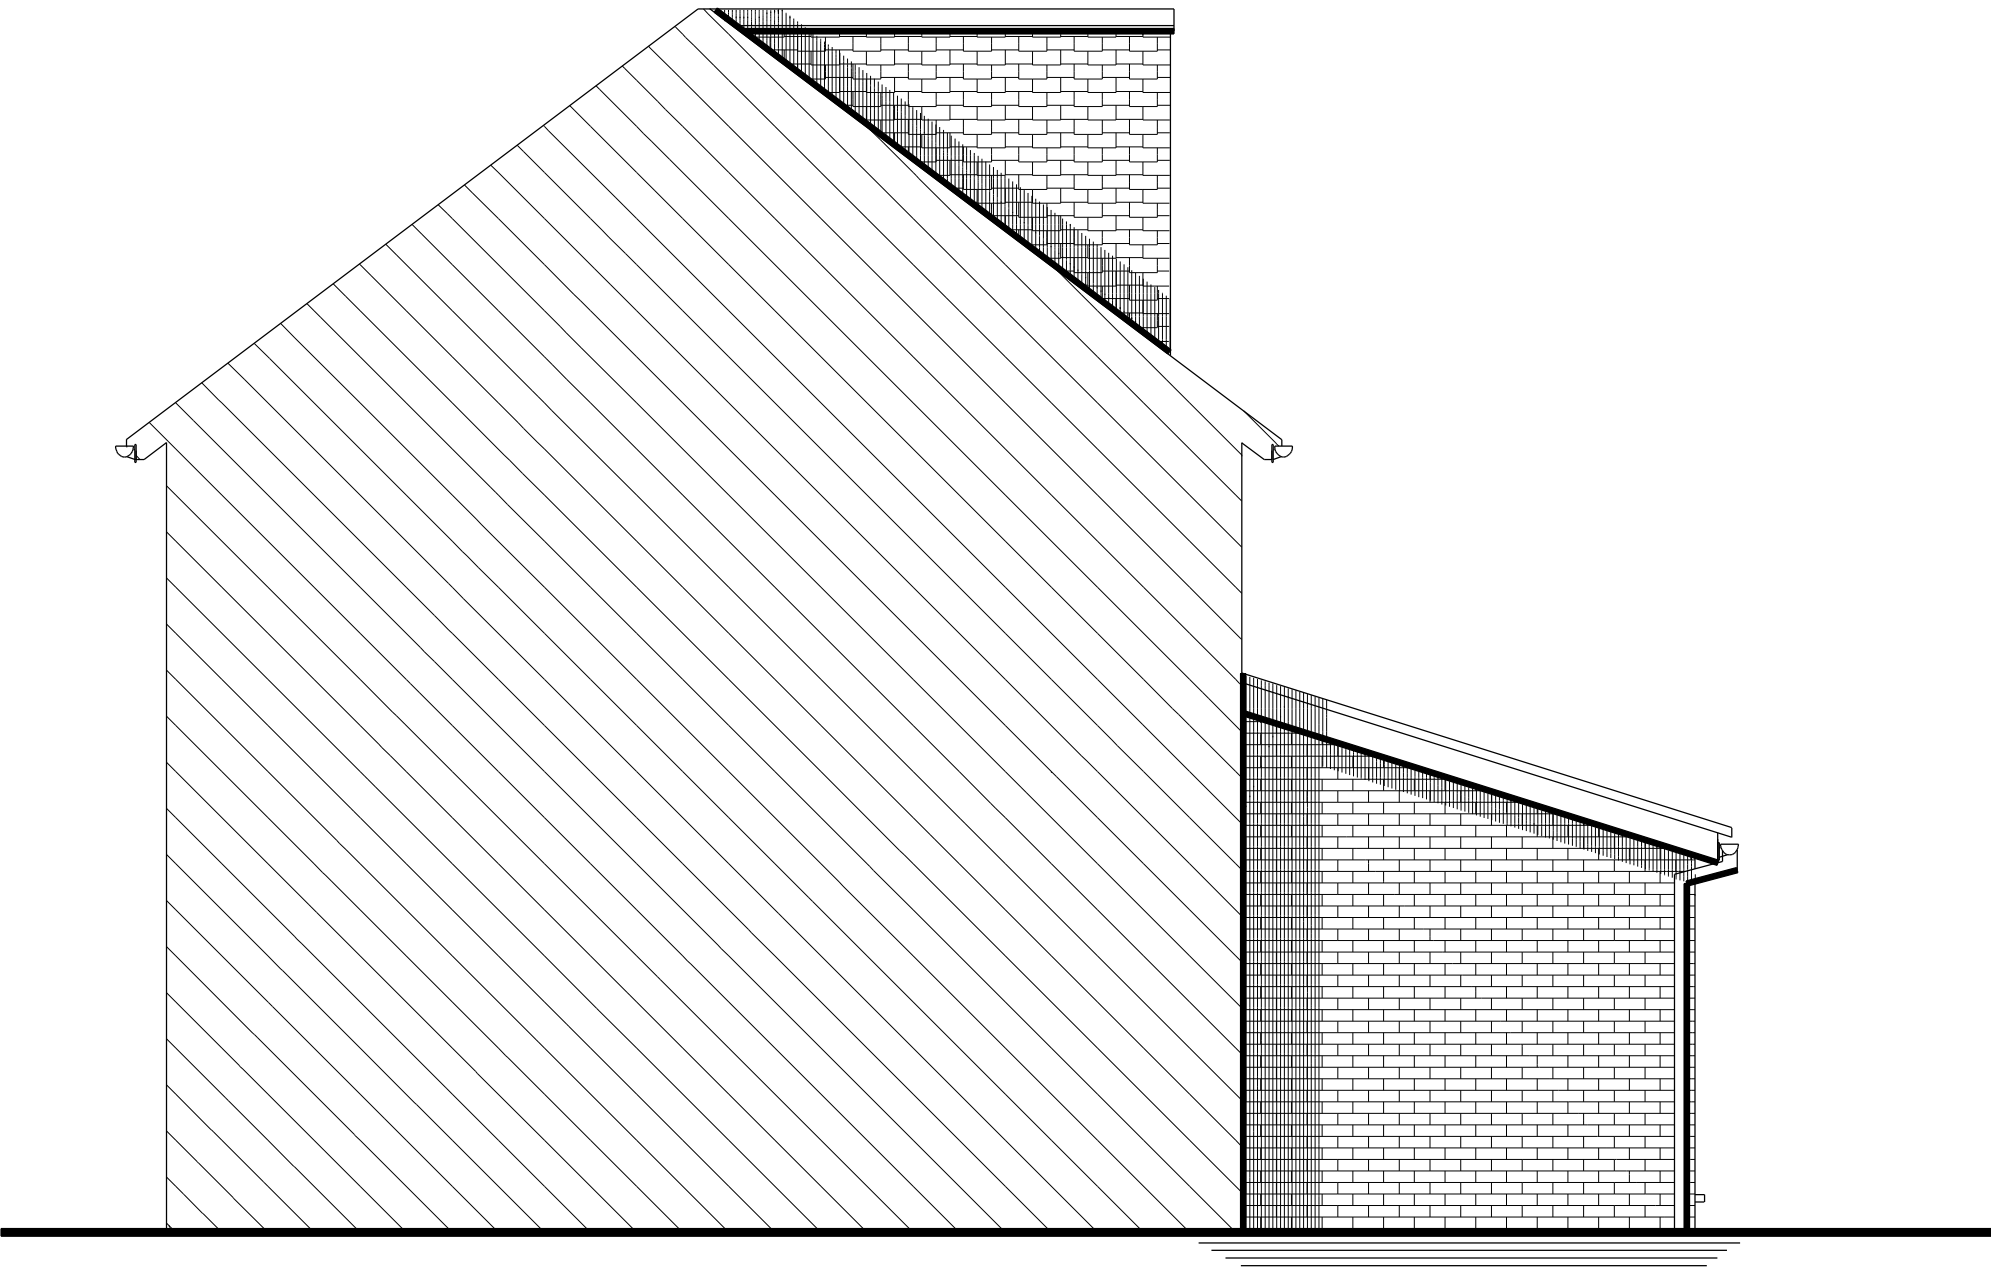


PROPOSED NORTH FACING SIDE ELEVATION

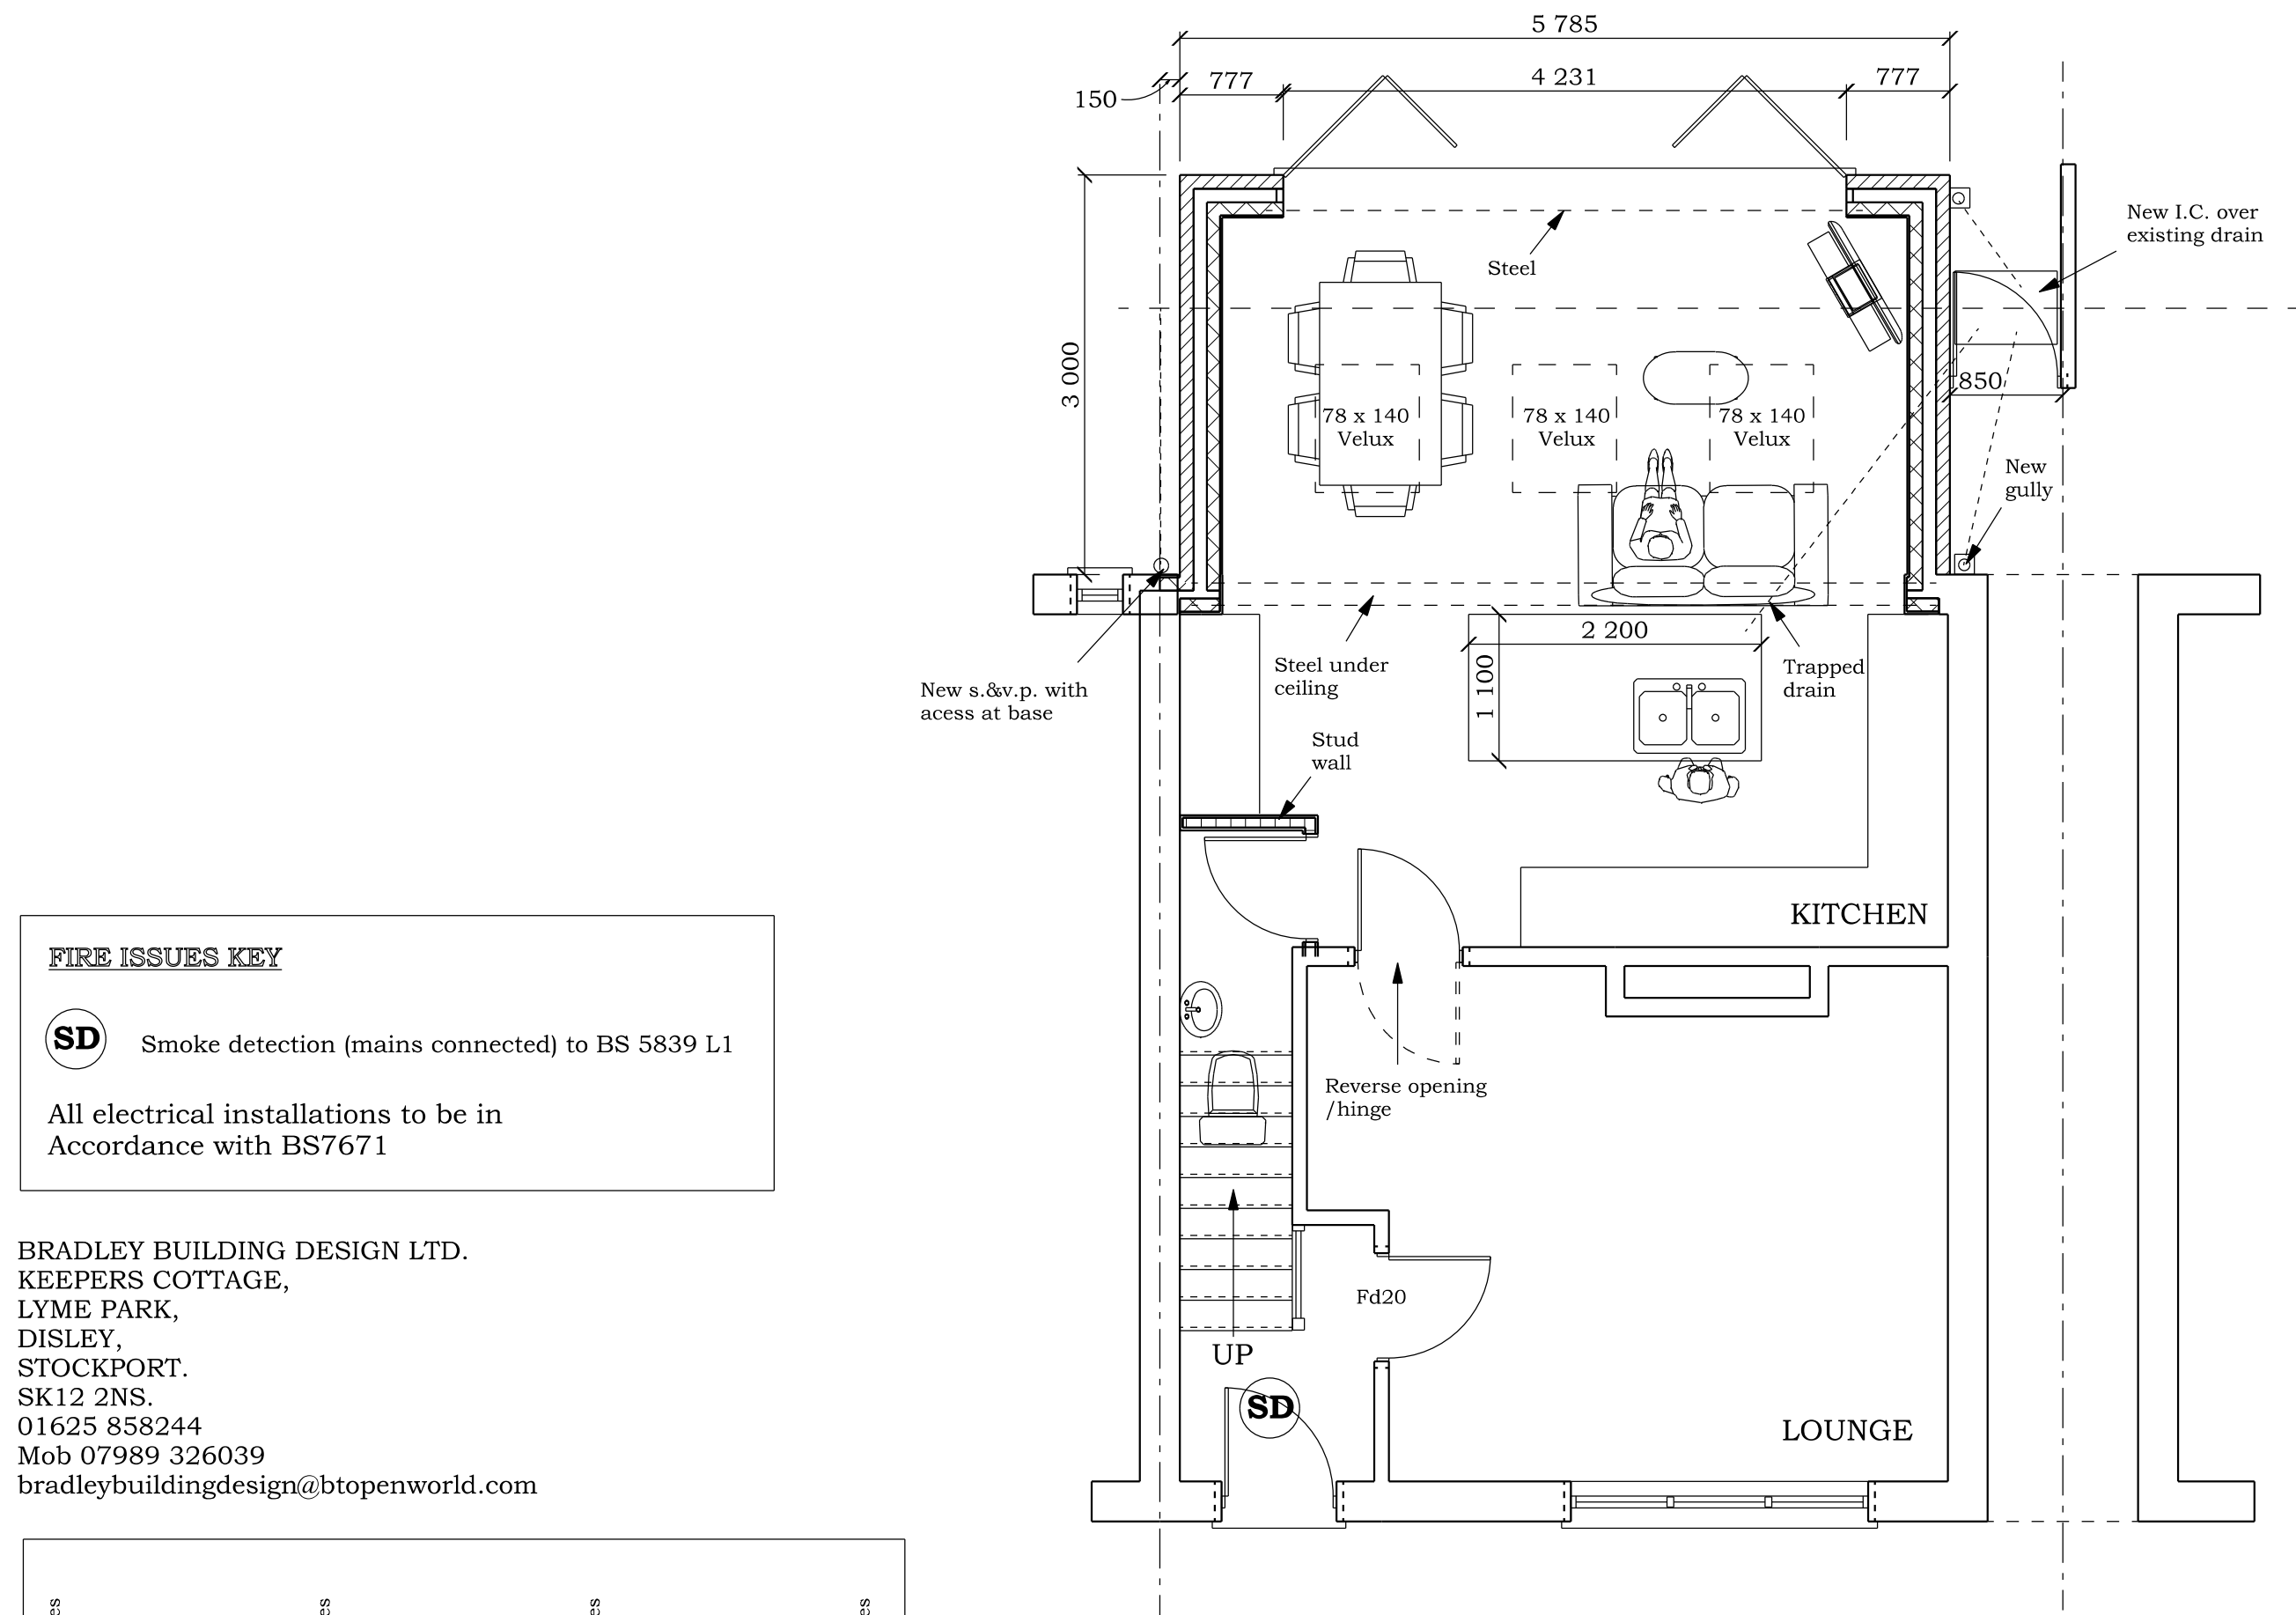

PROPOSED GROUND FLOOR PLAN

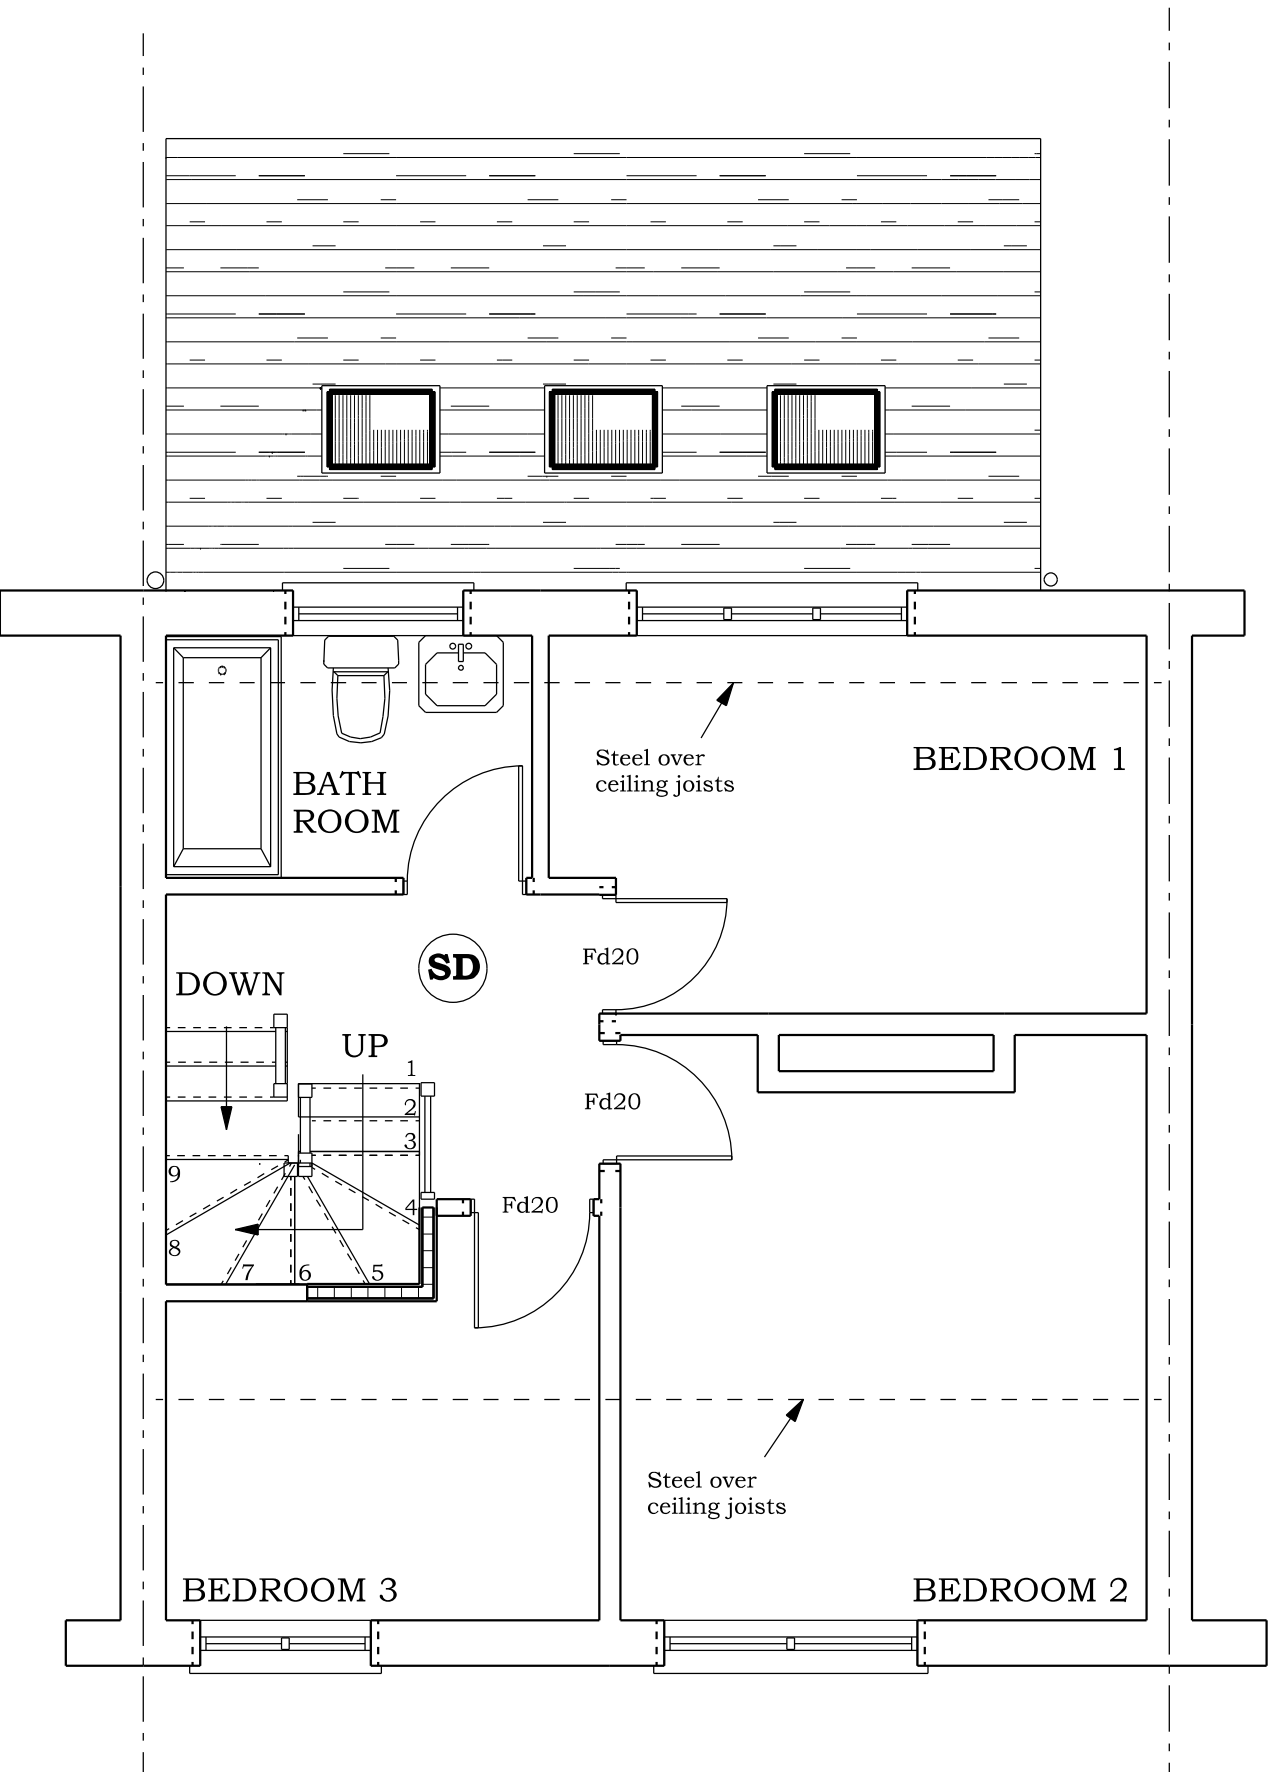

PROPOSED FIRST FLOOR PLAN

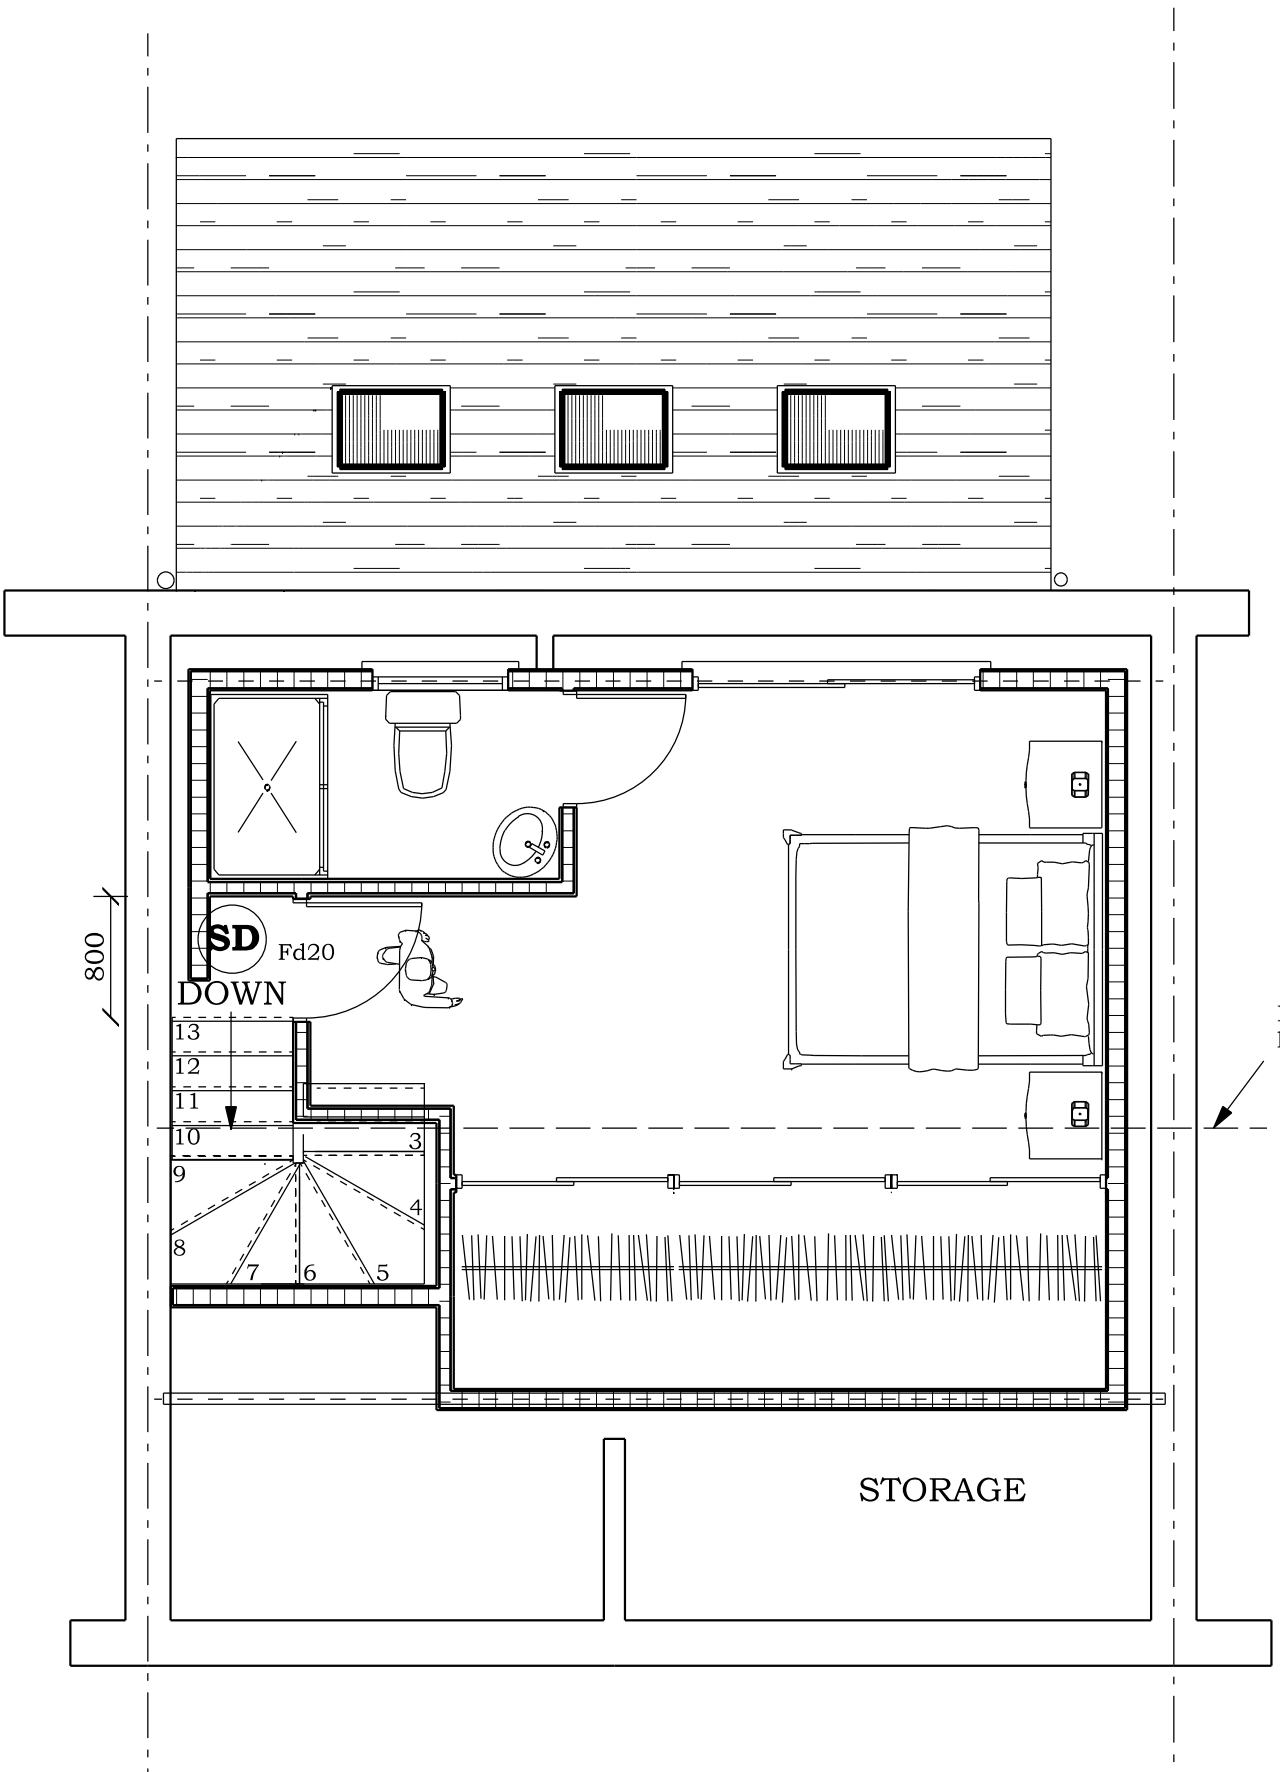


PROPOSED SECOND FLOOR PLAN

FIRE ISSUES KEY

SD Smoke detection (mains connected) to BS 5839 L1

All electrical installations to be in Accordance with BS7671

BRADLEY BUILDING DESIGN LTD.
KEEPERS COTTAGE,
LYME PARK,
DISLEY,
STOCKPORT.
SK12 2NS.
01625 858244
Mob 07989 326039
bradleybuildingdesign@bopenworld.com

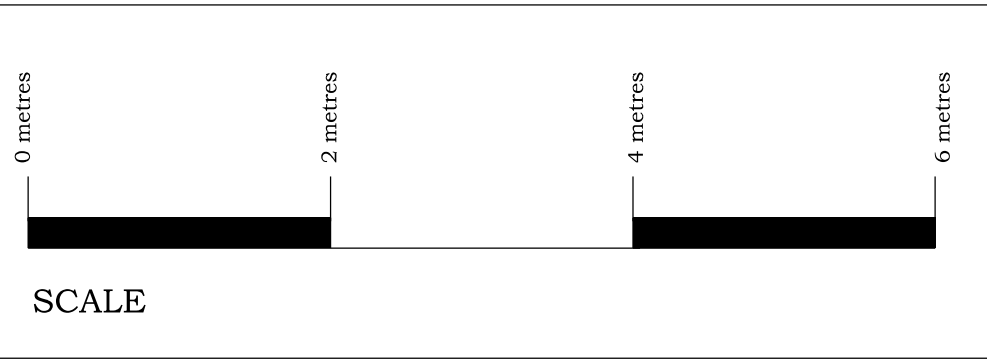

SCALE

PROPOSED DWELLING
SINGLE STOREY REAR EXTENSION
& LOFT CONVERSION
for
Mr. and Mrs. E. ADEMOSU,
at
78, WAYLAND ROAD,
GORTON,
M18 7HB.

Scale 1:50 @ A1
Date OCTOBER 2021
Drawing Number 2025/2/B