



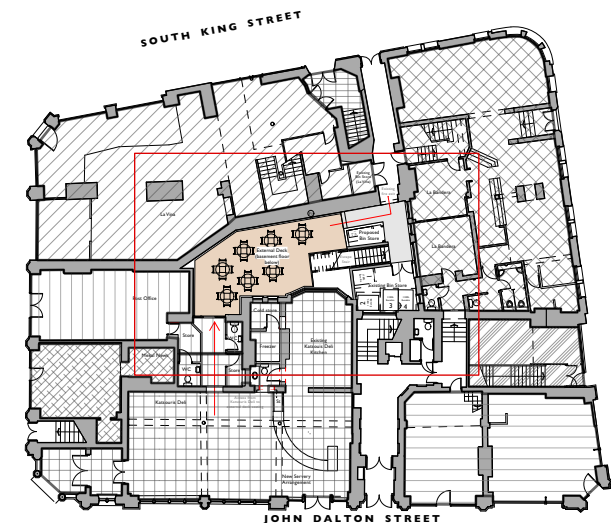

La Vina La Bandera Suburbia Entrance Thornley Groves
Katsouris Deli Mekal News Rupert Hayes Hairdressing Arcane Entrance

Key Plan Scale 1:500

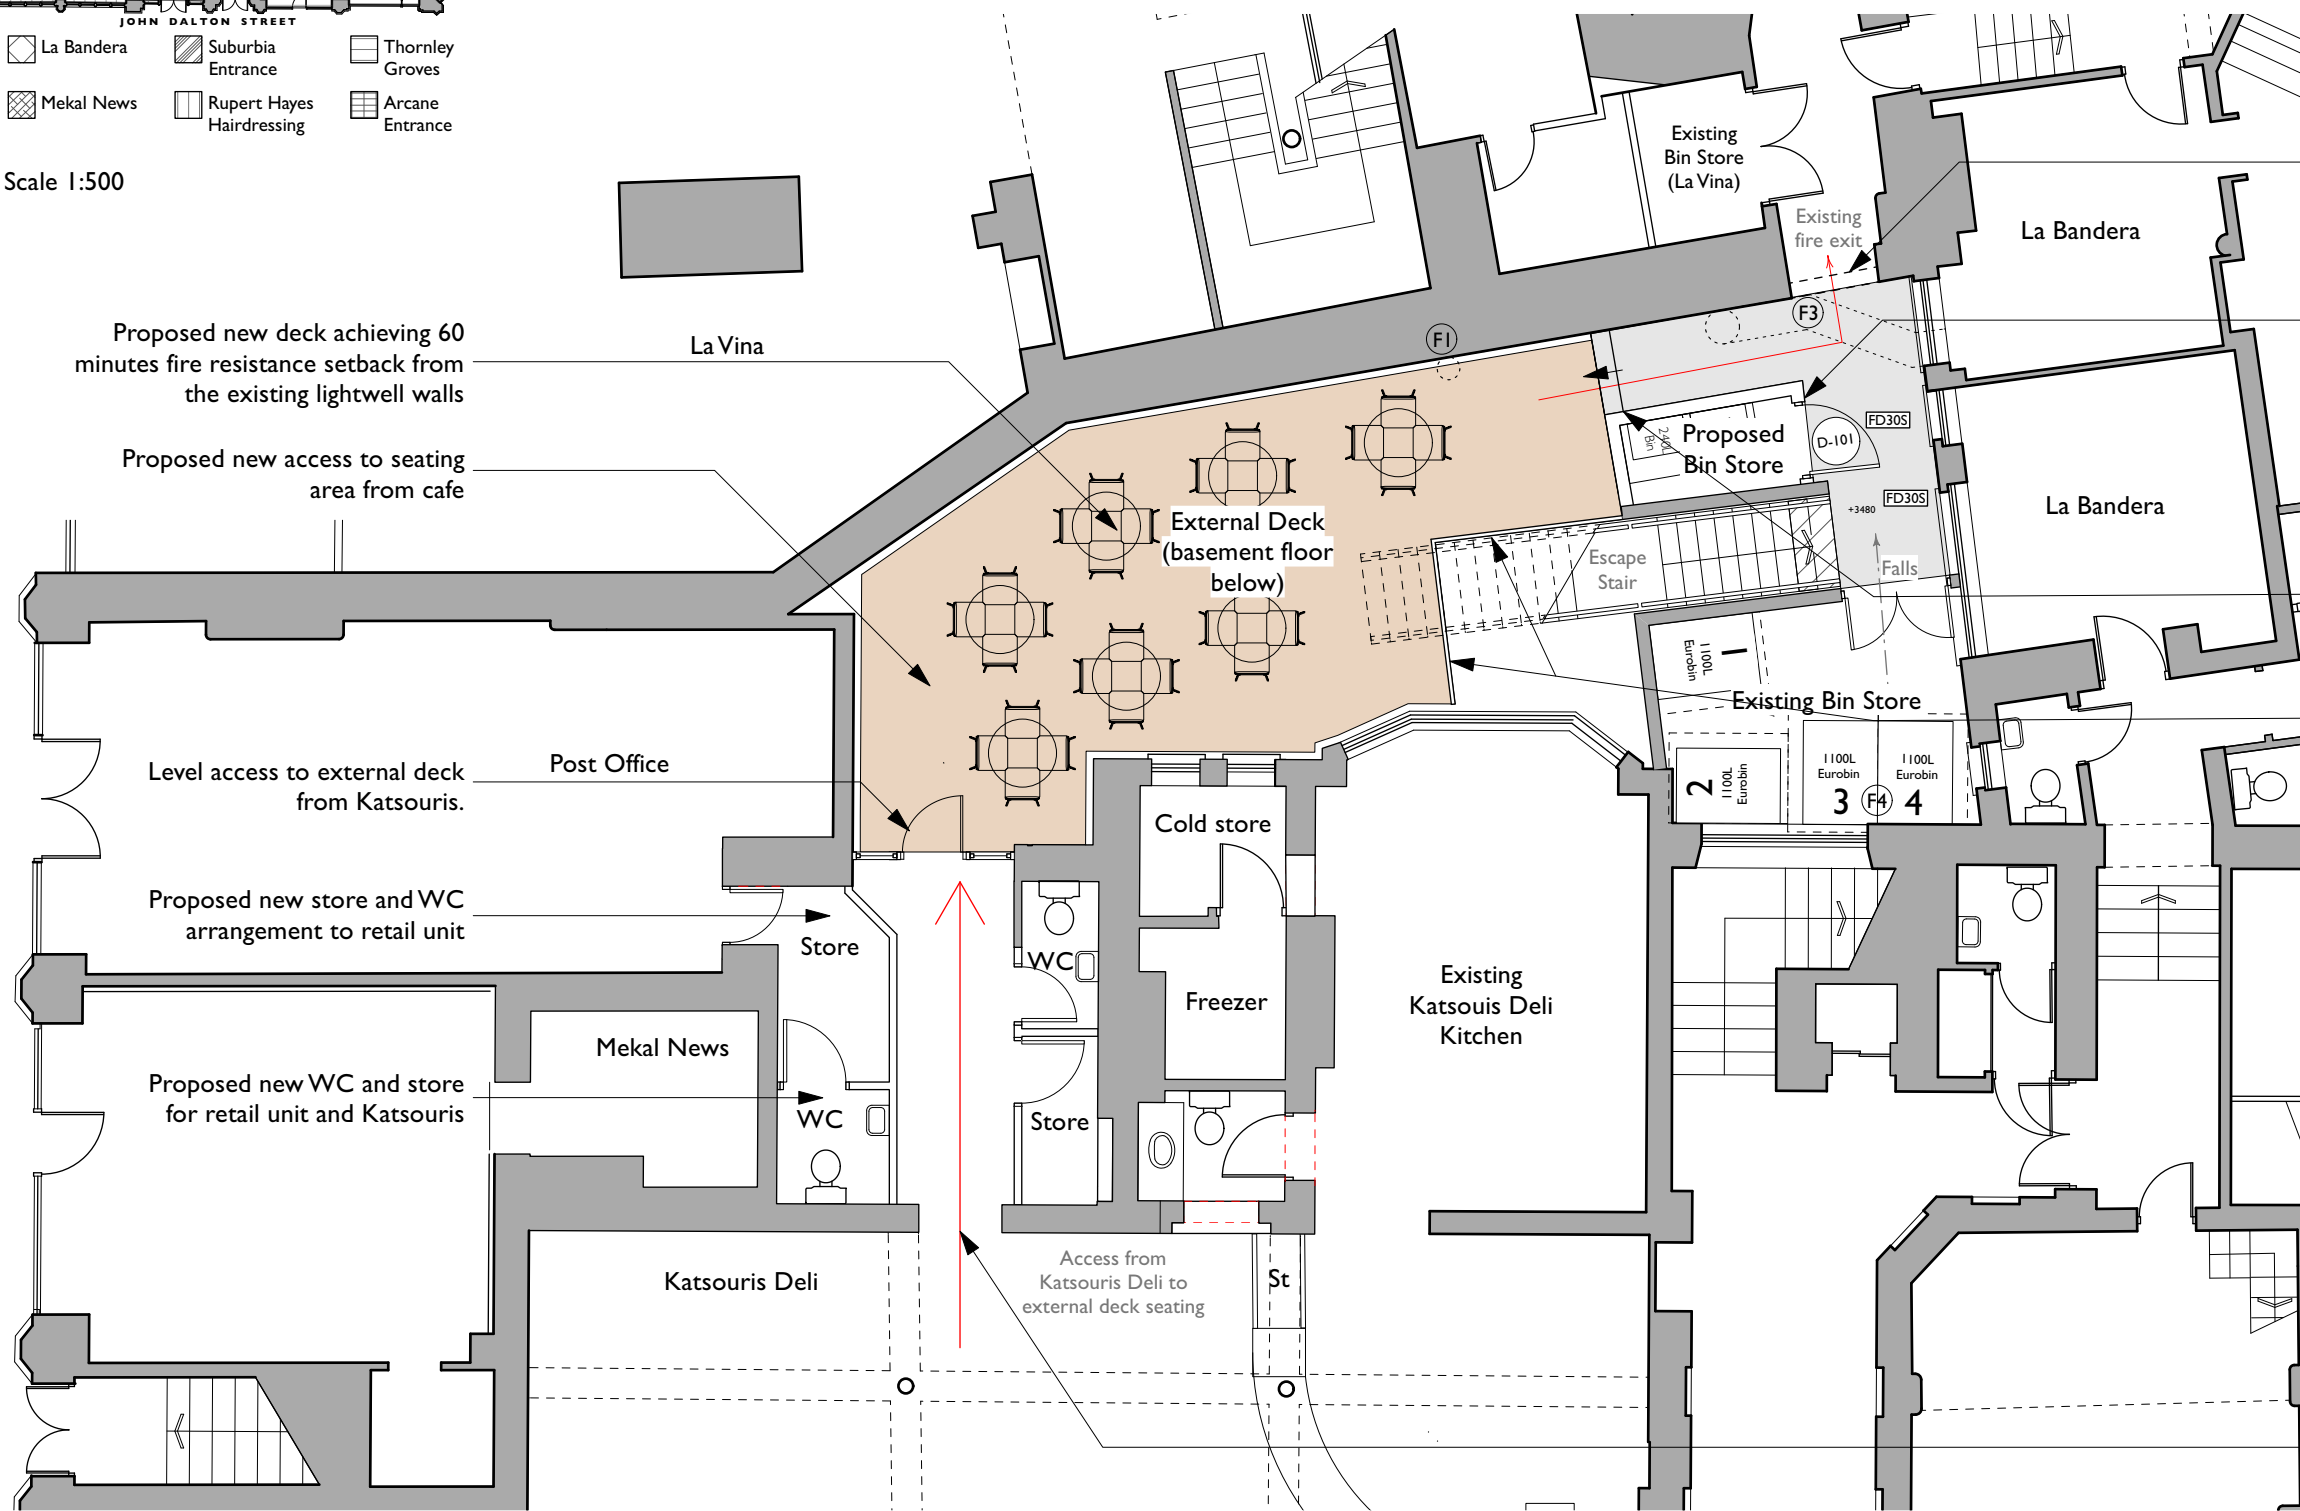

Proposed new stone lintel to match existing to head of gulley opening - 2m head clearance through opening


Proposed small bin store, reduced in size from the already approved application ref: 120500/FO/2018, to enable passing route to the fire exit

2no risers

Proposed new glass balustrade to edge of deck along stair edge

Proposed new opening connecting Katsouris deli to the deck

COPYRIGHT OF ATELIER MB LTD
DO NOT SCALE FROM THIS DRAWING
DIMENSIONS TO BE CHECKED ON SITE

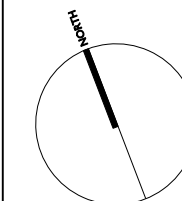

Existing
Proposed
Proposed Deck

C	Additional bin shown in large store.	RD	AB
B	Stairs to deck relocated	RG	
A	Katsouris existing plan revised. Proposed WVC and store layout updated. Deck setback added.	RJD	AB
Rev	Note	DRN	CHK

Queens Chambers Lightwell
Deck Proposal

Ground Floor Plan - Proposed

scheme	1656
drwg no.	P(2110)
revision	C

scale	1:100 @ A3
date first drawn	May 21
drawn	RD

SK sketch E existing P proposed T tender C construction FI final issue

www.ateliermb.co.uk
t 0161 236 0051
e architect@ateliermb.co.uk