



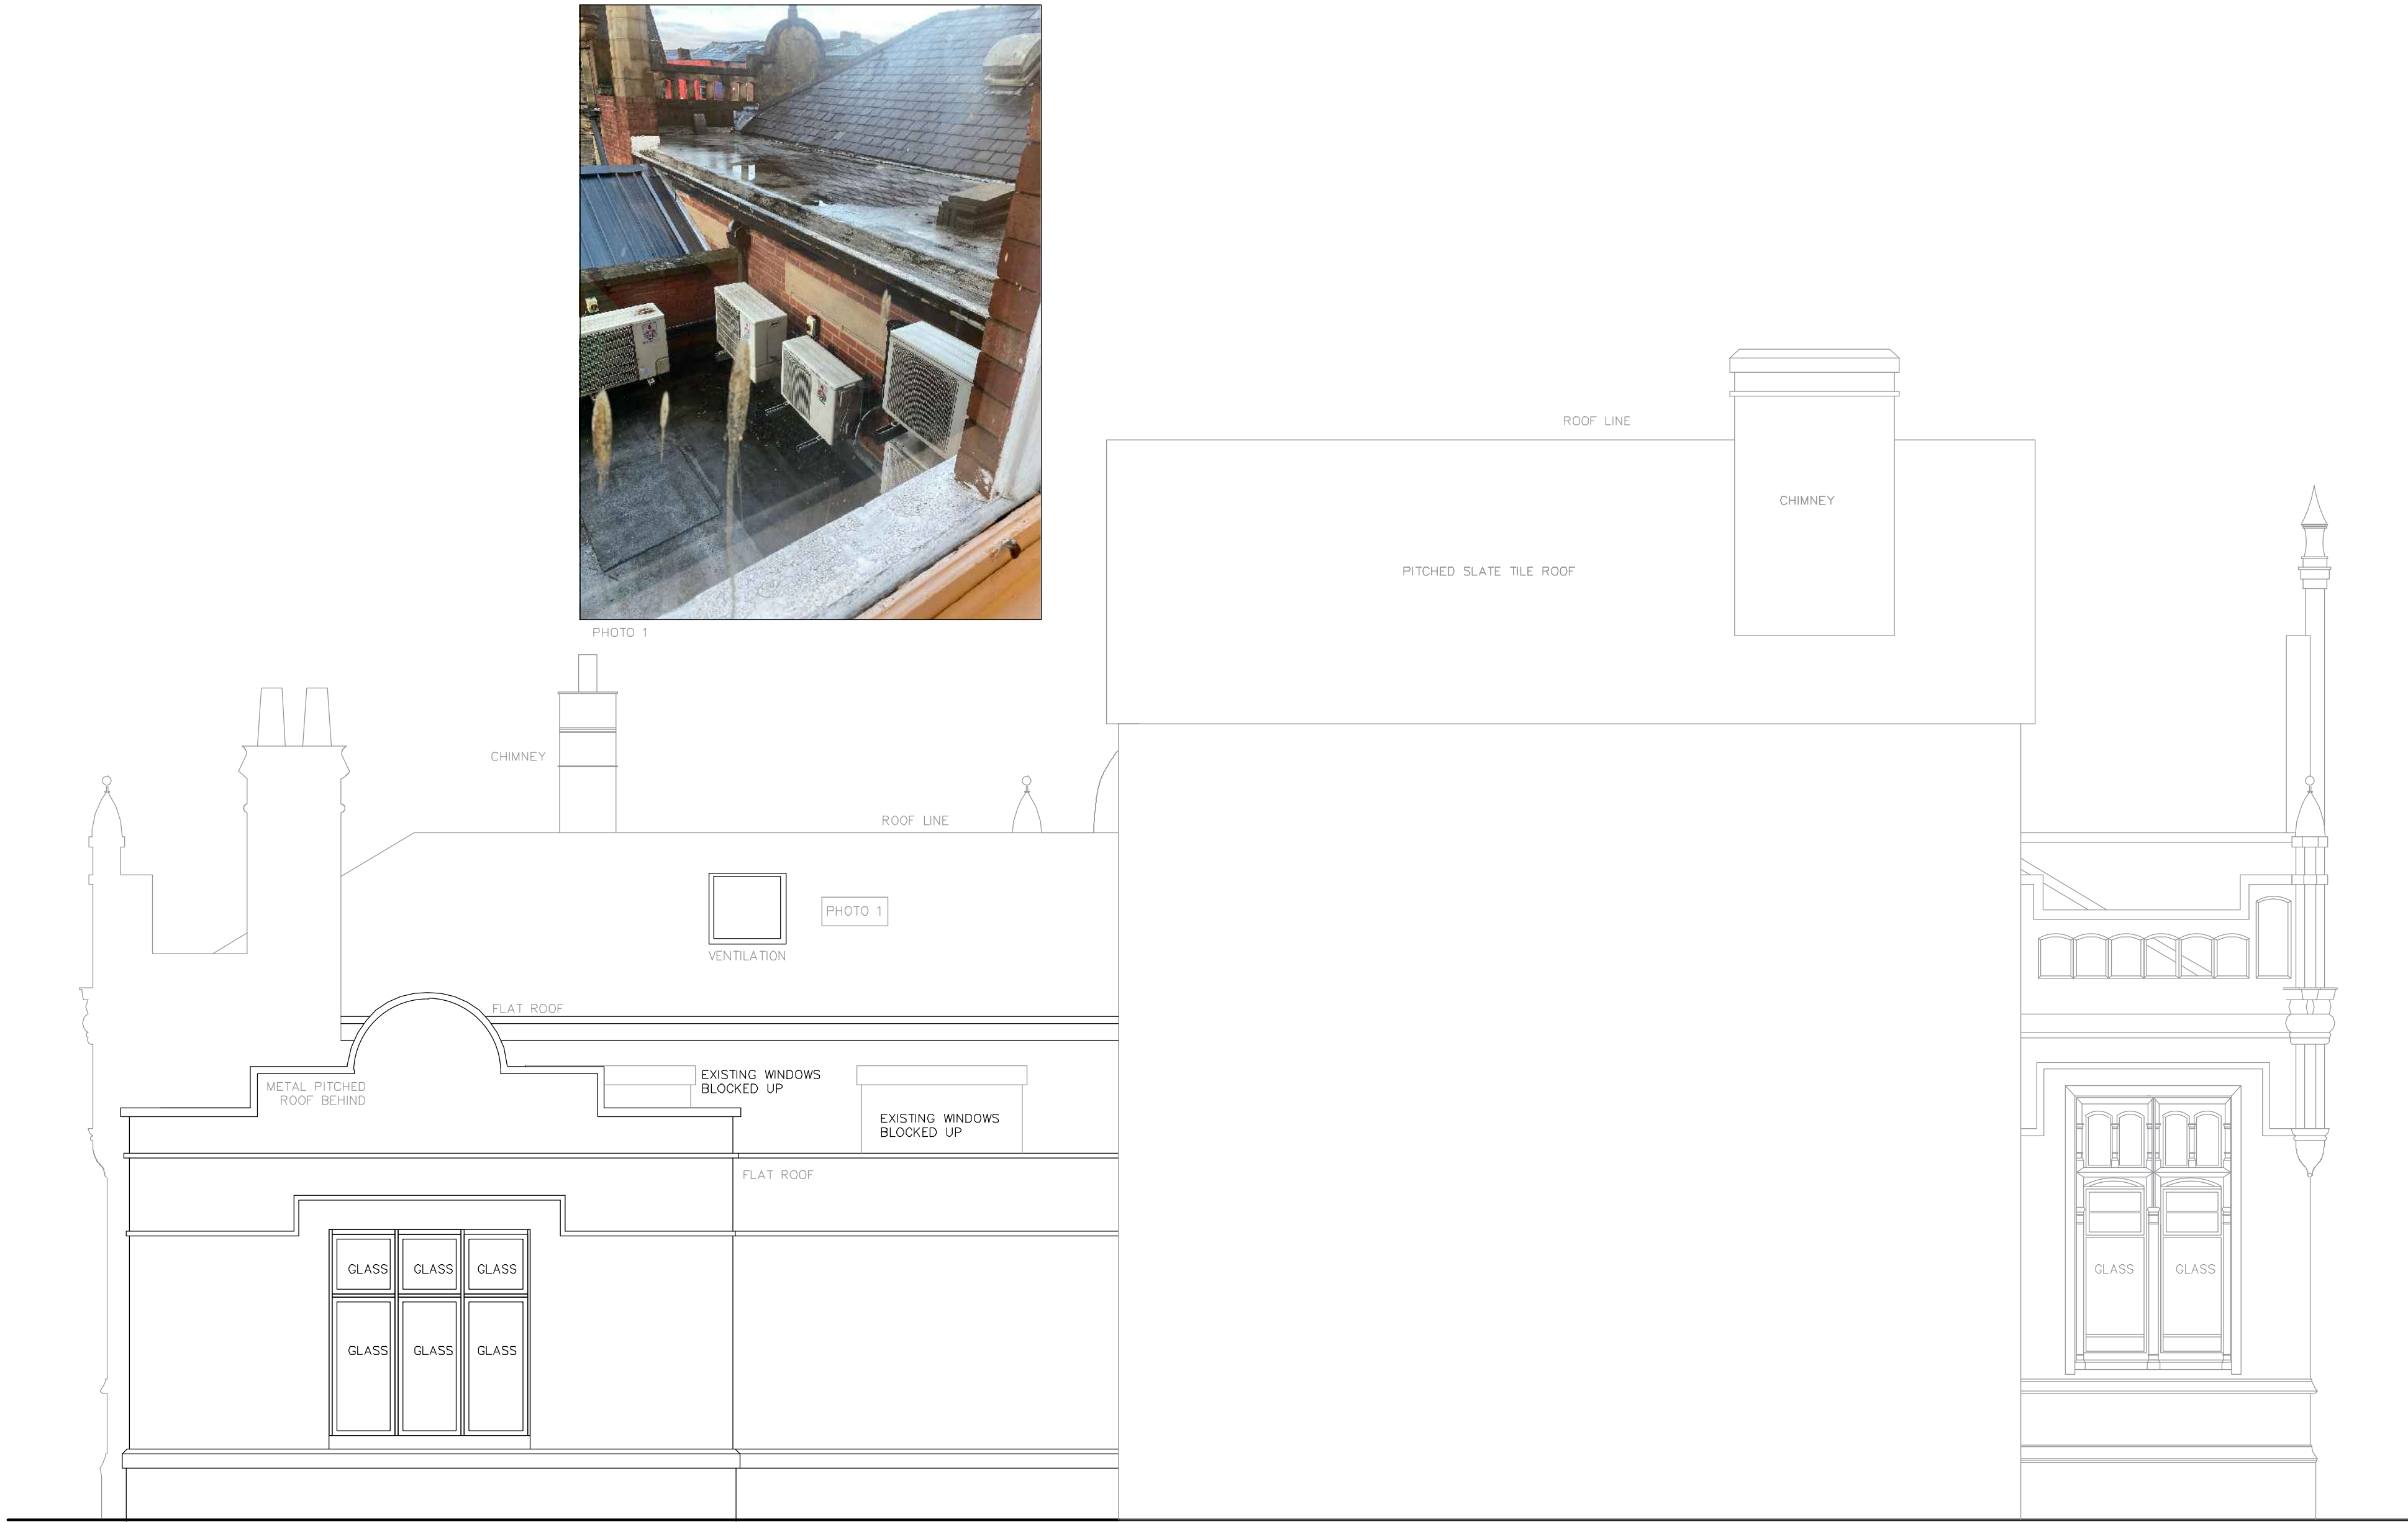

EXISTING REAR ELEVATION
 SCALE 1:50



EXISTING SIDE ELEVATION
 FROM SWINBOURNE GROVE
 SCALE 1:50

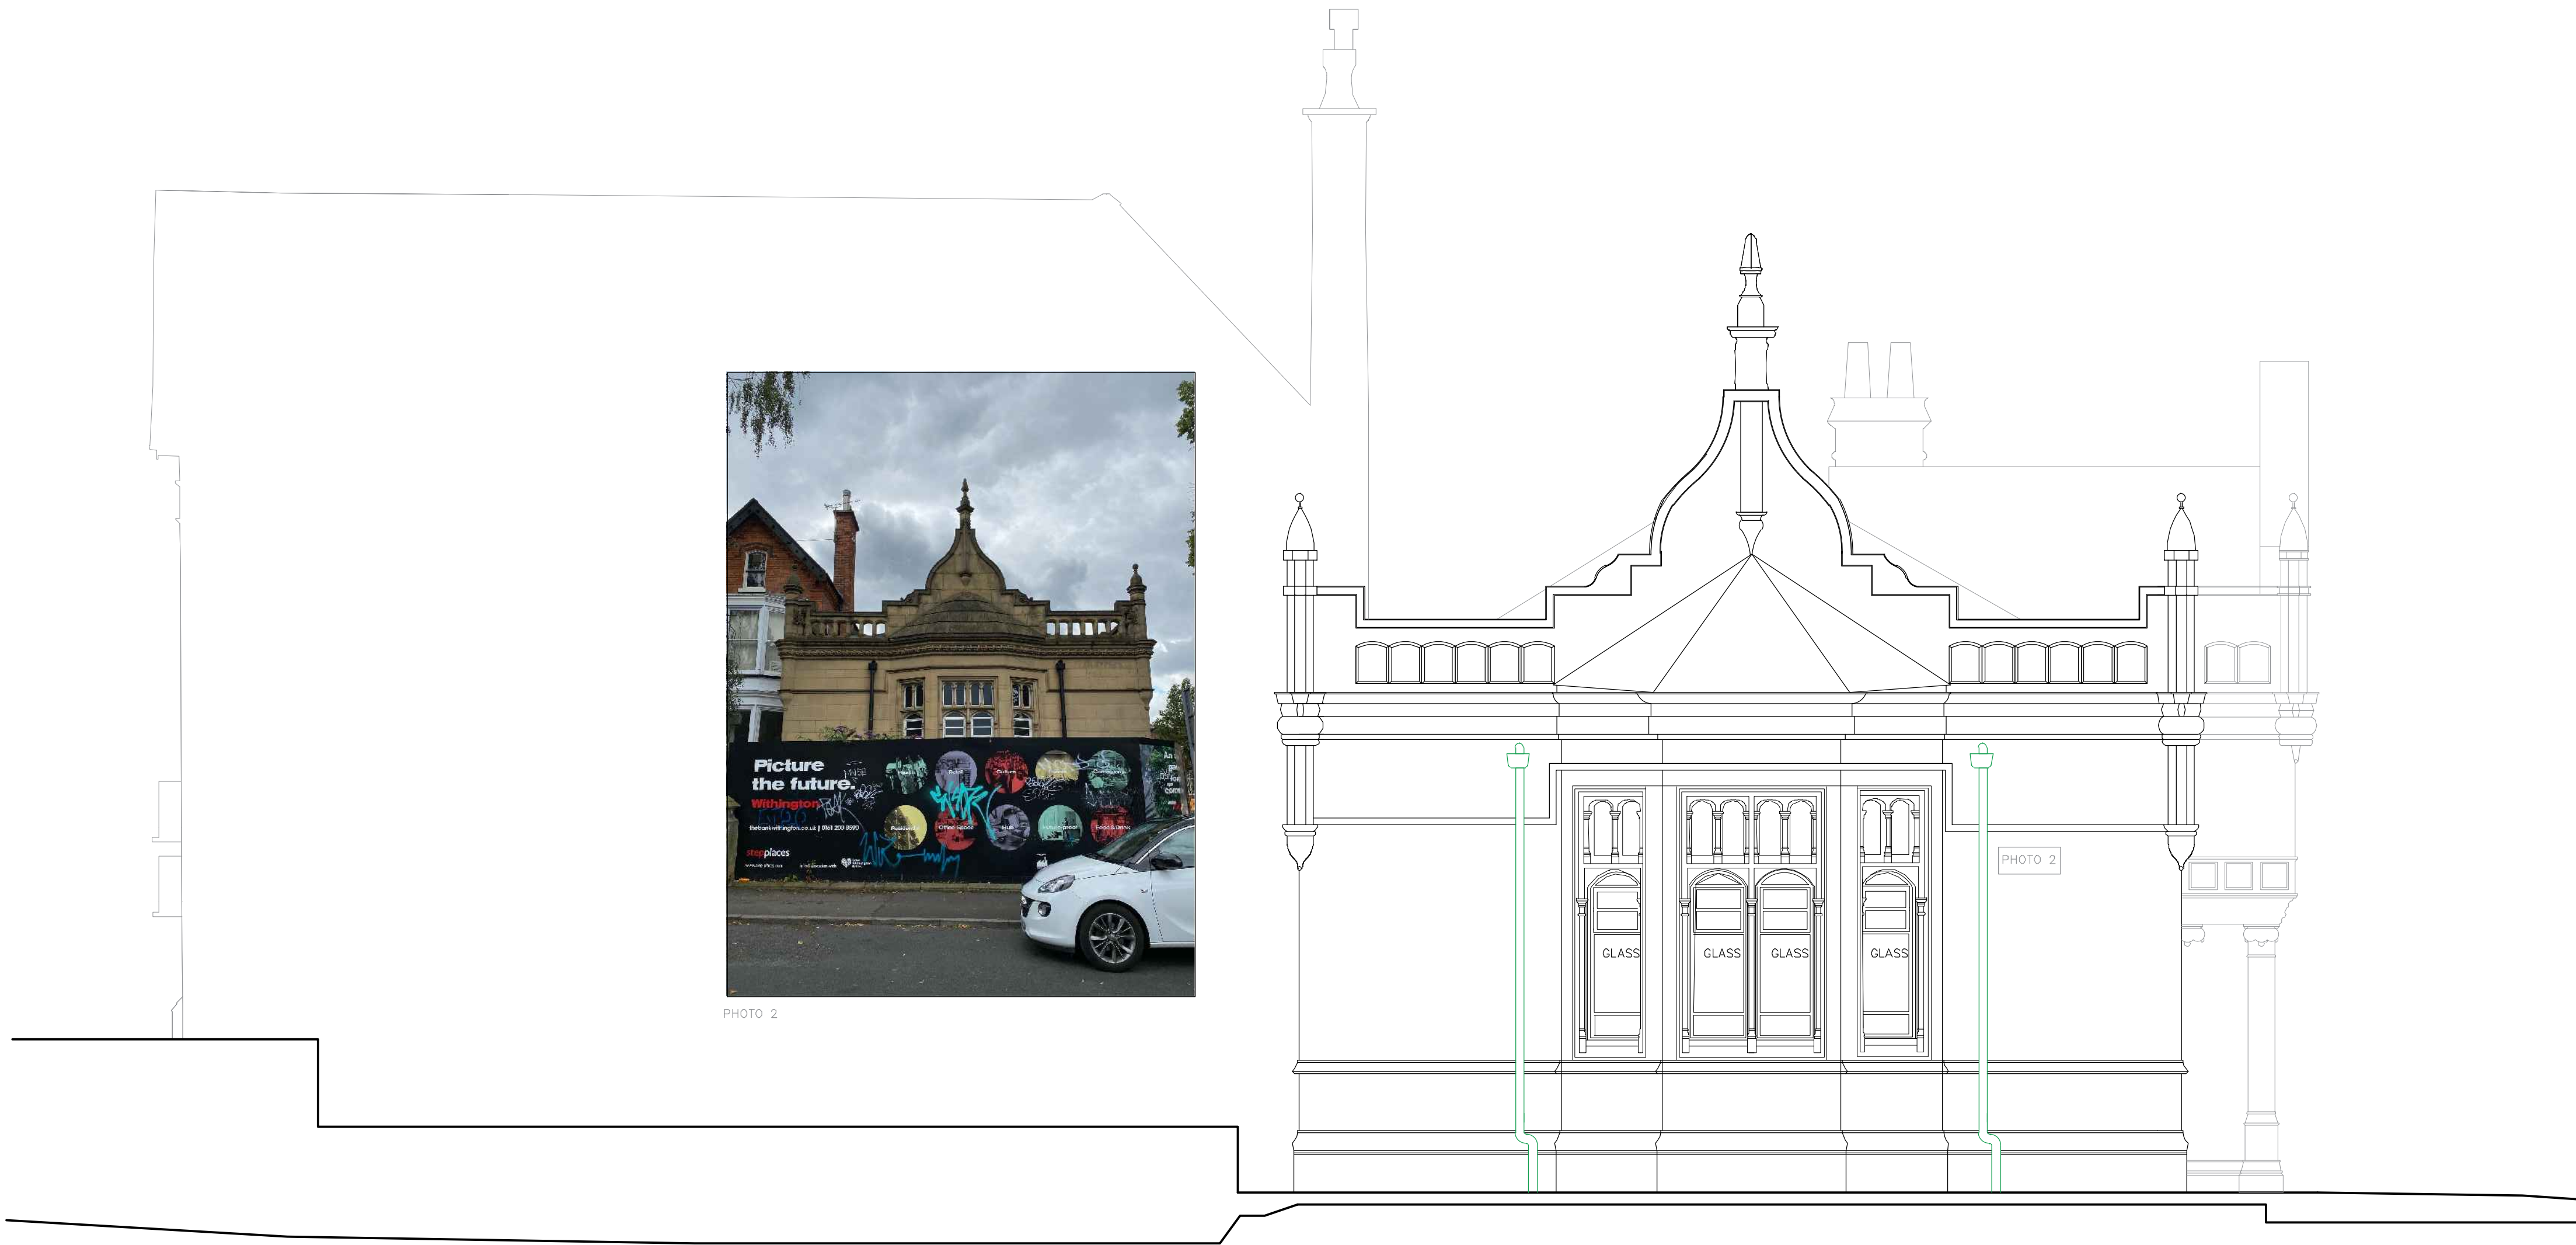

EXISTING FRONT ELEVATION
 SCALE 1:50



PHOTO 4



EXISTING SIDE ELEVATION
 FROM WITHINGTON METHODIST
 CHURCH
 SCALE 1:50



PHOTO 3

Rev	Description	By	Date
-----	-------------	----	------

FORMER NATWEST BANK, WILMSLOW
 ROAD, MANCHESTER FOR CRITERION LEISURE

EXTERNAL ELEVATIONS AS EXISTING

DRAWN	NM	DATE	05-03-21	DRAWING NO.	
SCALE	1.50 @ A0	REV.			2101-07