




1 Location Plan
1 : 1250

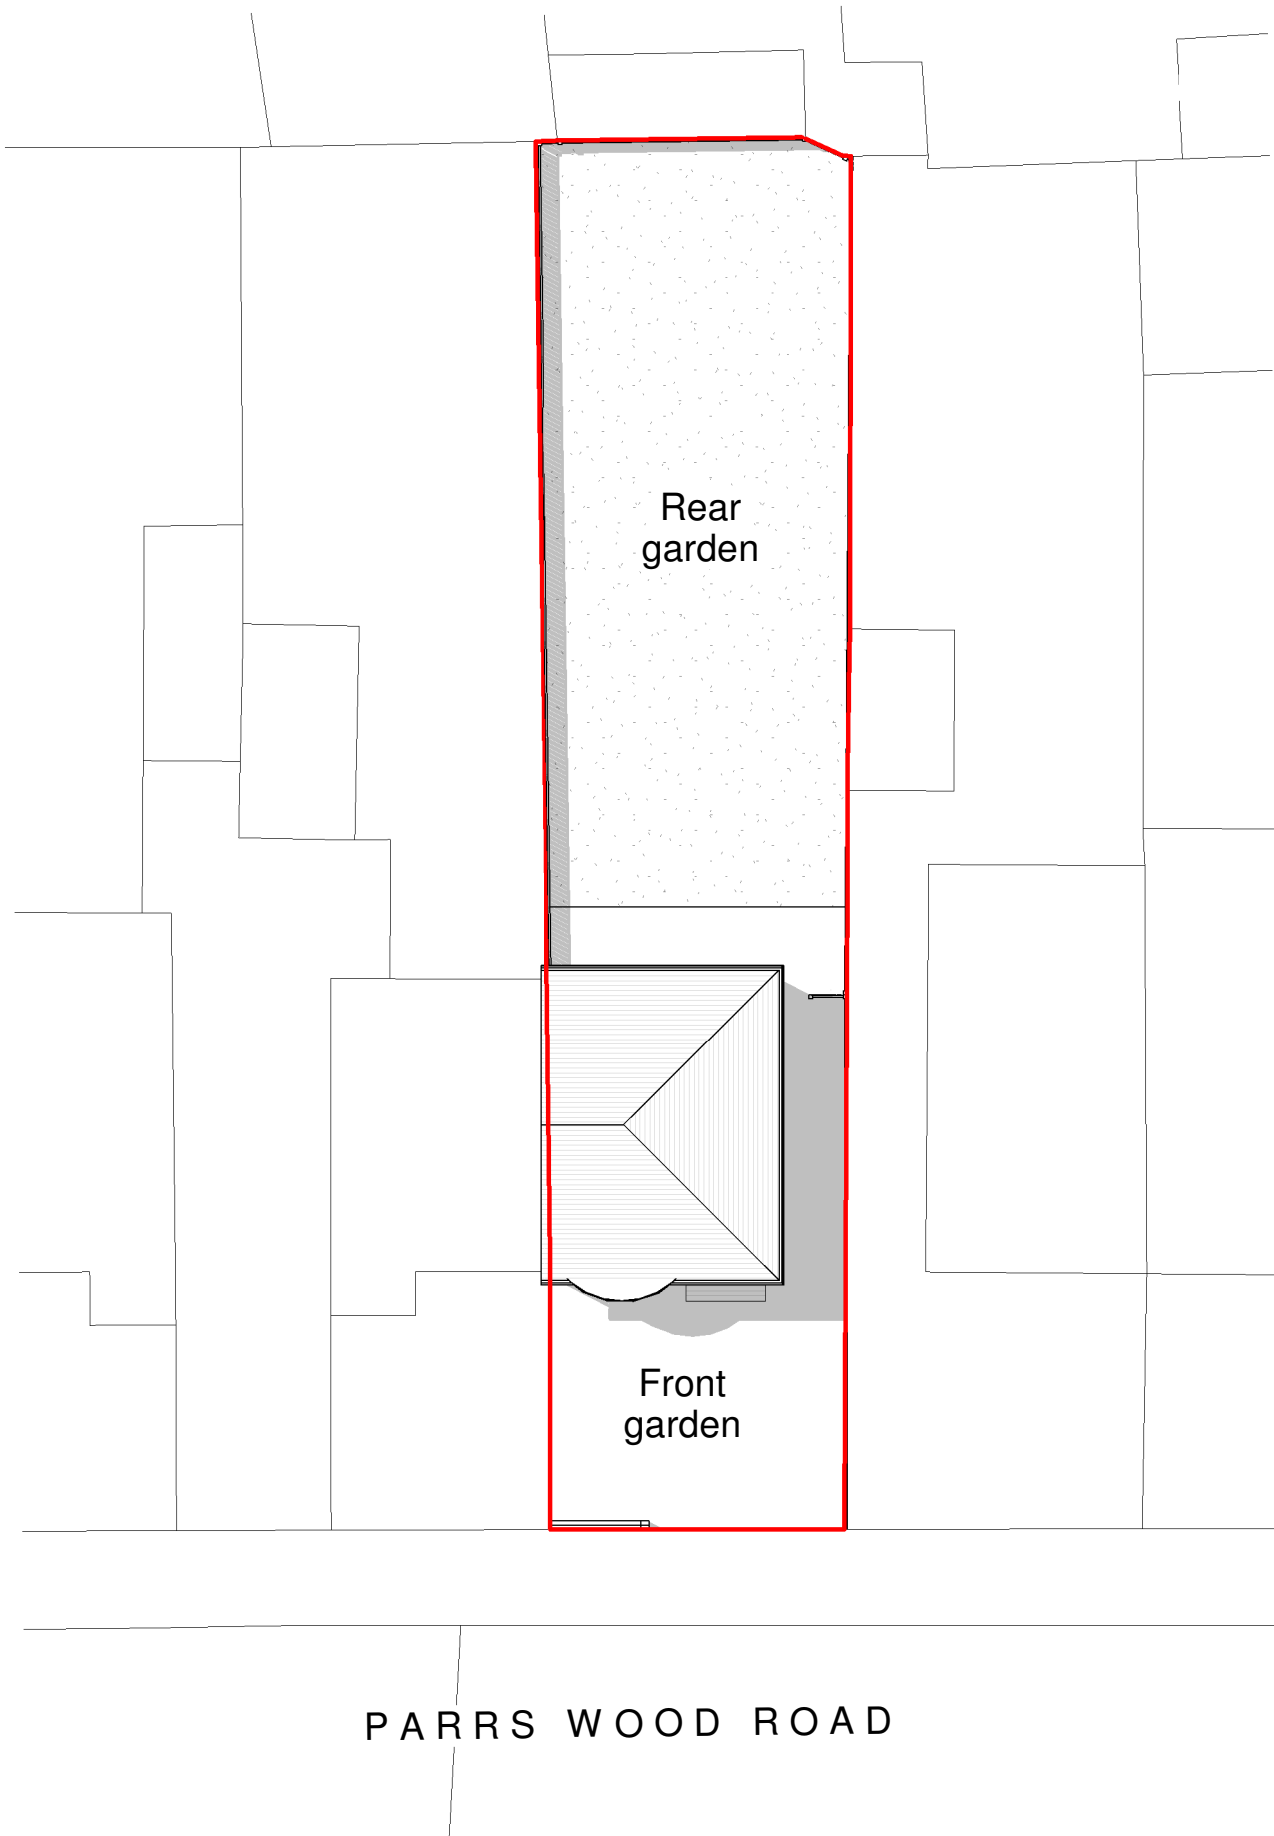

2 Existing Site Plan
1 : 200

General Notes
The Architect shall have no responsibility for any use made of this document other than for that which it was prepared and issued.
All dimensions should be checked on site. Do not scale from this drawing
To be read in conjunction with all other Consultant's drawings.
The Architect to be immediately notified of any discrepancies.
Copyright on this drawing retained by the Architect.

LEGEND
 Site Boundary

P1	29/11/21	HG	SH	Initial Issue
No.	Date	Dwn	Chk	App
Revision or reason for issue				

Client
Mr Murtaza Ahmad

createitstudios
... leave an impression
Create It Studios (NW) Ltd
Universal Square
Devonshire Street North
Manchester
M12 6JH
info@createitstudios.co.uk

Project Title
70 Parrs Wood Rd, Manchester, M20 4RP

Scale / North Point
As indicated

Drawing Title
Existing Location & Site Plan

Drawing Number A1401(01)AP001	Revision P1
Drawing Status Preliminary	