



- notes:
- DO NOT SCALE FROM THIS DRAWING - USE FIGURED DIMENSIONS ONLY.
 - TO BE READ IN CONJUNCTION WITH ALL OTHER CONSULTANTS / SPECIALISTS DRAWINGS. REPORT ANY DISCREPANCIES BEFORE AFFECTED WORK COMMENCES.
 - ALL SETTING OUT DIMENSIONS TO BE CHECKED ON SITE BY CONTRACTOR BEFORE WORK COMMENCES.

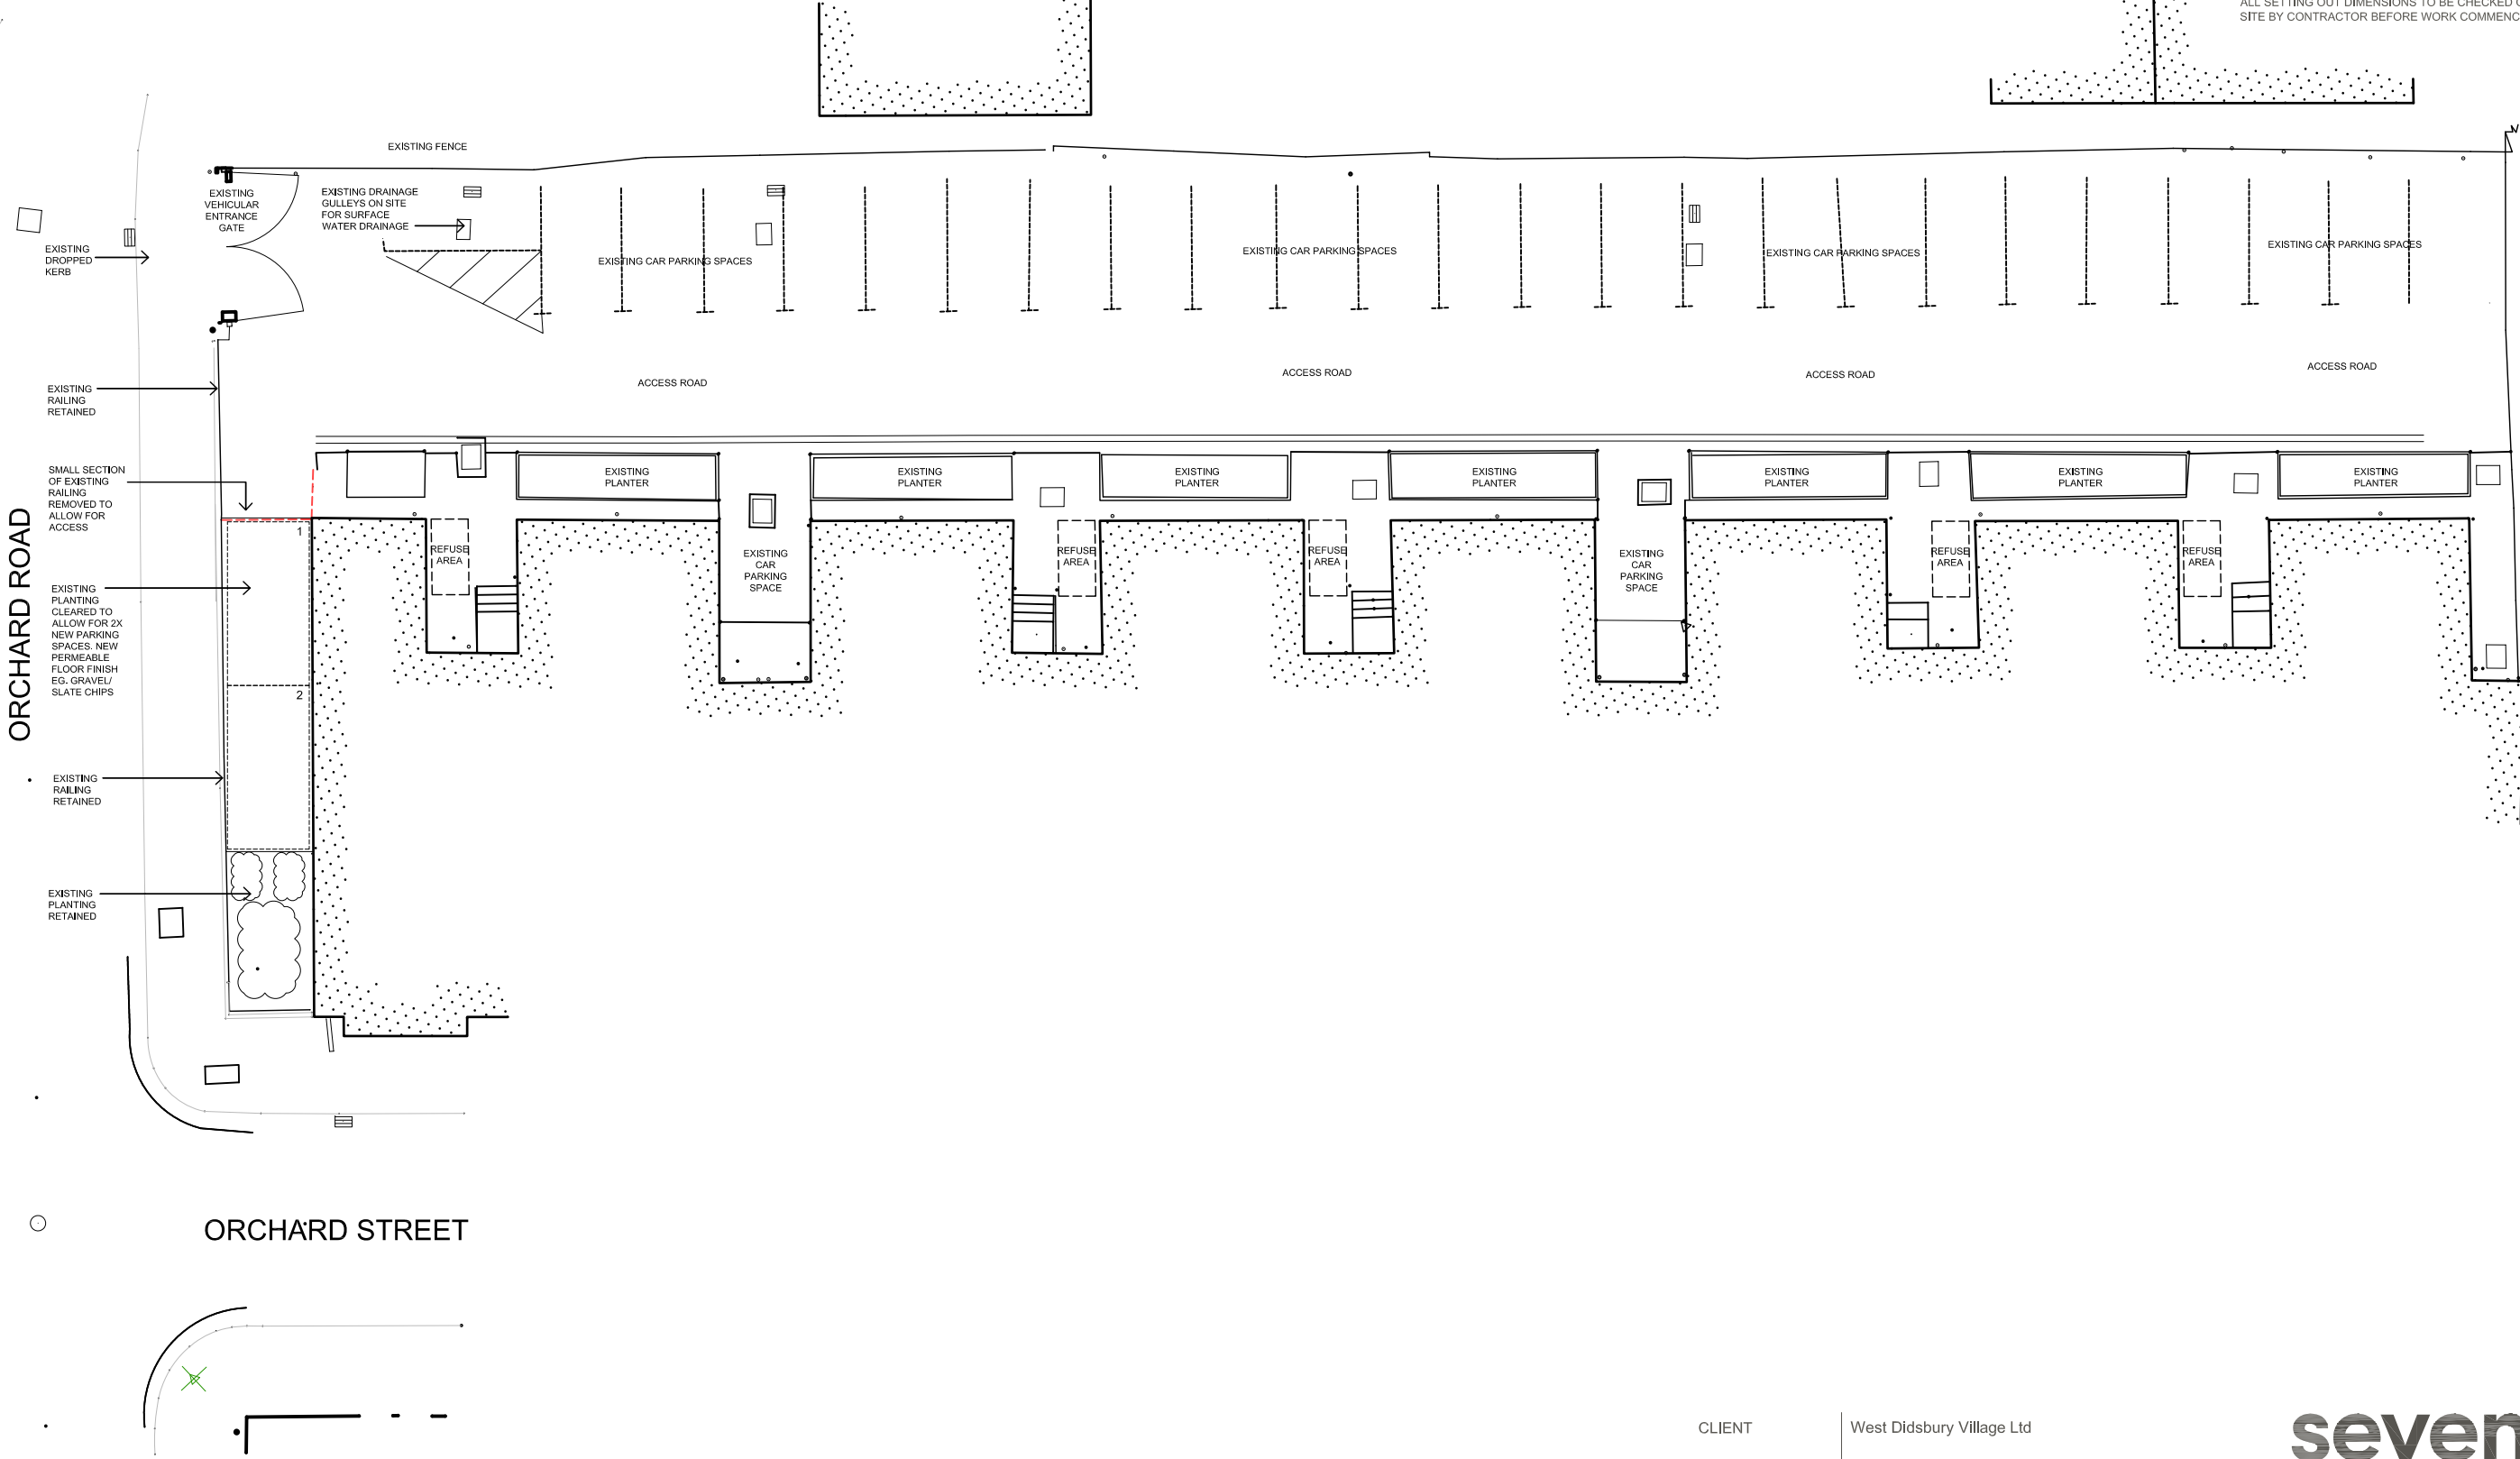

PROPOSED SITE PLAN

 

REVISIONS

Updated on from planning comments	28-01-22	ZH	Rev B
Updated on from feedback	13-01-22	ZH	Rev A

DATE; DRAWN; CHECK

CLIENT	West Didsbury Village Ltd
PROJECT	West Didsbury Village_Car Park Amendments
TITLE	Proposed Site Plan
NUMBER	SK007
REVISION	Rev B
STATUS	Planning
SCALE	1:1000 @A3
DATE	07/01/21
DRAWN BY	ZH
CHECKED BY	IC

seven.
SEVENARCHITECTURE.CO.UK

Studios at :

Unit 1.3, Waulk Mill, 51 Bengal Street
MANCHESTER, M4 6LN
t : 0161 236 5655
Clarendon House, Victoria Avenue,
HARROGATE, HG1 1DY
t : 01423 709 807
24 Greville Street, **LONDON**,
EC1N 8SS
t : 0203 036 0691