


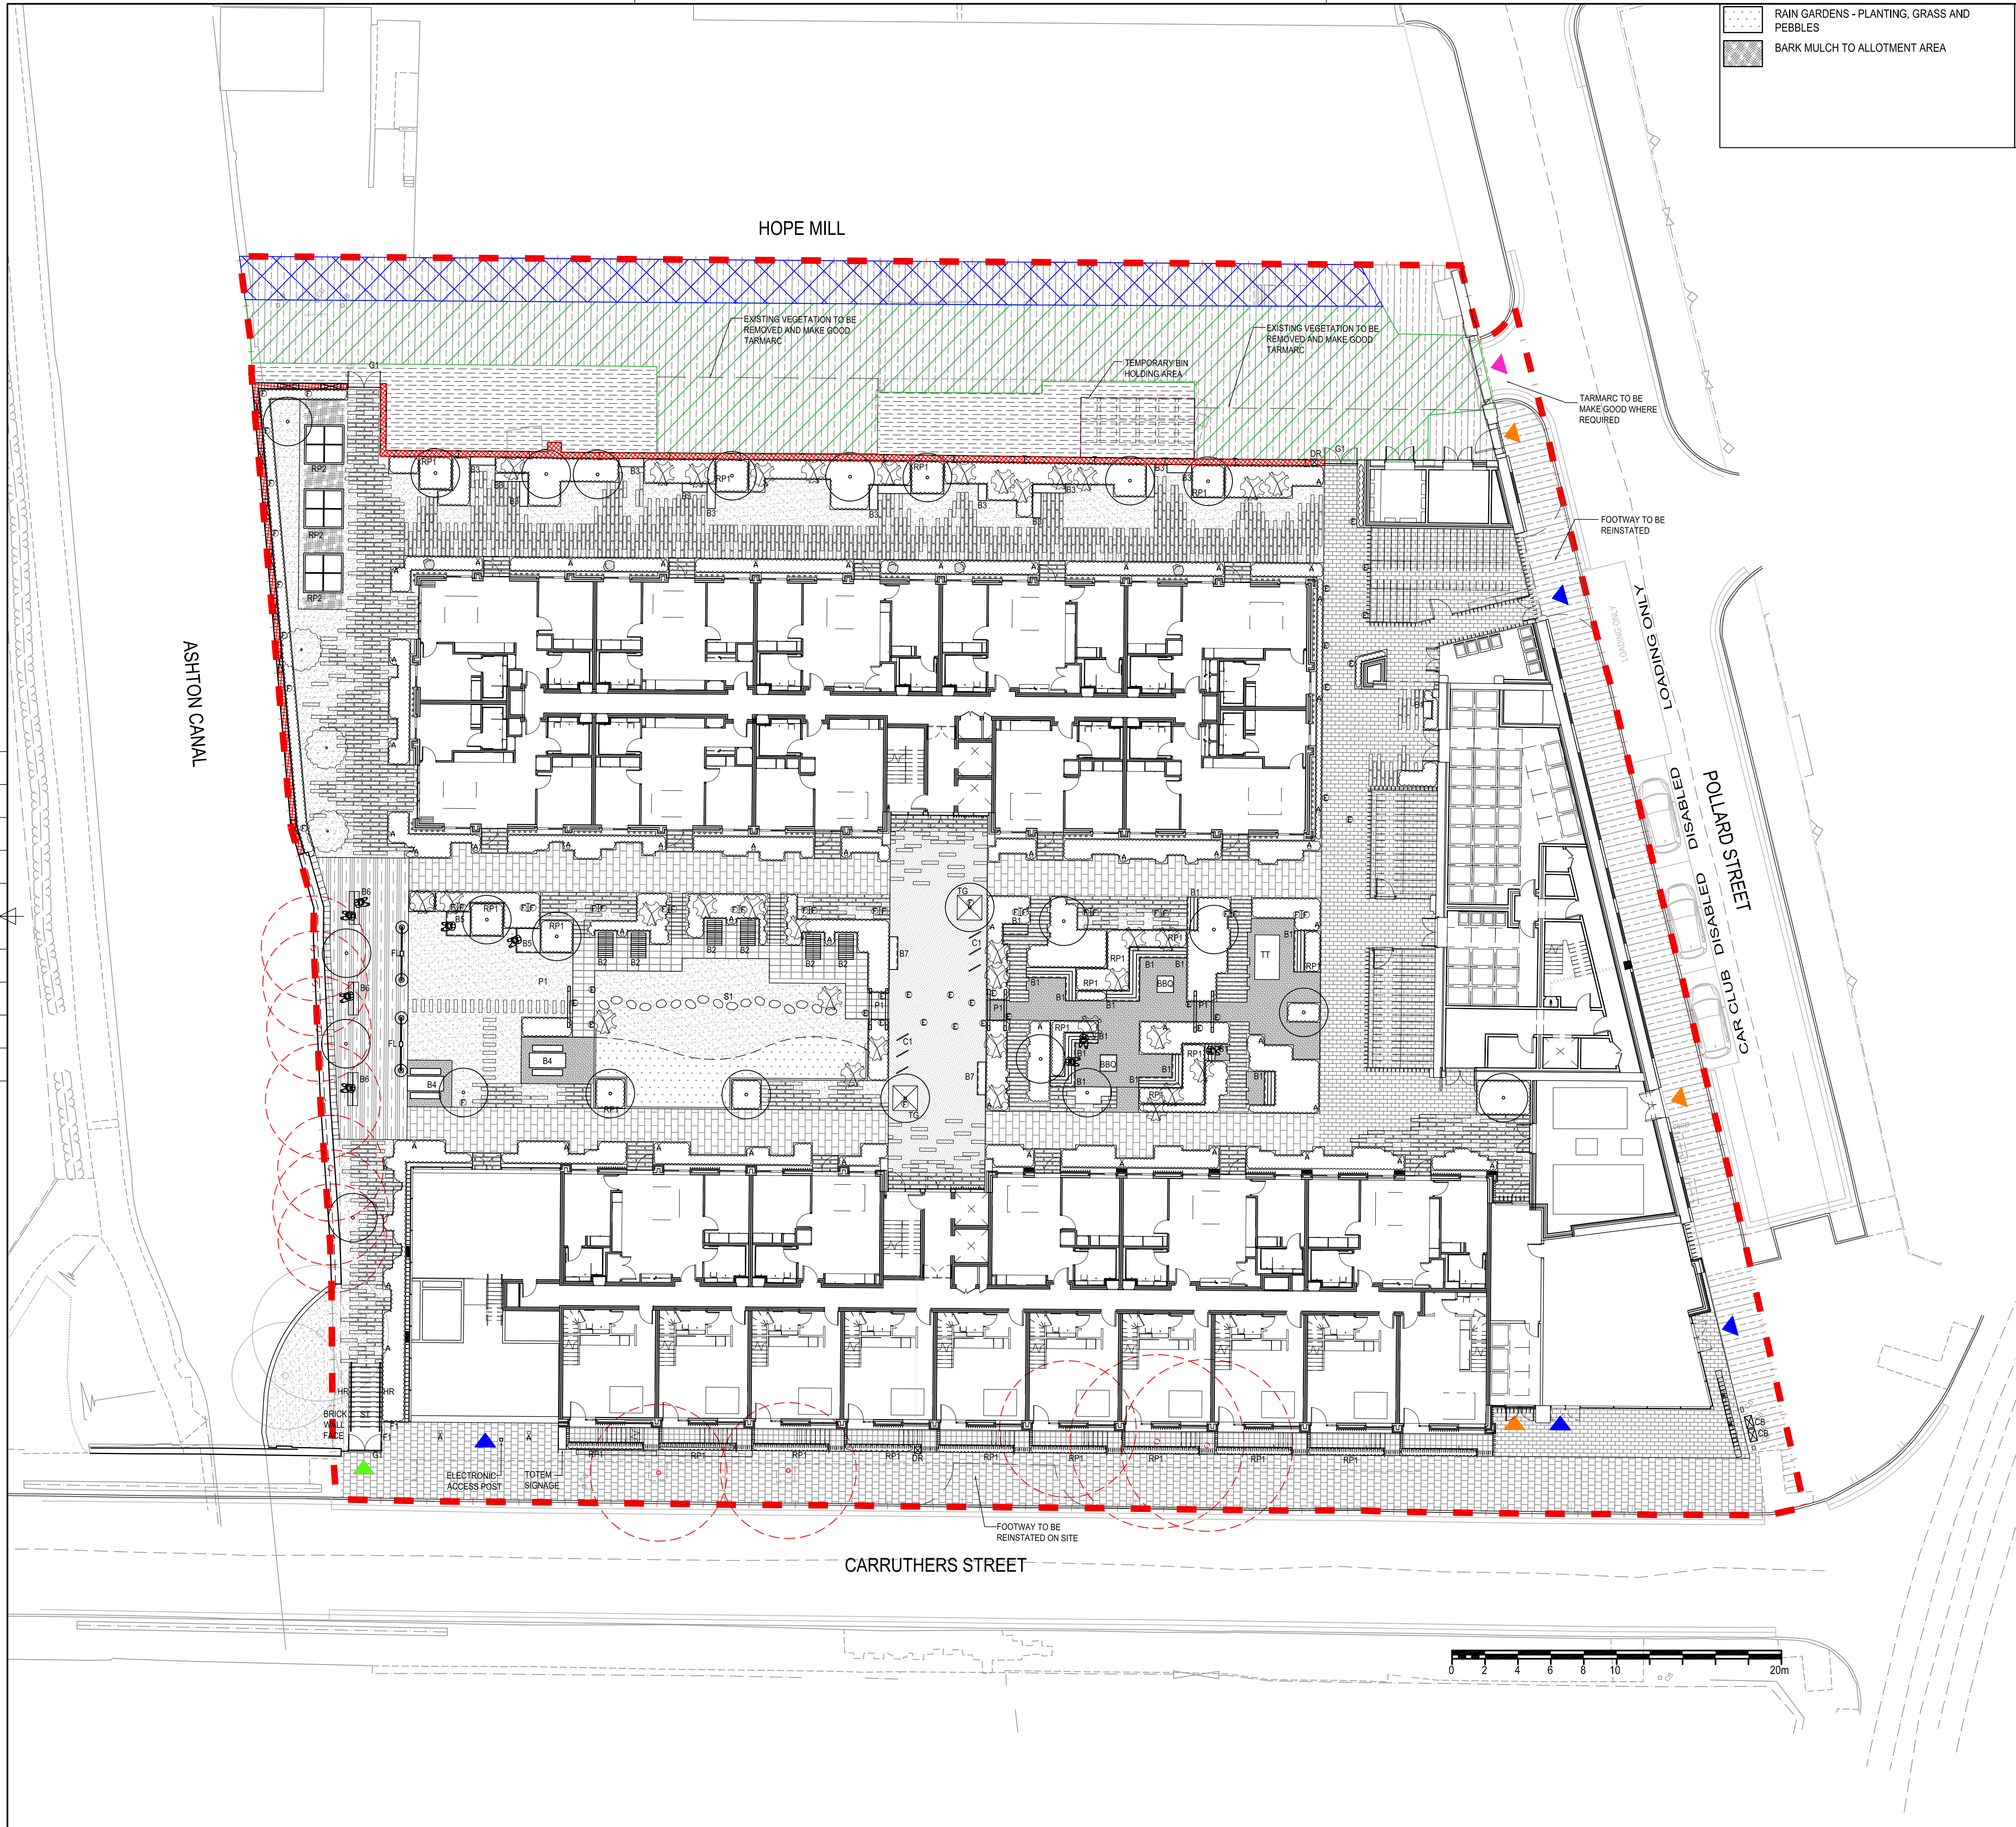

RAIN GARDENS - PLANTING, GRASS AND PEBBLES

BARK MULCH TO ALLOTMENT AREA

KEY:

RED LINE BOUNDARY- FOR PLANNING

VEHICLE ACCESS

PEDESTRIAN ACCESS

EMERGENCY / MAINTENANCE ACCESS

SERVICE ACCESS

HOPE MILL ACCESS ZONE

SHARED ACCESS ZONE

POTENTIAL RETAINED EXISTING COLUMNS TO RE-USE AS A LANDSCAPE FEATURE

POTENTIAL RETAINED EXISTING BRICK WALL

EXISTING MACADAM SURFACE RETAINED

'PAVING TO BE MADE GOOD IN ACCORDANCE WITH MCC HIGHWAYS SPECIFICATION'

TARMAC TO SHARED SURFACE / VEHICULAR ZONE

SHARED SURFACE AREAS - SETT PAVING

ENTRANCE SQUARE - RESIN BOUND GRAVEL WITH PAVING SETT TRIMS

LOUNGE / SEATING AREA PAVING FLAGS

POCKET GARDENS / SEATING AREAS - HERRINGBONE CLAY PAVING

PAVING PLANKS THROUGH LAWN

TIMBER EFFECT PAVING PLANKS THROUGH PLANTING WITH GRAVEL INFILL

MAIN CIRCULATION ROUTES - SANDSTONE SETTS/FLAGS

WATERSIDE TERRACES / SEATING - ANTI-SLIP COMPOSITE TIMBER DECKING AND CONCRETE CANAL EDGE

RAISED TIMBER SLEEPER GROW BEDS

TIMBER SLEEPER SEATING WITH STEEL BASE WITH INTEGRATED LED STRIPLIGHTING

TIMBER LOUNGER SEATING

METAL BASE & TIMBER TOP SEATING

OUTDOOR TIMBER / METAL DINING TABLES

TIMBER TERRACE CUBE SEATING WITH INTEGRATED LED STRIPLIGHTING

CANAL SIDE TIMBER SLEEPER SEATING

STEEL BASE & TIMBER TOP SEATING WITH INTEGRATED LED STRIPLIGHTING

TABLE TENNIS

BBQ AREA - BLOCKWORK AND TIMBER EFFECT CLADDING

TIMBER PERGOLA

METAL EDGE RAISED PLANTERS

TREE GRILL

FLAT BAR POWDER COATED STEEL RAILINGS - 1.8m TO SECURE LINE.

SECURITY GATE

TIMBER EFFECT STEPPING STONES

STAINLESS STEEL CYCLE HOOPS

HANDRAIL TO EMERGENCY ACCESS

STAIRS TO EMERGENCY ACCESS

DRY RISER

EXISTING CABINET

FEATURE COLUMN LIGHTING

LOW LEVEL LED BOLLARD

COLUMN FITTING LIGHTING (MOUNTED ON EXISTING COLUMN)

FESTOON LIGHTING

UPLIGHTING

EXISTING TREES TO BE RETAINED

EXISTING TREES TO BE REMOVED

PROPOSED TREES

SPECIMEN SHRUB

FRUIT TREE

ORNAMENTAL SHRUBS AND PERENNIAL PLANTING

AMENITY GRASS

BUILDING DESIGN PARTNERSHIP SHALL HAVE NO RESPONSIBILITY FOR ANY USE MADE OF THIS DOCUMENT OTHER THAN FOR THAT WHICH IT WAS PREPARED AND ISSUED.

ALL DIMENSIONS SHOULD BE CHECKED ON SITE.

DO NOT SCALE FROM THIS DRAWING

ANY DRAWING ERRORS OR DIVERGENCIES SHOULD BE BROUGHT TO THE ATTENTION OF BUILDING DESIGN PARTNERSHIP AT THE ADDRESS SHOWN BELOW.

DRAWINGS SHALL BE READ IN CONJUNCTION WITH THE FOLLOWING BEFORE WORK COMMENCES:

• THE CDM DESIGN ISSUES REGISTER

• THE BDP RISK SERIES OF DRAWINGS

• THE PROJECT CDM RISK REGISTER

NOTES

THIS DRAWING SHOWS INDICATIVE LANDSCAPE LIGHTING LOCATIONS ONLY.

FOR MORE INFORMATION INCLUDING ARCHITECTURAL EXTERNAL LIGHTING, PLEASE REFER TO THE LIGHTING ENGINEERS 'EXTERNAL LIGHTING LUMINAIRE SCHEDULE' REPORT AND 'WEEC / 301/ E/ 01' - ELECTRICAL SERVICE EXTERNAL SERVICES LAYOUT DRAWING PROVIDED BY WATT ENERGY & CONSULTING ENGINEERS.

P07

AMENDMENTS TO LINEWORK ALONG THE EASTERN BUILDING FOLLOWING DESIGN RATIONALISATION. BUILDING UPDATED.

MP JF 14.01.22

P06

SERVICE ACCESS TO POLLARD STREET AT THE REAR OF THE COMMERCIAL UNIT ADDED; PEDESTRIAN ACCESS TO THE AMENITY SPACE AT THE WESTERN END OF THE BUILDING ADDED; AMENDMENTS TO LIGHTING; TEMPORARY BIN HOLDING AREA ADDED; TOTEM SIGNAGE ADDED, ELECTRONIC ACCESS POST ADDED.

MP JF 08.12.21

P05

UPDATING TO THE RED LINE BOUNDARY.

AMENDMENTS TO KEY, LEGEND, LIGHTING, PAVING HATCH, REDUCING FROM 3 TO 2 FEATURE LIGHTINGS AND REMOVING BELLMONTHS ON CARRUTHERS STREET FOLLOWING DTM.

MP JF 23.11.21

P04

AMENDMENTS TO LINEWORK FOLLOWING DESIGN RATIONALISATION. BUILDING AND LANDSCAPE ROTATED TO NEW TOPO SURVEY ALIGNMENT.

MP JF 08.11.21

P03

AMENDMENTS TO MATERIAL HATCH AND LAYOUT, FOLLOWING CLIENT COMMENTS. GRASS AREA ADDED NEAR CANAL. CAR PARKING REMOVED FROM MILLSIDE SQUARE. LIGHTING ADDED.

MP JF 13.10.21

P02

AMENDMENTS TO MATERIAL HATCH AND LAYOUT, FOLLOWING DESIGN DEVELOPMENT, INDICATION OF TREES TO RETAIN AND TO REMOVE.

MP JF 06.10.21

P01

FIRST ISSUE

MP JF 23.08.21

REVISION

DESCRIPTION

DATE

BY

CHKD

APPD

CURT

CAPITAL&CENTRIC

KAMANI PROPERTY GROUP

BDP.

11 Ducie Street
PO Box 85
Piccadilly Basin
Manchester
M60 3JA
United Kingdom

T +44 (0)161 828 2200
www.bdp.com

PROJECT TITLE

Ancoats Works, Manchester

BDP JOB NUMBER

P3001596

DRAWING TITLE

LANDSCAPE
GENERAL ARRANGEMENT

SCALE

@ A1
1:200

DATE FIRST ISSUED

AUG '21

DATE REVISION

P07

PROJECT NUMBER

1596-BDP-XX-00-DR-L-90200