




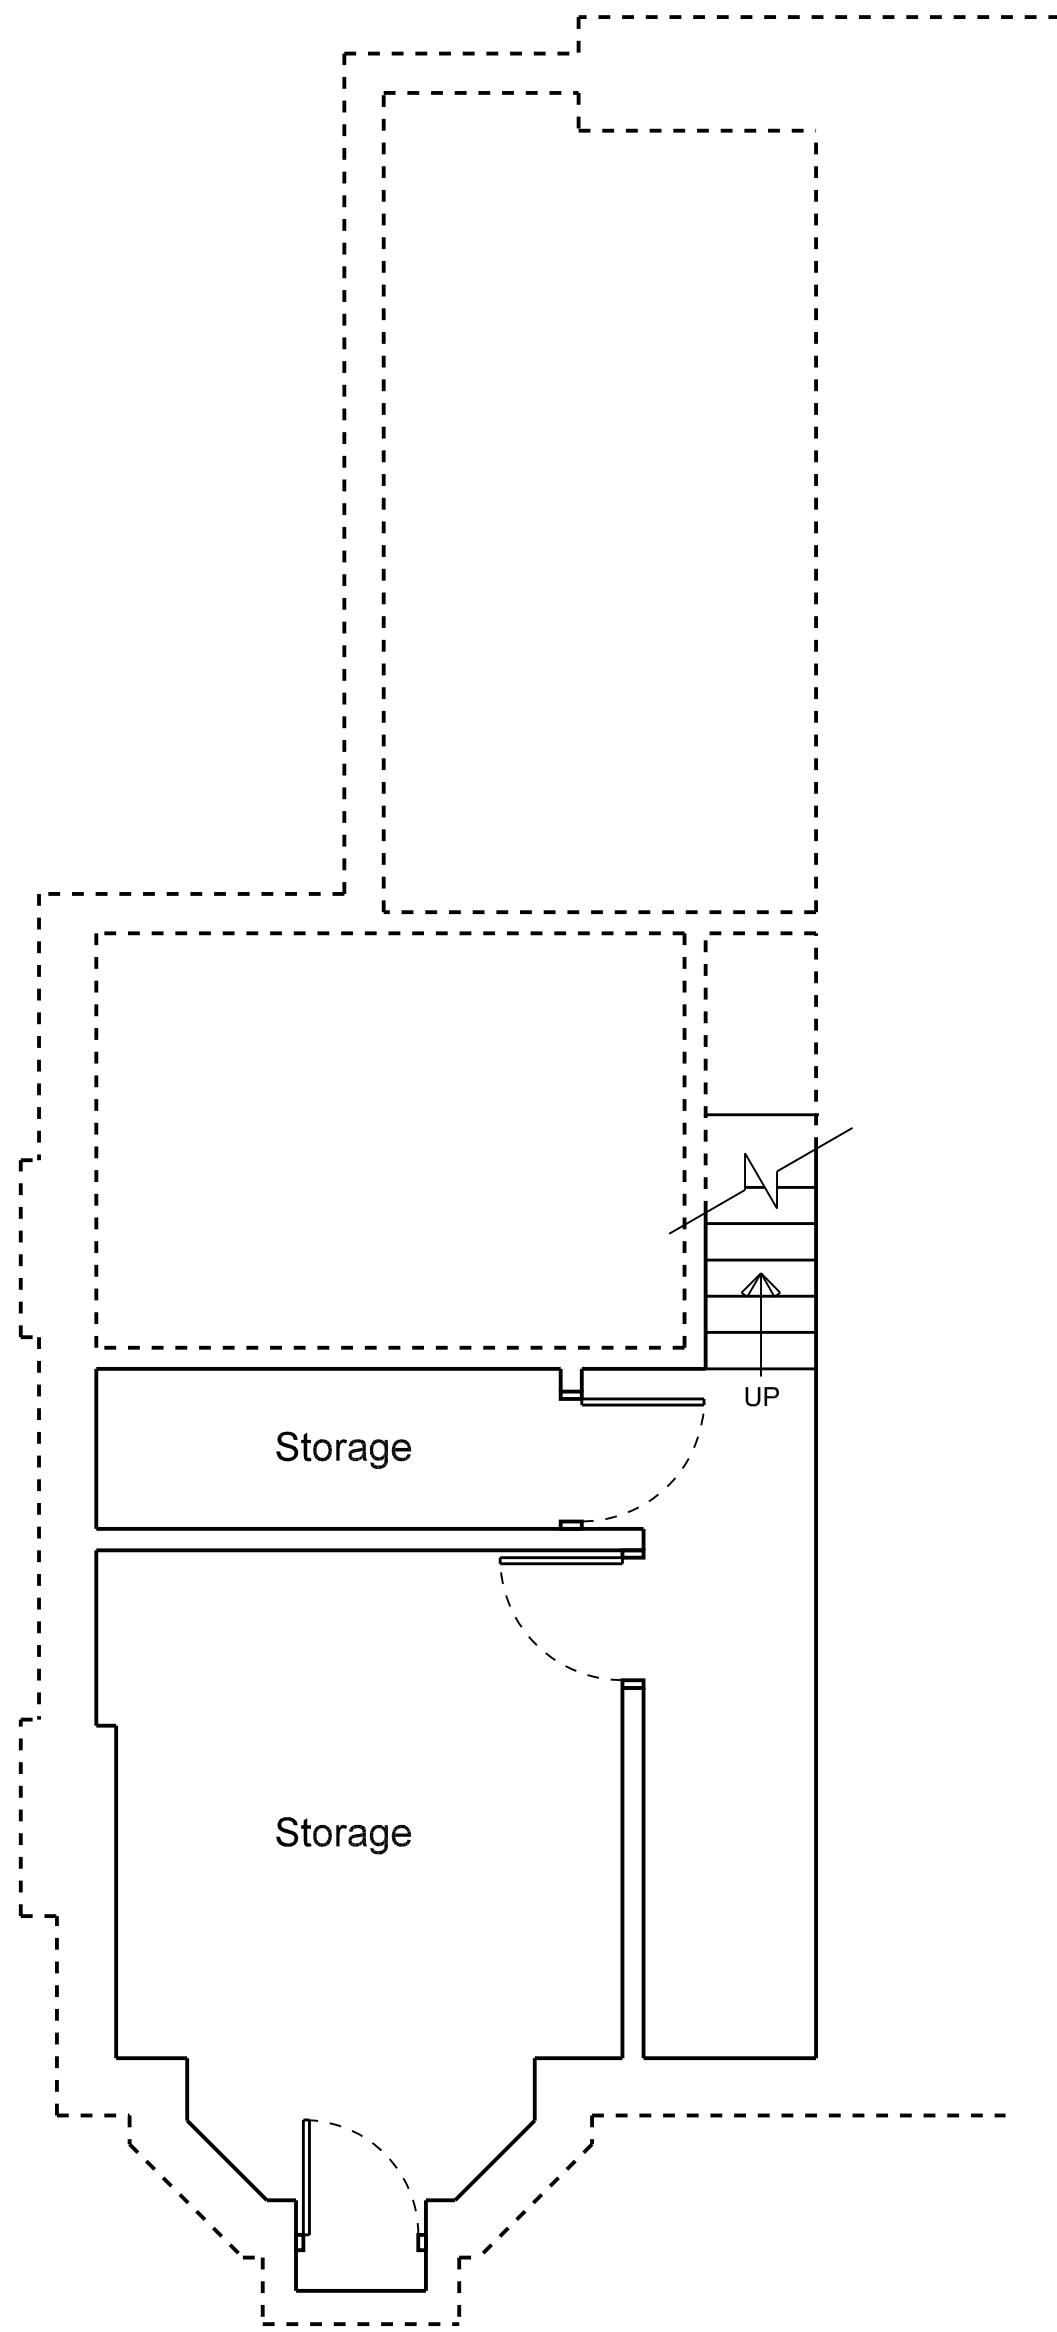


PROPOSED BASEMENT PLAN

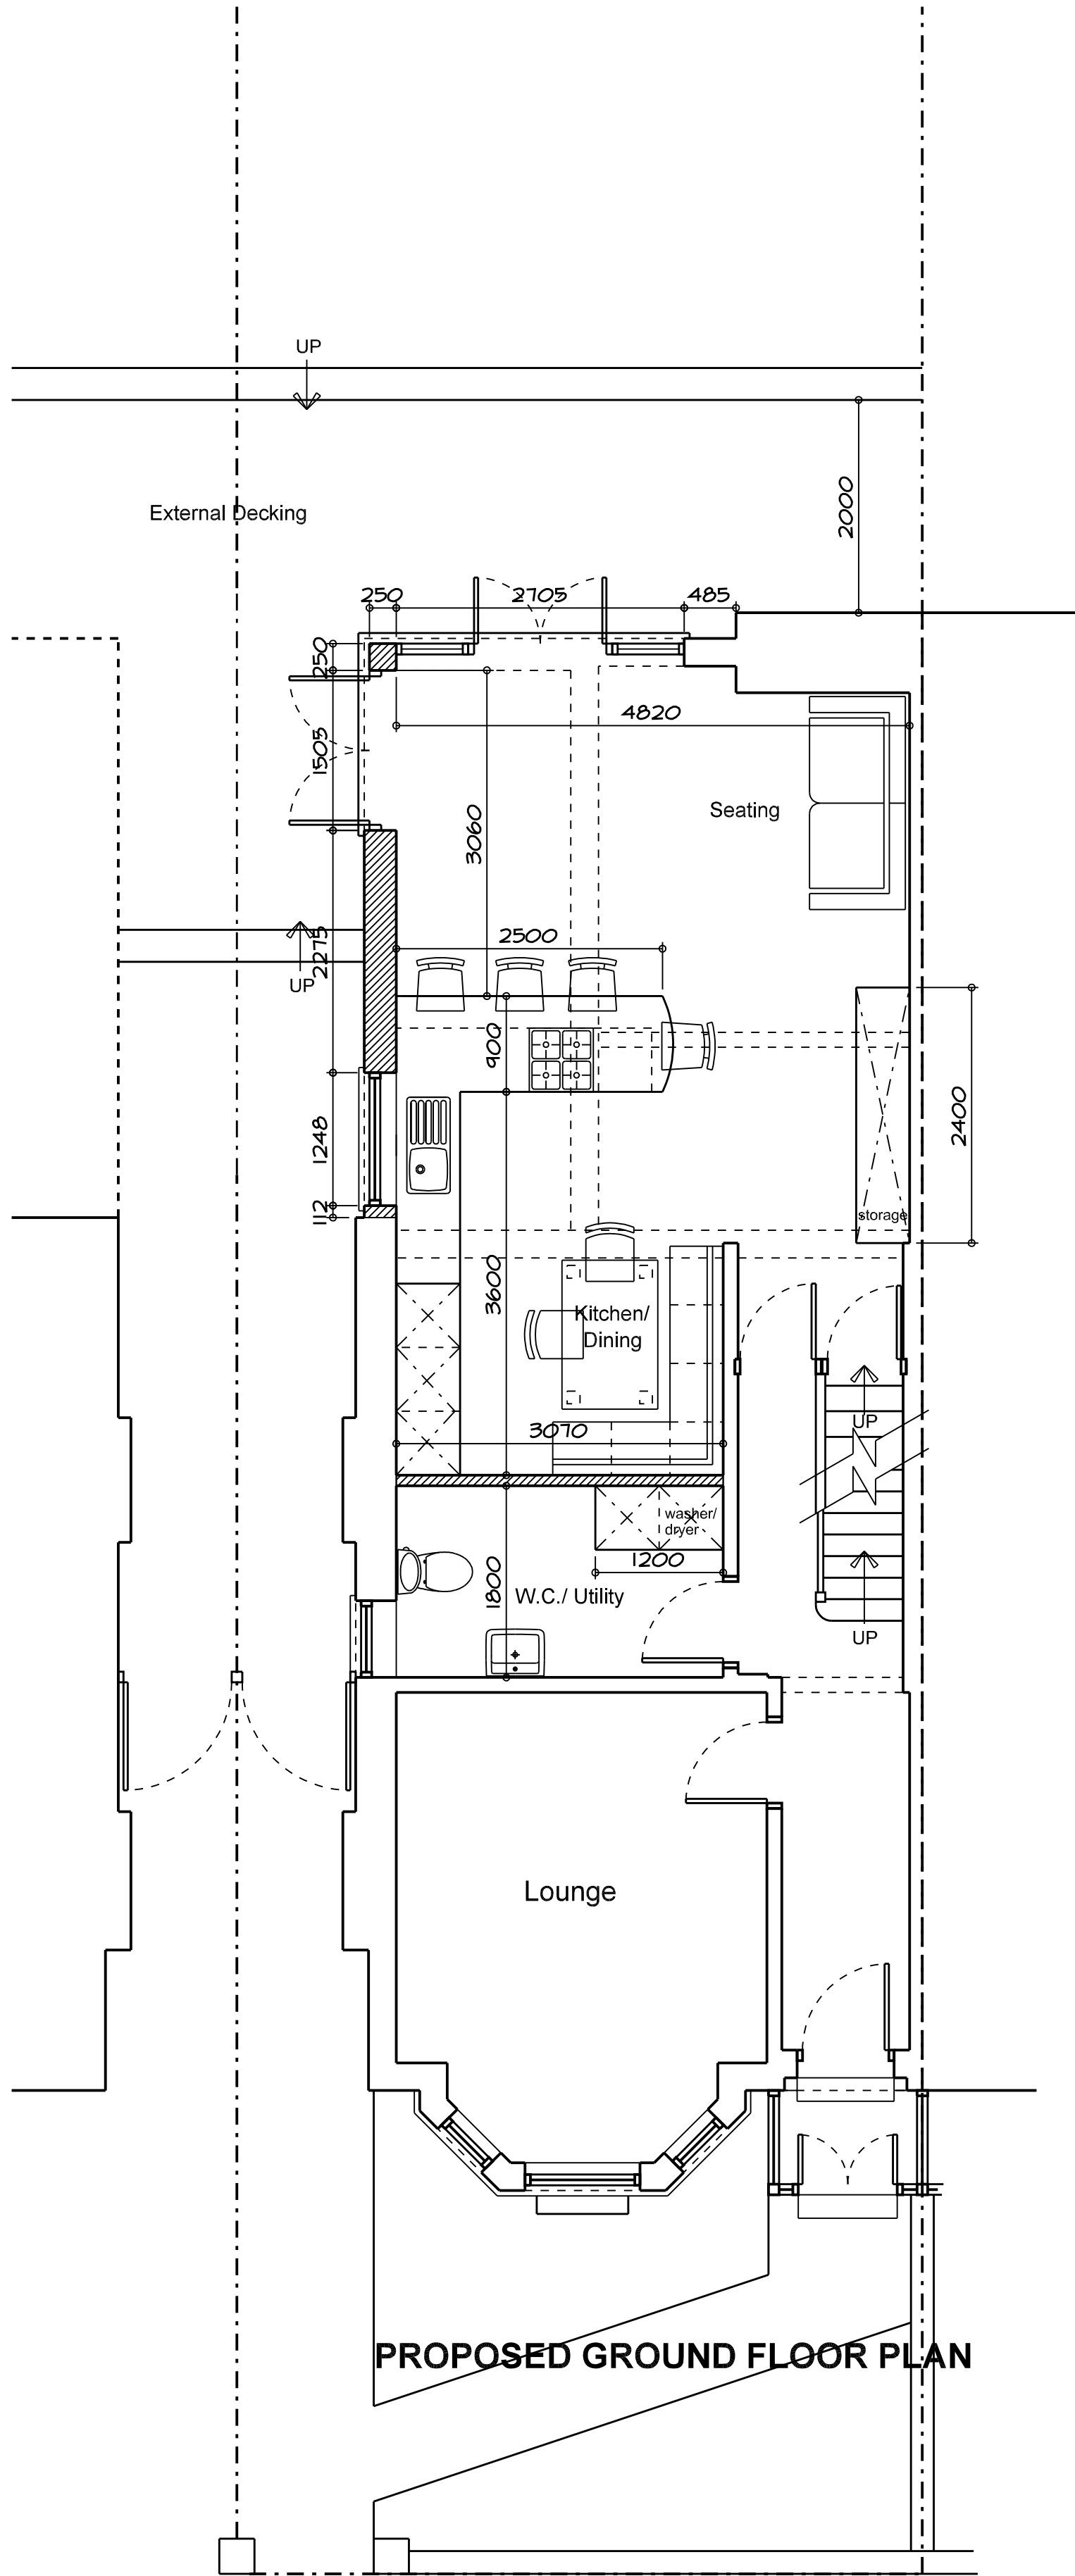

PROPOSED GROUND FLOOR PLAN

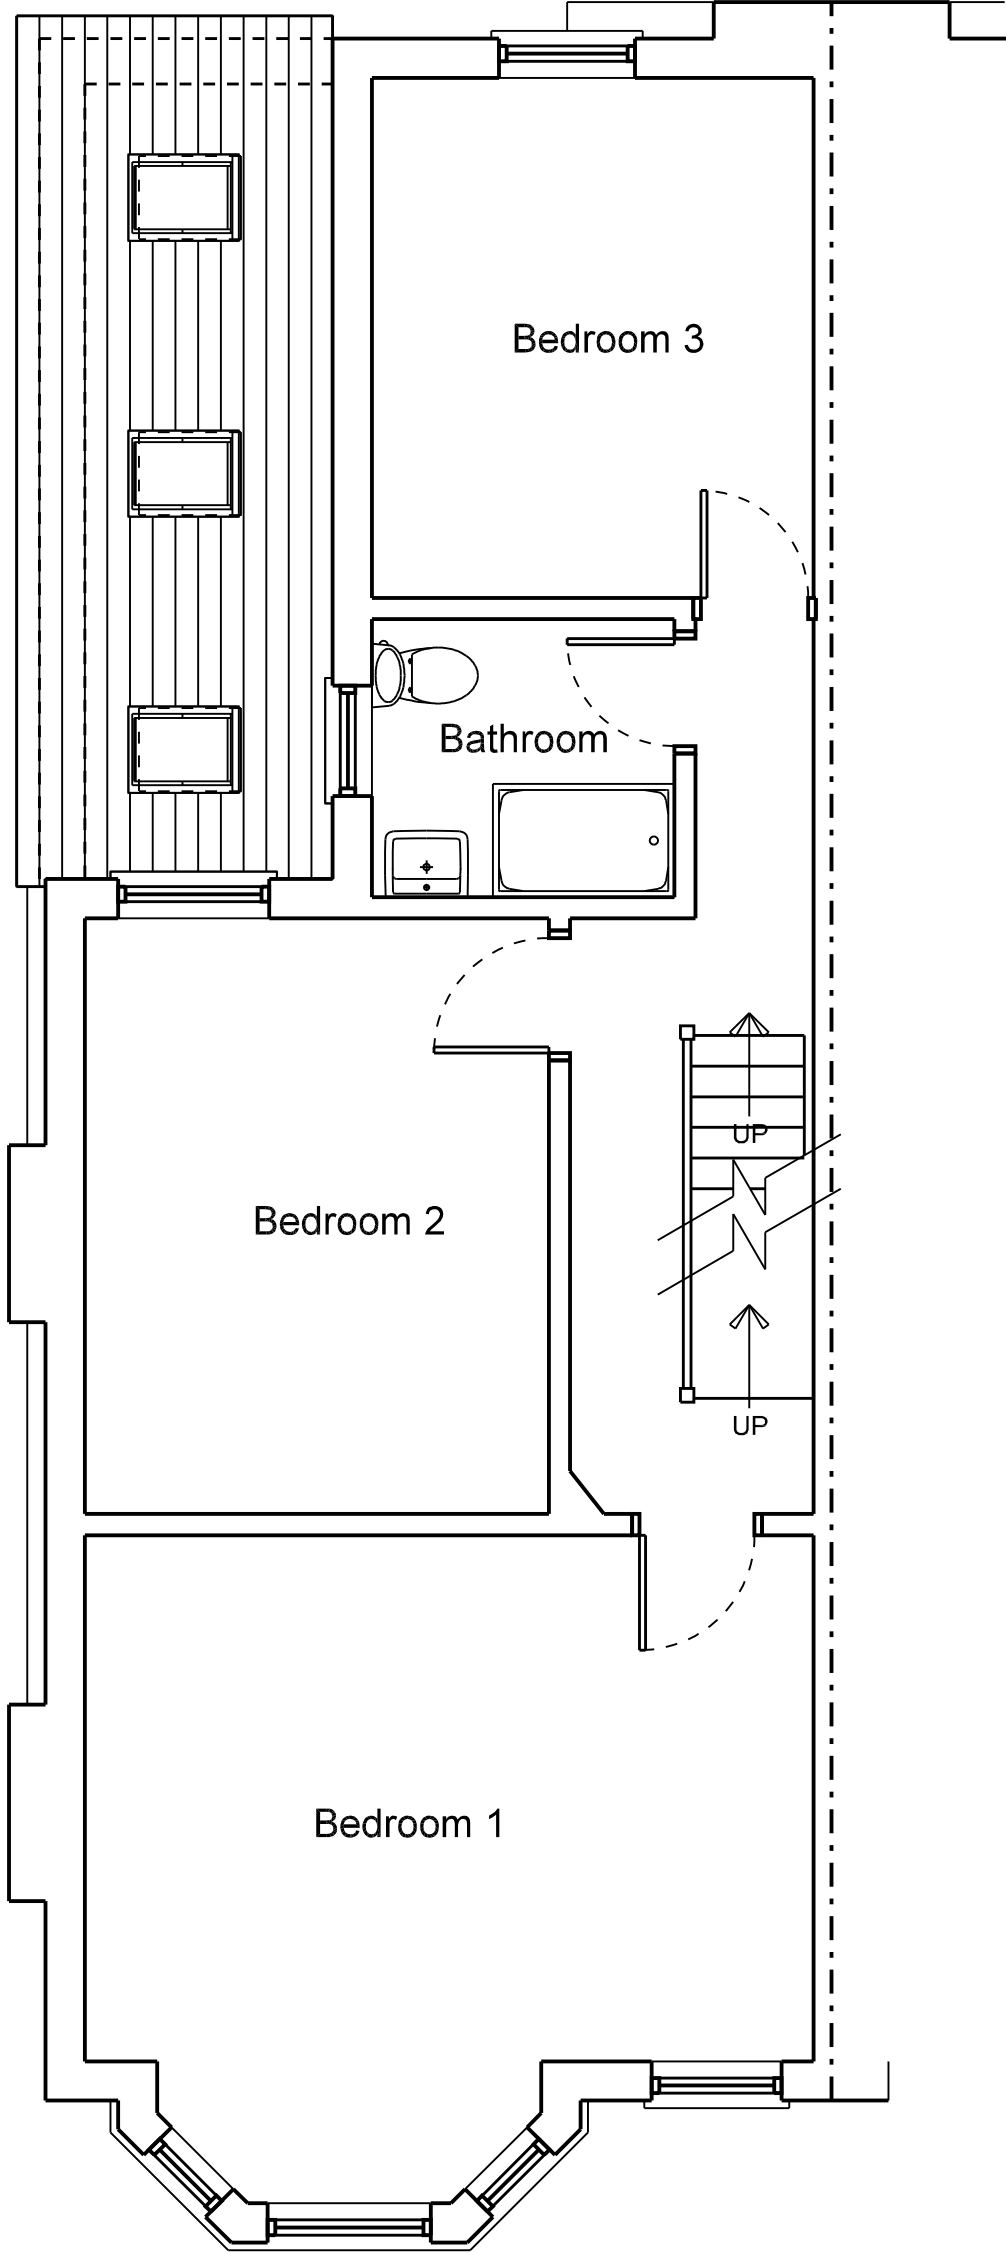

PROPOSED FIRST FLOOR PLAN

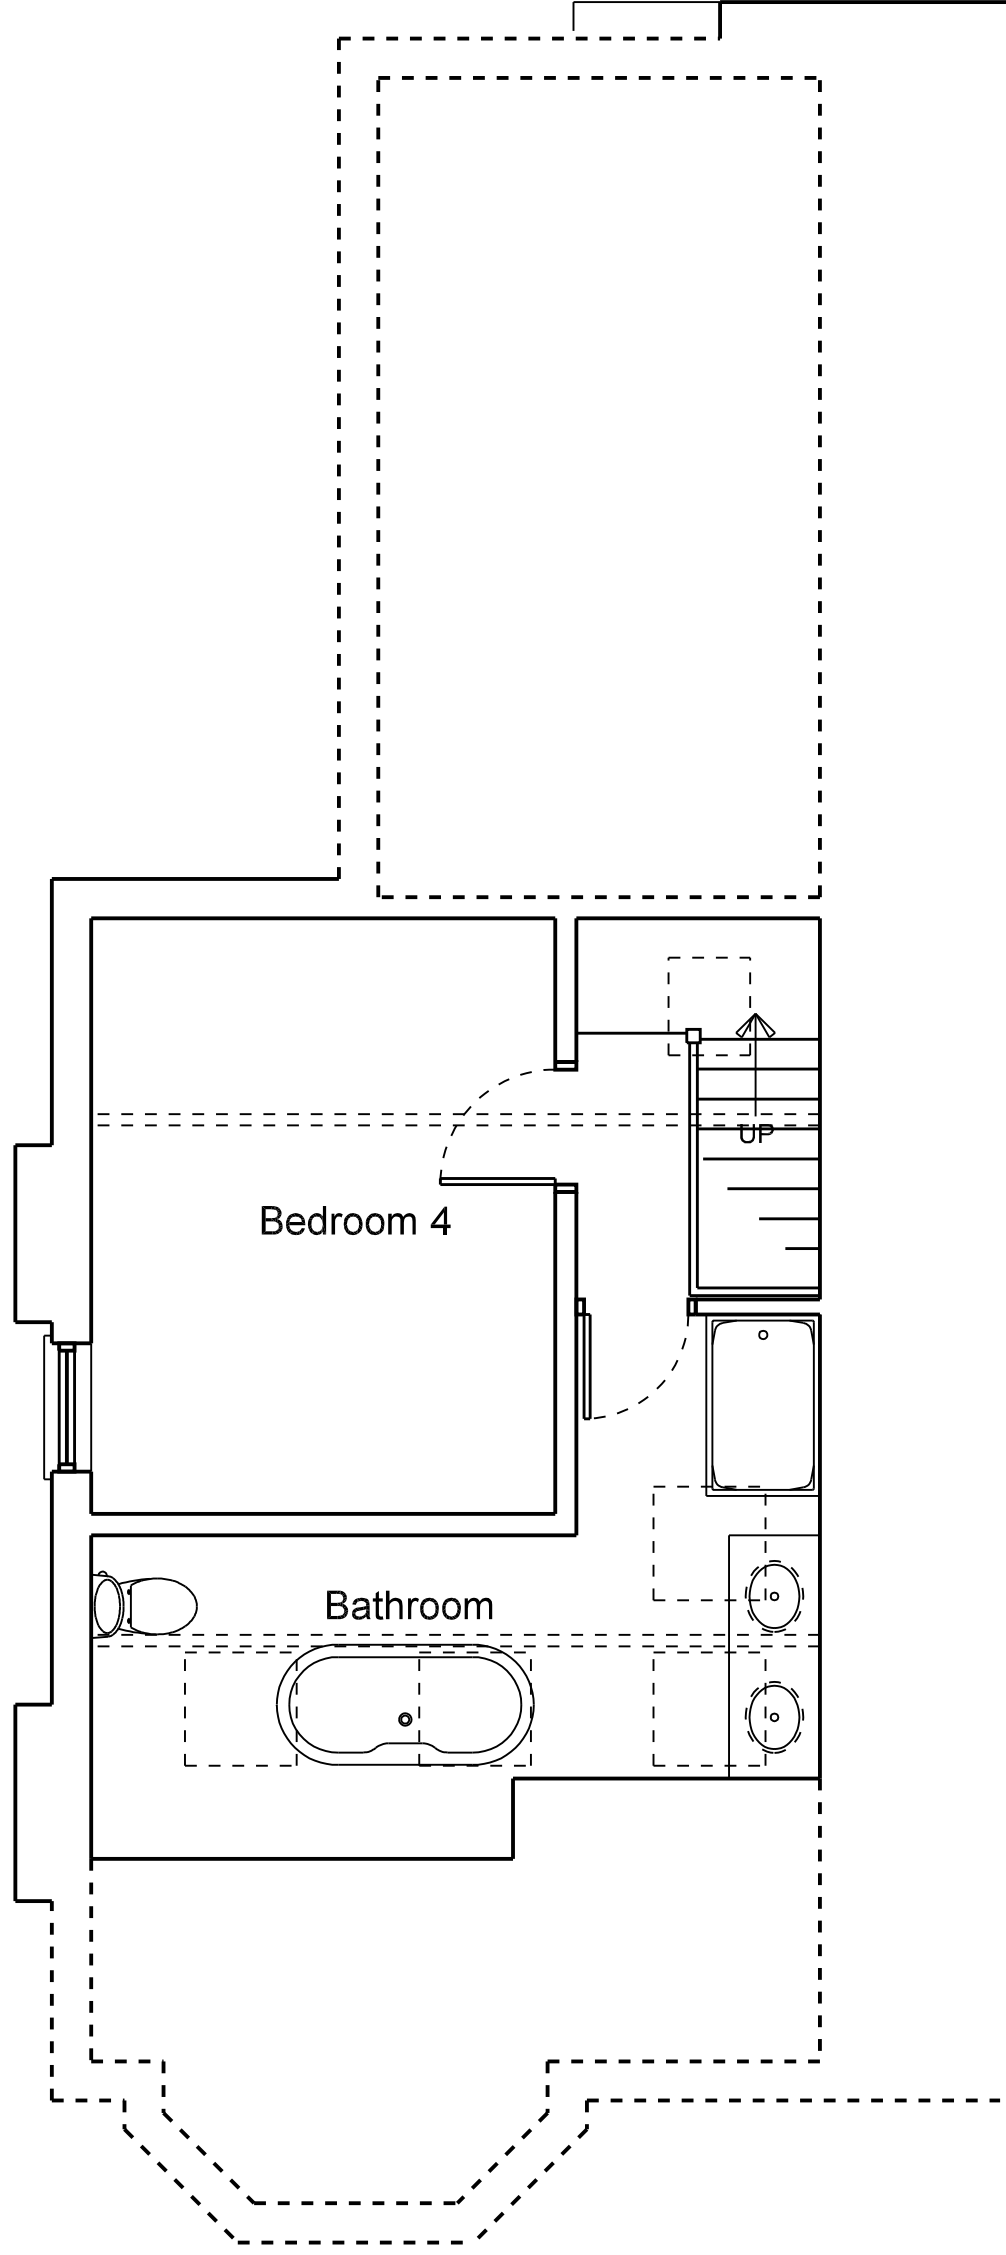

PROPOSED SECOND FLOOR PLAN

NOTE

Do not scale this drawing.
Architect to be notified of discrepancies in squared dimensions.
Contractor to check all dimensions from site.
This drawing is copyright and is for use on this site only.

03	Revised w.c. layout	AW	21.03.22	
02	Revised door position	AW	18.03.22	
01	Revised external doors	AW	17.03.22	
Rev	Description	By	Ckd	Date

Revisions

MMP
CHARTERED ARCHITECTS

First Floor 145 Wellington Rd North, Hulton North, Stockport, SK9 2PL
Tel: 0161 4431100 www.mmparch.co.uk

PROJECT TITLE:
9 Totnes Rd
Chorlton
Manchester

DRAWING TITLE:
Proposed Floor Plans

Date:	Project Number:	Dwg. Number:
Mar 22	2102	(0-) 05
Scale:	Project Partner:	Drawn:
1:50 (A1)		AW

MMP Architects