




WEST (DEANSGATE) ELEVATION AS PROPOSED (1:50)

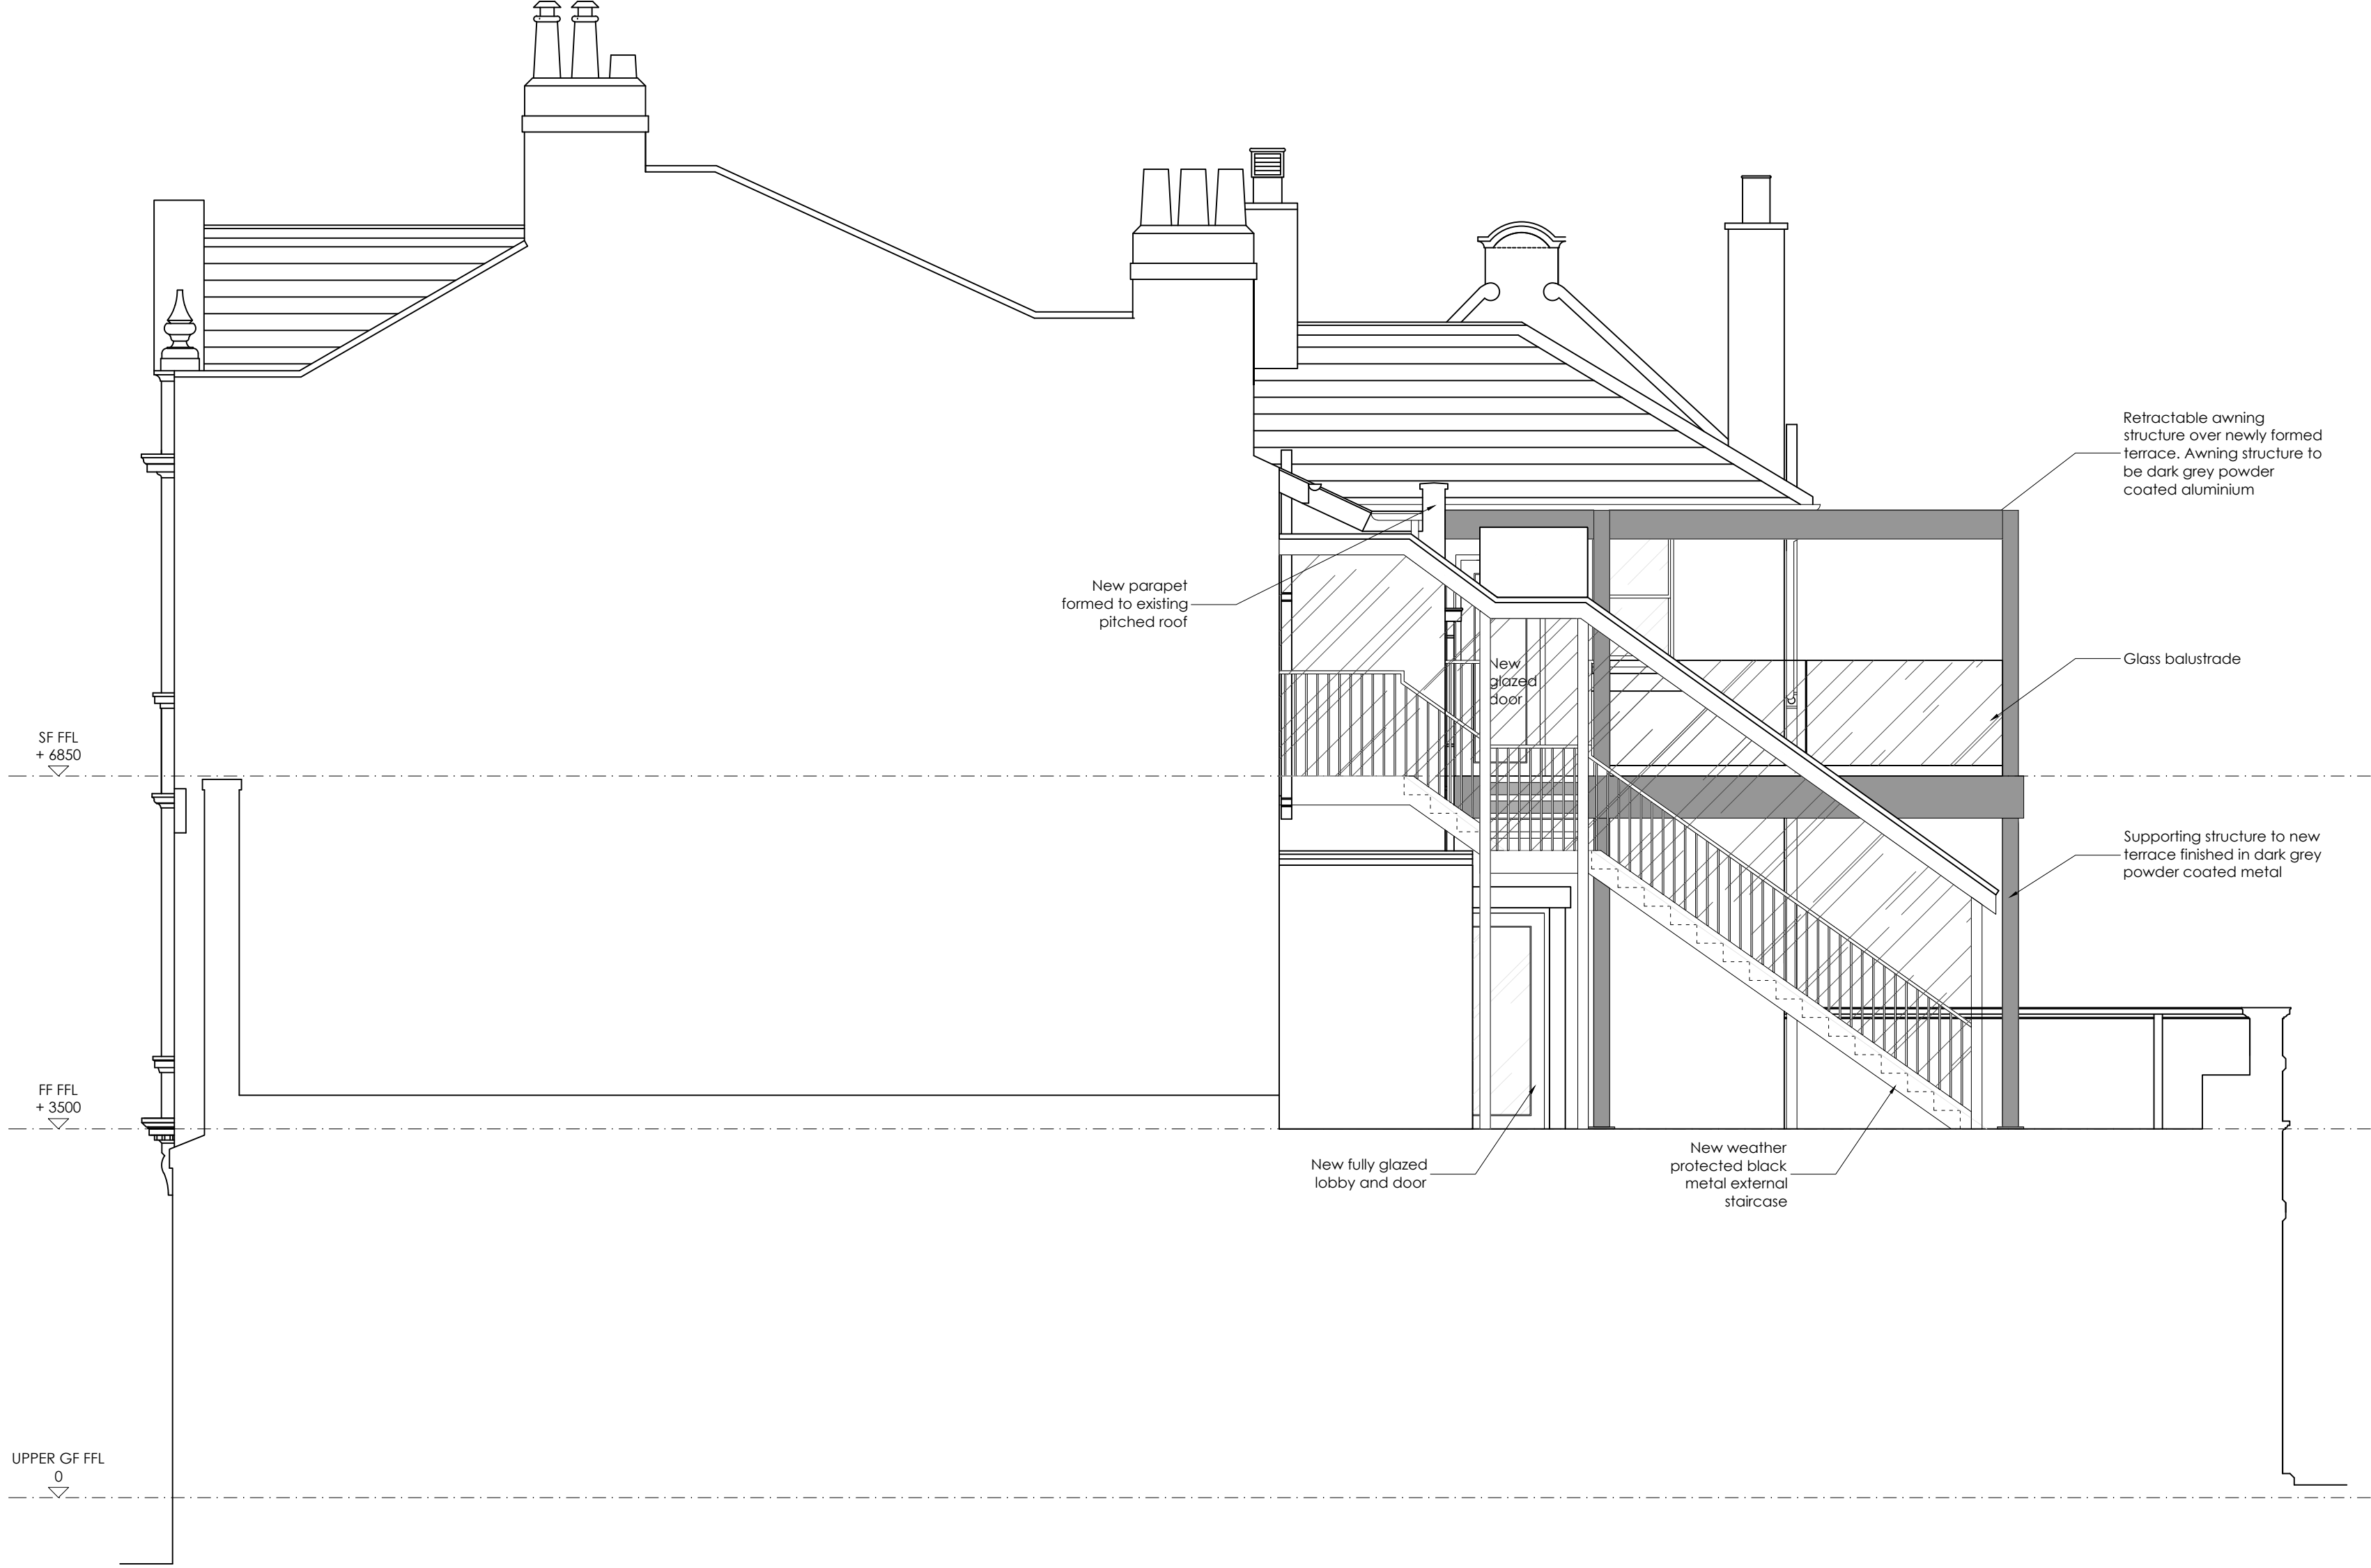

SOUTH ELEVATION AS PROPOSED (1:50)



0161 428 0310
office@inventiveda.com
www.inventiveda.com
@inventiveda

Rev	Description	By	Date
INVENTIVE DESIGN ASSOCIATES ARCHITECTURE & INTERIOR DESIGN			
57 Station Road, Cheadle Hulme Stockport, Greater Manchester SK8 7AA Company Reg No: 9251414			
DEANSGATE TAVERN 321 Deansgate, Manchester, M3 4LQ PROPOSED ELEVATIONS (SHEET 1 OF 2)			
DRAWN	MBG	DATE	20-12-21
SCALE	1:50@A1	REV.	
DRAWING NO.	21107-304		