


ALL DIMENSIONS ARE TO BE CHECKED ON SITE.
ANY DISCREPANCIES ARE TO BE REPORTED TO THE ARCHITECT BEFORE ANY WORK COMMENCES.
THIS DRAWING SHALL NOT BE SCALED TO ASCERTAIN ANY DIMENSIONS WORK TO FIGURED DIMS ONLY.
THIS DRAWING SHALL NOT BE REPRODUCED WITHOUT EXPRESS WRITTEN PERMISSION FROM A.F.L. LTD.

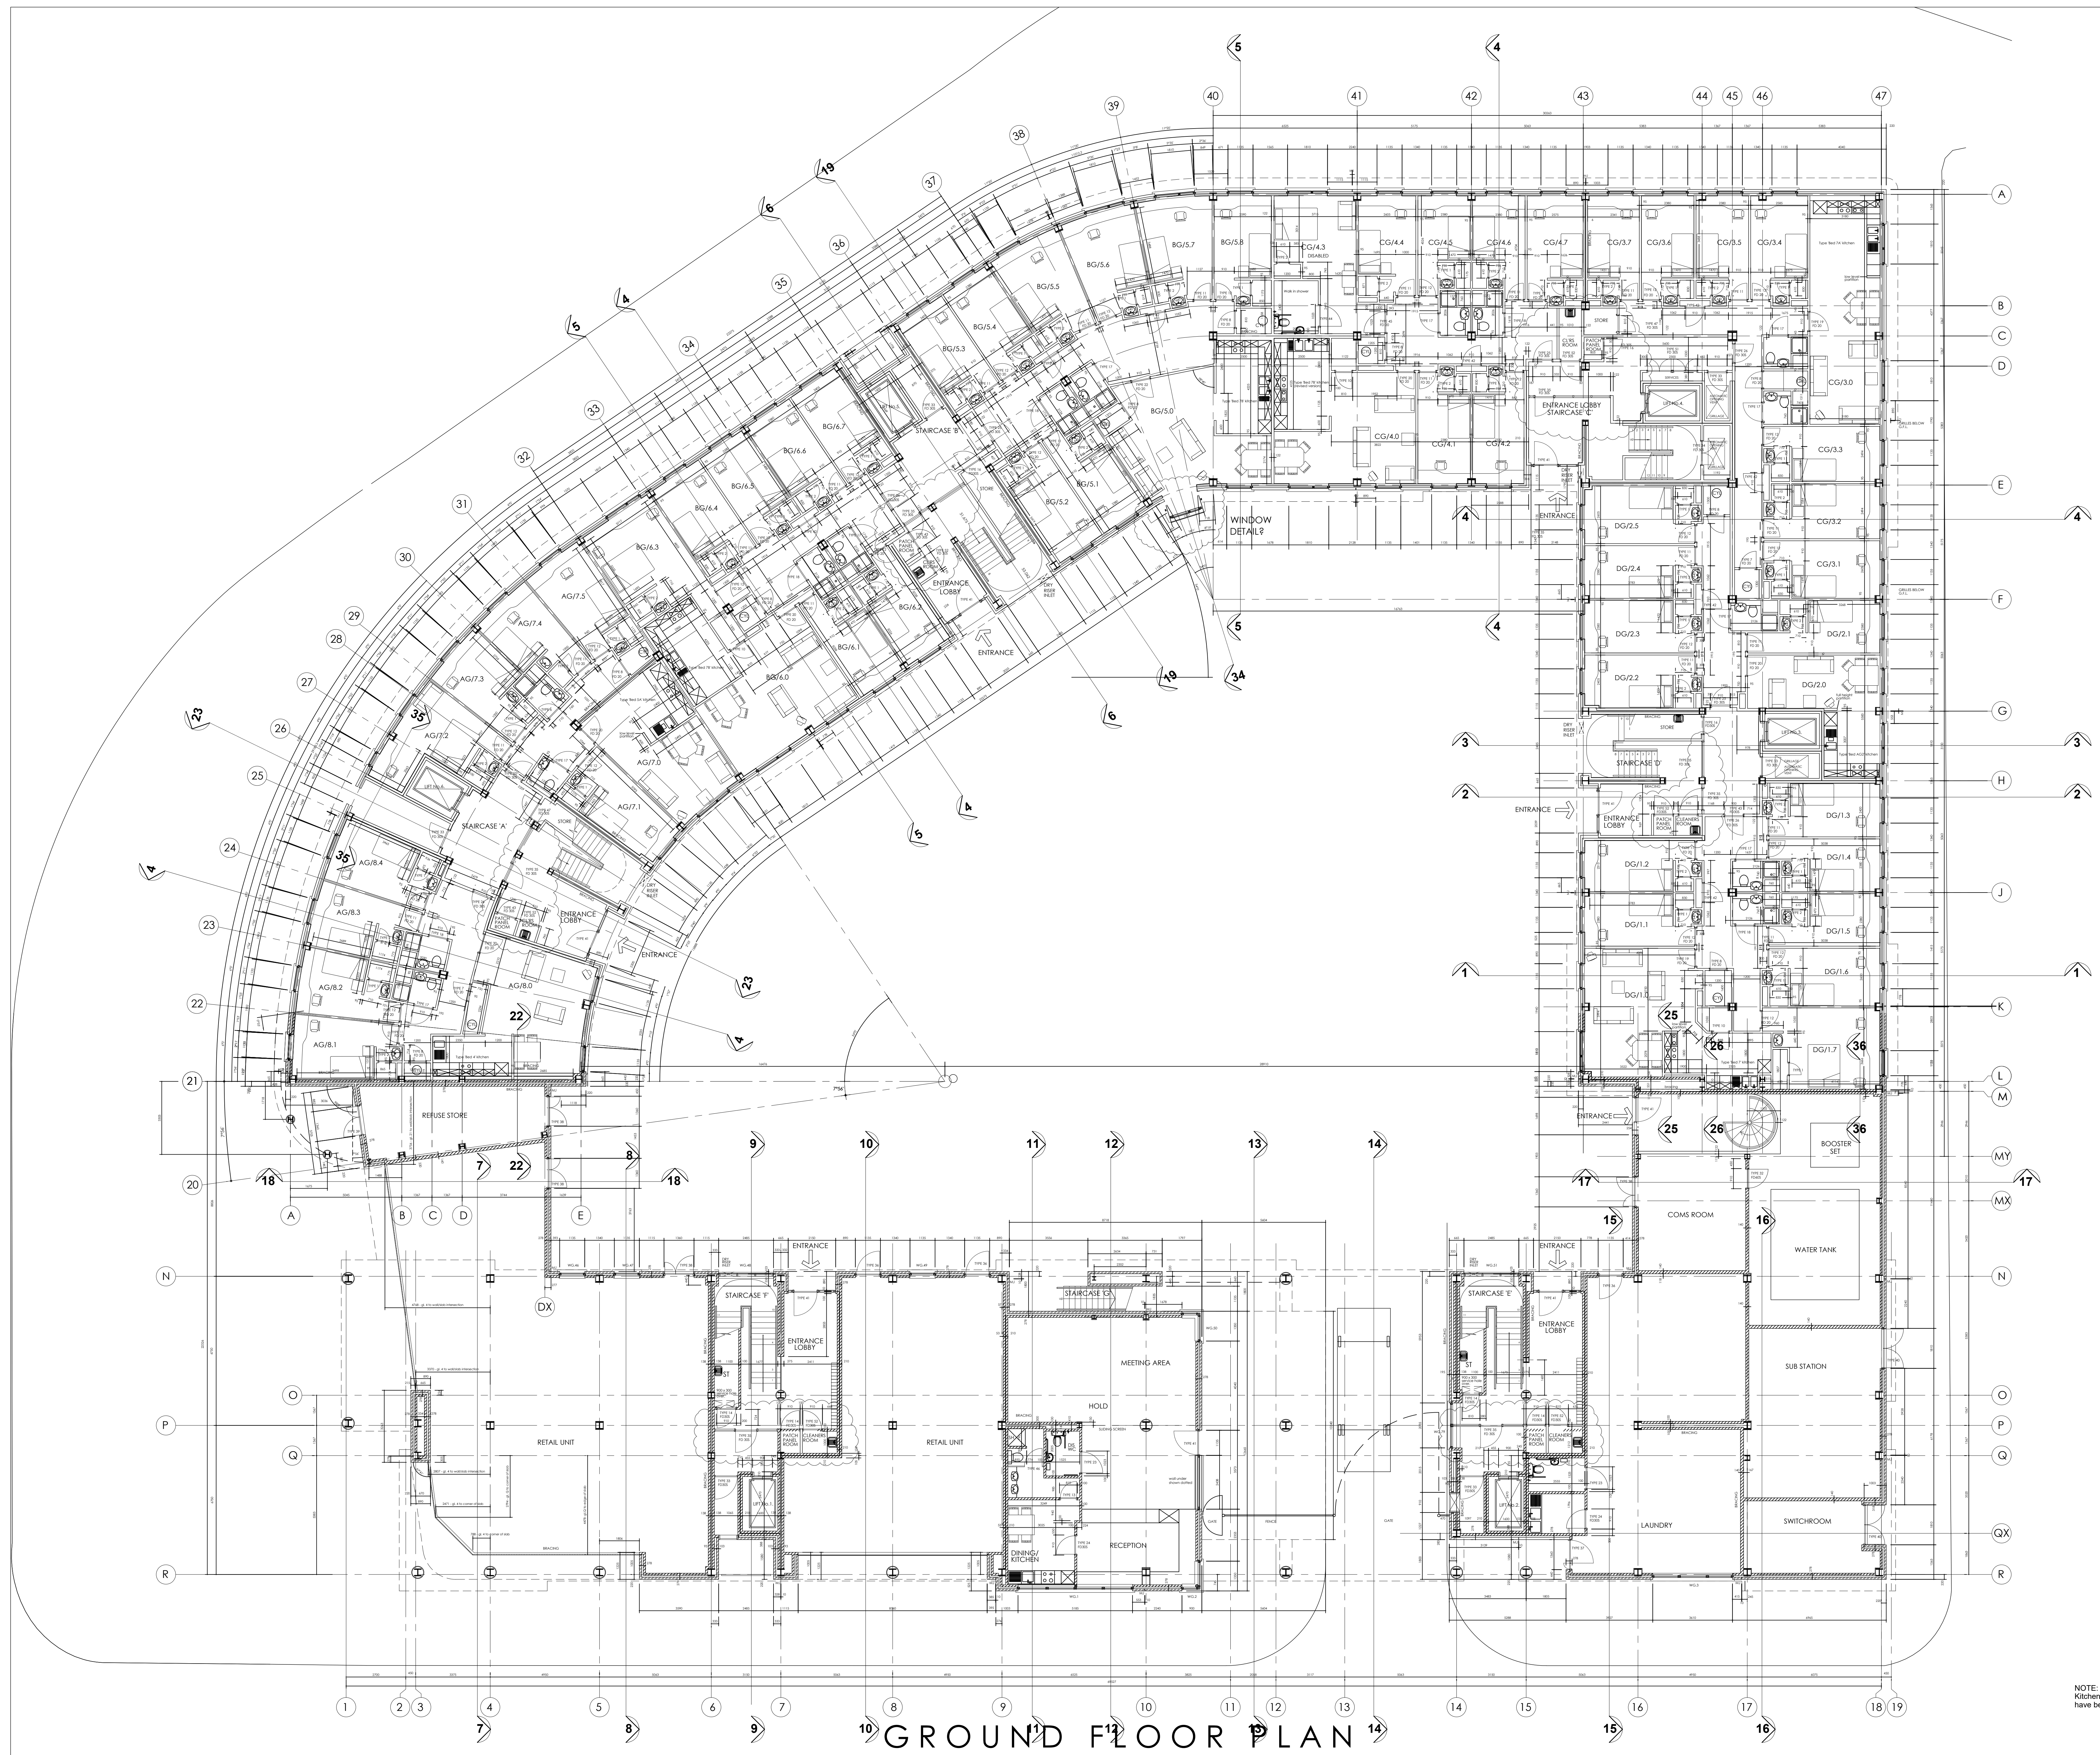

GROUND FLOOR PLAN

NOTE:
Kitchens bubbled require further alteration or have been replanned to suit room (all as noted).

F	14.02.01	Patch panel rooms amended cleaners stores (two) added. Kitchens, furniture and door numbers updated.	rm/ub
E	31.01.01	Vents to lifts 3 & 4 and staircases C amended.	rm
D	25.01.01	Door type 35 handings amended.	rm
C	15.1.01	Updated with Clients comments	gr
B	05.1.01	Updated and Block C added	gr
A	14.12.00	Provisional Setting Out - Block C dims to follow.	gr

rev date revision
Issued for: CONSTRUCTION

Client: Berkeley House Holdings Limited.
Downing Developments.
Proposed Student Accommodation
Cambridge Street, Manchester

Drawing title: Ground floor plan - Setting out dimensions

AFL Architects
St James's Buildings
Oxford Street
Manchester
M1 6FQ
t: 0161 236 6263
f: 0161 236 6464
e: mal@afl-uk.com

also at Bluecoat Chambers, Liverpool

ATHERDEN FULLER & LEWIS

Date: Dec 98
Scale: 1:100
Drawn: JMS
Checked: gr


004503 - A0 / 1.069 F

ALL DIMENSIONS ARE TO BE CHECKED ON SITE.

ANY DISCREPANCIES ARE TO BE REPORTED TO THE ARCHITECT BEFORE ANY WORK COMMENCES.

THIS DRAWING SHALL NOT BE SCALED TO ASCERTAIN ANY DIMENSIONS WORK TO FIGURED DIMS ONLY.

THIS DRAWING SHALL NOT BE REPRODUCED WITHOUT EXPRESS WRITTEN PERMISSION FROM A.F.L. LTD.

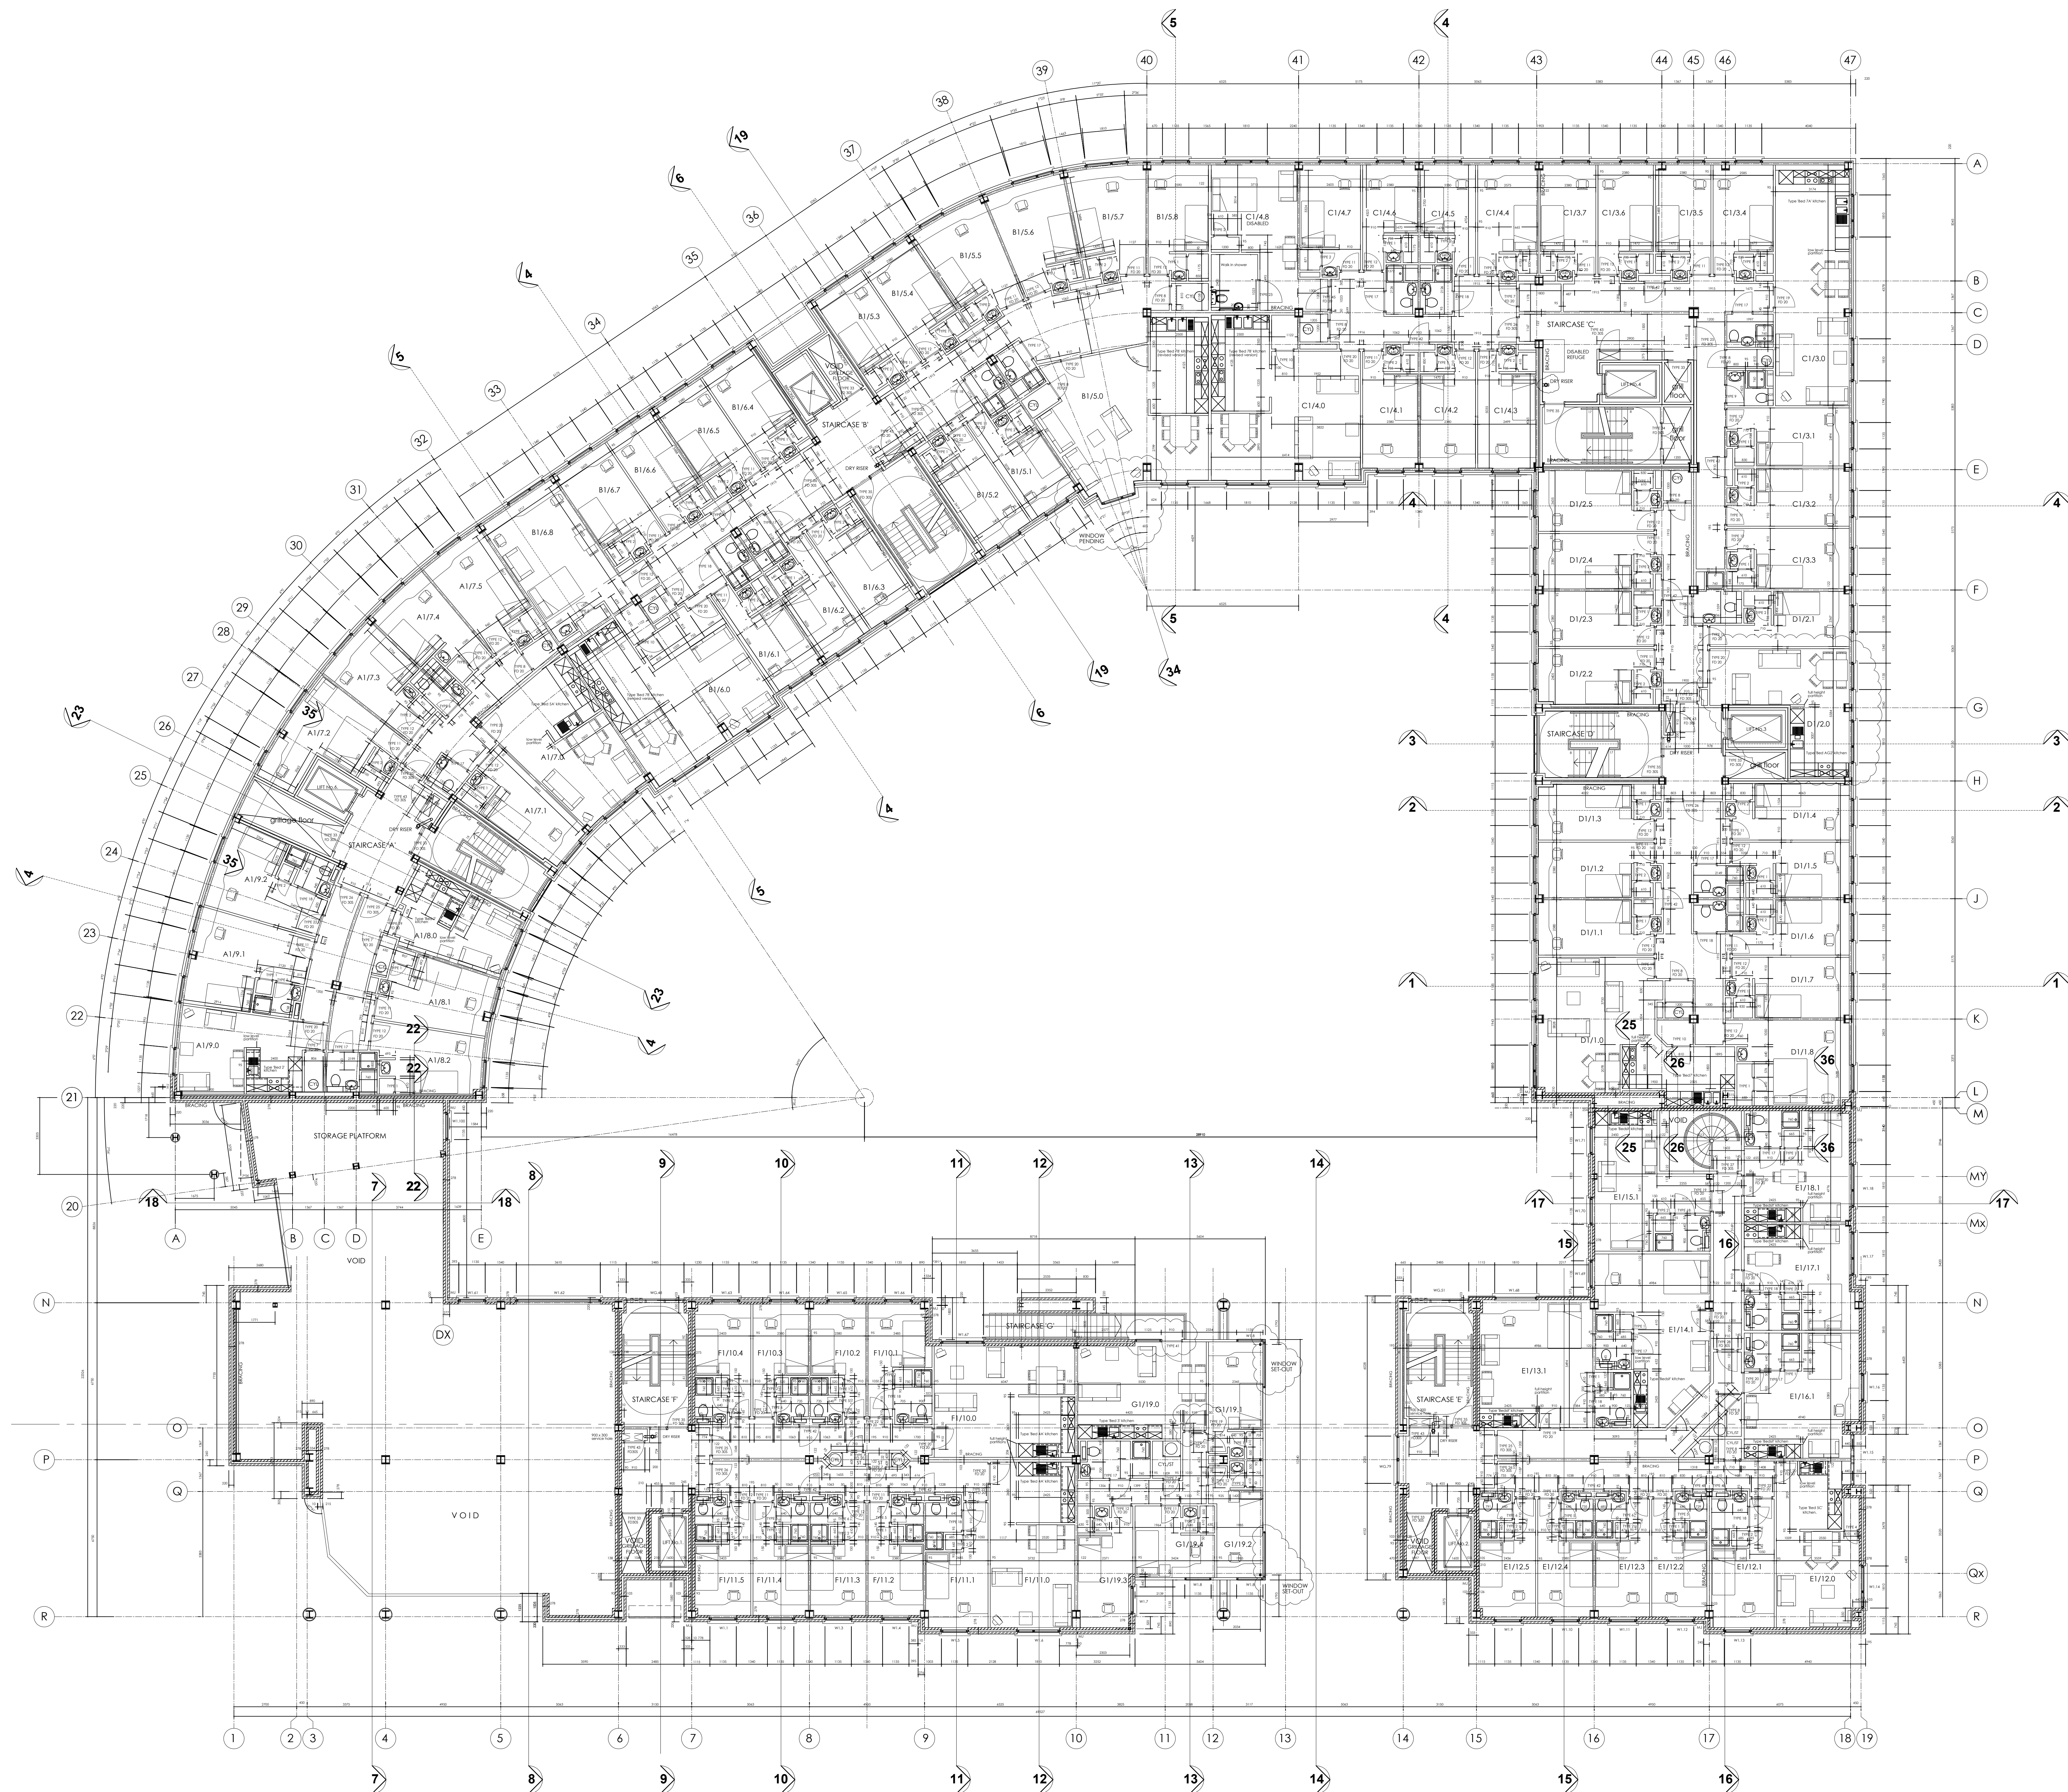

NOTE:
Kitchens bubbled require further alteration or
have been replanned to suit room (all as noted).

FIRST FLOOR PLAN

E	14.02.01	Kitchens, furniture and door numbers added.	rev/lab
B	30.01.01	Column surrounds amended at gl R/7, R/15 & 18M. Block dims amended at gl R/9-11, N/9-11 marked Rooms A/112.1 & 12.2 - type 42 door replaced with 2no. type 46's, dims marked * amended.	lab
C	15.1.01	Updated with clients comments	gr
B	05.1.01	Updated and Block C added	gr
A	06.12.00	Provisional Setting Out - Block C dims to follow.	jab
rev	date	revision	by

Issued for : **CONSTRUCTION**

Client Scheme

**Berkeley House Holdings Limited.
Downing Developments.
Proposed Student Accommodation
Cambridge Street, Manchester**

Drawing Title

First floor plan - Setting out dimensions

AFL Architects
St James's Buildings
Oxford Street
Manchester
M1 6FQ


t : 0161 236 6263
f : 0161 236 6484
e : mail@afl-uk.com



also at Bluecoat Chambers, Liverpool

004503 - A0 / 1.074 E
 Drawing No.

ALL DIMENSIONS ARE TO BE CHECKED ON SITE.
ANY DISCREPANCIES ARE TO BE REPORTED TO THE ARCHITECT BEFORE ANY WORK COMMENCES.
THIS DRAWING SHALL NOT BE SCALED TO ASCERTAIN ANY DIMENSIONS WORK TO FIGURED DIMS ONLY.
THIS DRAWING SHALL NOT BE REPRODUCED WITHOUT EXPRESS WRITTEN PERMISSION FROM A.F.L. LTD.

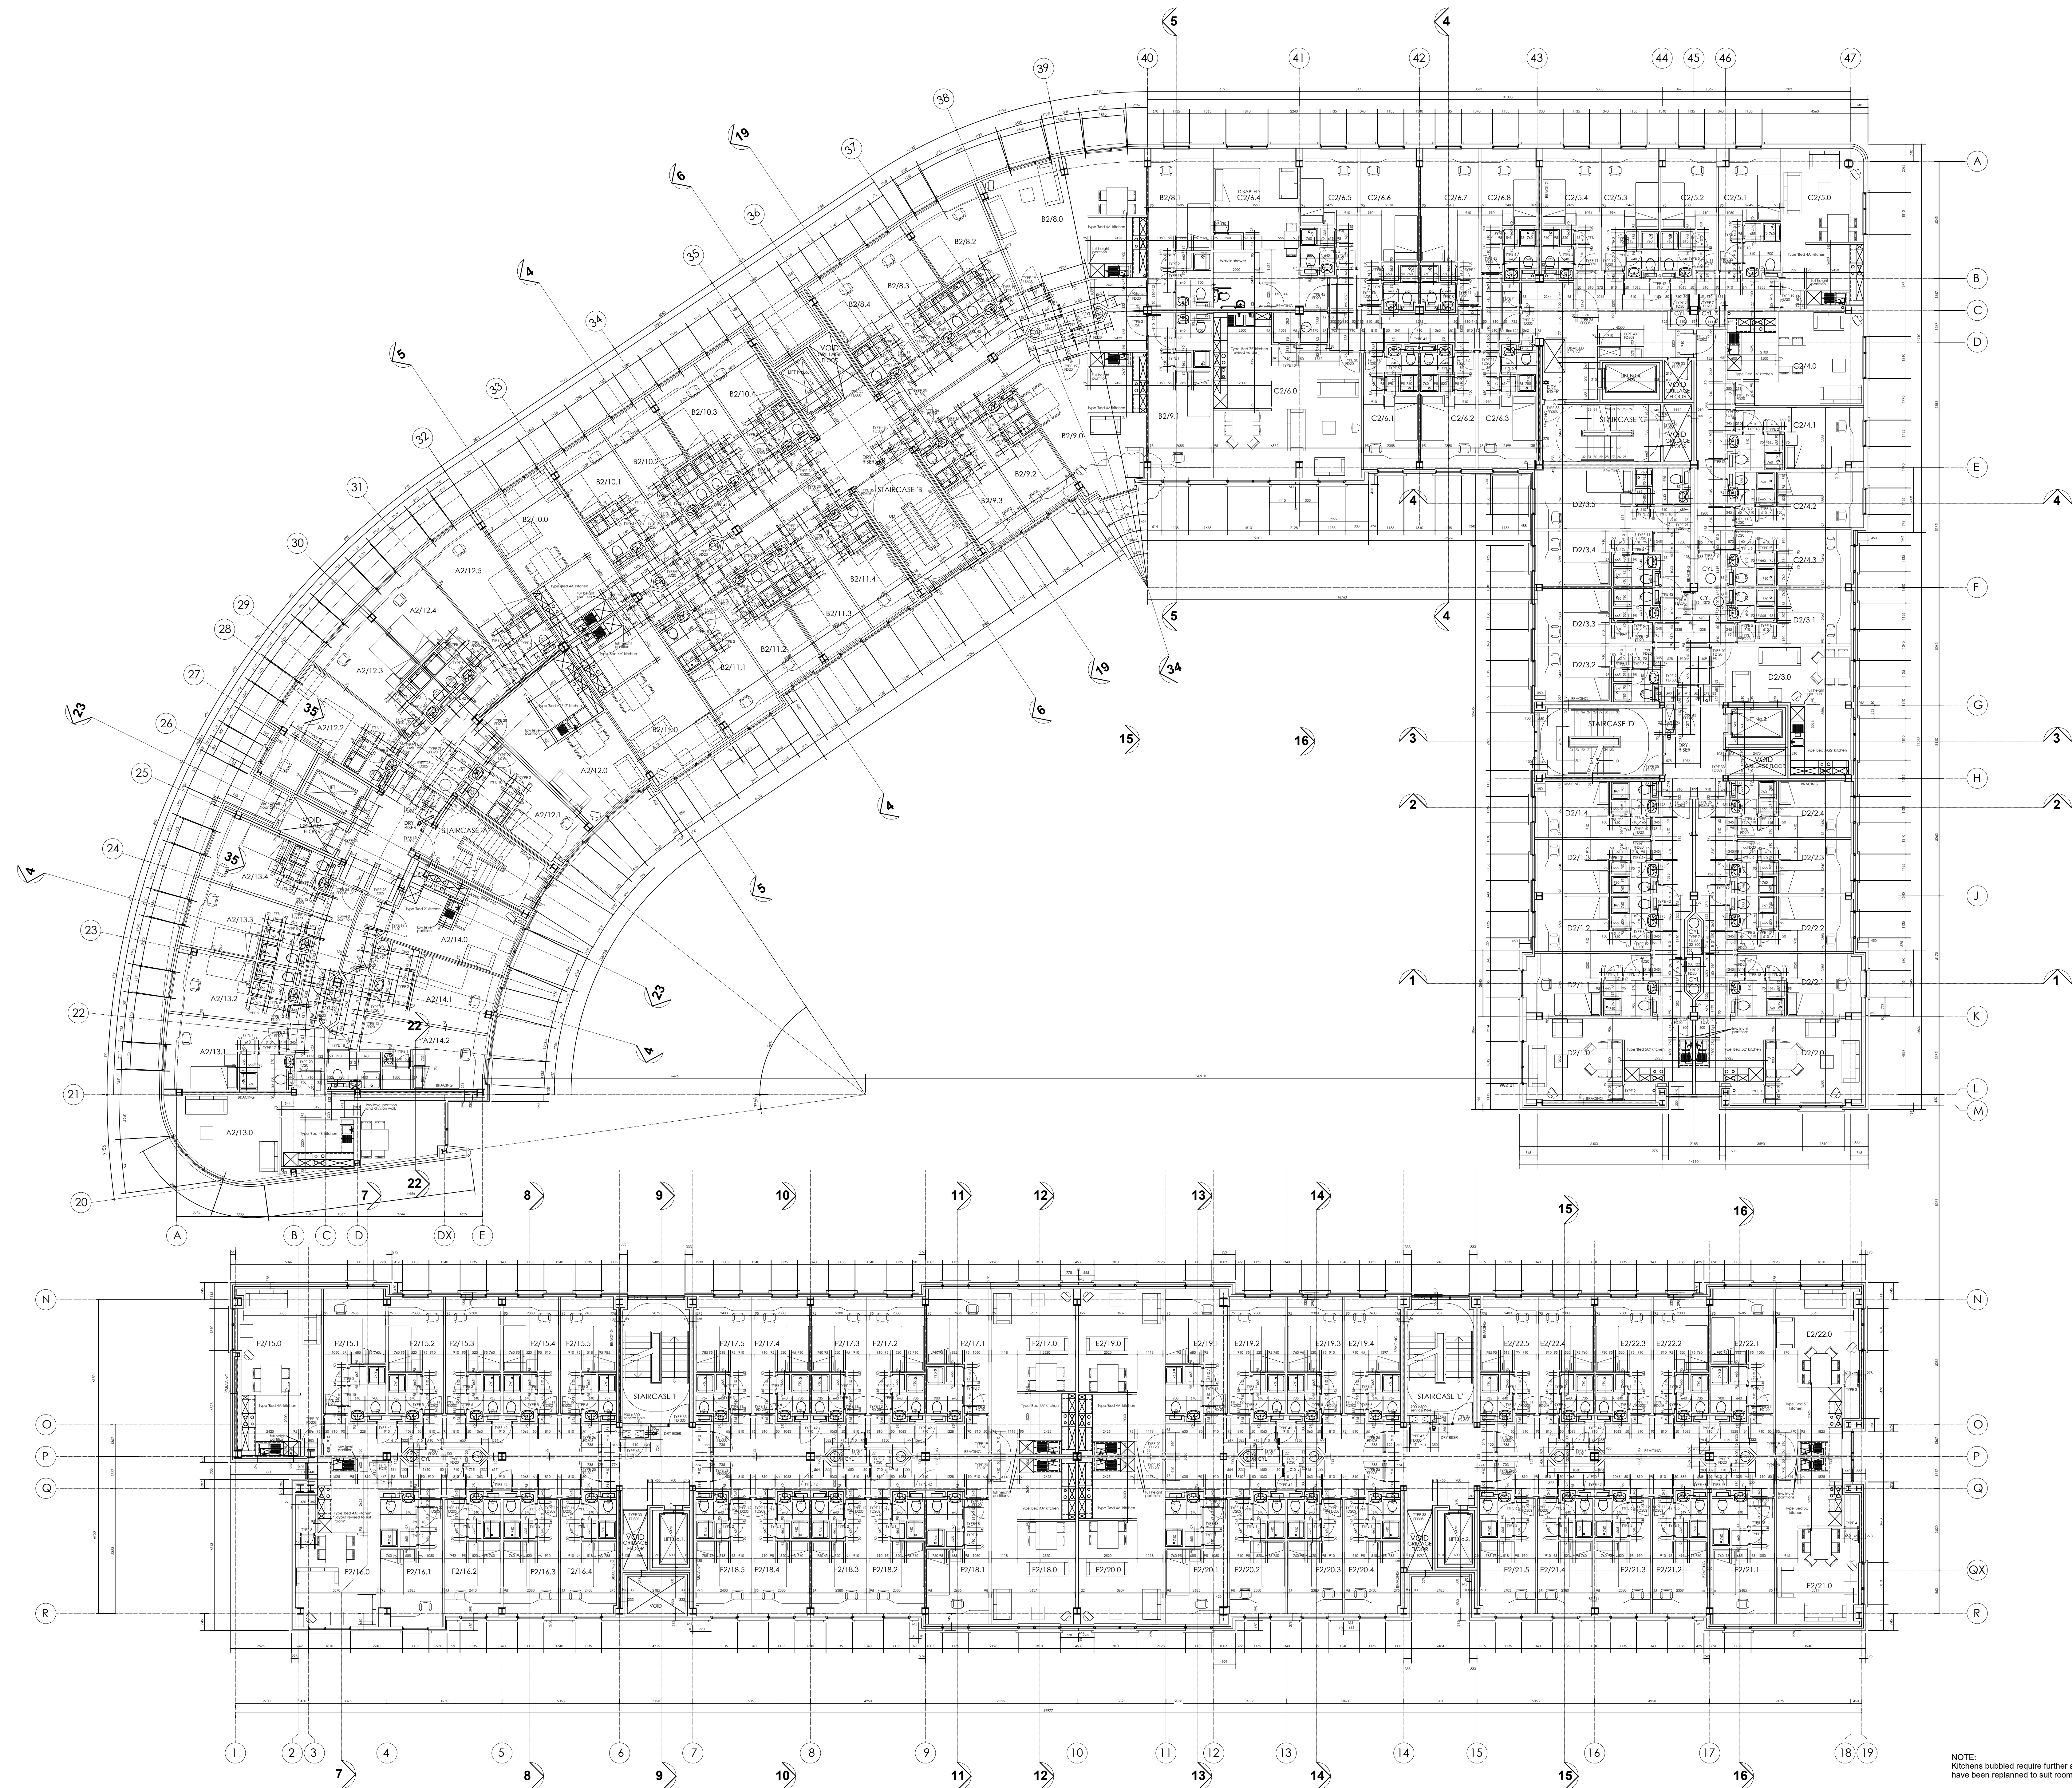

SECOND FLOOR PLAN

NOTE:
Kitchens bubbled require further alteration or have been replanned to suit room (all as noted).


B	14.02.01	Kitchens, furniture and door numbers added. Room nos. changed: C20.0-6.3 were C27.0-2.4 C20.4-6.8 were C26.0-6.4	rev/Iss
A	24.01.01	Block G layout added.	Iss
rev	date	revision	by
Issued for	CONSTRUCTION		

Client: **Berkeley House Holdings Limited.**
Downing Developments
Proposed Student Accommodation
Cambridge Street, Manchester

Drawing No: **Second floor plan - Setting out dimensions**

AFL Architects
St James's Buildings
Oxford Street
Manchester
M1 6FQ
t: 0161 236 6263
f: 0161 236 6464
e: mail@afl-uk.com


also at Blucourt Chambers, Liverpool

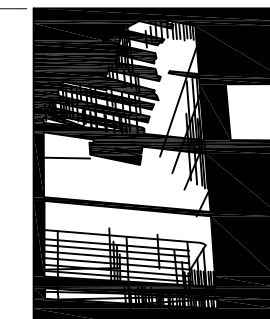

Date	Dec 08
Scale	1:100
Drawn	JMS
Checked	...

004503 - A0 / 1.079 B

ALL DIMENSIONS ARE TO BE CHECKED ON SITE.
ANY DISCREPANCIES ARE TO BE REPORTED TO THE ARCHITECT BEFORE ANY WORK COMMENCES.
THIS DRAWING SHALL NOT BE SCALED TO ASCERTAIN ANY DIMENSIONS WORK TO FIGURED DIMS ONLY.
THIS DRAWING SHALL NOT BE REPRODUCED WITHOUT EXPRESS WRITTEN PERMISSION FROM A.F.L. LTD.

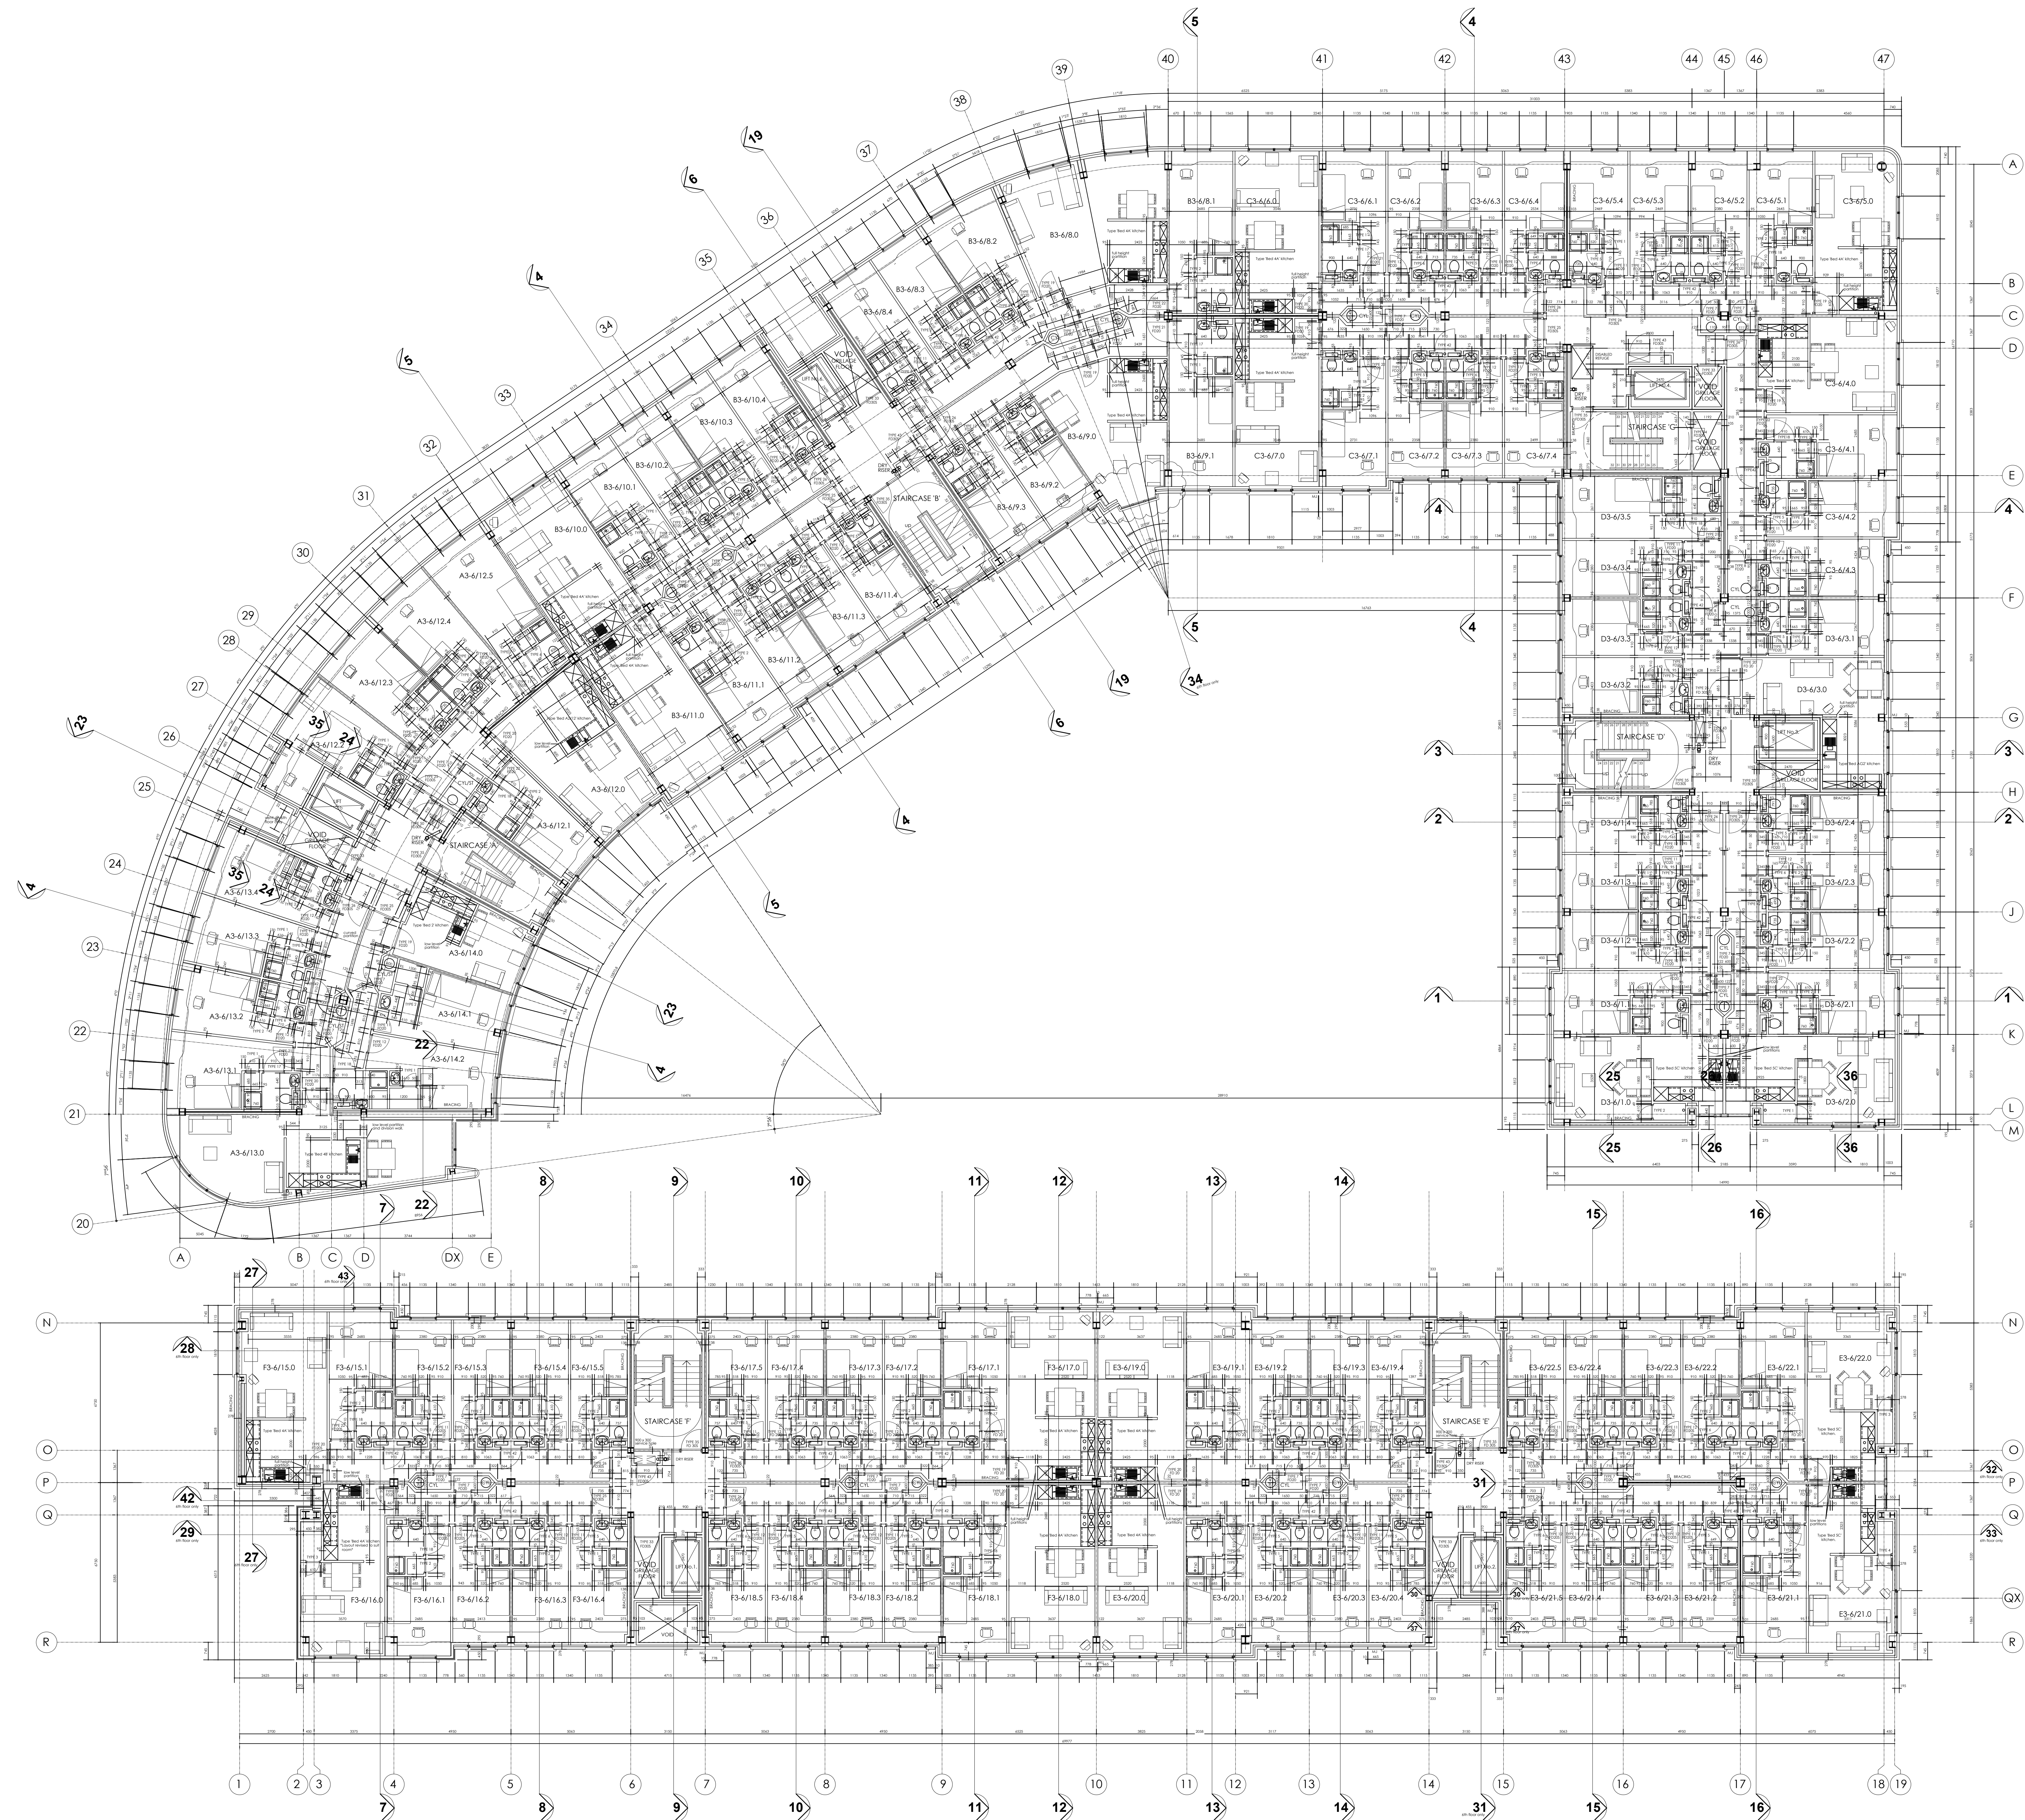

THIRD TO SIXTH FLOOR PLANS

A	24.01.01	Block G layout added	by
Rev	date	revision	
Issued for	CONSTRUCTION		

Client: **Berkeley House Holdings Limited.**
Project: **Downing Developments**
Proposed Student Accommodation
Cambridge Street, Manchester

Drawn by: **Third to Sixth floor plans - Setting out dimensions**


AFL Architects
St James's Buildings
Oxford Street
Manchester
M1 6FQ
t: 0161 236 6263
f: 0161 236 6464
e: mail@afl-uk.com

also at Bluecoat Chambers, Liverpool

ATHERDEN FULLERLENG

Date	Dec 08
Scale	1:100
Drawn	JMS
Checked	JMS

004503 - A0 / 1.084 A

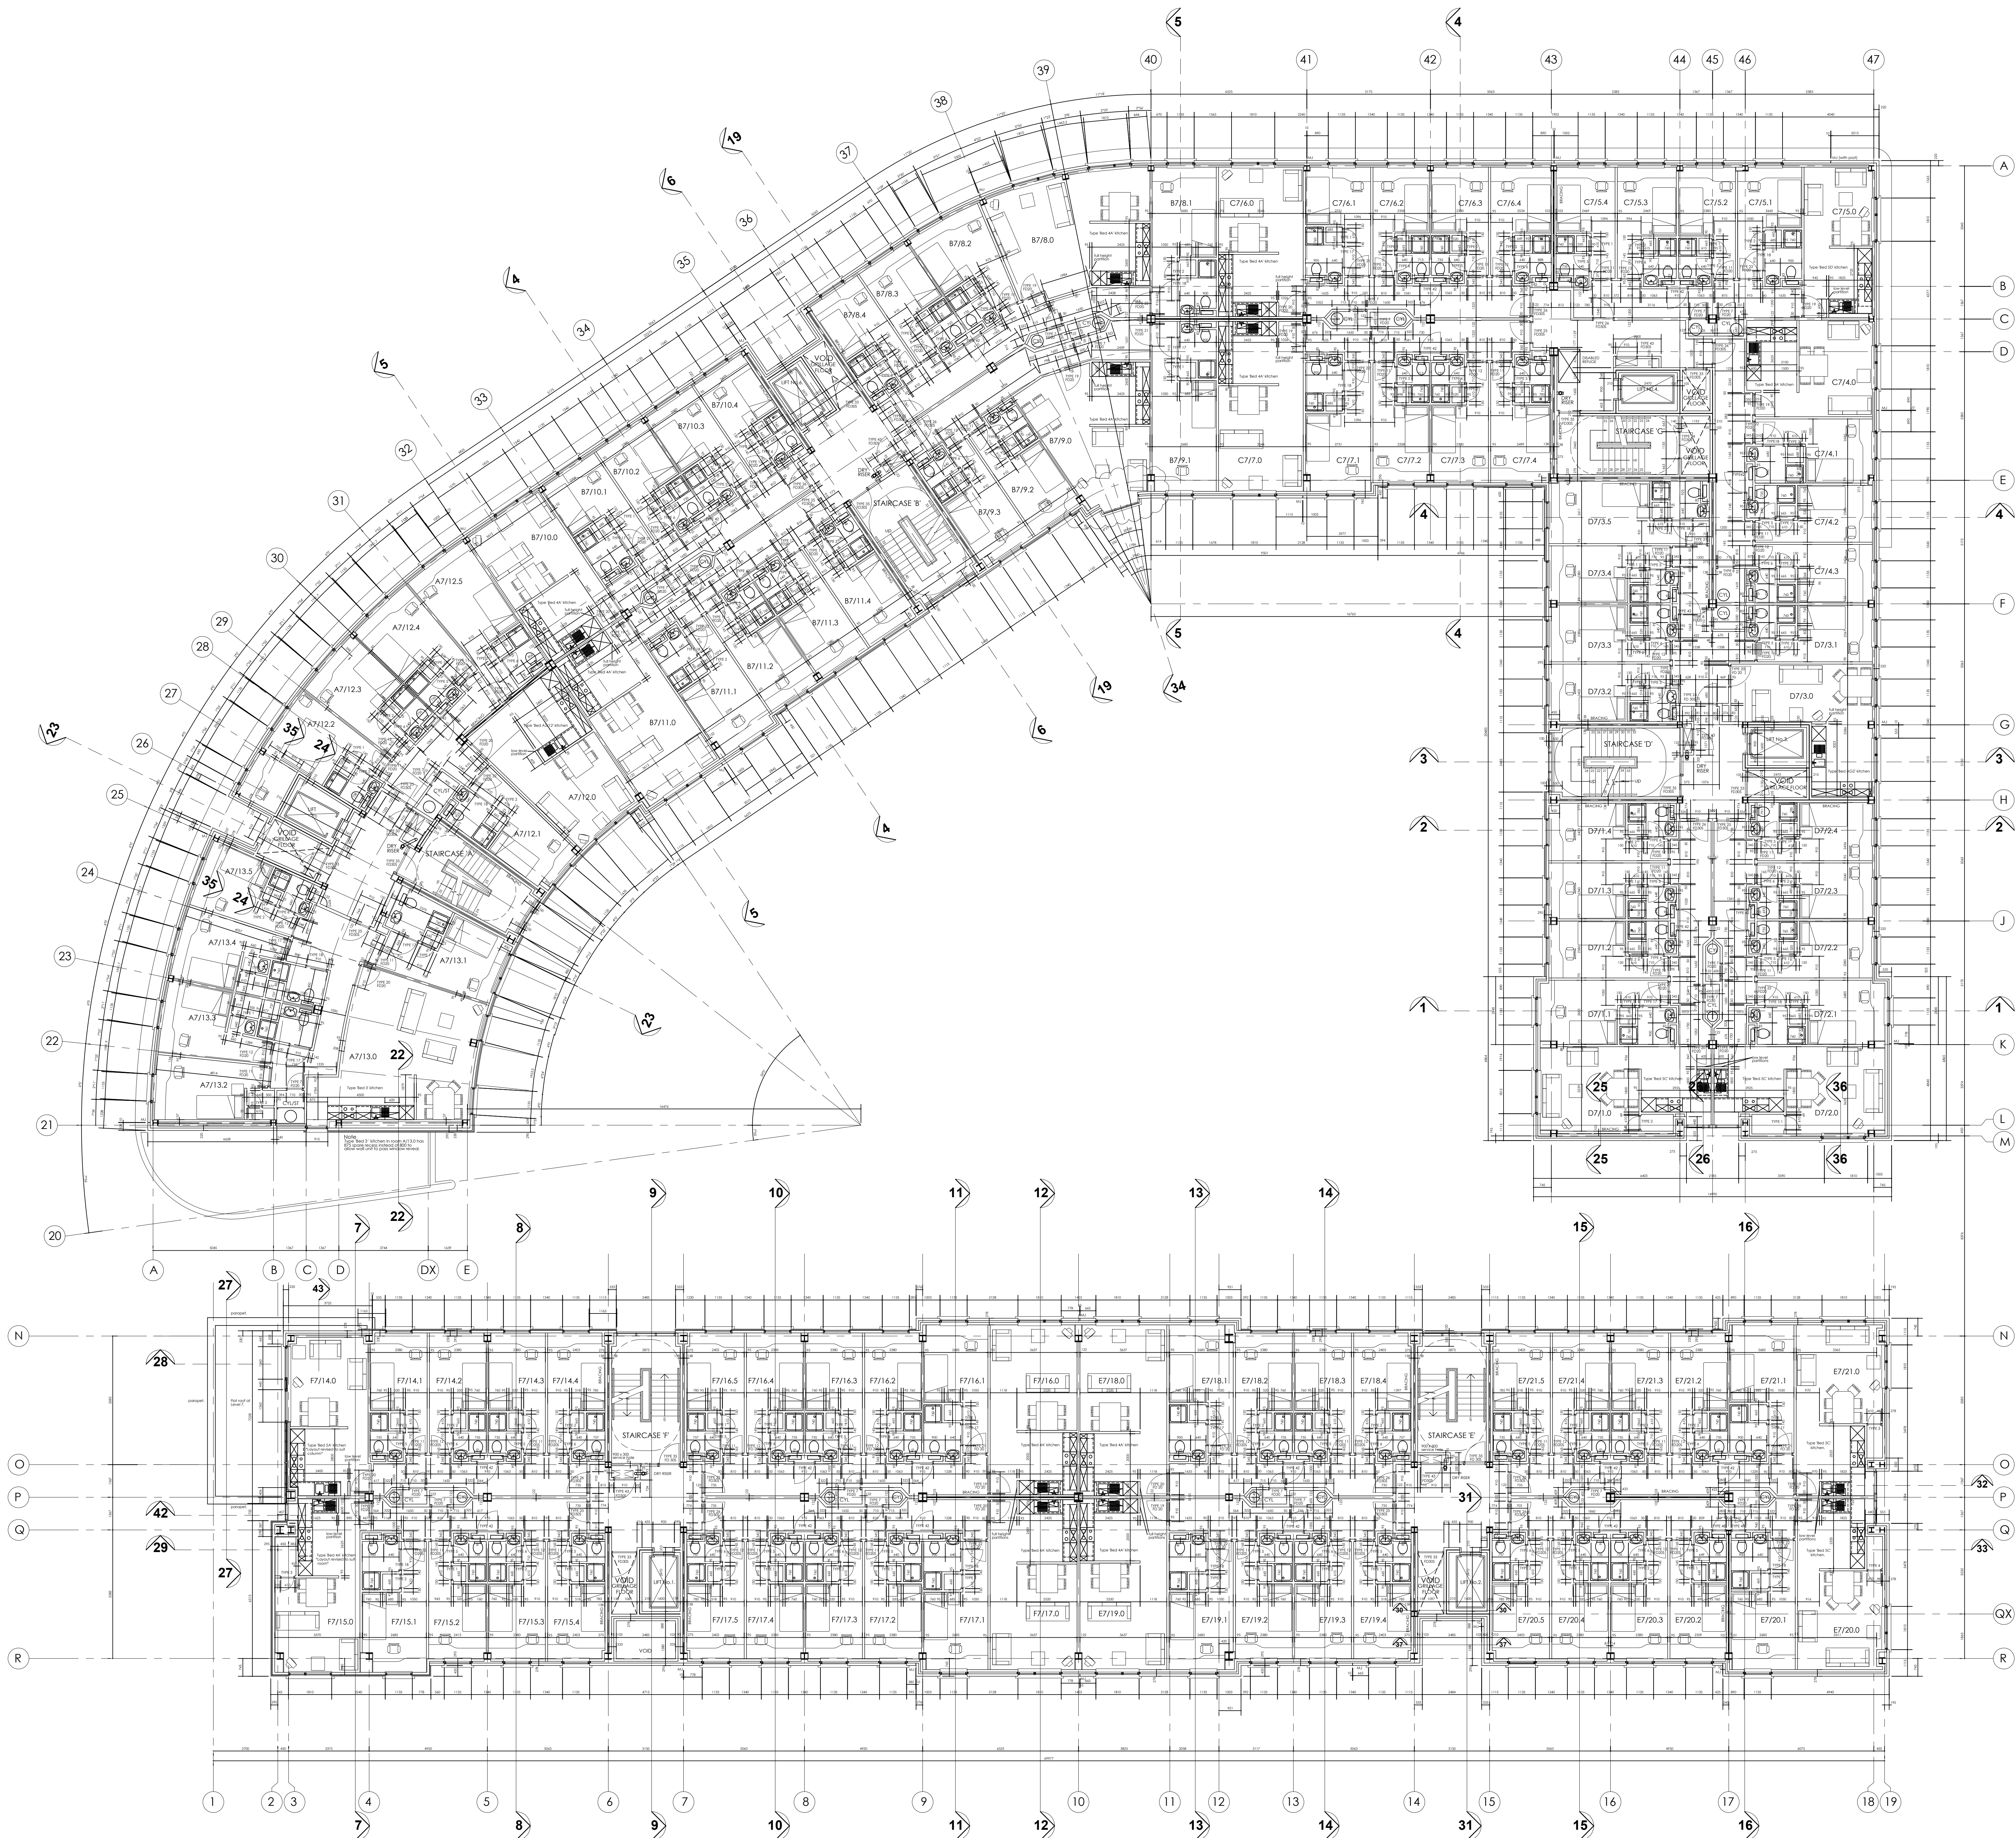

SEVENTH FLOOR PLAN

ALL DIMENSIONS ARE TO BE CHECKED ON SITE.
ANY DISCREPANCIES ARE TO BE REPORTED TO THE ARCHITECT BEFORE ANY WORK COMMENCES.
THIS DRAWING SHALL NOT BE SCALED TO ASCERTAIN ANY DIMENSIONS WORK TO FIGURED DIMS ONLY.
THIS DRAWING SHALL NOT BE REPRODUCED WITHOUT EXPRESS WRITTEN PERMISSION FROM A.F.L. LTD.

rev	date	revision	by
1			
2			
also at Bluecoat Chambers, Liverpool

ATHERDEN FULLER & LENS

APL Architects
St James's Buildings
Oxford Street
Manchester
M1 6EQ
t: 0161 236 6263
f: 0161 236 6464
e: mail@apl-uk.com

CONSTRUCTION


Berkeley House Holdings Limited.
Downing Developments
Proposed Student Accommodation
Cambridge Street, Manchester

Seventh floor plan - Setting out dimensions

Date Feb 01
Scale 1:100
Drawn 1/01
Checked 2/01

004503 - A0 / 1.089

ALL DIMENSIONS ARE TO BE CHECKED ON SITE.
ANY DISCREPANCIES ARE TO BE REPORTED TO THE ARCHITECT BEFORE ANY WORK COMMENCES.
THIS DRAWING SHALL NOT BE SCALED TO ASCERTAIN ANY DIMENSIONS WORK TO FIGURED DIMS ONLY.
THIS DRAWING SHALL NOT BE REPRODUCED WITHOUT EXPRESS WRITTEN PERMISSION FROM A.F.L. LTD.

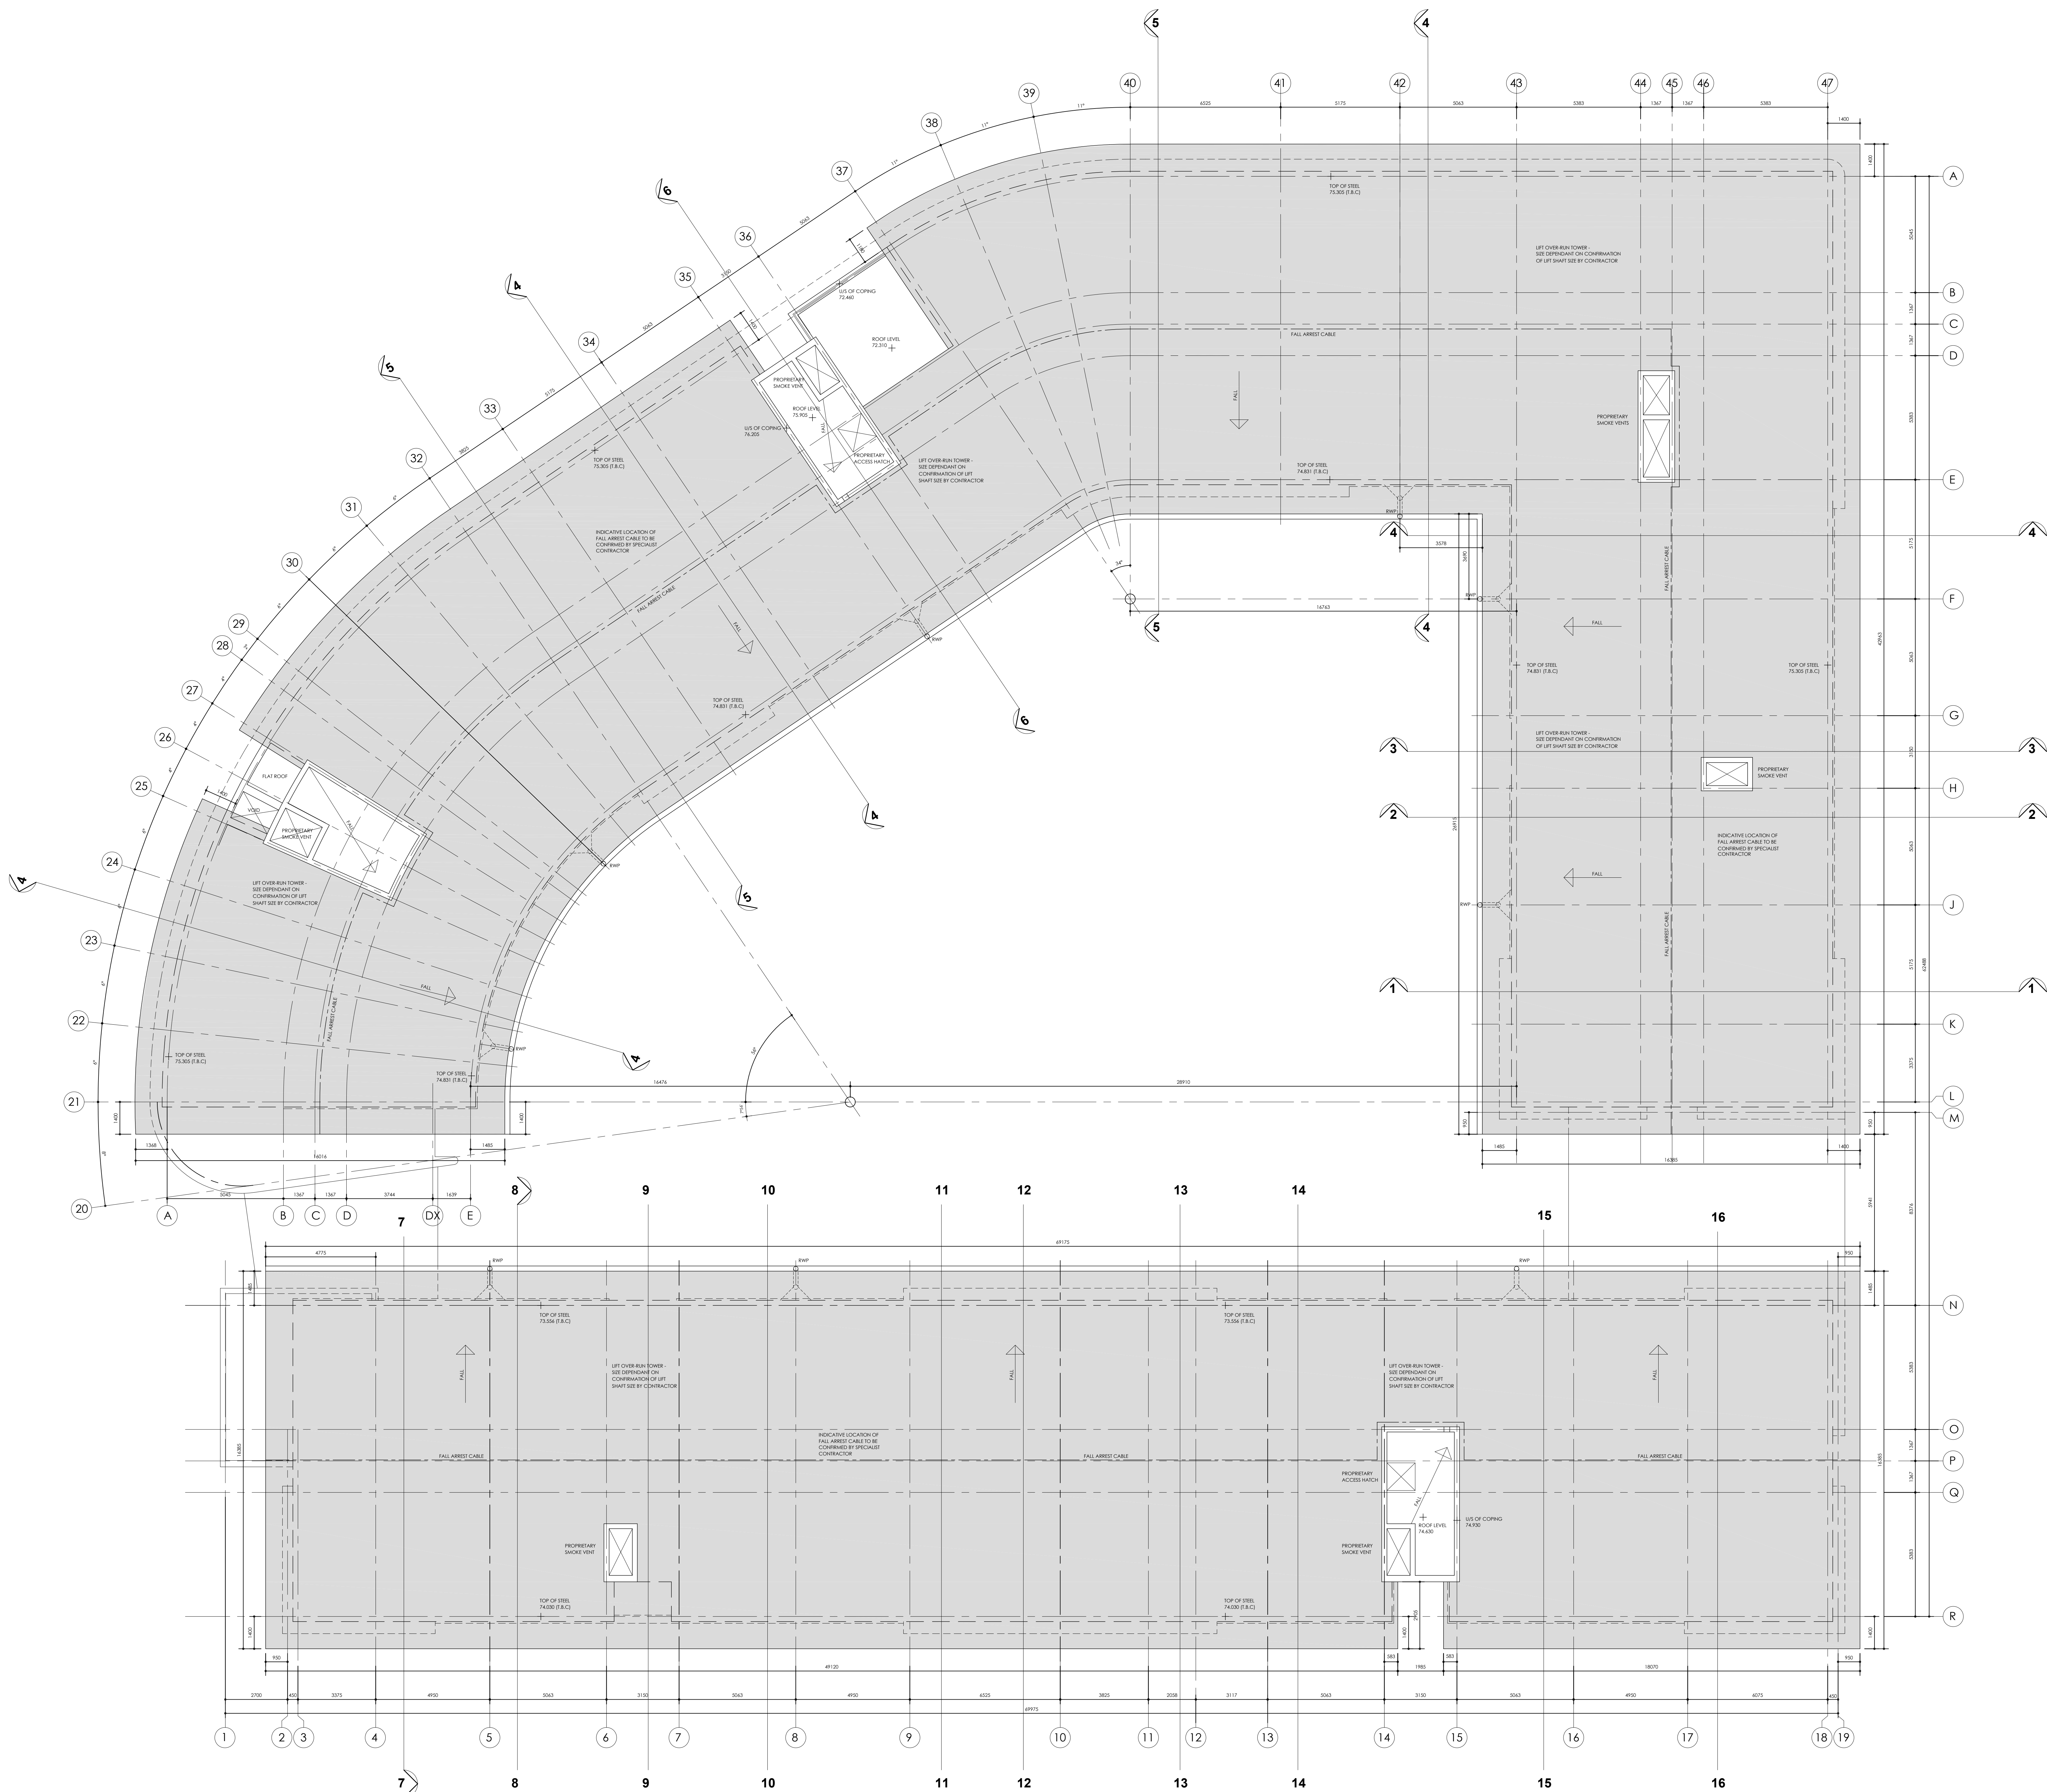

ROOF PLAN

rev / date / revision / by
Issued for: **APPROVAL**

Client: **Downing Developments Ltd.**
Proposed Student Accommodation
Cambridge Street, Manchester

Drawing Title

AFL Architects
St James's Buildings
Oxford Street
Manchester
M1 6FQ
t: 0161 236 6263
f: 0161 236 6484
e: mail@afluk.com

also at Bluecoat Chambers, Liverpool

ATHERDEN FULLER+LENG

Date: 11.08.09
Scale: 1:100
Drawn: RLM
Checked:

004503 - A0 / 1.011