

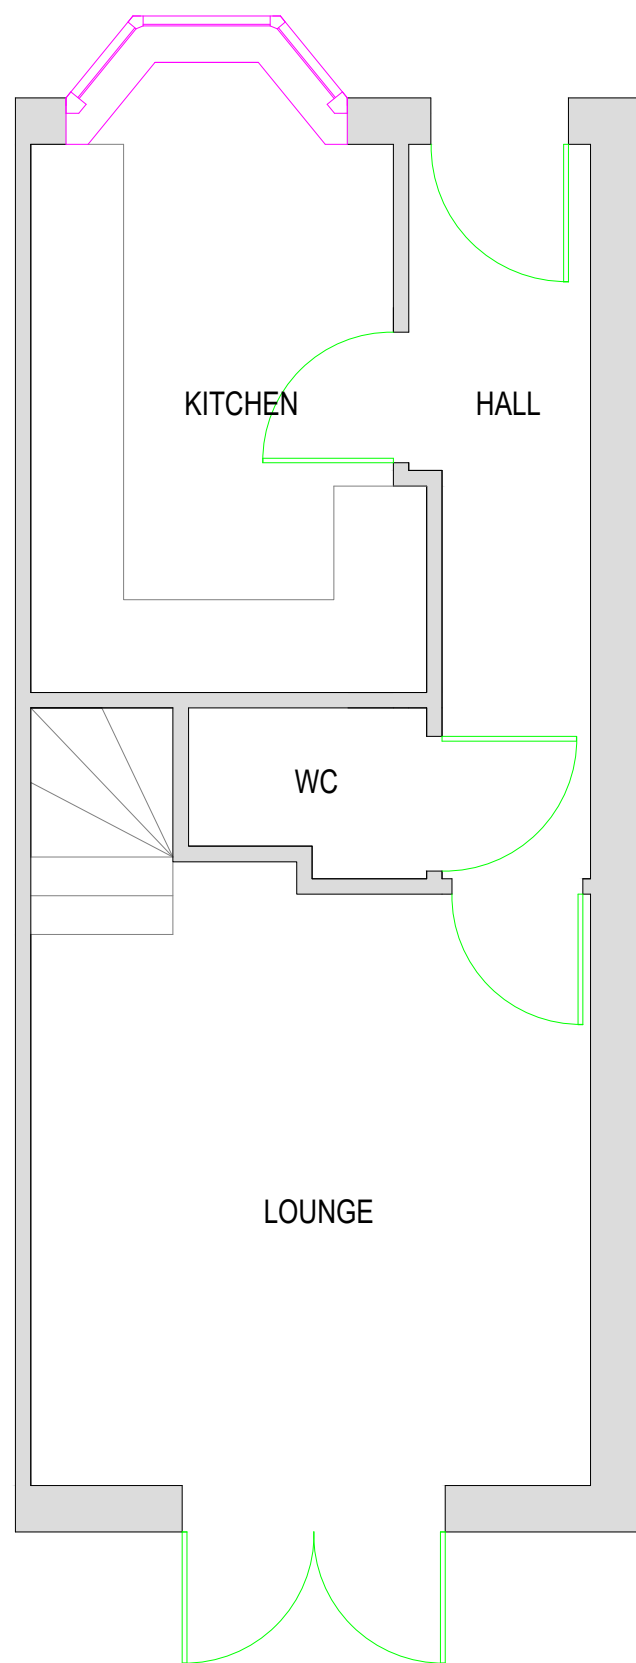


Drawing Status


- ☐ PRELIMINARY FOR APPROVAL
☐ AGREED LAYOUT - SIGNED OFF
☒ PLANNING DRAWING
☐ BUILDING CONTROL DRAWING
☐ TENDER DRAWING
☐ CONTRACT DRAWING
☐ CONSTRUCTION DRAWING
☐ AS-BUILT DRAWING

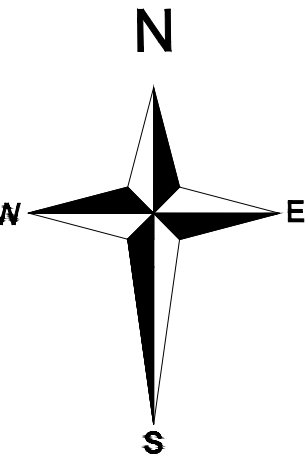


EXISTING GROUND FLOOR PLAN
SCALE - 1:50@A1

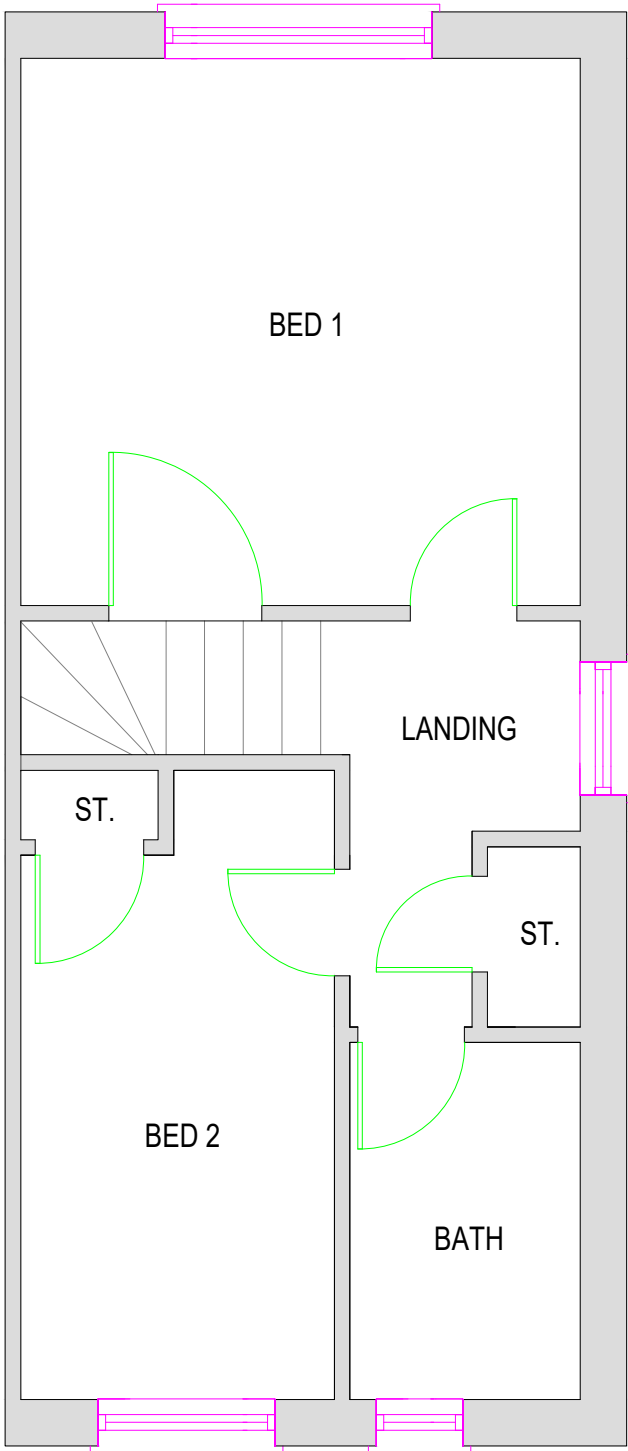

EXISTING FIRST FLOOR PLAN
SCALE - 1:50@A1

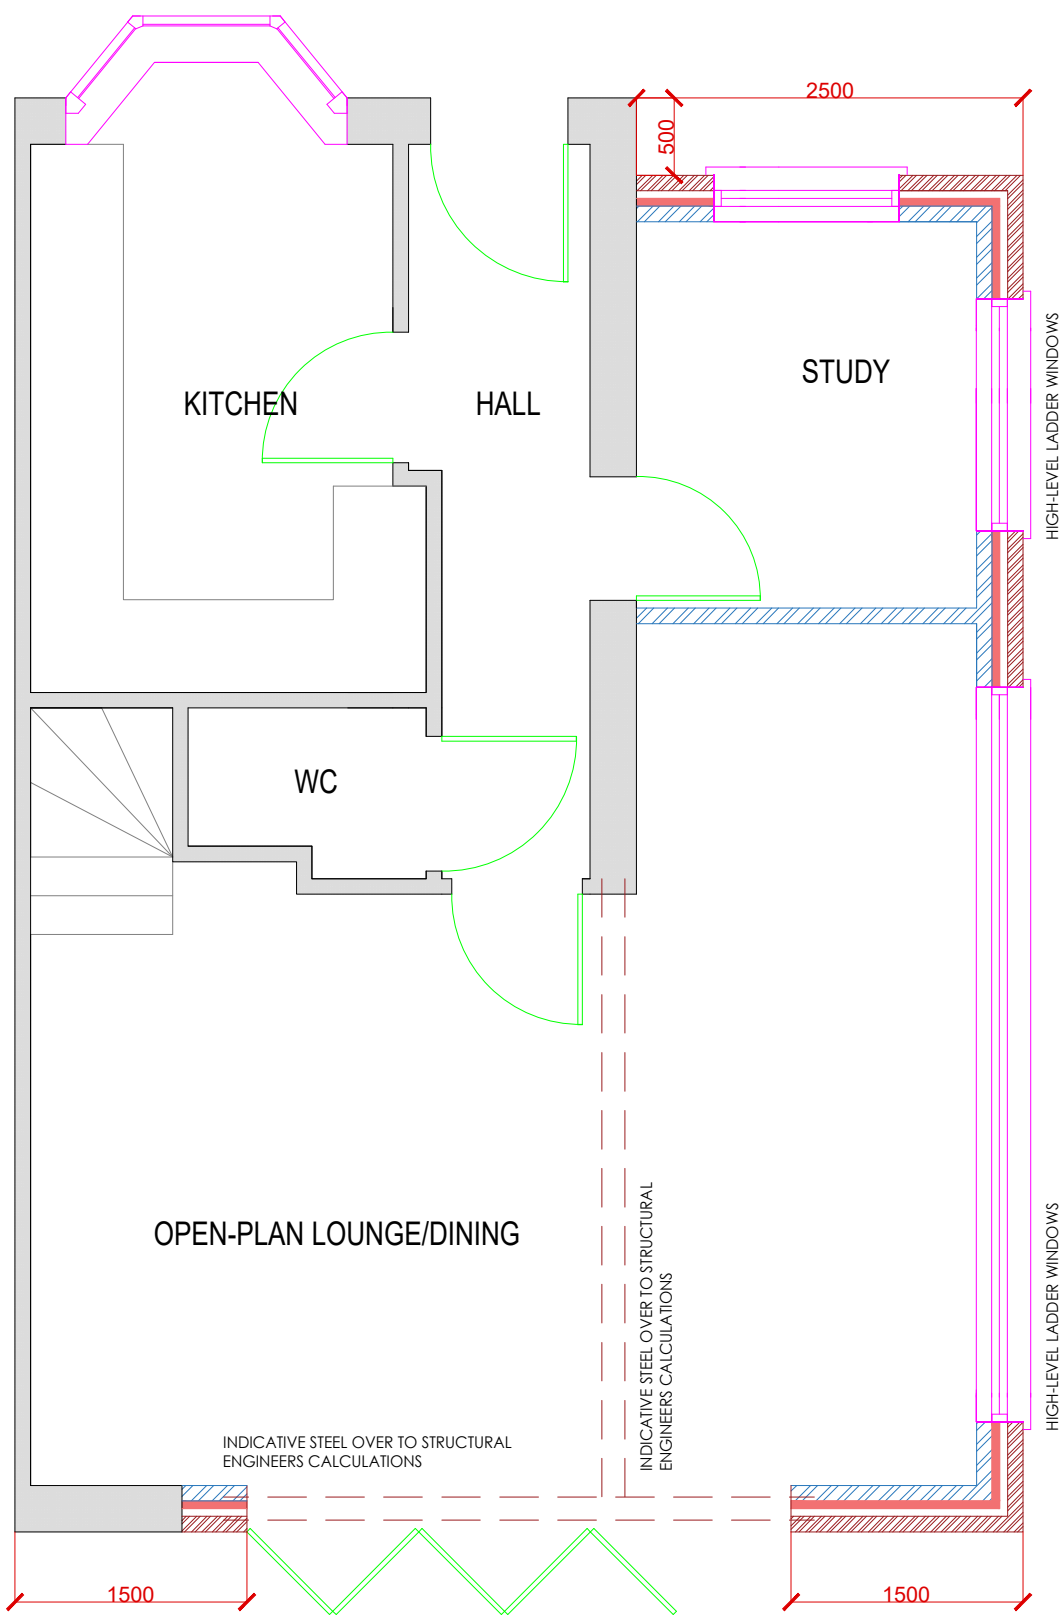

PROPOSED GROUND FLOOR PLAN
SCALE - 1:50@A1

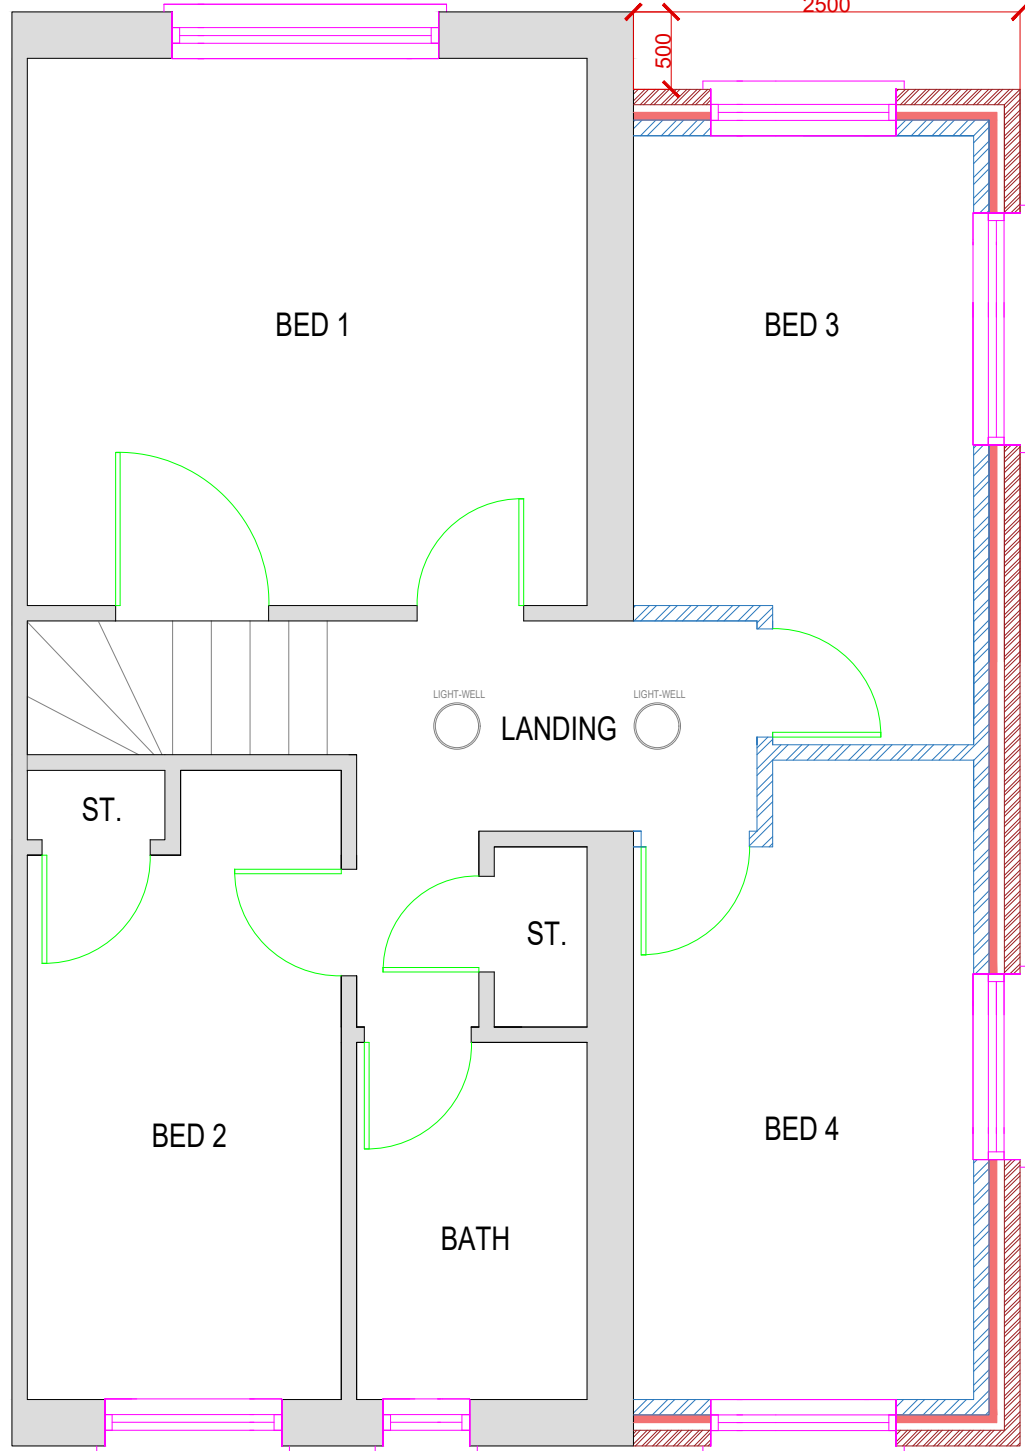


PROPOSED FIRST FLOOR PLAN
SCALE - 1:50@A1


- ① Existing Masonry
② Existing White UPVC Components
③ Existing Grey Roof Finish
④ Existing White UPVC Fascia's & Soffitt's
⑤ Proposed Components to Match Existing
⑥ Proposed Masonry to Match Existing
⑦ Proposed Fascia's, Soffitt's & Barge Boards to Match Existing
⑧ Proposed Roof finish to Match Existing




LOCATION PLAN
SCALE - 1:1250@A1

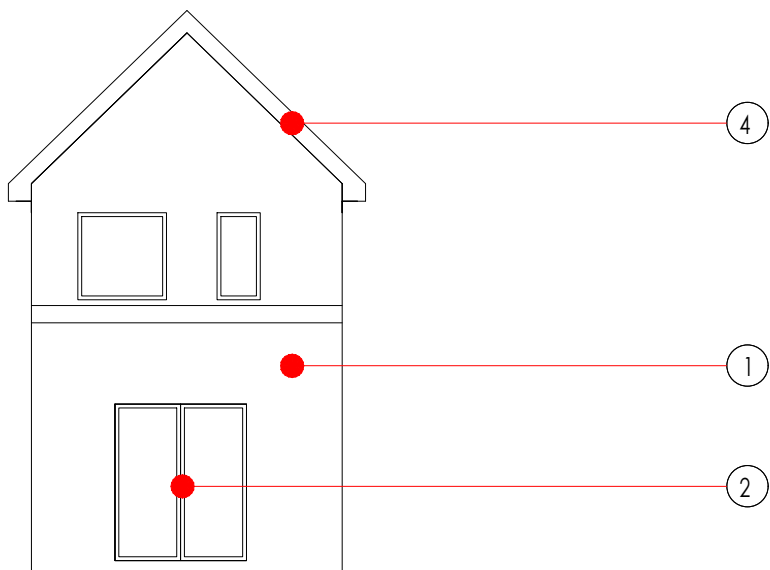


EXISTING REAR ELEVATION
SCALE - 1:100@A1

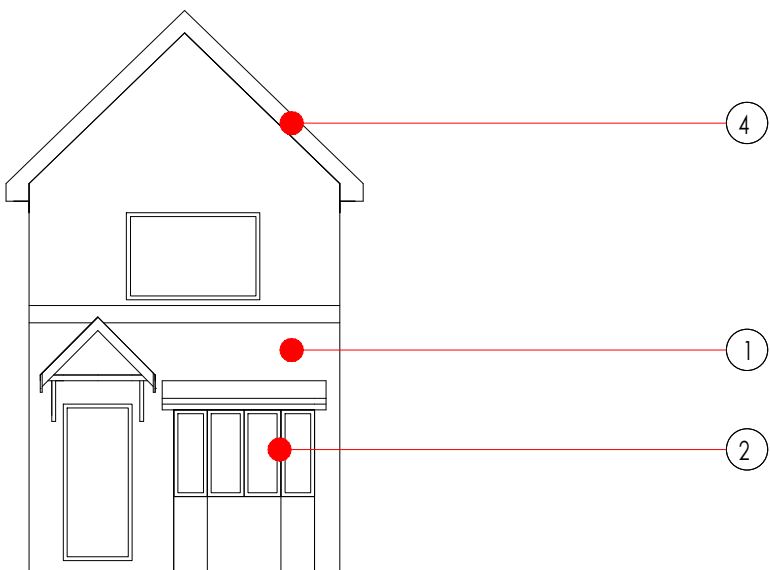


EXISTING FRONT ELEVATION
SCALE - 1:100@A1

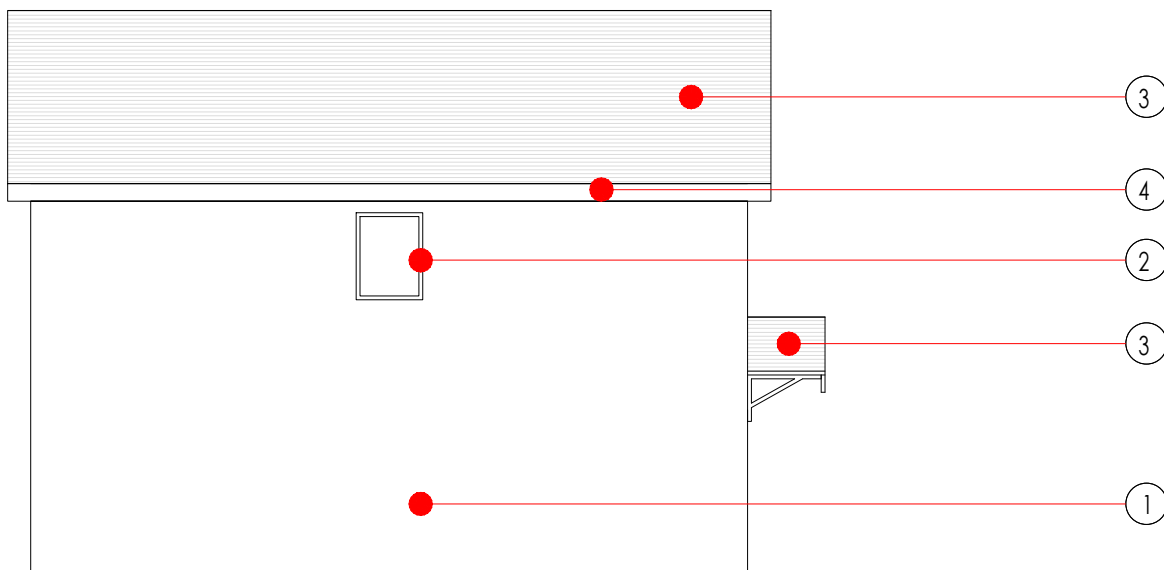


EXISTING SIDE ELEVATION
SCALE - 1:100@A1

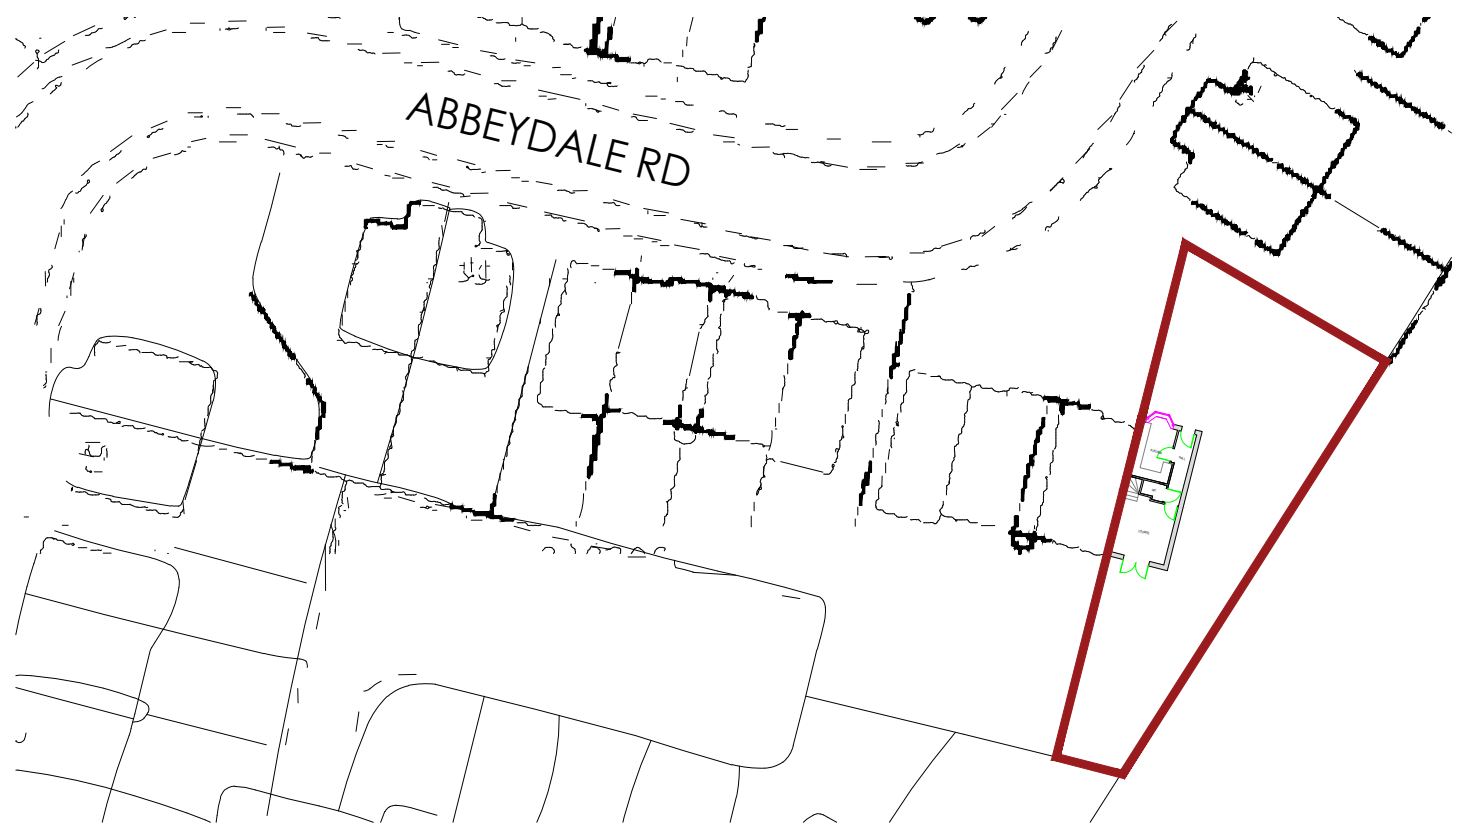


EXISTING SITE PLAN
SCALE - 1:500@A1

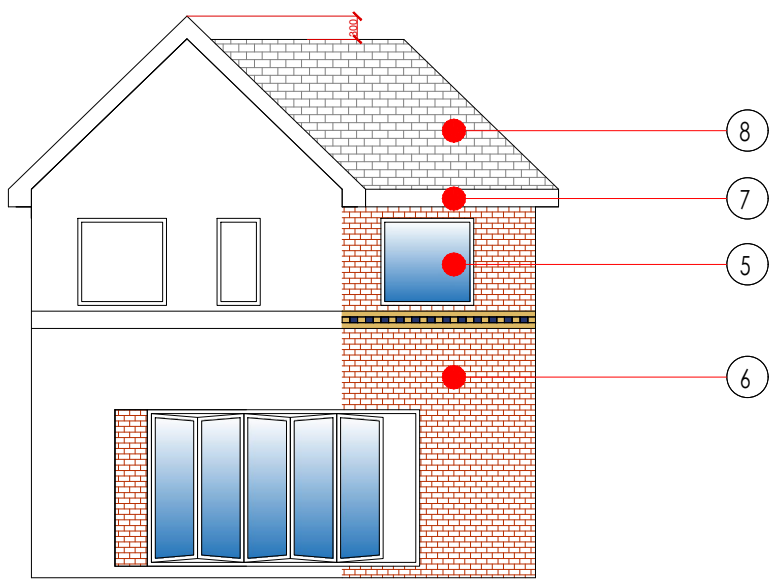


PROPOSED REAR ELEVATION
SCALE - 1:100@A1

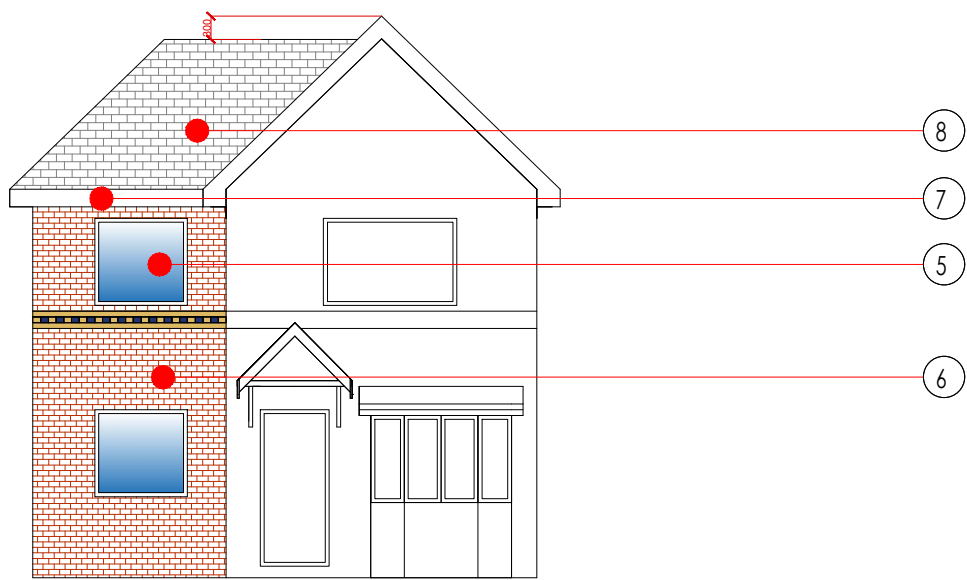

PROPOSED FRONT ELEVATION
SCALE - 1:100@A1

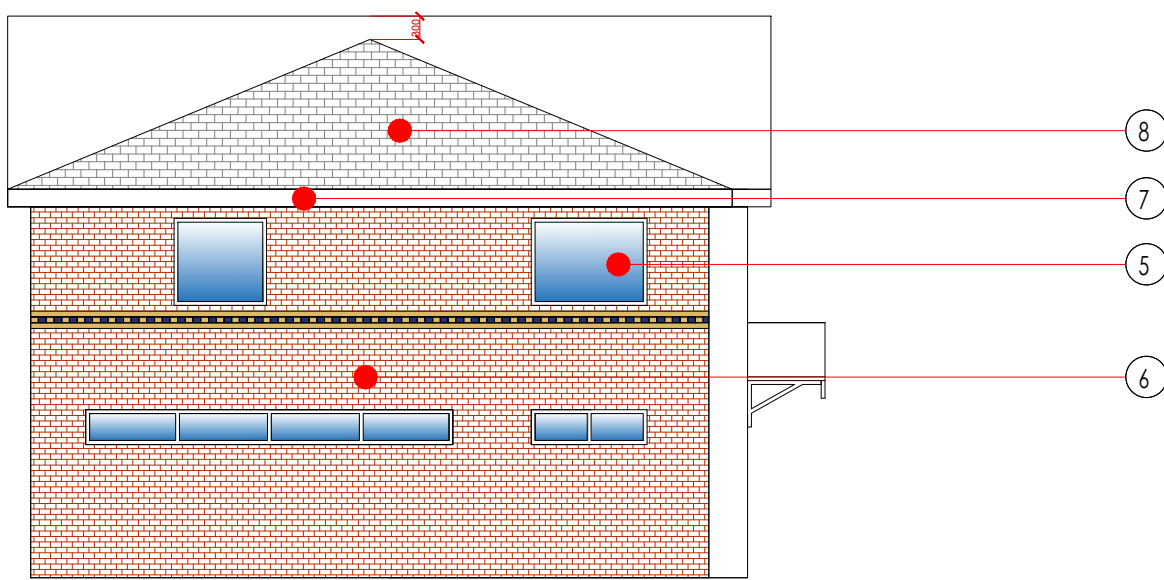

PROPOSED SIDE ELEVATION
SCALE - 1:100@A1

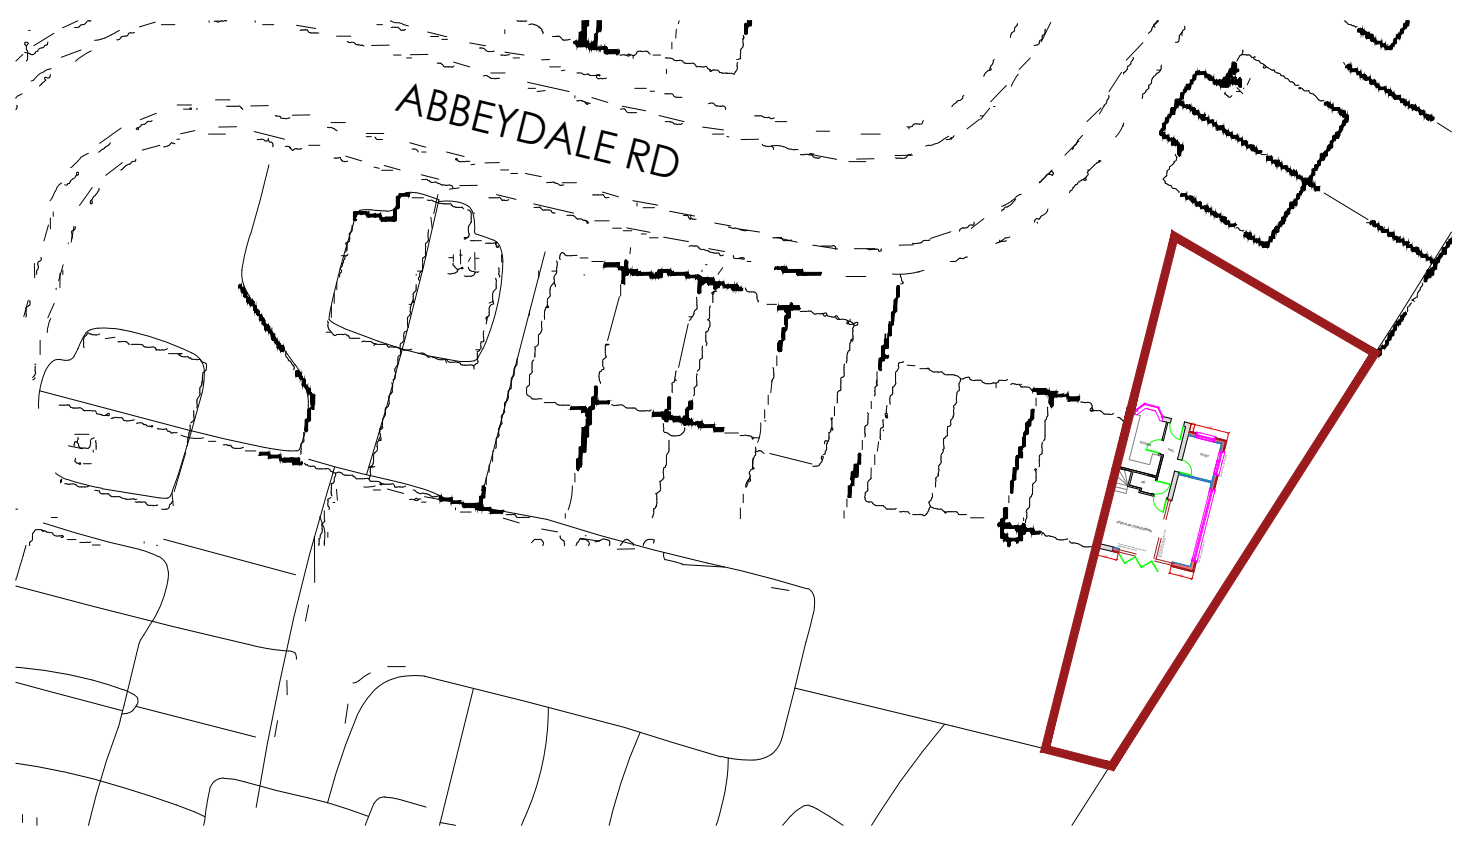

PROPOSED SITE PLAN
SCALE - 1:500@A1

Date:	Revision:	Dr:
Client:		
Drawing Issue:	PLANNING	
Project:	39, ABBEYDALE, ROAD MANCHESTER, M40, DAJ	
Drawing Title:	PROPOSED_SIDE_EXTENSION	
Scale:	Drawing No: CS448_PL_001	
Revision:	Drawn:	Authorised by:
6	DR	ASB
		Date:
		DEC 2021