



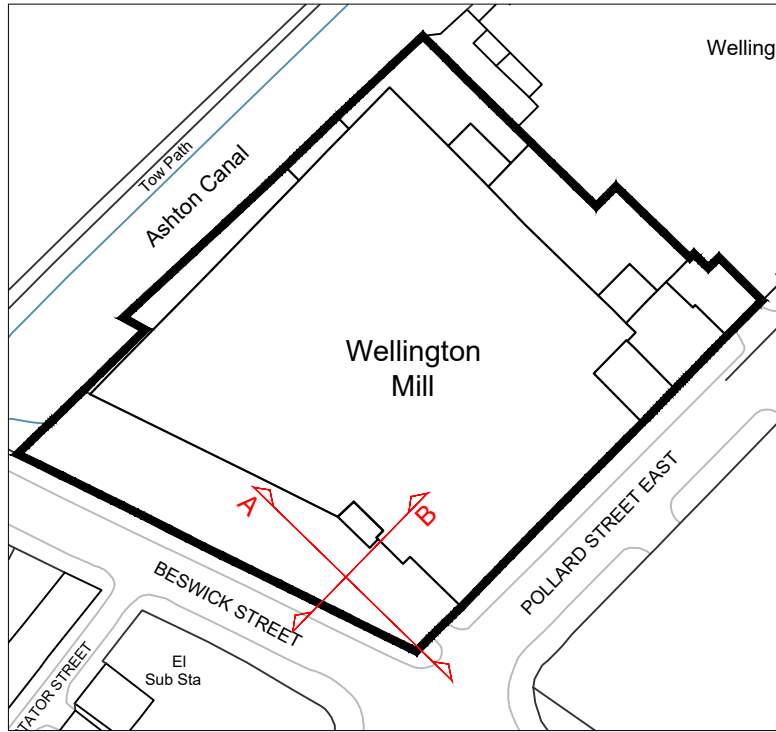

Site Location Plan
Scale 1:1000
0m 20m 40m 60m 80m 100m
Scale Bar 1:1000 @ A1

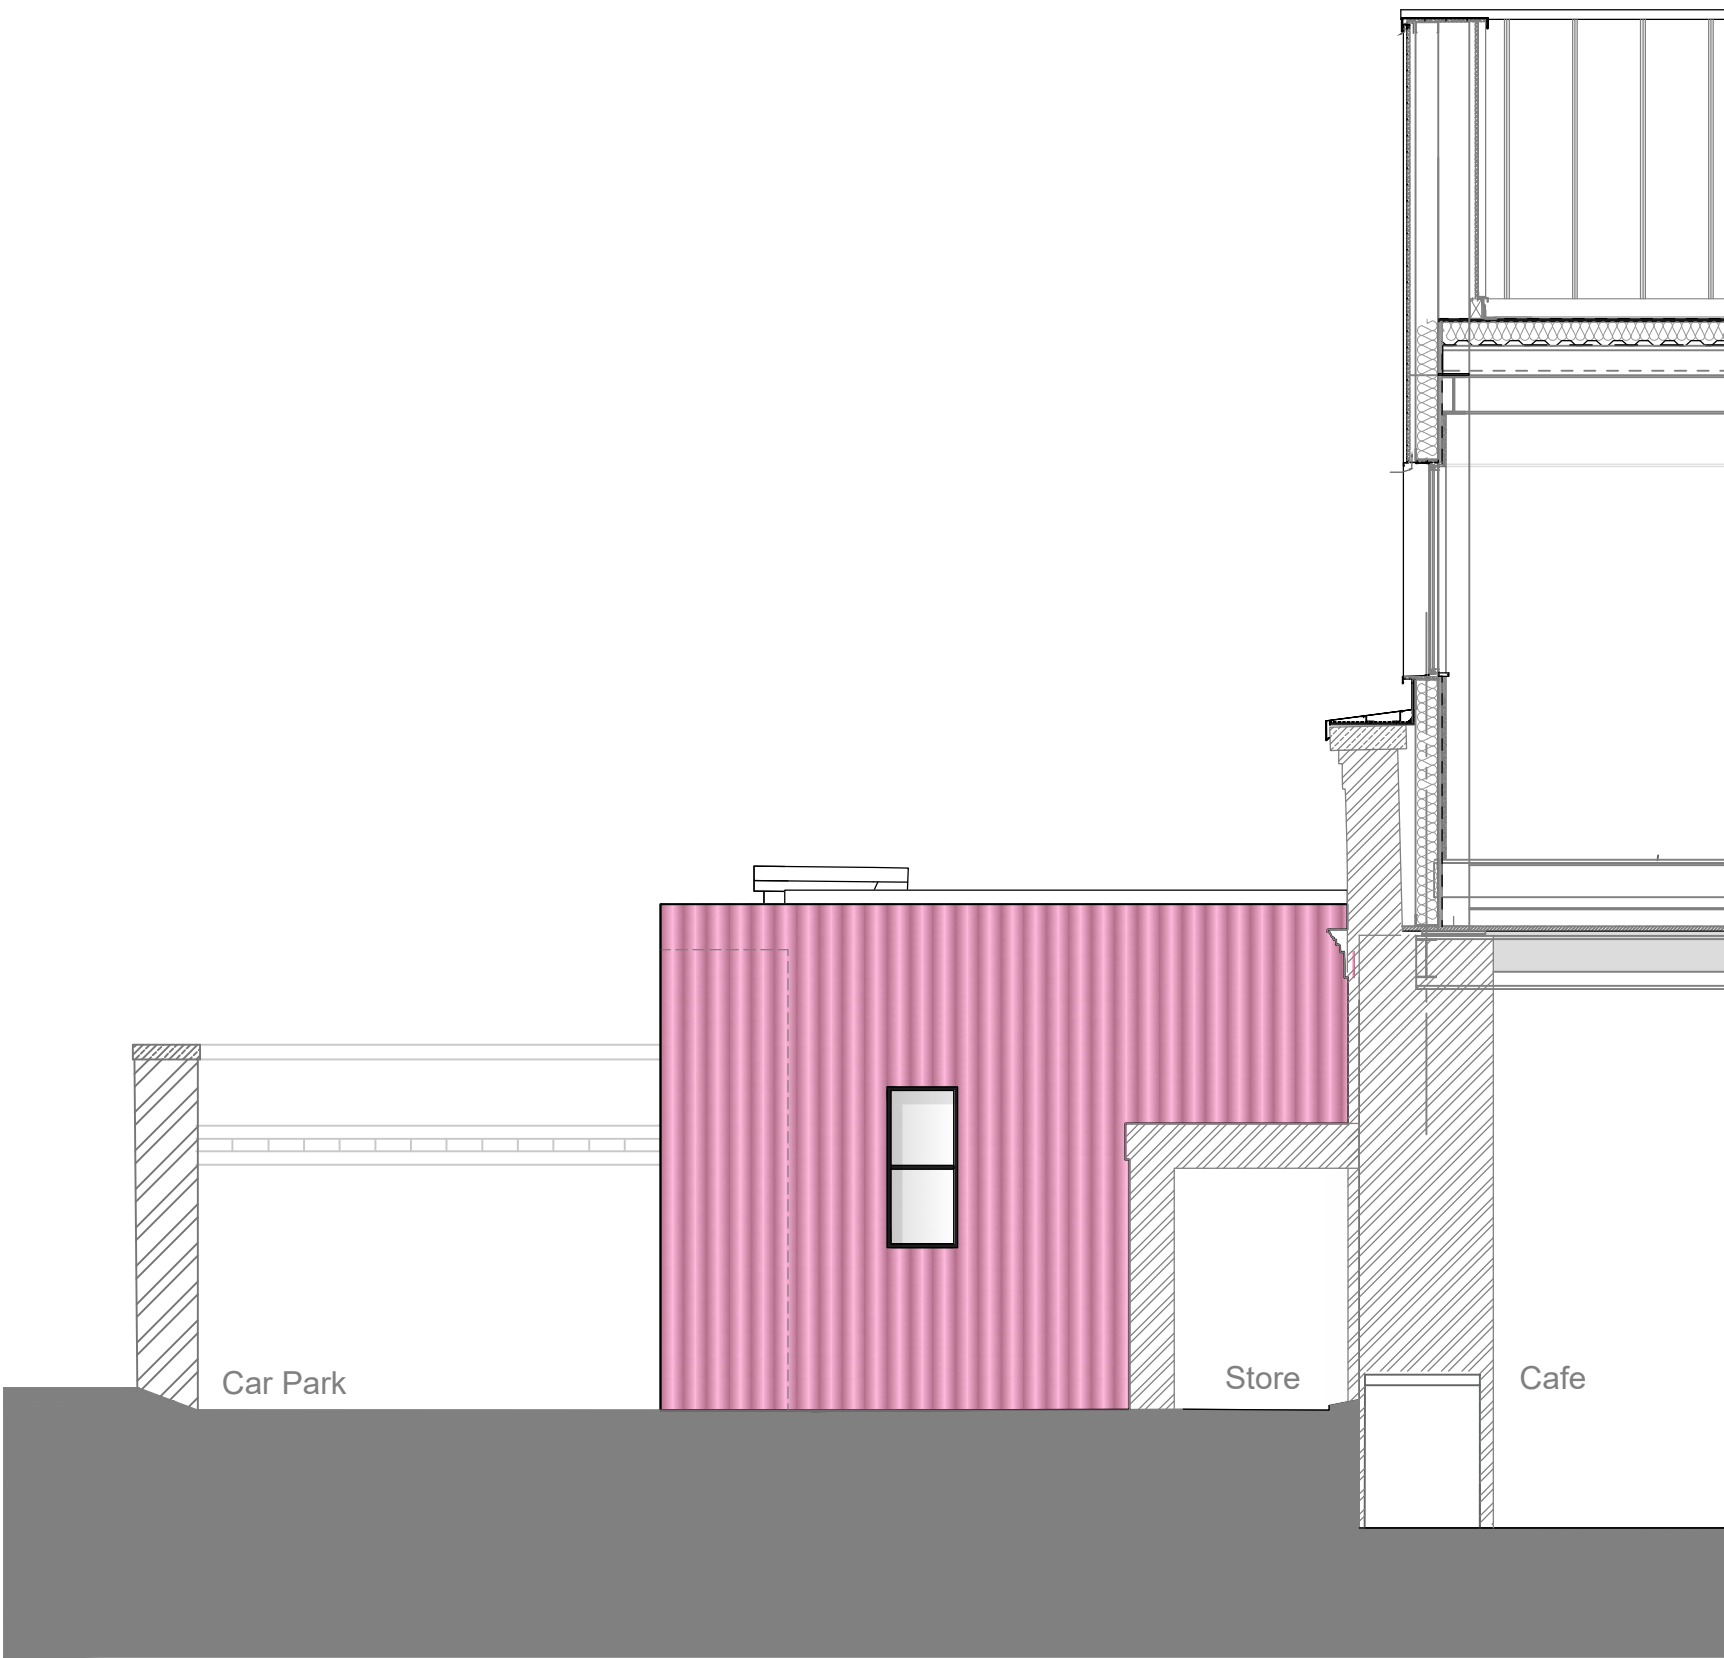

Proposed South West Elevation - Beswick Street [A]
Scale 1:50
0m 1m 2m 3m 4m 5m
Scale Bar 1:50 @ A1



Proposed South East Elevation - Pollard Street East [B]
Scale 1:50
0m 1m 2m 3m 4m 5m
Scale Bar 1:50 @ A1

© This Drawing & Design is the copyright of Jenkins Design Services Ltd and should not be reproduced without written consent.

Contractors are to check all levels & dimensions on site prior to site works commencing & report discrepancies to the Designers.

DO NOT SCALE THIS DRAWING

PLANNING

PRETTYLITTLETHING

Rev	Description	by	Chk	Date
Project:	PLT Wellington Mill Pollard Street East, Ancoats, Manchester, M40 7FS			
Title:	Proposed Elevations 1:50			
Client:	Pretty Little Thing			
Drawn By:	CM	Checked By:	TR	on 26/01/2022
Original Size:	A1	Project Number:	22076	
Drawing Number:	B1-ZZ-DR-A-4001			REV -