



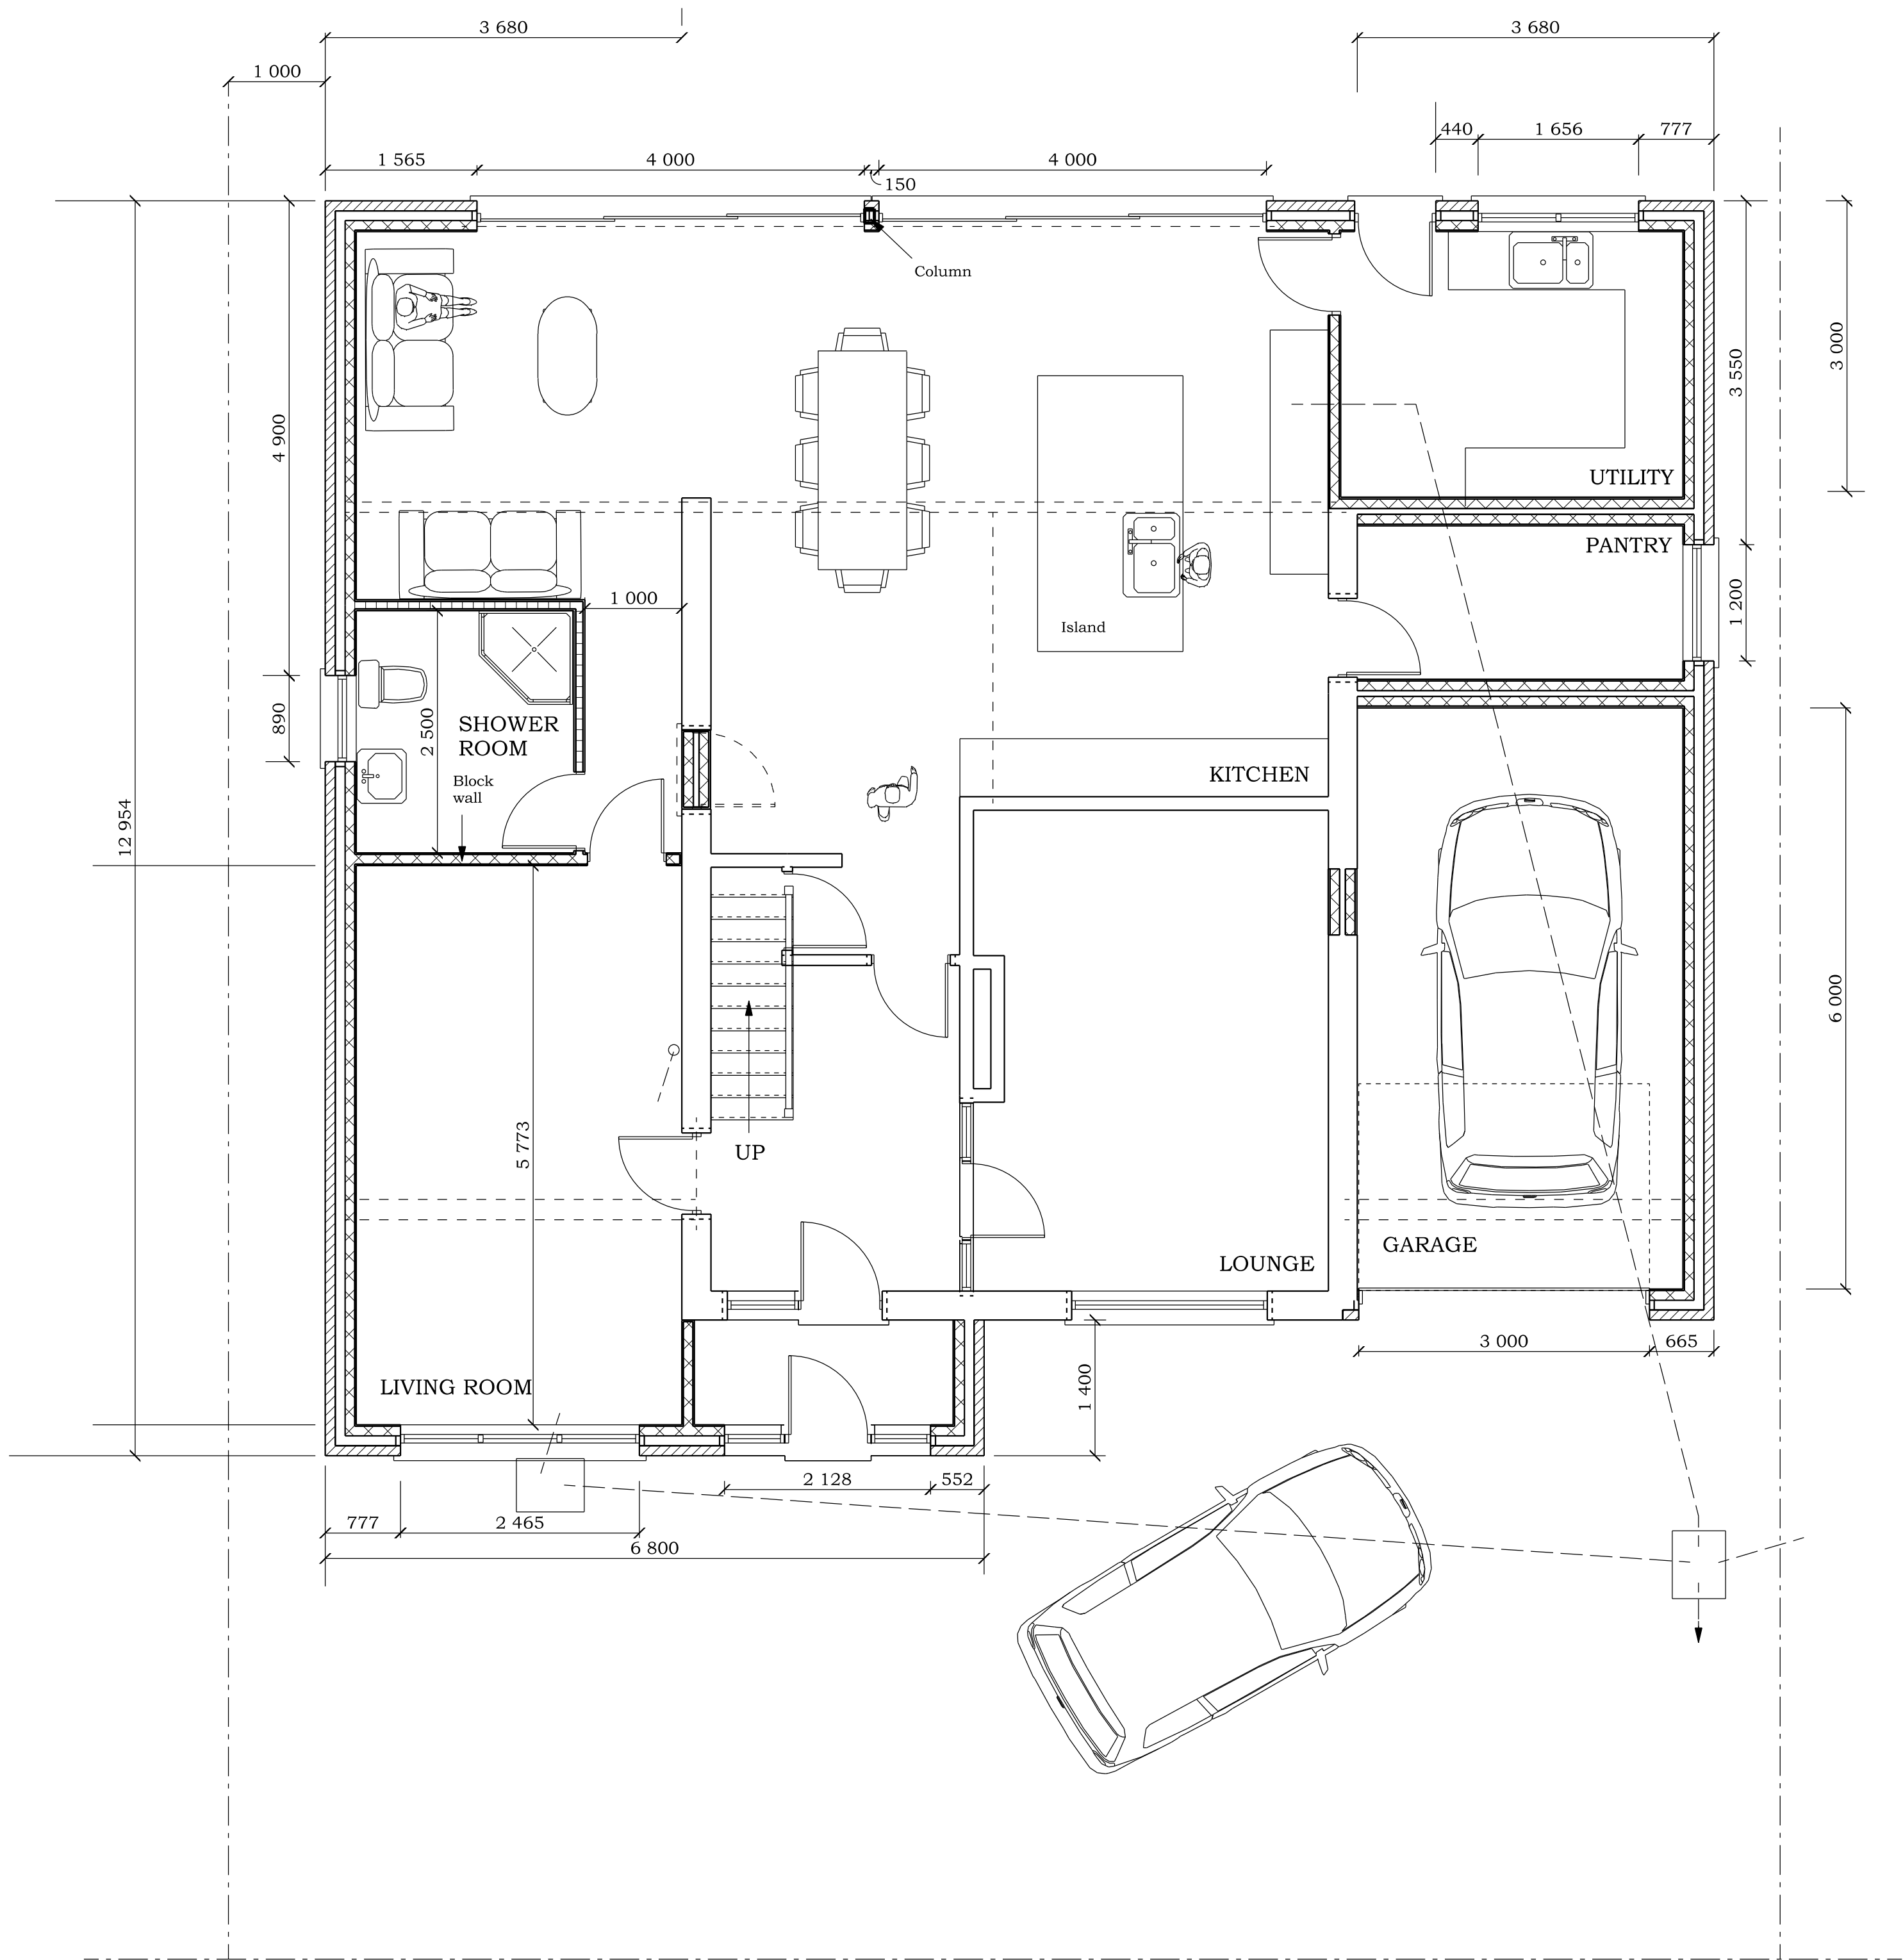


PROPOSED GROUND FLOOR PLAN

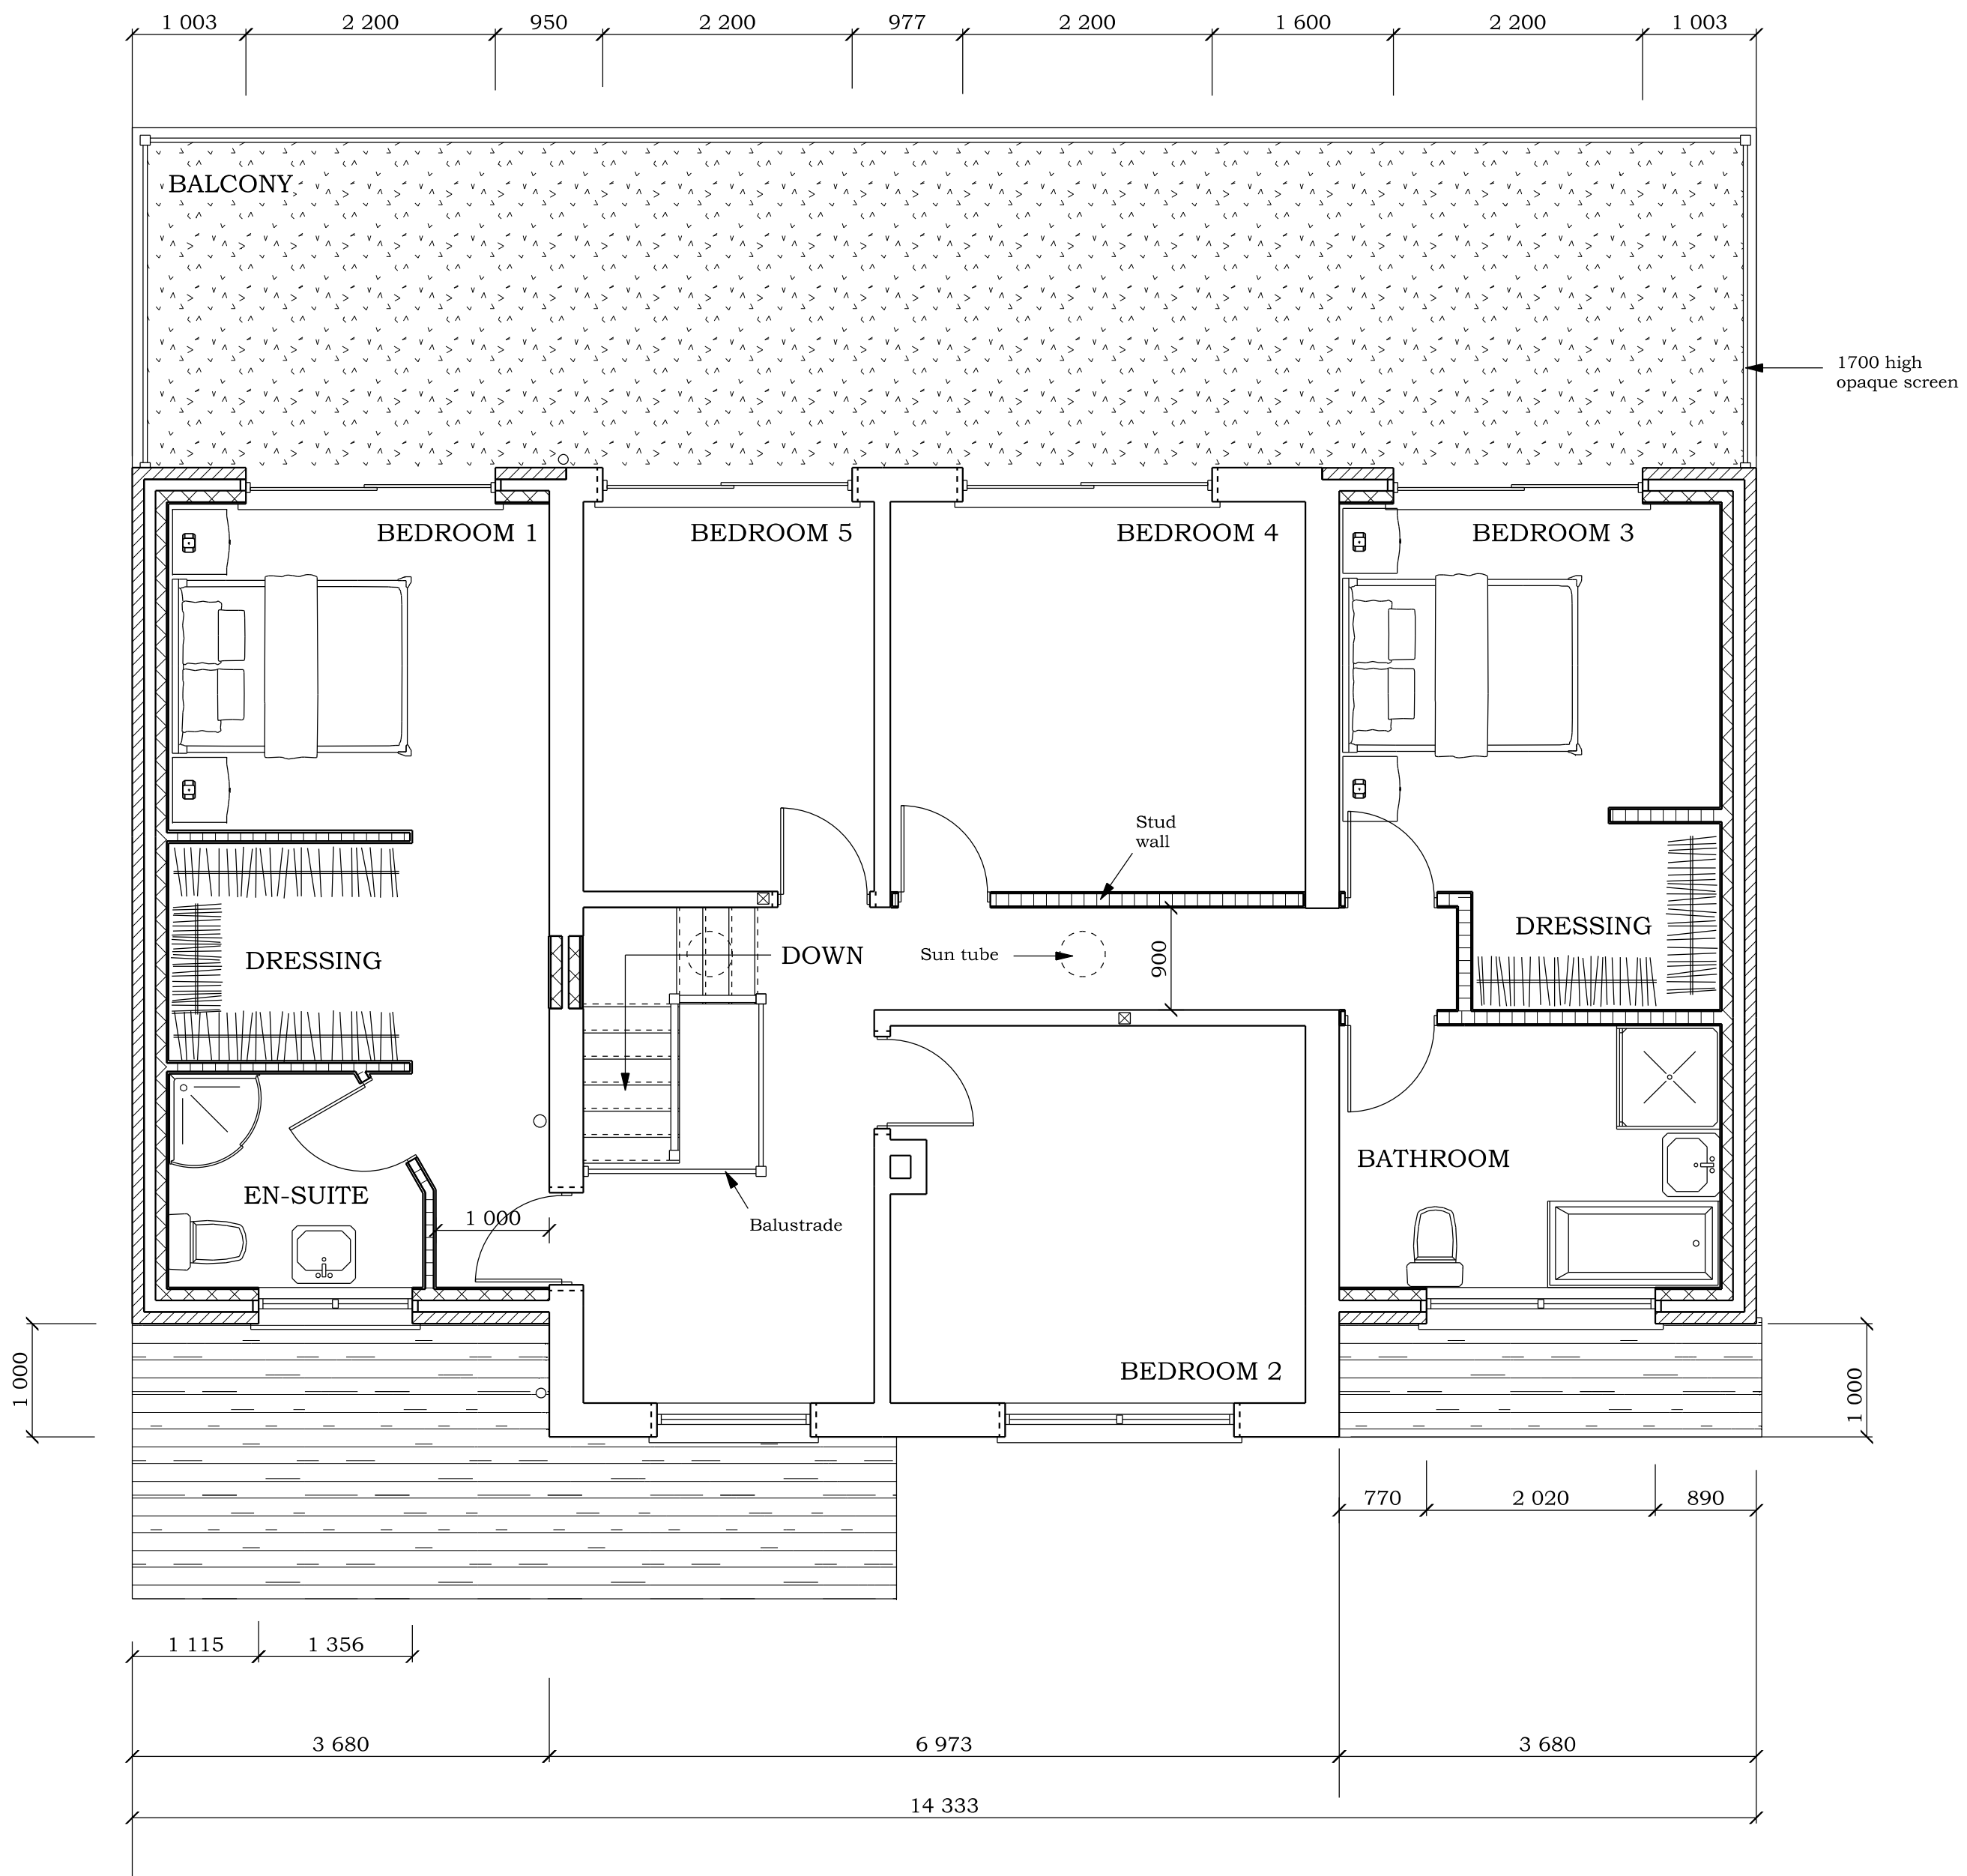

PROPOSED FIRST FLOOR PLAN

BRADLEY BUILDING DESIGN LTD.
KEEPERS COTTAGE,
LYME PARK,
DISLEY,
STOCKPORT.
SK12 2NS.
01625 858244
Mob 07989 326039
bradleybuildingdesign@btopenworld.com

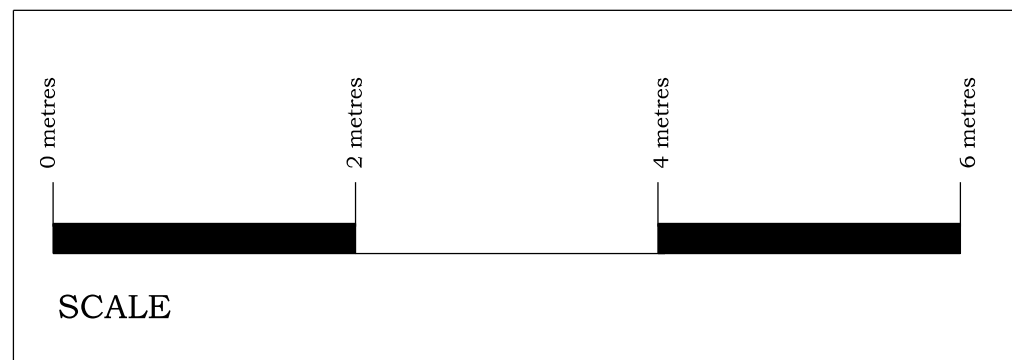

PROPOSED FLOOR PLANS
DOUBLE SIDE & SINGLE STOREY REAR EXTENSIONS

for
Mr. and Mrs. I. KHAN,
at
41, PASTURE FIELD ROAD,
PEEL HALL,
M22 5JX.

Scale 1:50 @ A1
Date FEBRUARY 2022
Drawing Number 2050/4/A