



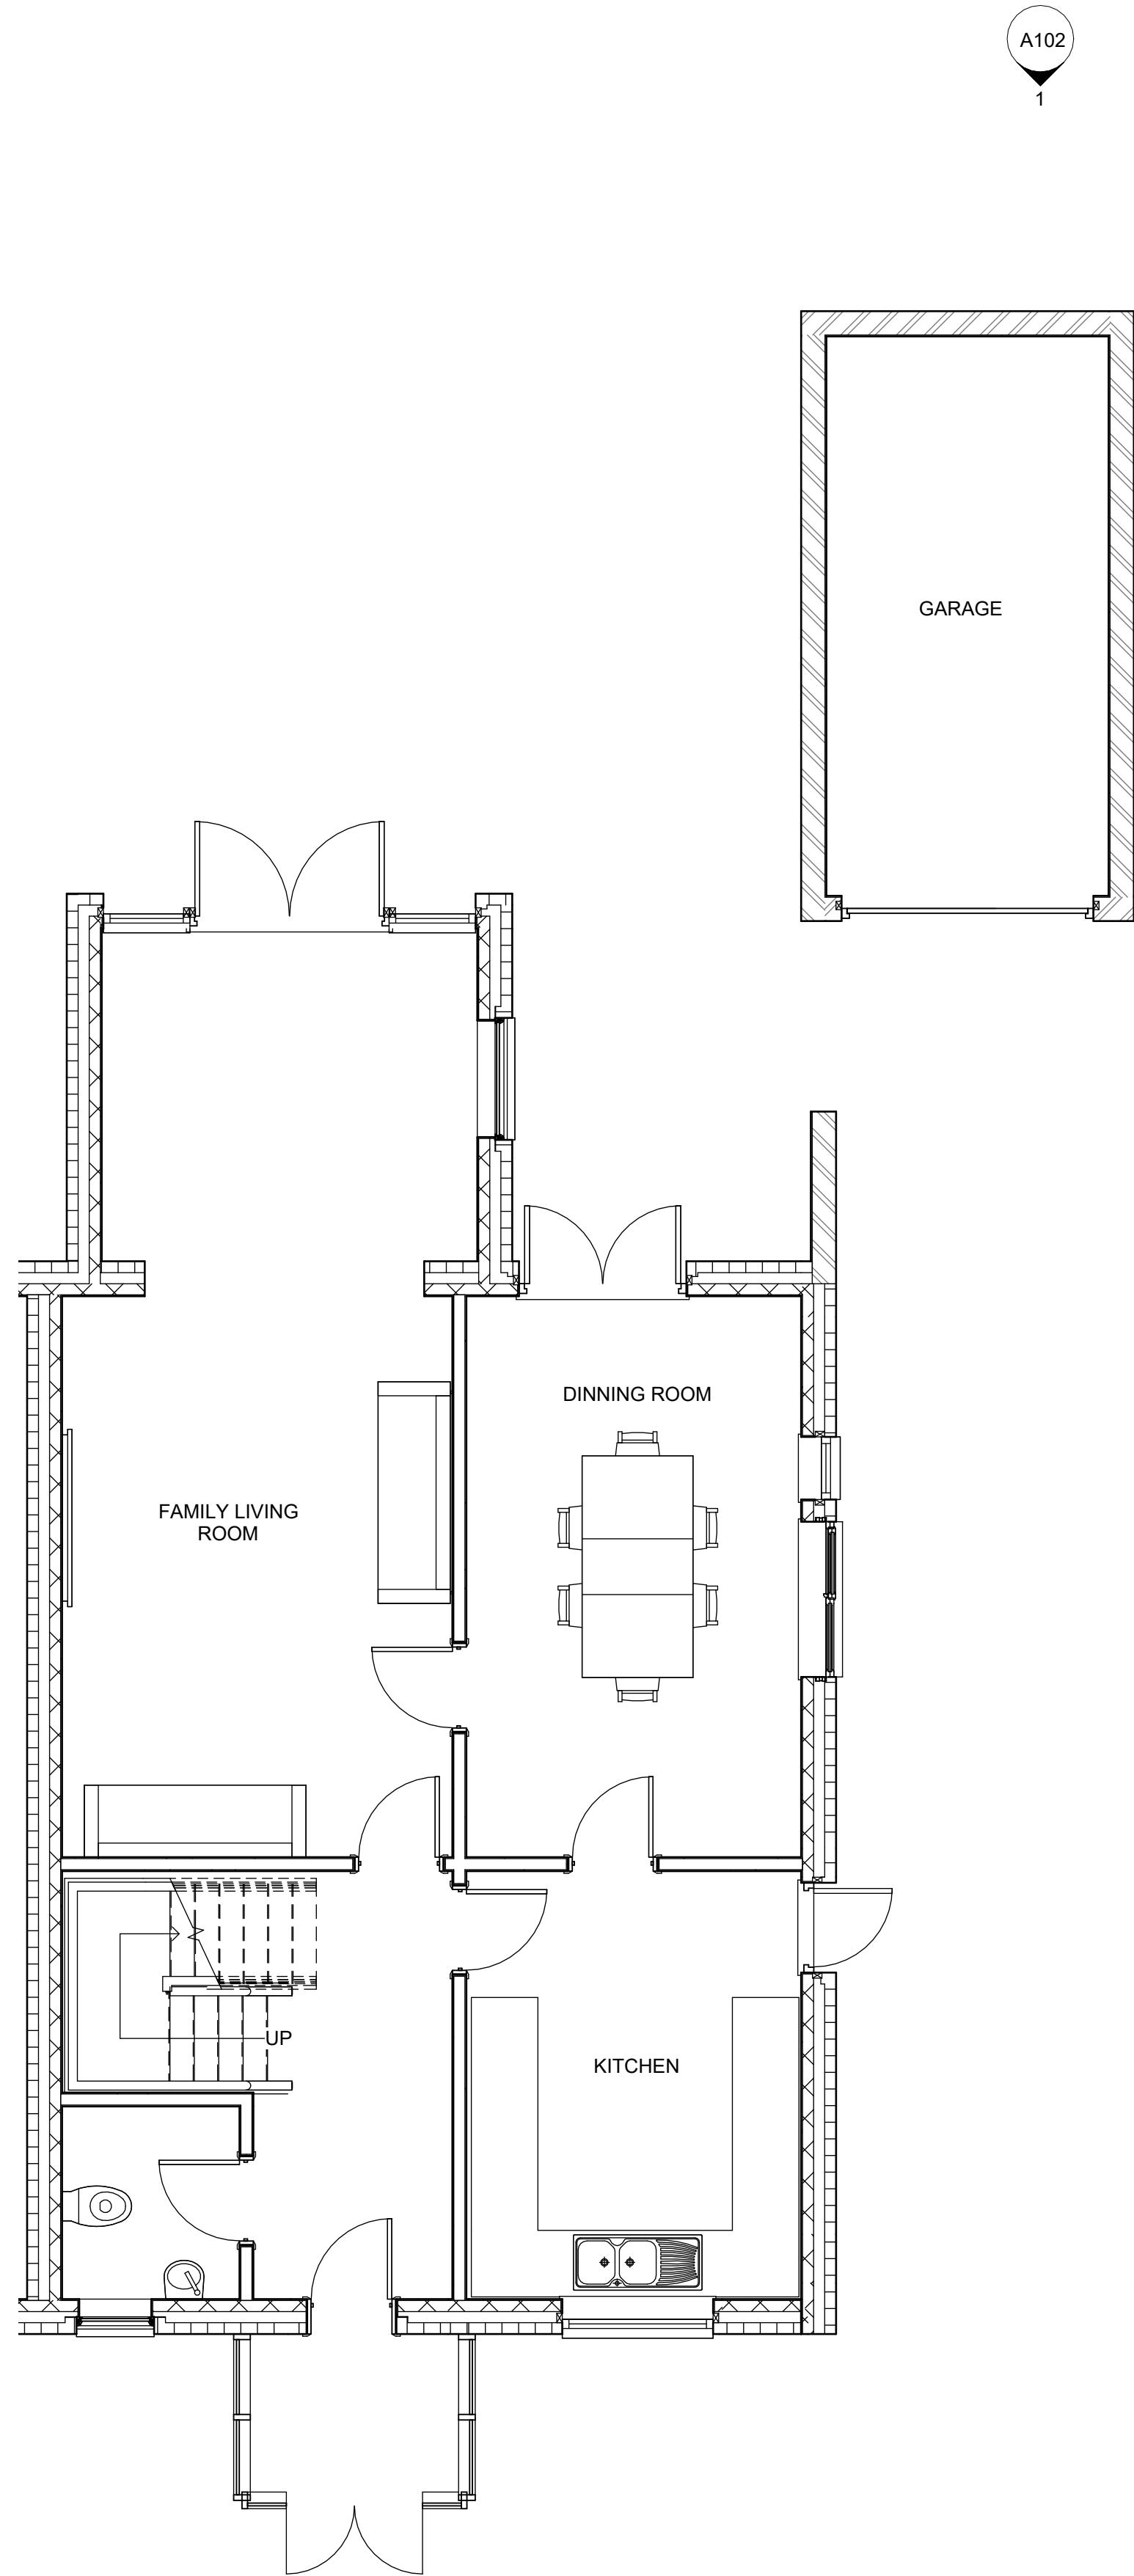

1 GF EXISTING
1 : 50

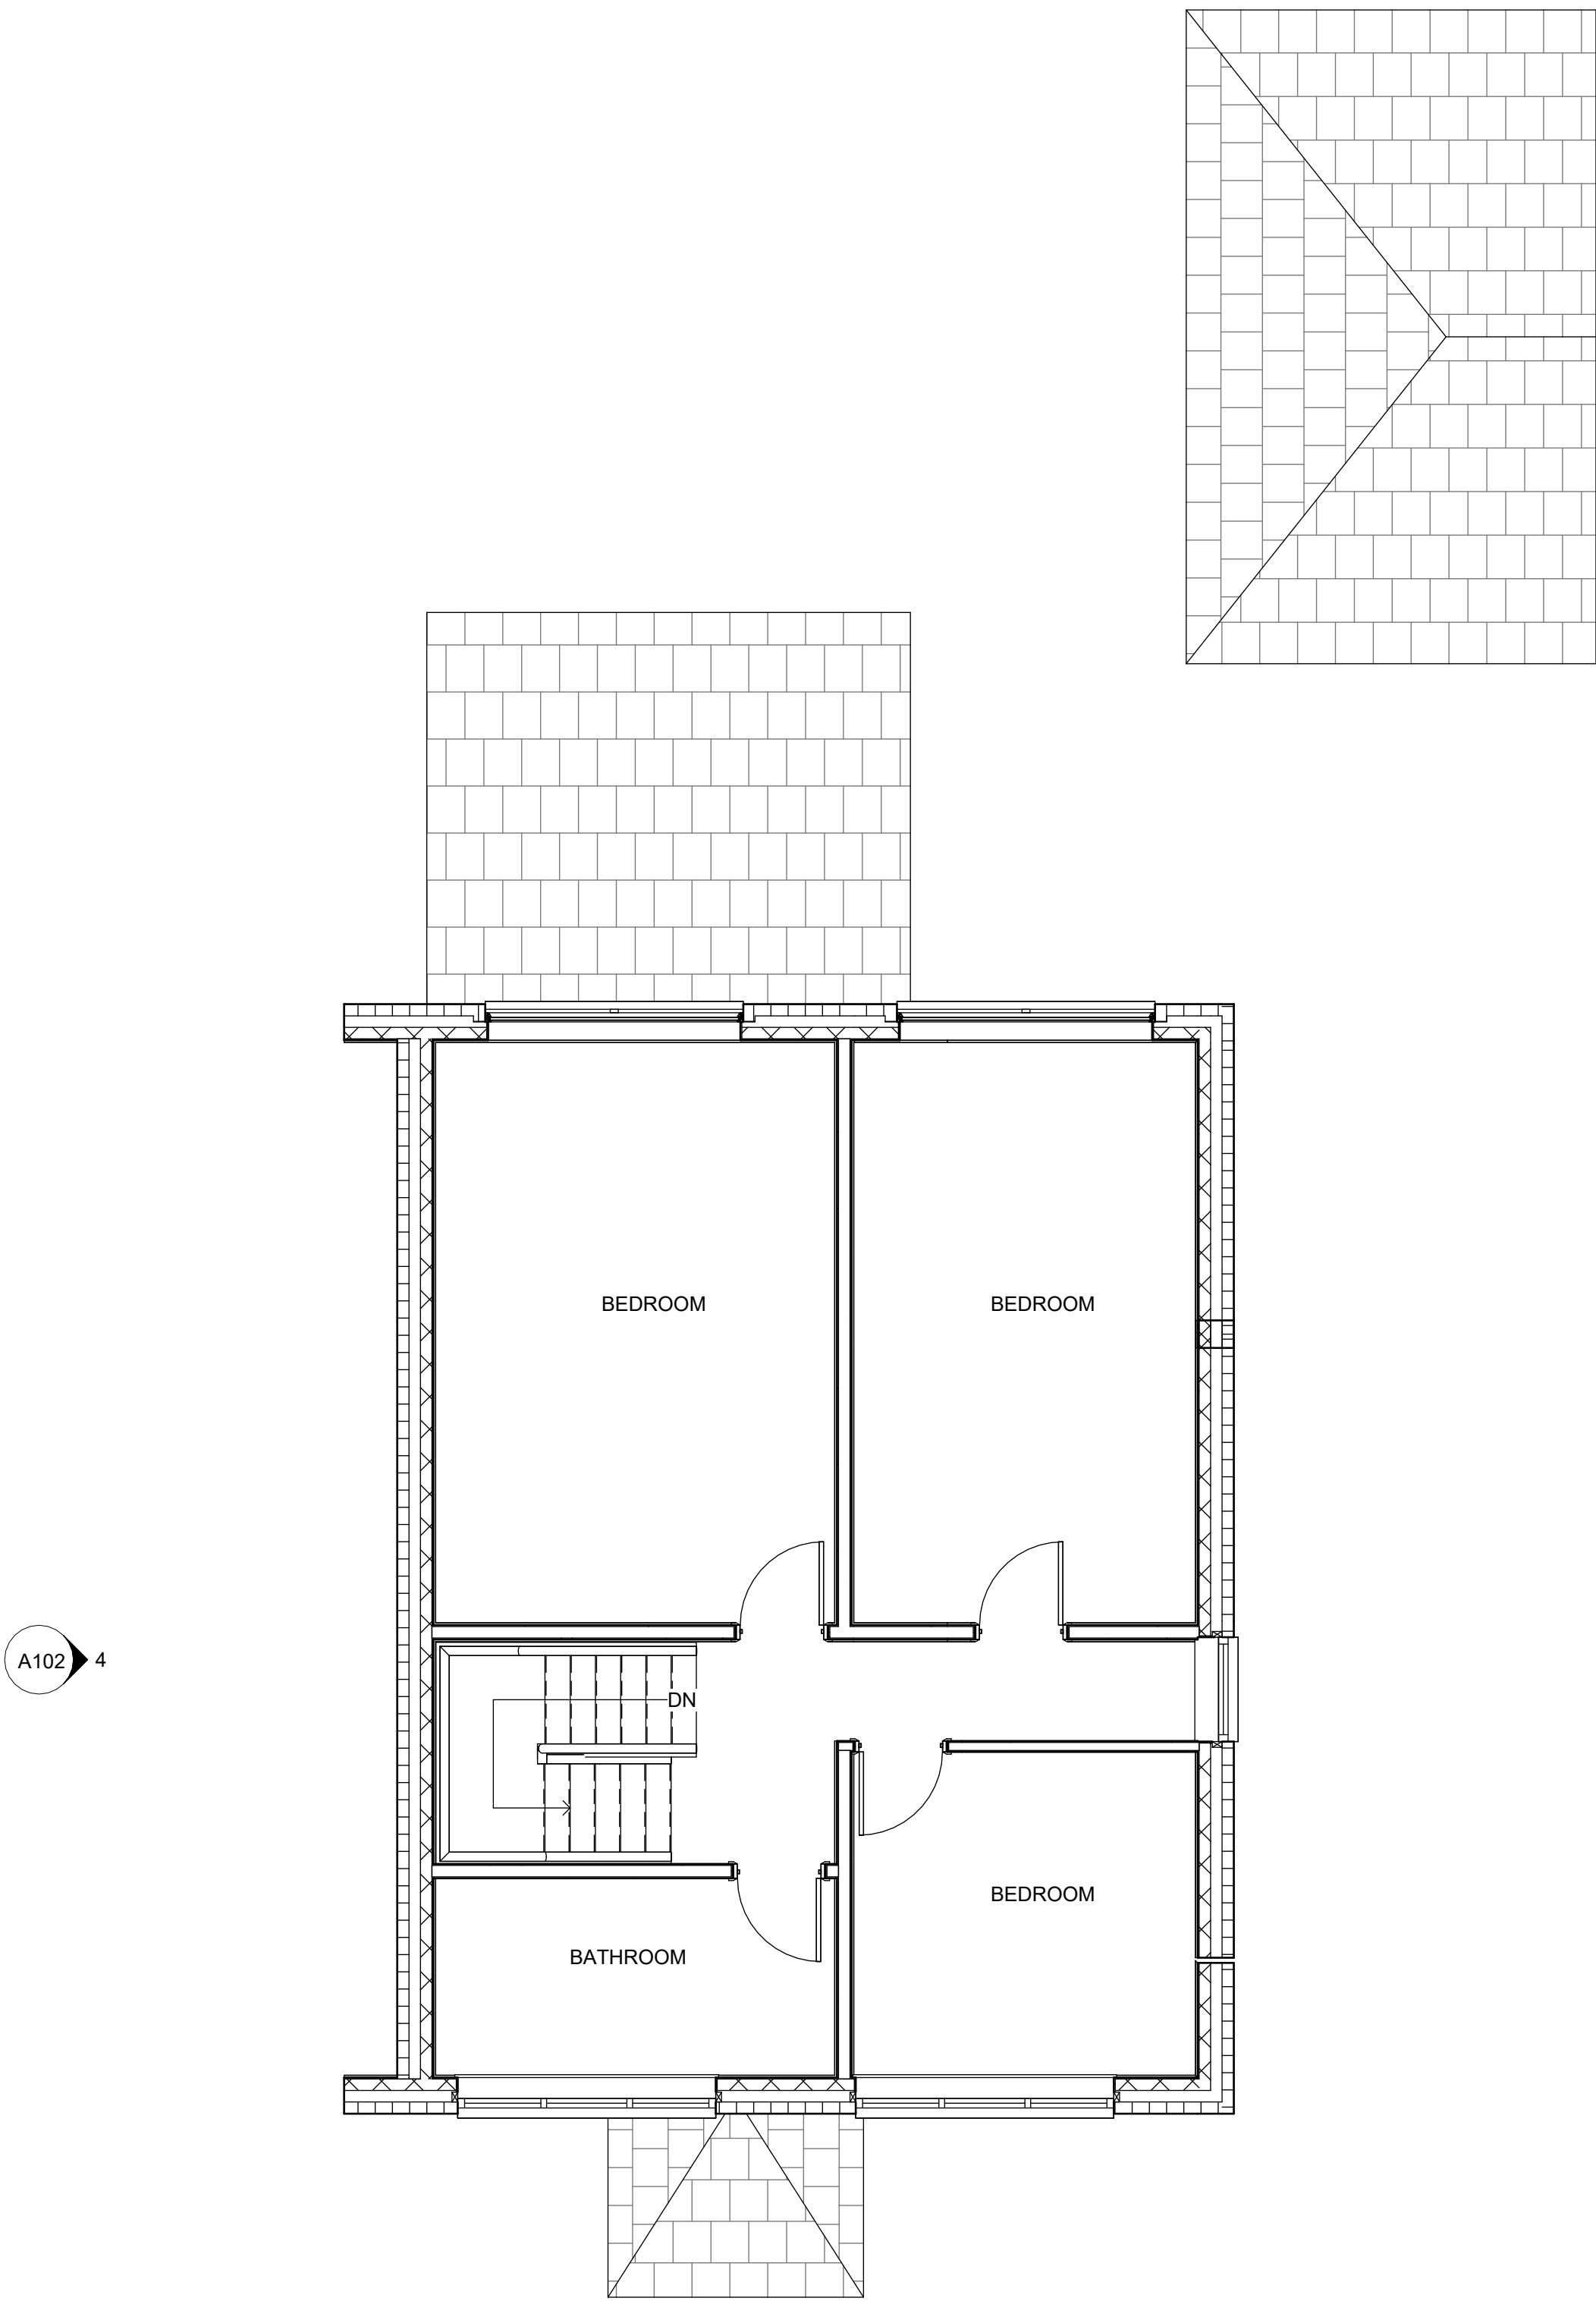

2 1ST FLR EXISTING
1 : 50

Notes

Rev	Description	Date	Dr by	App by
original by		date created		
NK		11/25/20		NK



NK Architectural Services
Office 02, 1st Floor,
227 Finney Lane, Heald Green
Cheshire
SK9 6PT
07756824647
www.nkarchitecturalservices.co.uk
enquiries@nkarchitecturalservices.co.uk

client name			
OWNER			
project			
425 WILBERHAM ROAD, MANCHESTER, M21 0UT			
drawing			
EXISTING GF AND 1ST FLOOR PLAN			
computer file		plot date	
C:\Users\NKARKID\Dropbox\NKARC\425 WILBERHAM ROAD\425 WILBERHAM - 1ST FLOOR\option 3.rvt			
project number		scale	
2021.0042.2247		1 : 50 @A1	
drawing number		rev	issue status
A101			

This drawing is to be read in conjunction with all related drawings. All dimensions must be checked and verified on site before commencing any work or producing shop drawings. The originator should be notified immediately of any discrepancy. This drawing is copyright and remains the property of NK Architectural Services.