


Do not scale
this design and drawing
is the copyright of
Andrew Wallace Architects
and Interior Designers and
may not be reproduced
in any form whatsoever
without his prior express
written consent

Proposed Ground floor plan - with previously granted proposals

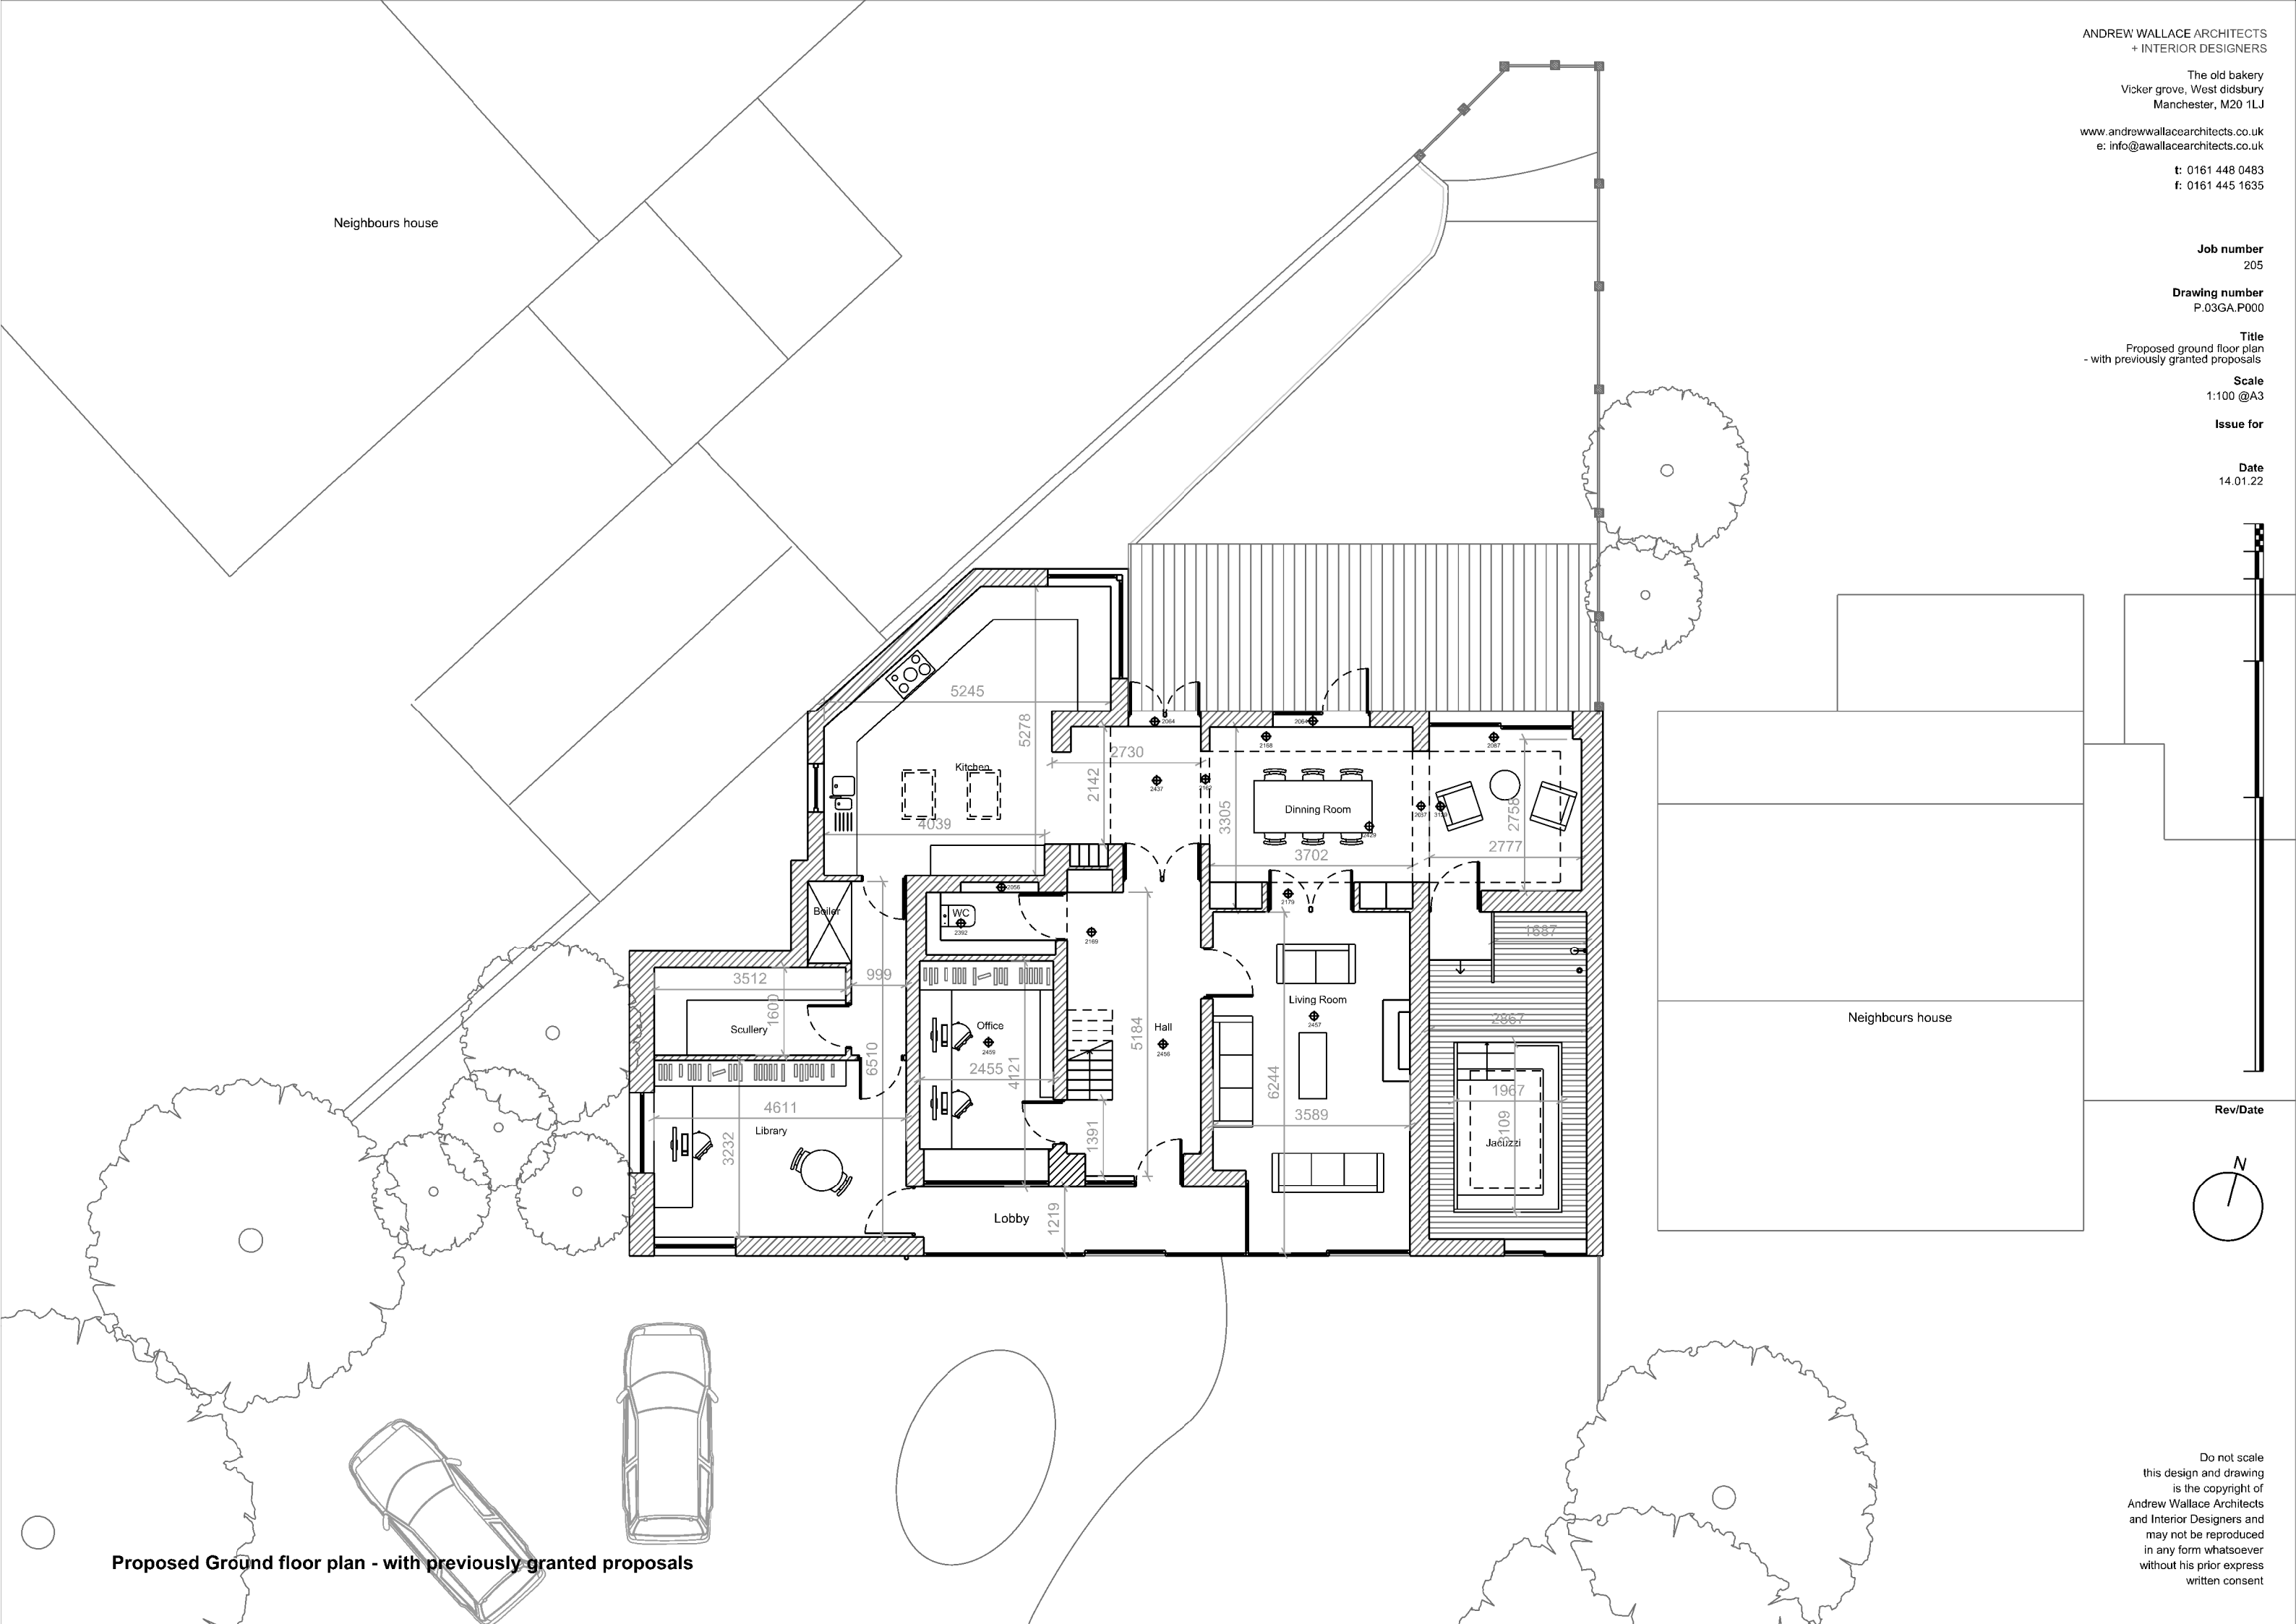





Do not scale
this design and drawing
is the copyright of
Andrew Wallace Architects
and Interior Designers and
may not be reproduced
in any form whatsoever
without his prior express
written consent

Neighbours house

Neighbours house

Proposed First floor plan - with previously granted proposals

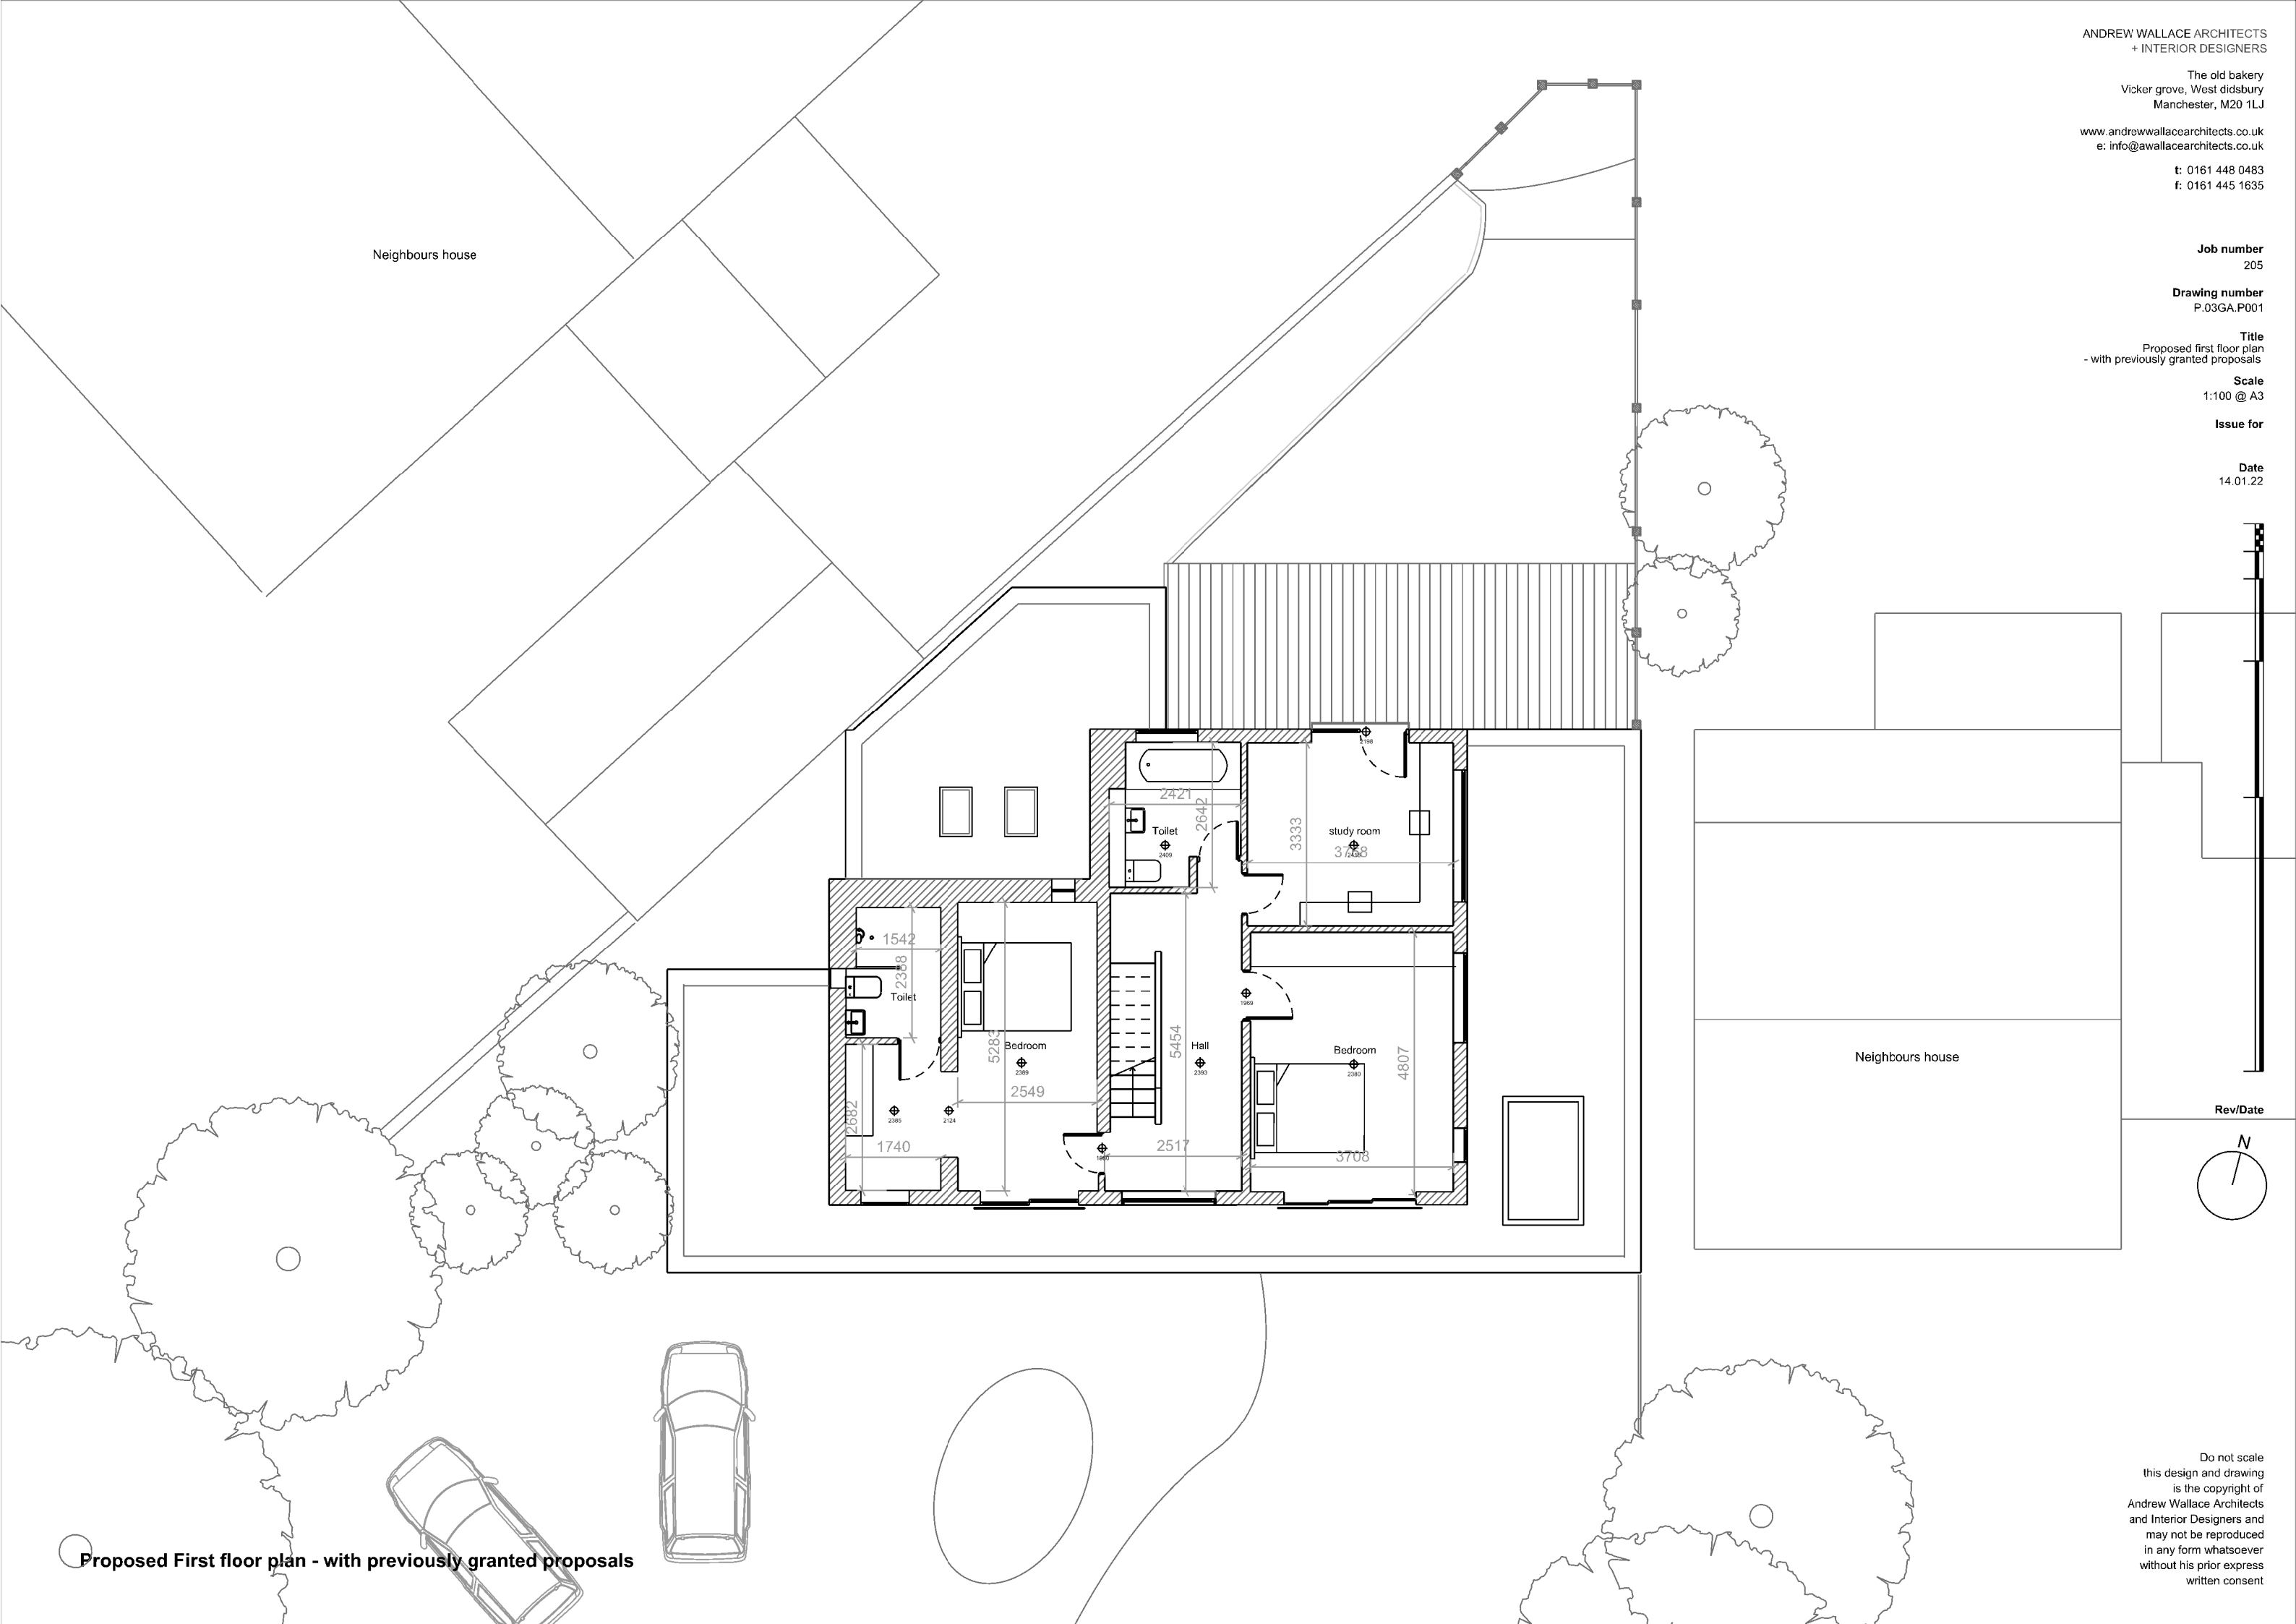

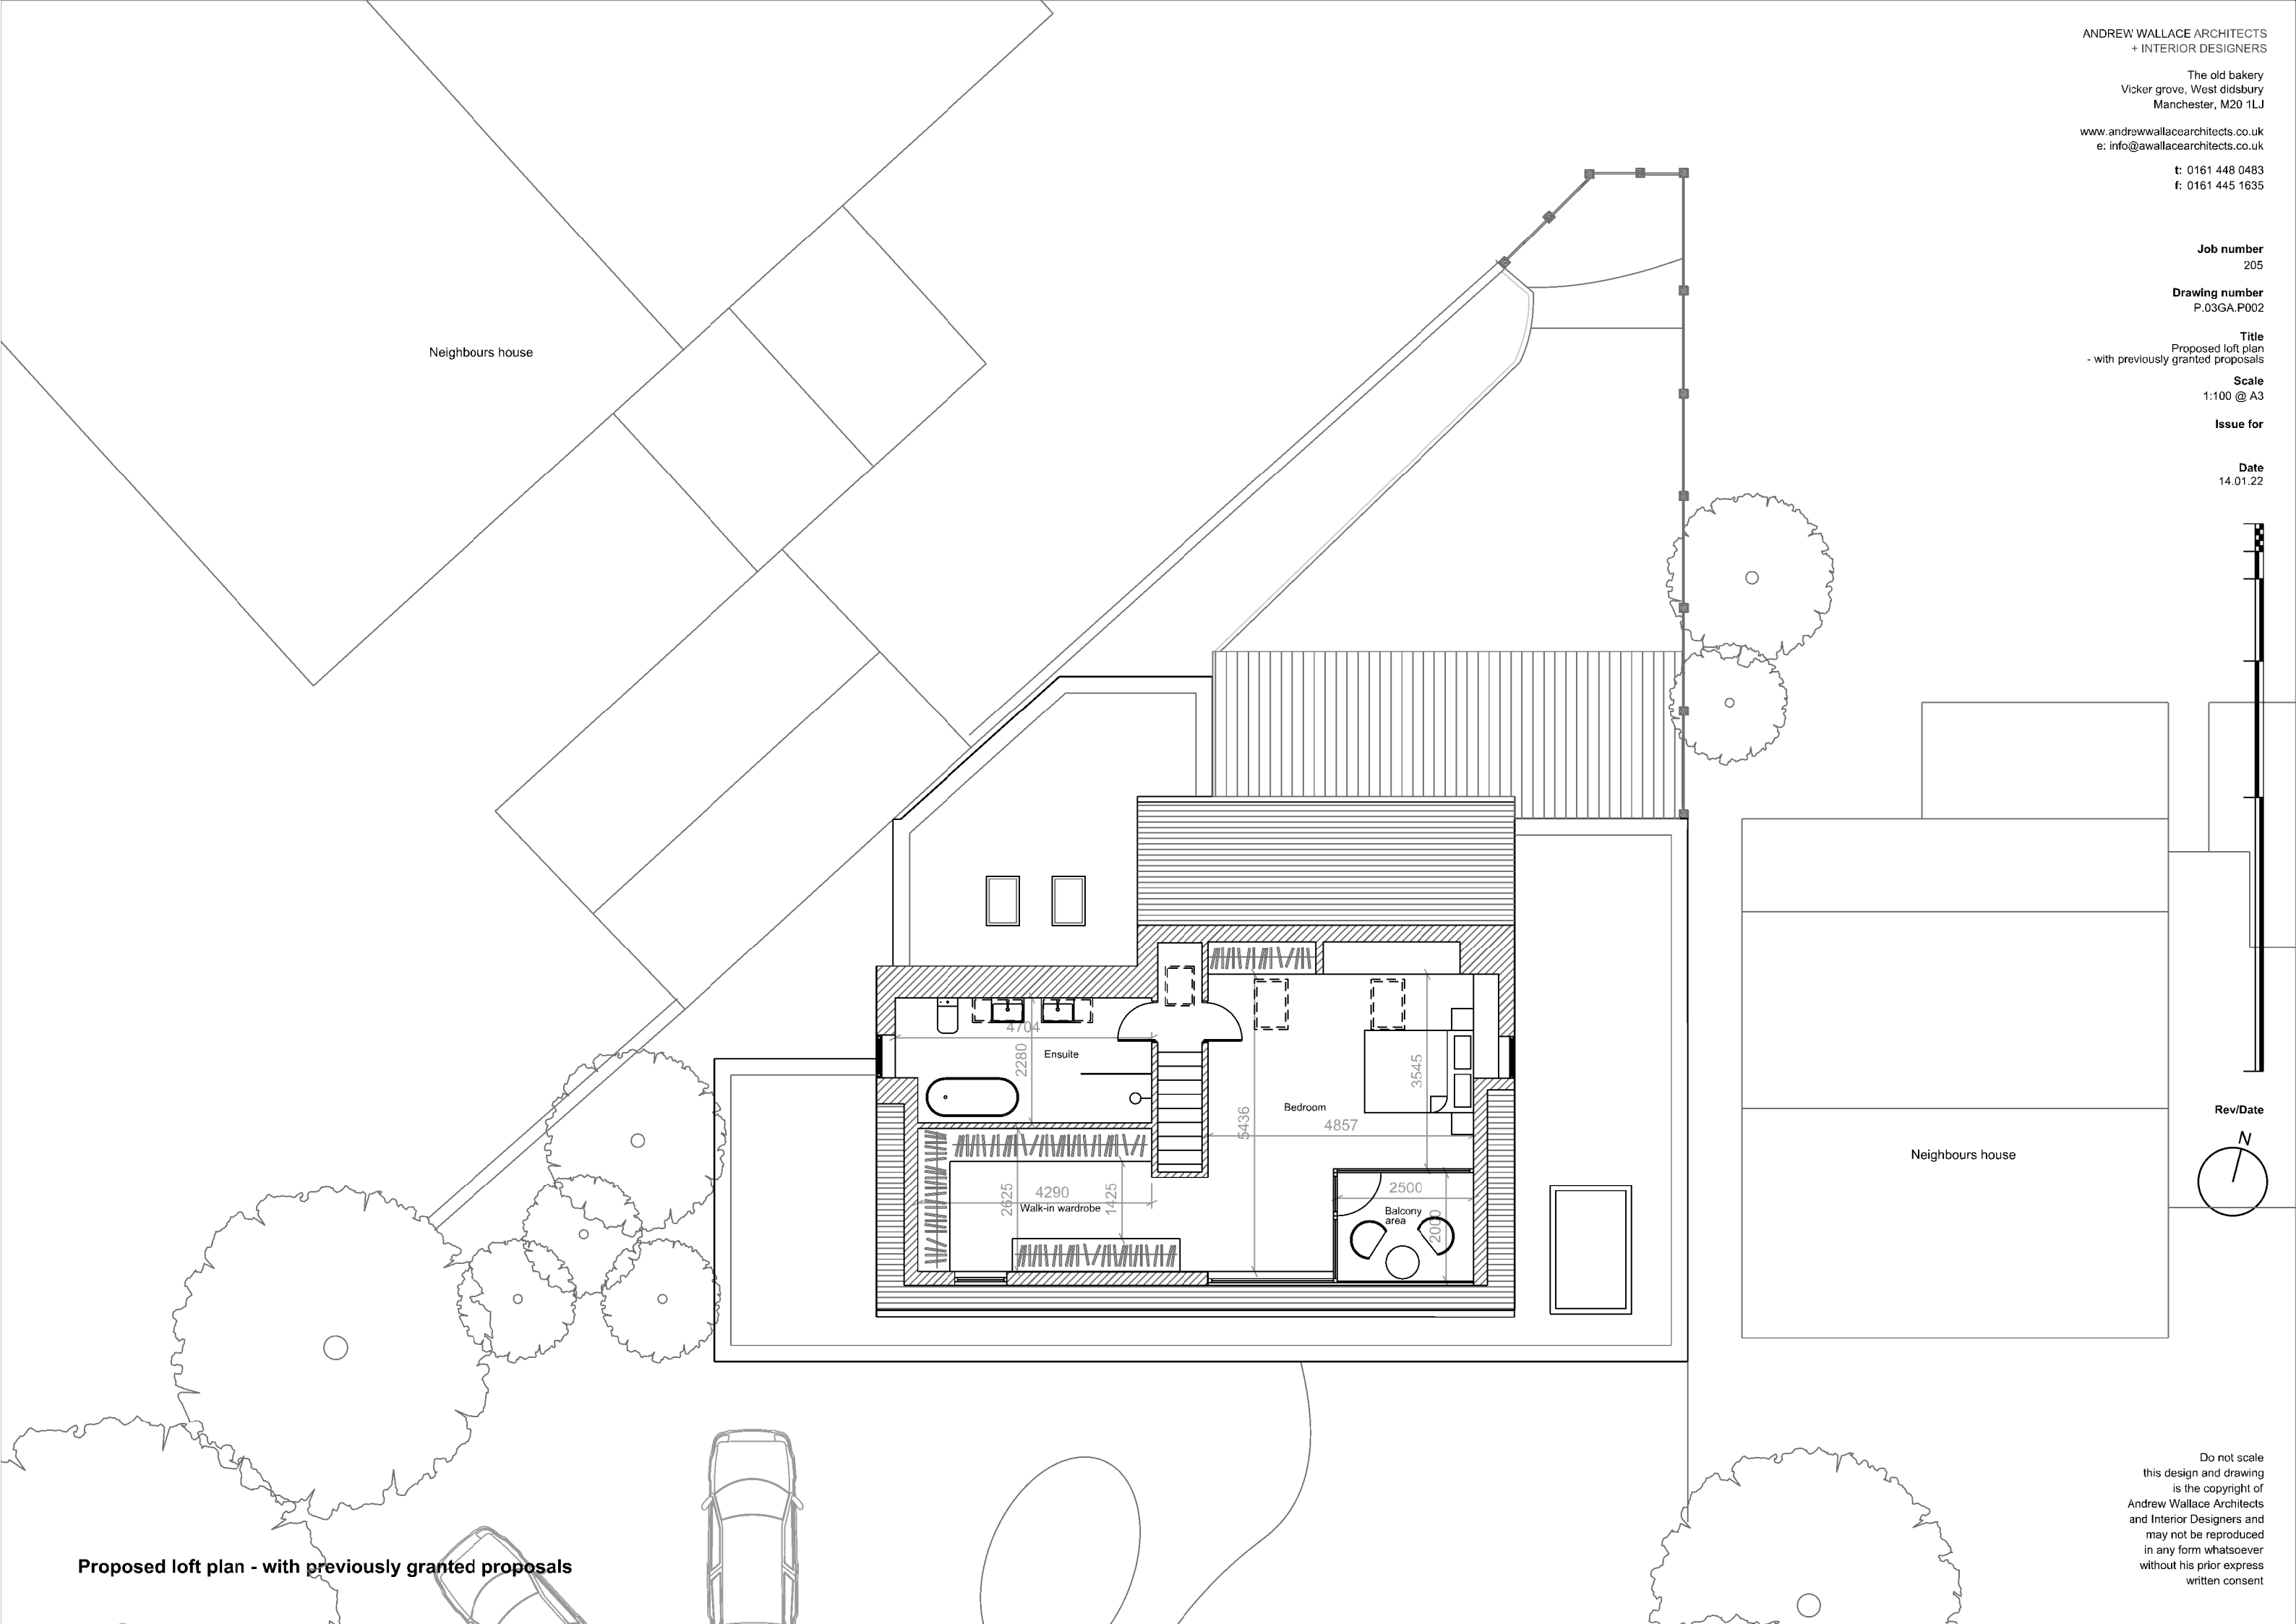

Job number
205


Drawing number
P.03GA.E001

Title
Proposed West Elevation
- with previously granted proposals

Scale
1:100 @A3

Issue for

Date
14.01.22

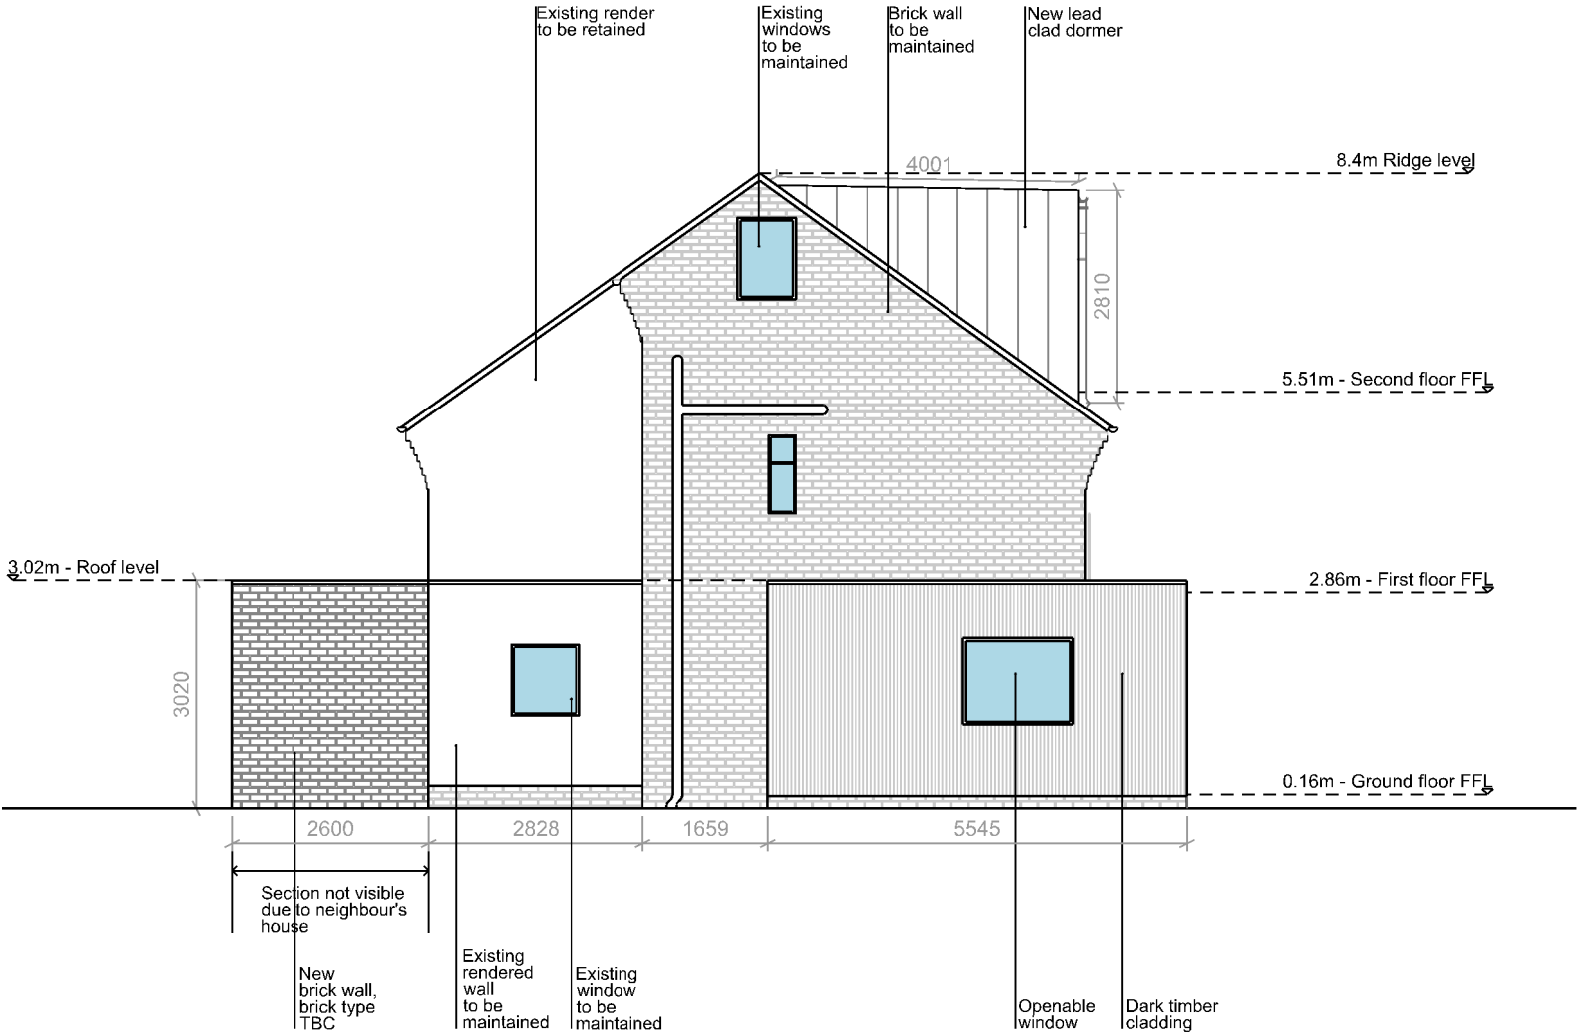

Rev/Date

Proposed West Elevation - with previously granted proposals

Job number
205


Drawing number
P.03GA.E002

Title
Proposed South Elevation
- with previously granted proposals

Scale
1:100 @A3

Issue for

Date
14.01.22

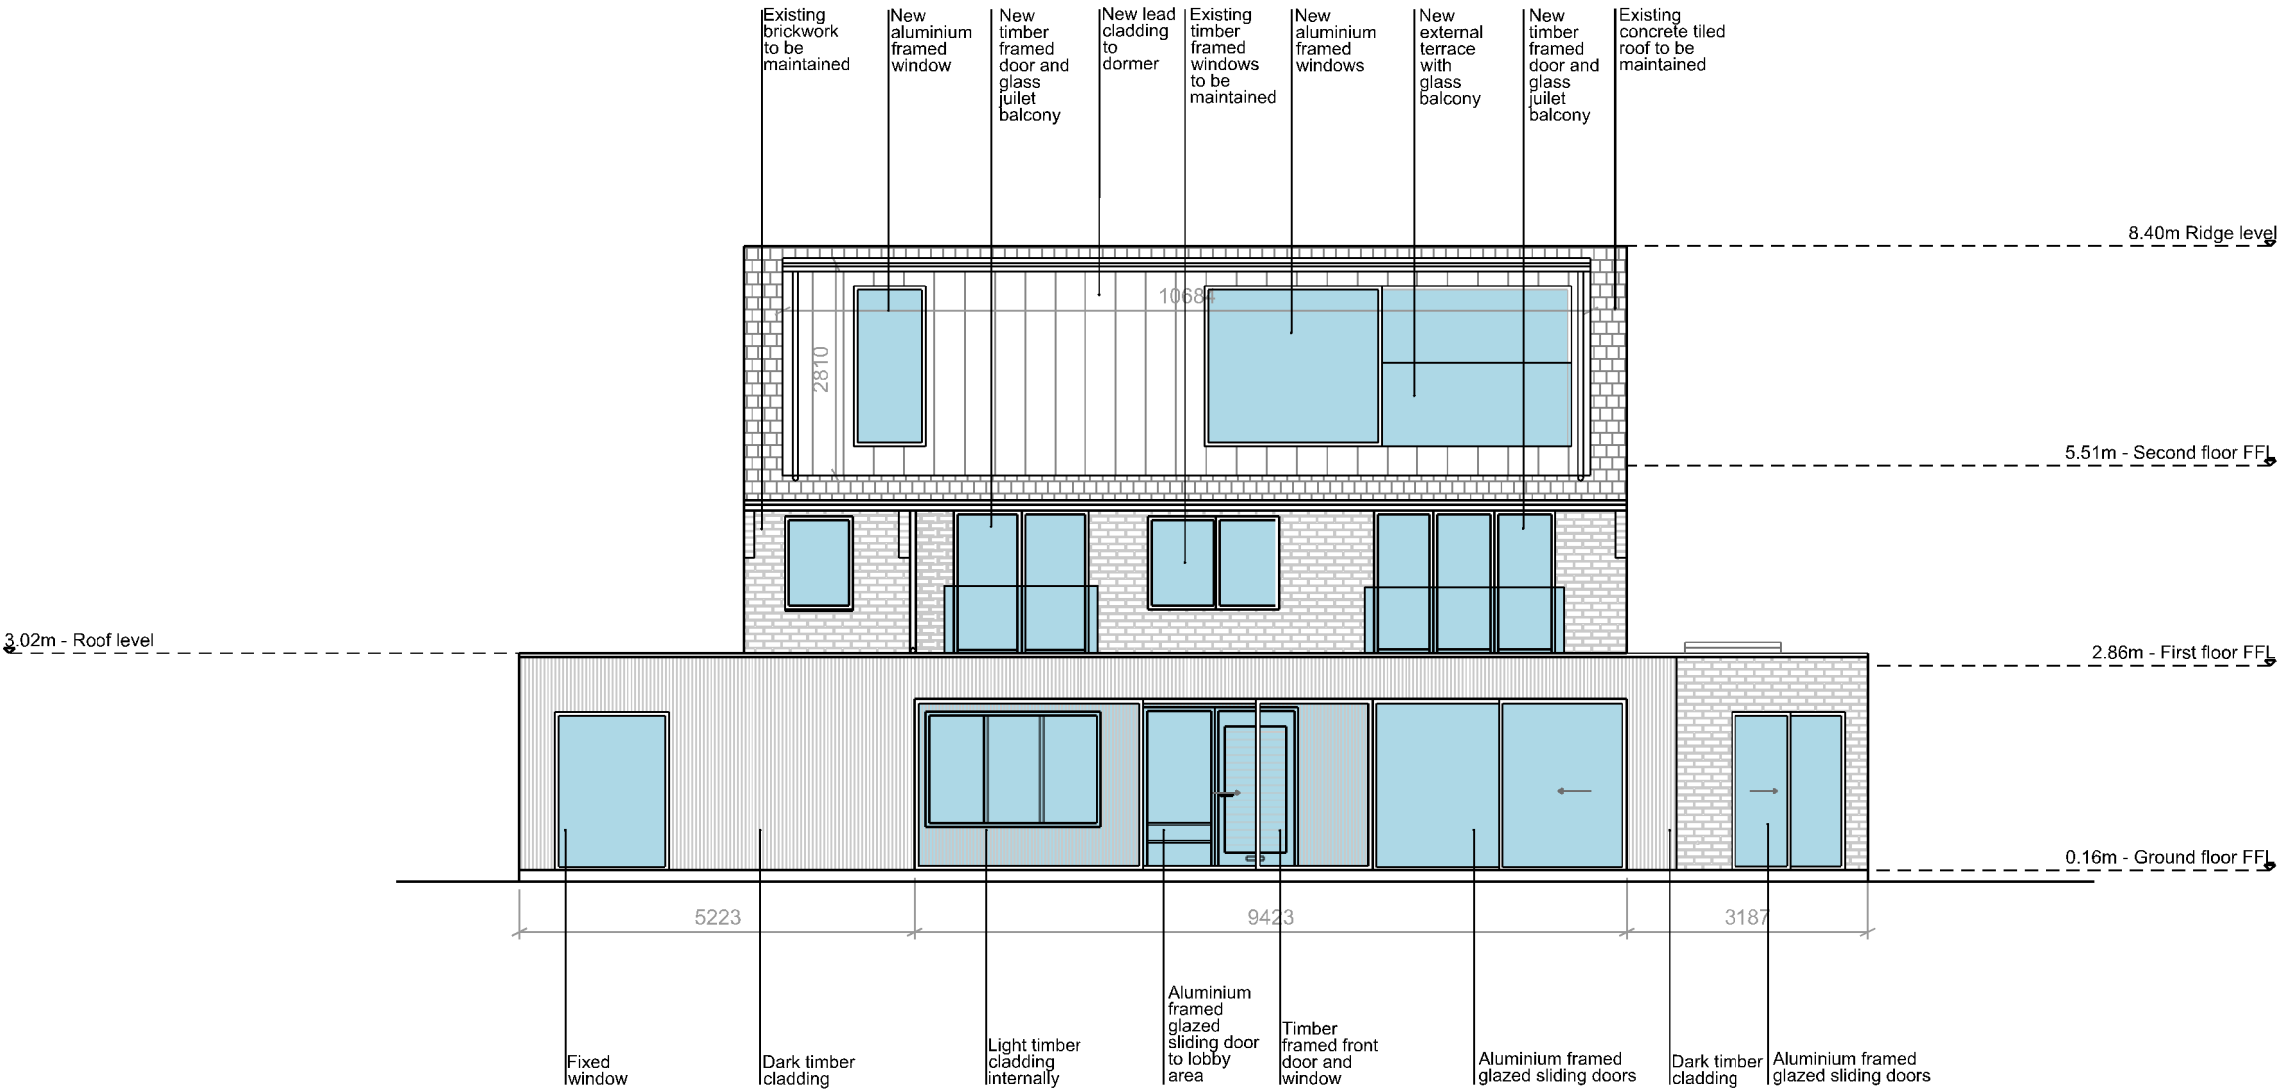

Rev/Date

Proposed South Elevation - with previously granted proposals

Job number
205


Drawing number
P.03GA.E003

Title
Proposed East Elevation
- with previously granted proposals

Scale
1:100 @A3

Issue for

Date
14.01.22

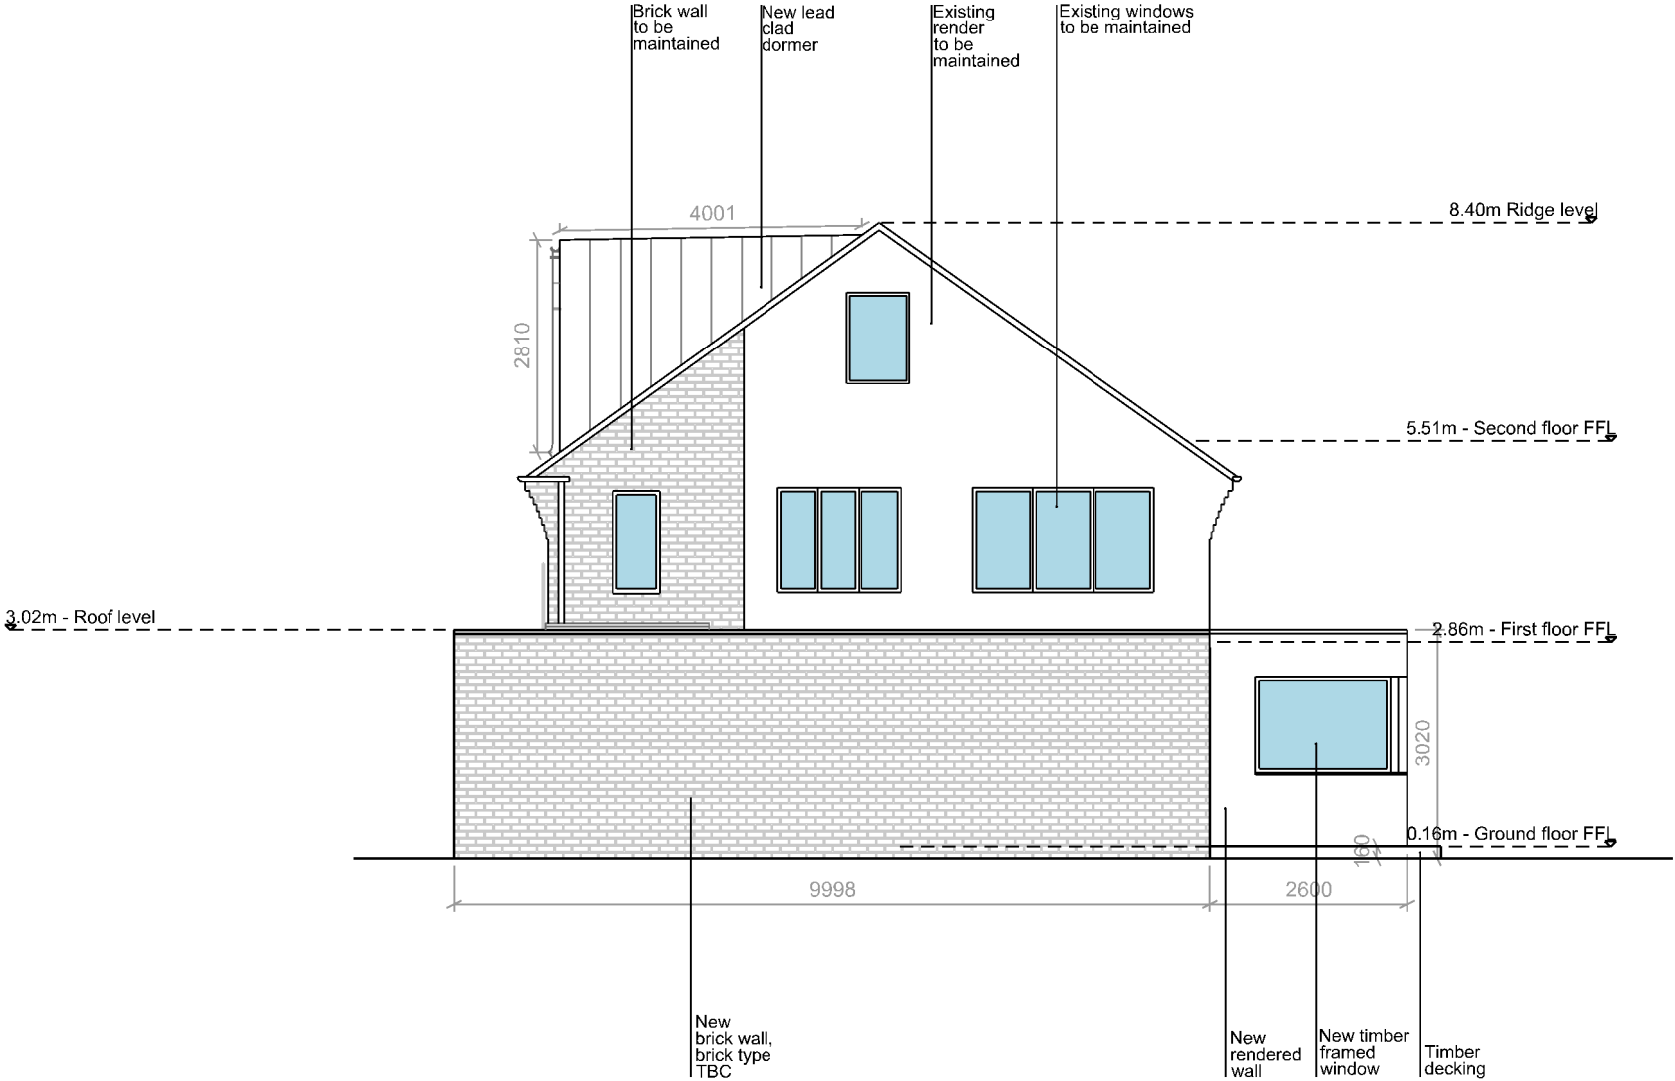

Rev/Date

Proposed East Elevation - with previously granted proposals

Job number
205


Drawing number
P.03GA.E004

Title
Proposed North Elevation
- with previously granted proposals

Scale
1:100 @A3

Issue for

Date
14.01.22

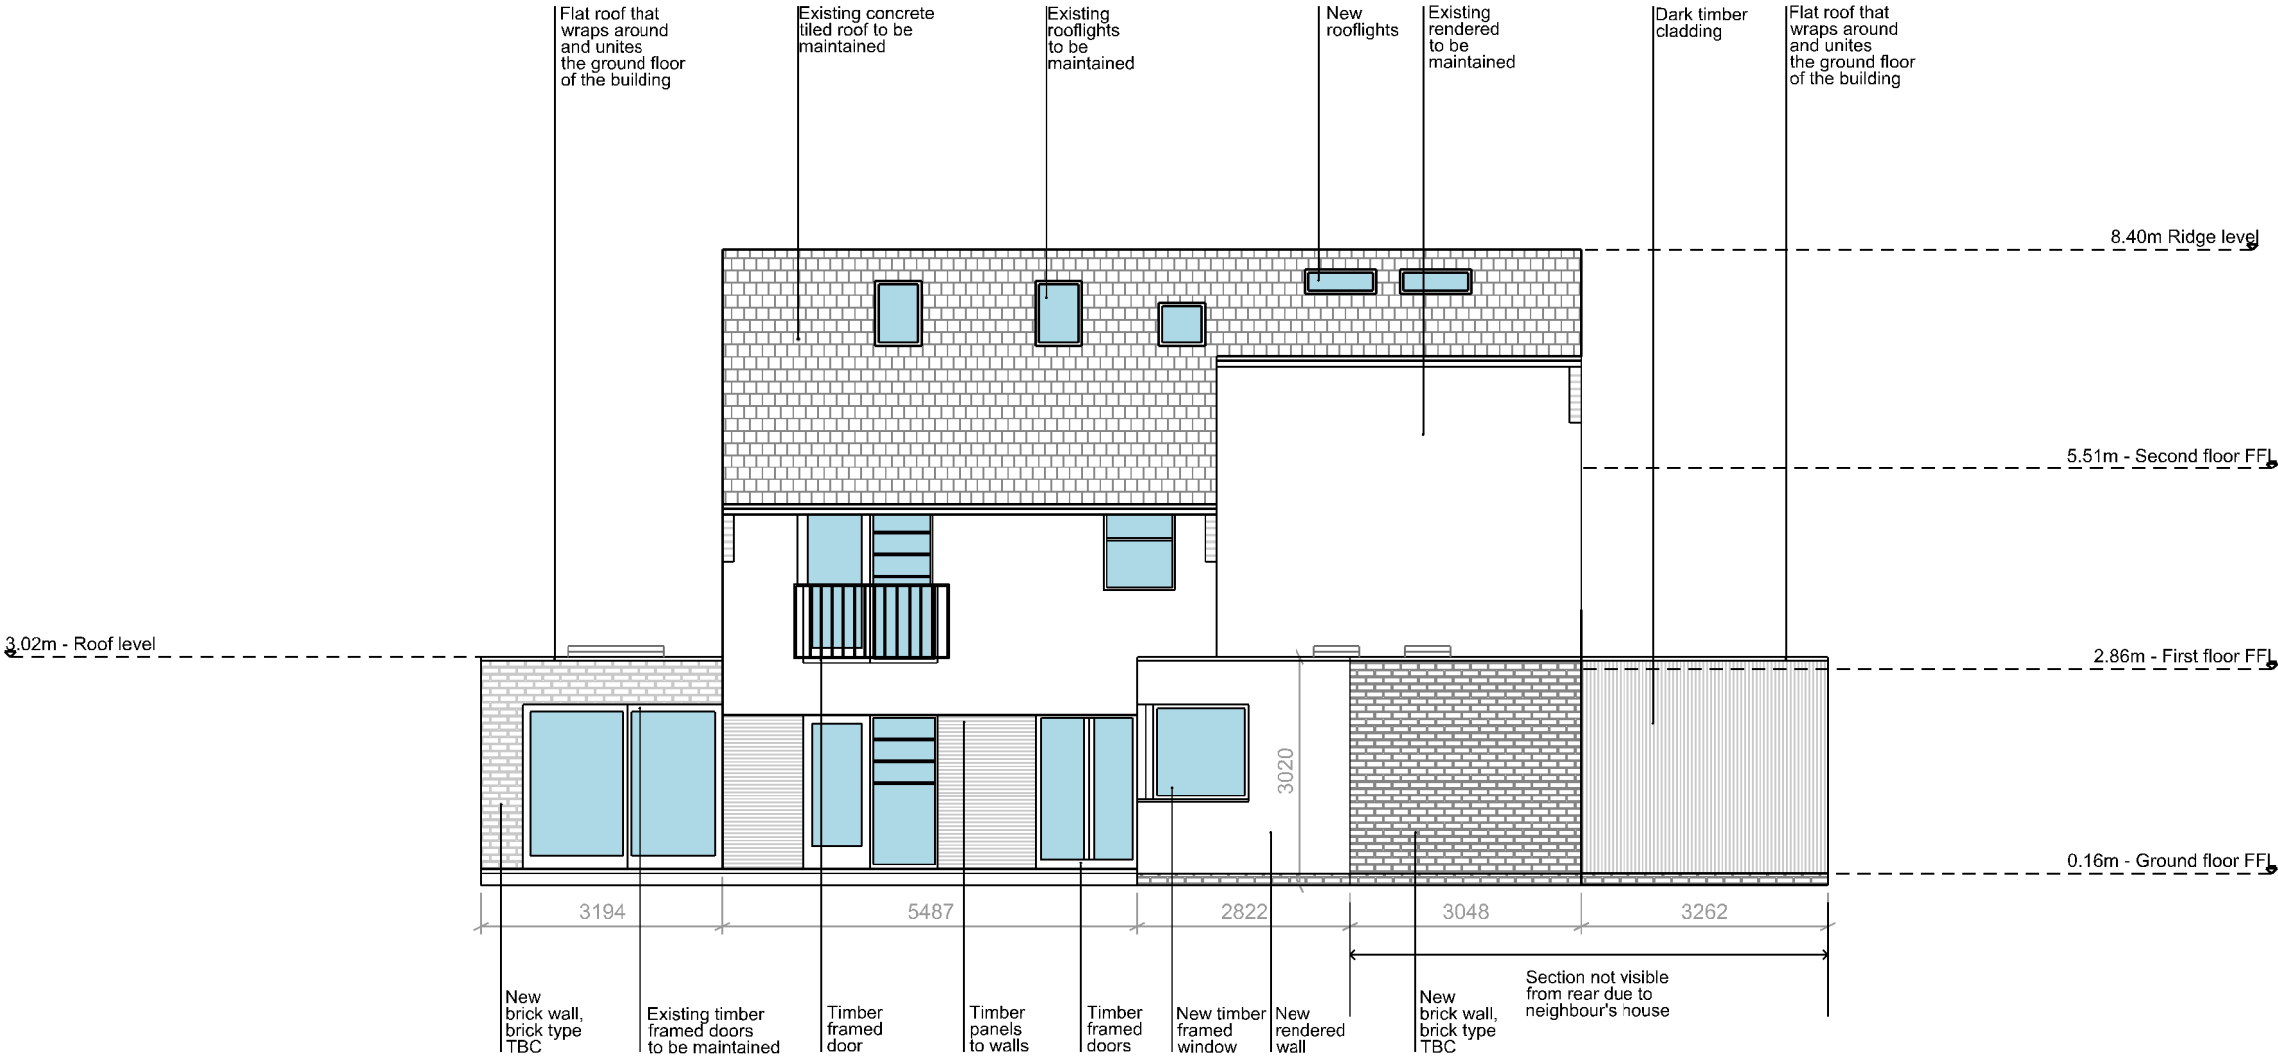

Rev/Date

Proposed North elevation - with previously granted proposals