


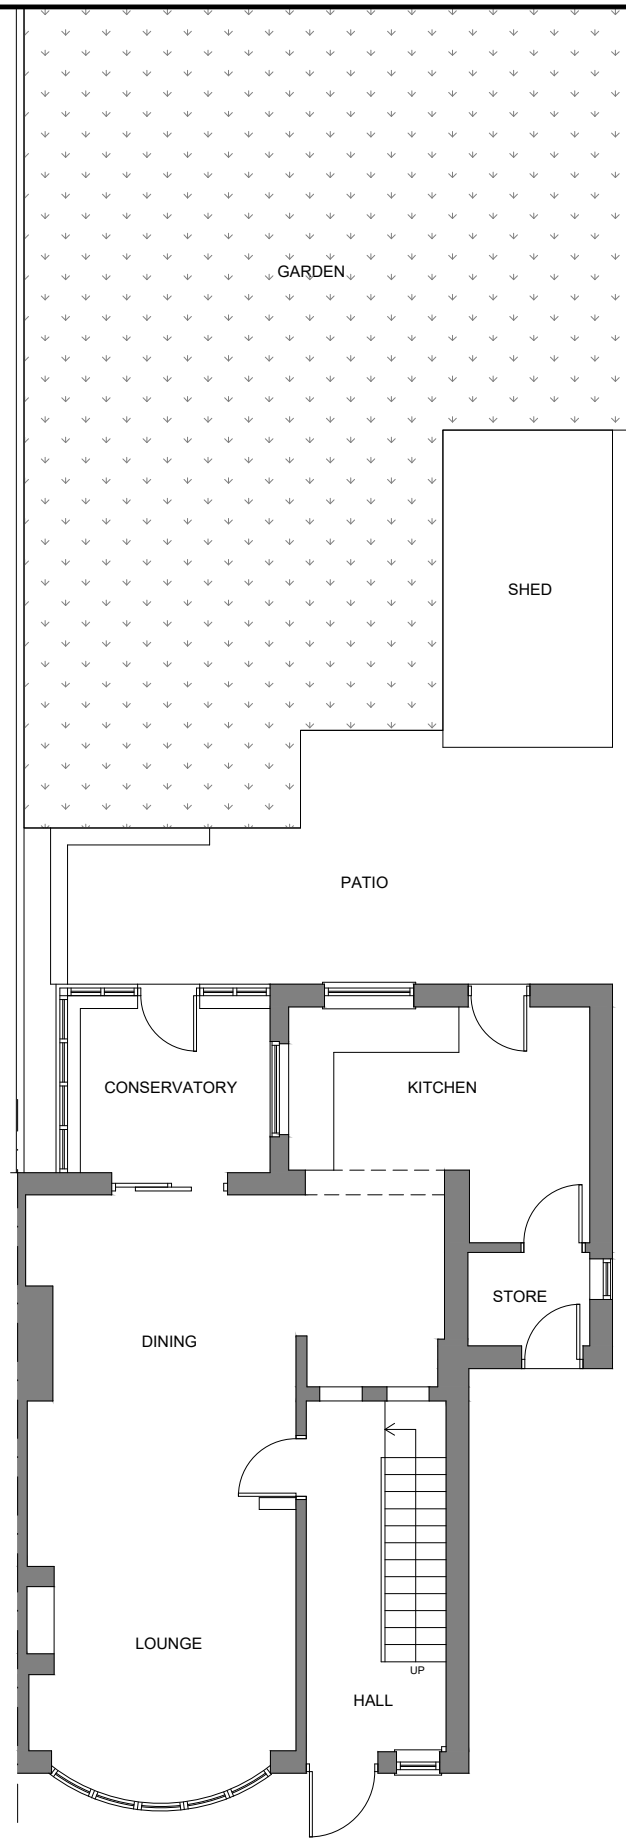

Floor plan of the first floor. The layout includes three bedrooms: Bedroom 1 (bottom left), Bedroom 2 (top left), and Bedroom 3 (top right). A central hallway provides access to each bedroom and a bathroom (bottom right). The bathroom contains a bathtub, toilet, and sink. A staircase labeled 'DOWN' is located near the bathroom. The plan also shows a large arched entrance at the bottom and two windows at the top.

A	FIRST ISSUE	24.03.22
REV	DESCRIPTION	DATE

PROJECT Proposed Residential Scheme 50 Mornington Crescent, Manchester M14 6DD	TITLE Existing Floor Plans	DATE 24/03/22	DRG No. 004 00
CLIENT Mr S Ashraquul Kabir & Mrs Ruksana Ahmed		SCALE 1:100 (A3)	AMENDMENT A