



Existing Elevations

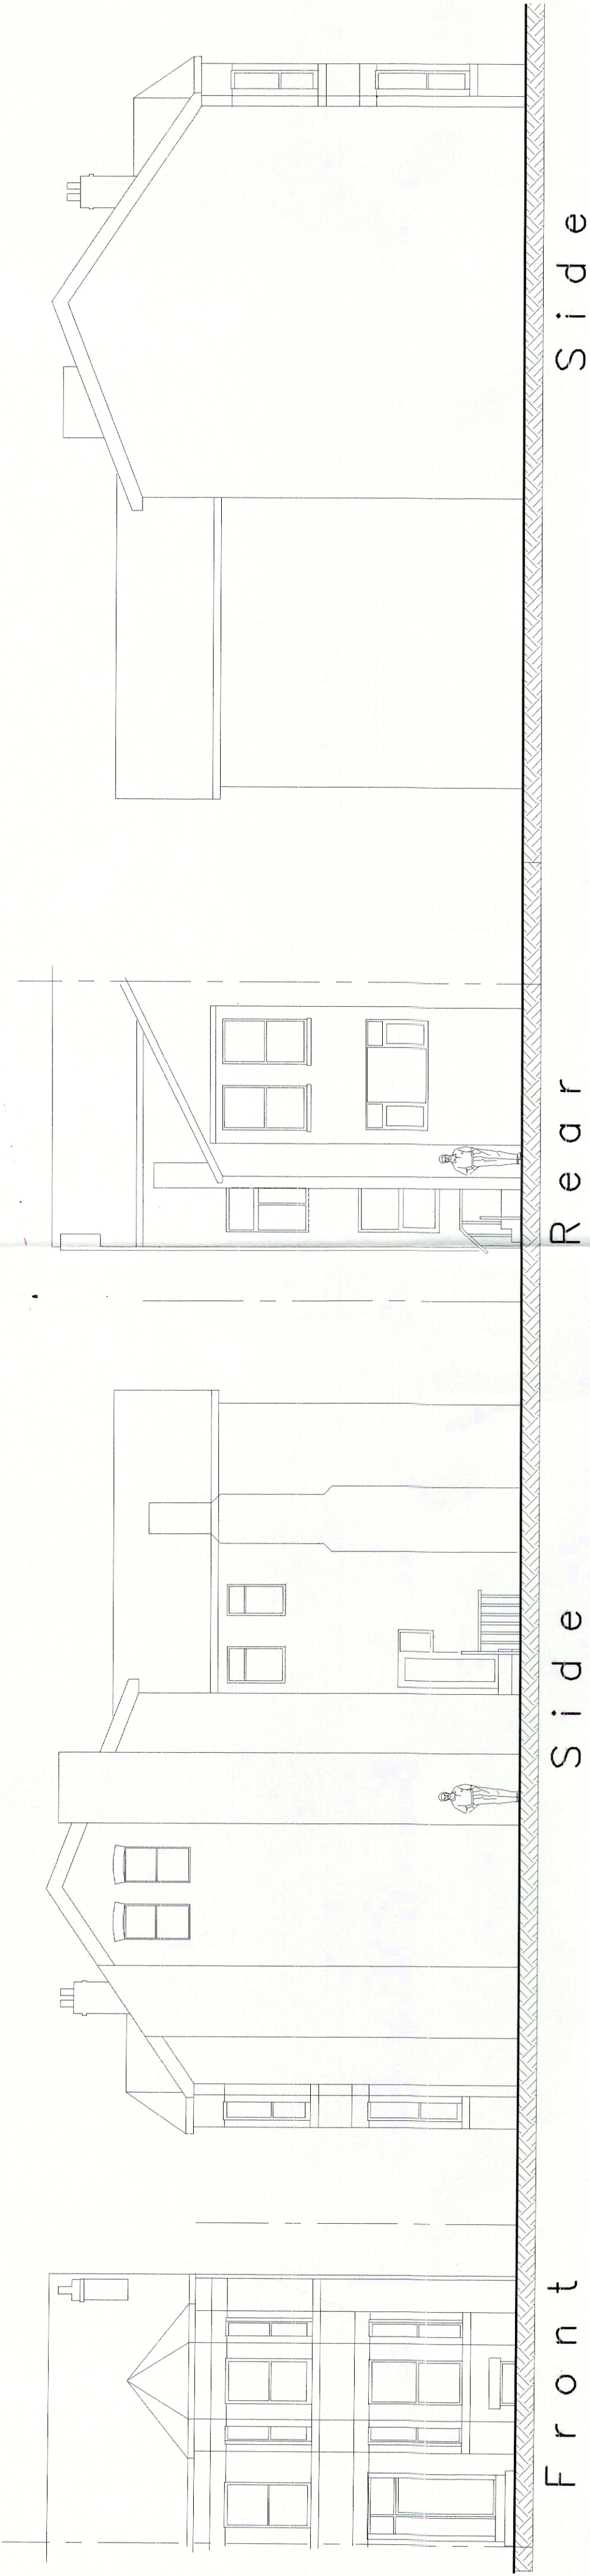

Existing Floor Plans

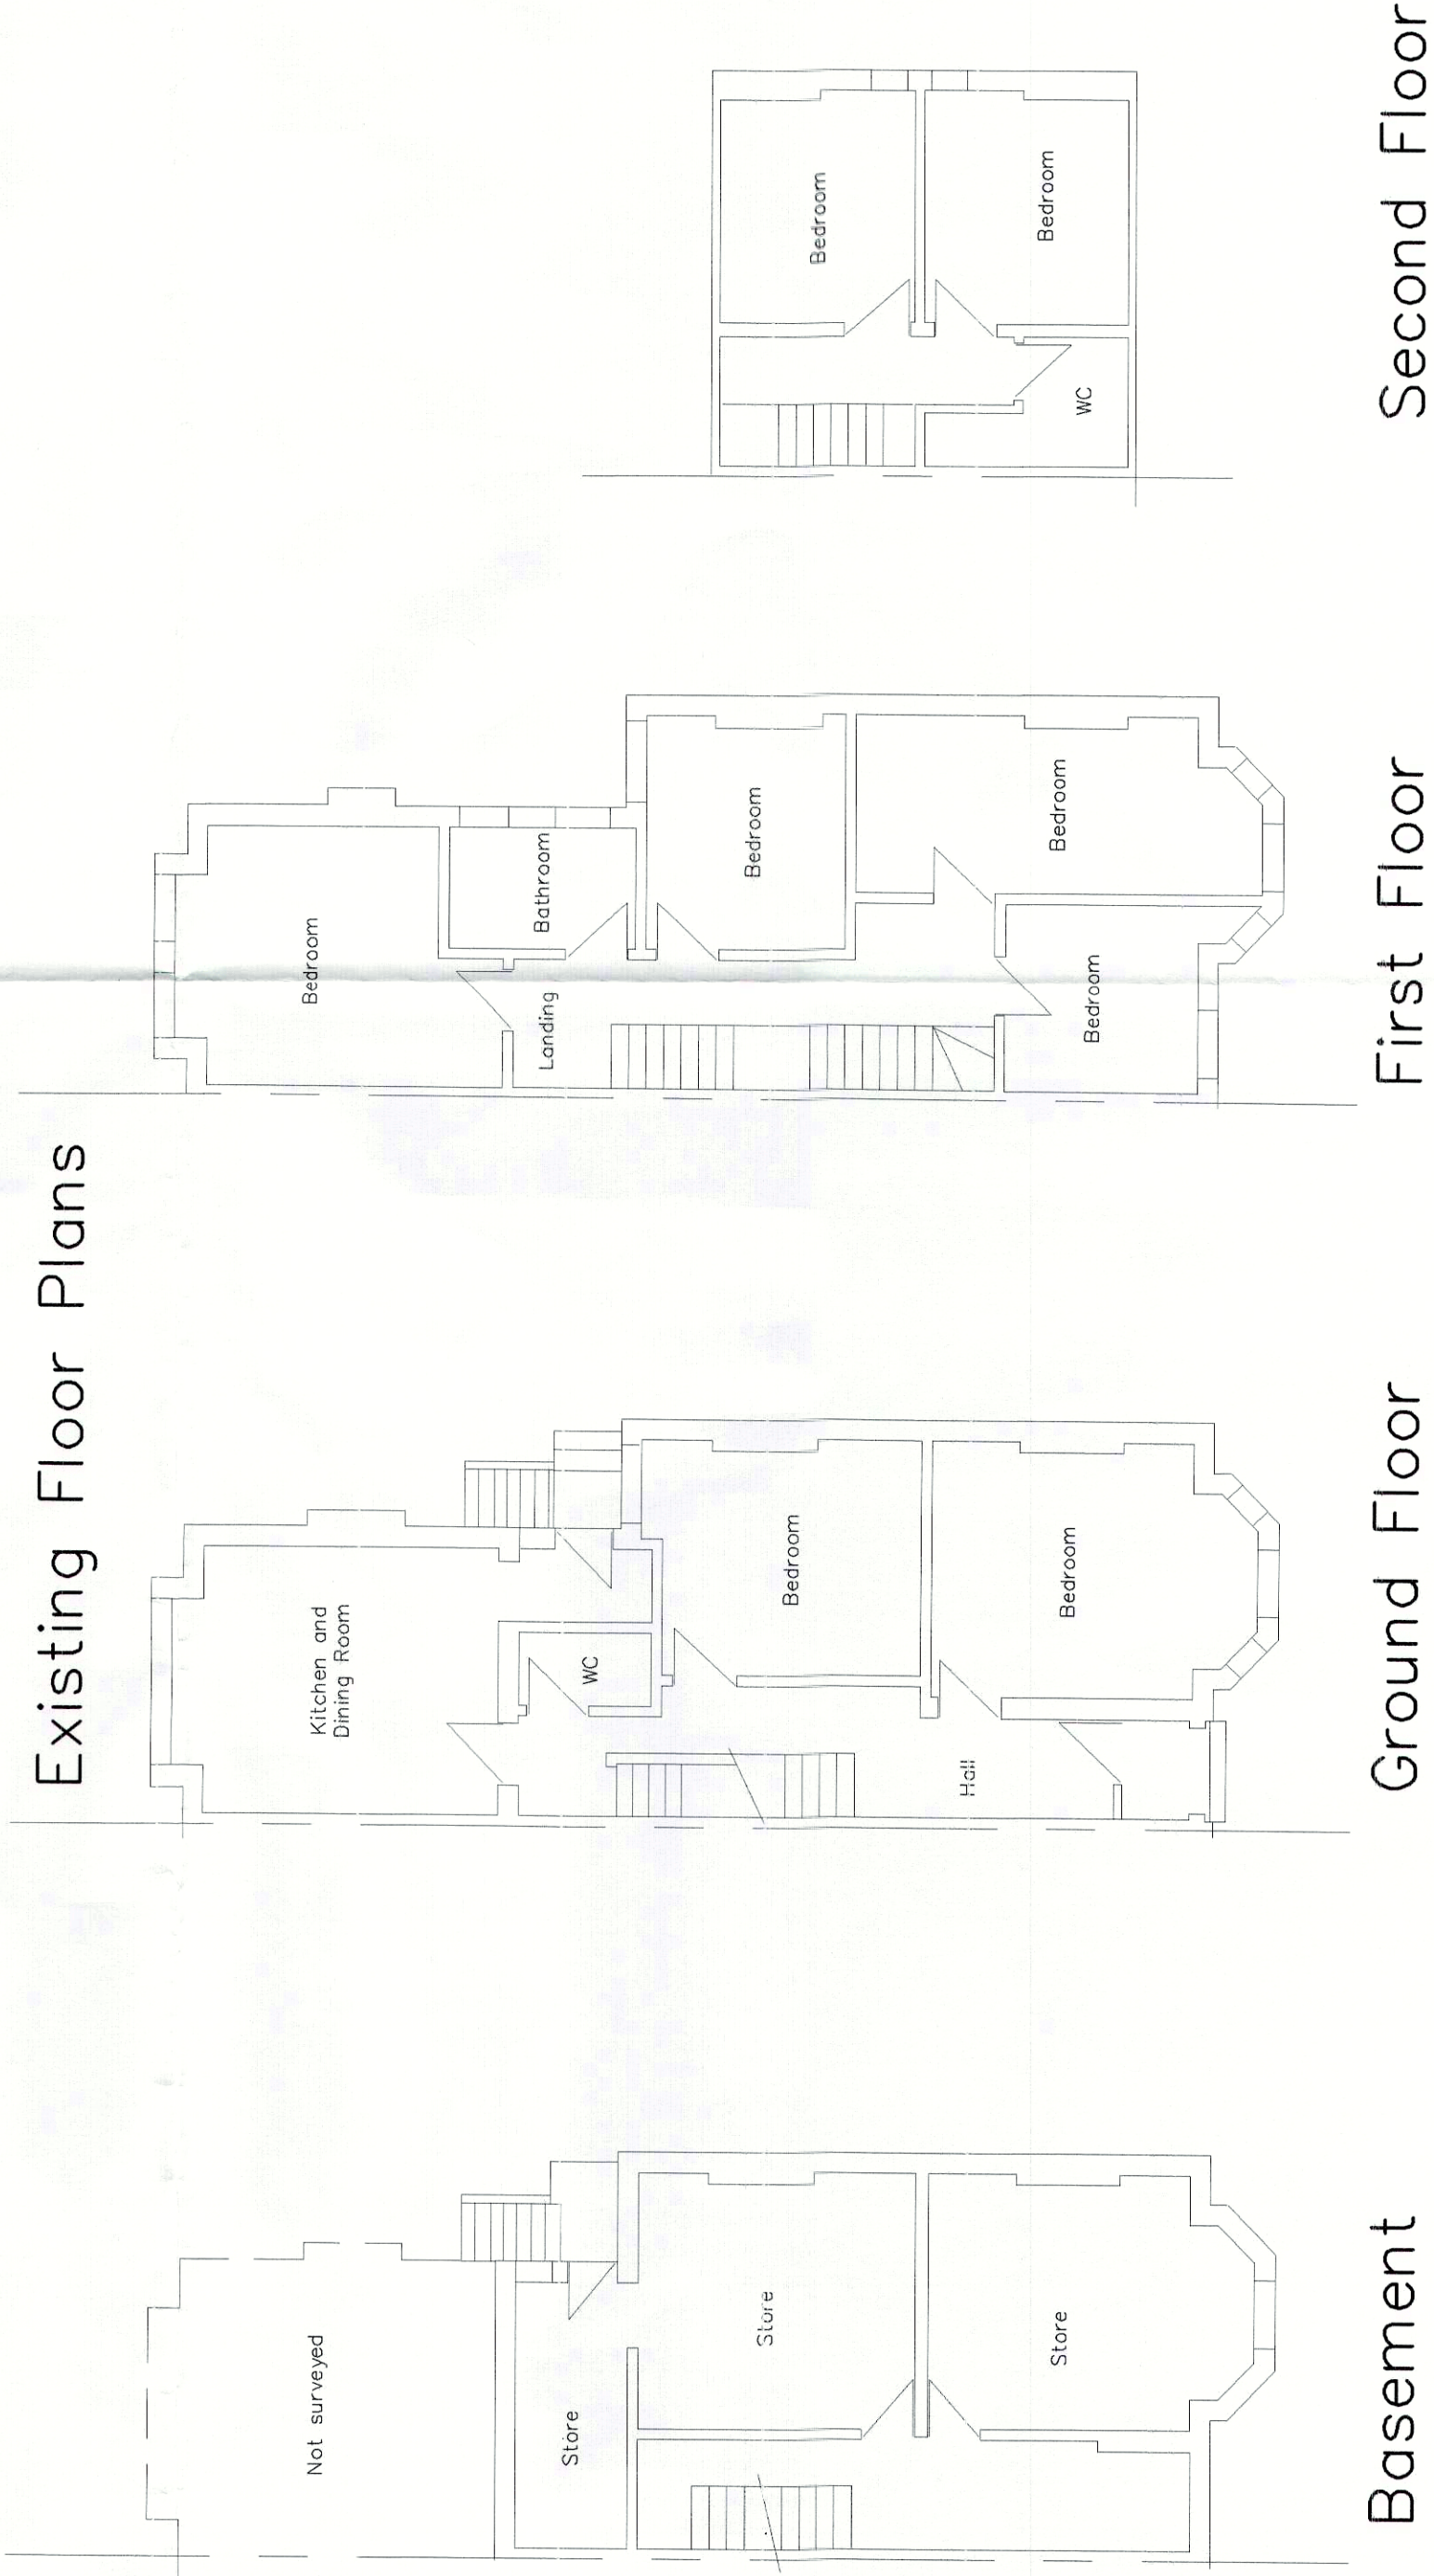


Planning Plan

Proposed Conversion of HMO to
Three Apartments
535 BARLOW MOOR ROAD
CHORLTON
MANCHESTER
M21 8AQ



Prepared by:-
A & S INMAN (Designs) Ltd.
24 GRANGETHORPE ROAD
URMSTON
MANCHESTER
M41 9HT

Phone 0161 747 7433

 

Scale 1:100 @ A2

Drg. No. 1774 / 11 / 21 Sht. 1

A