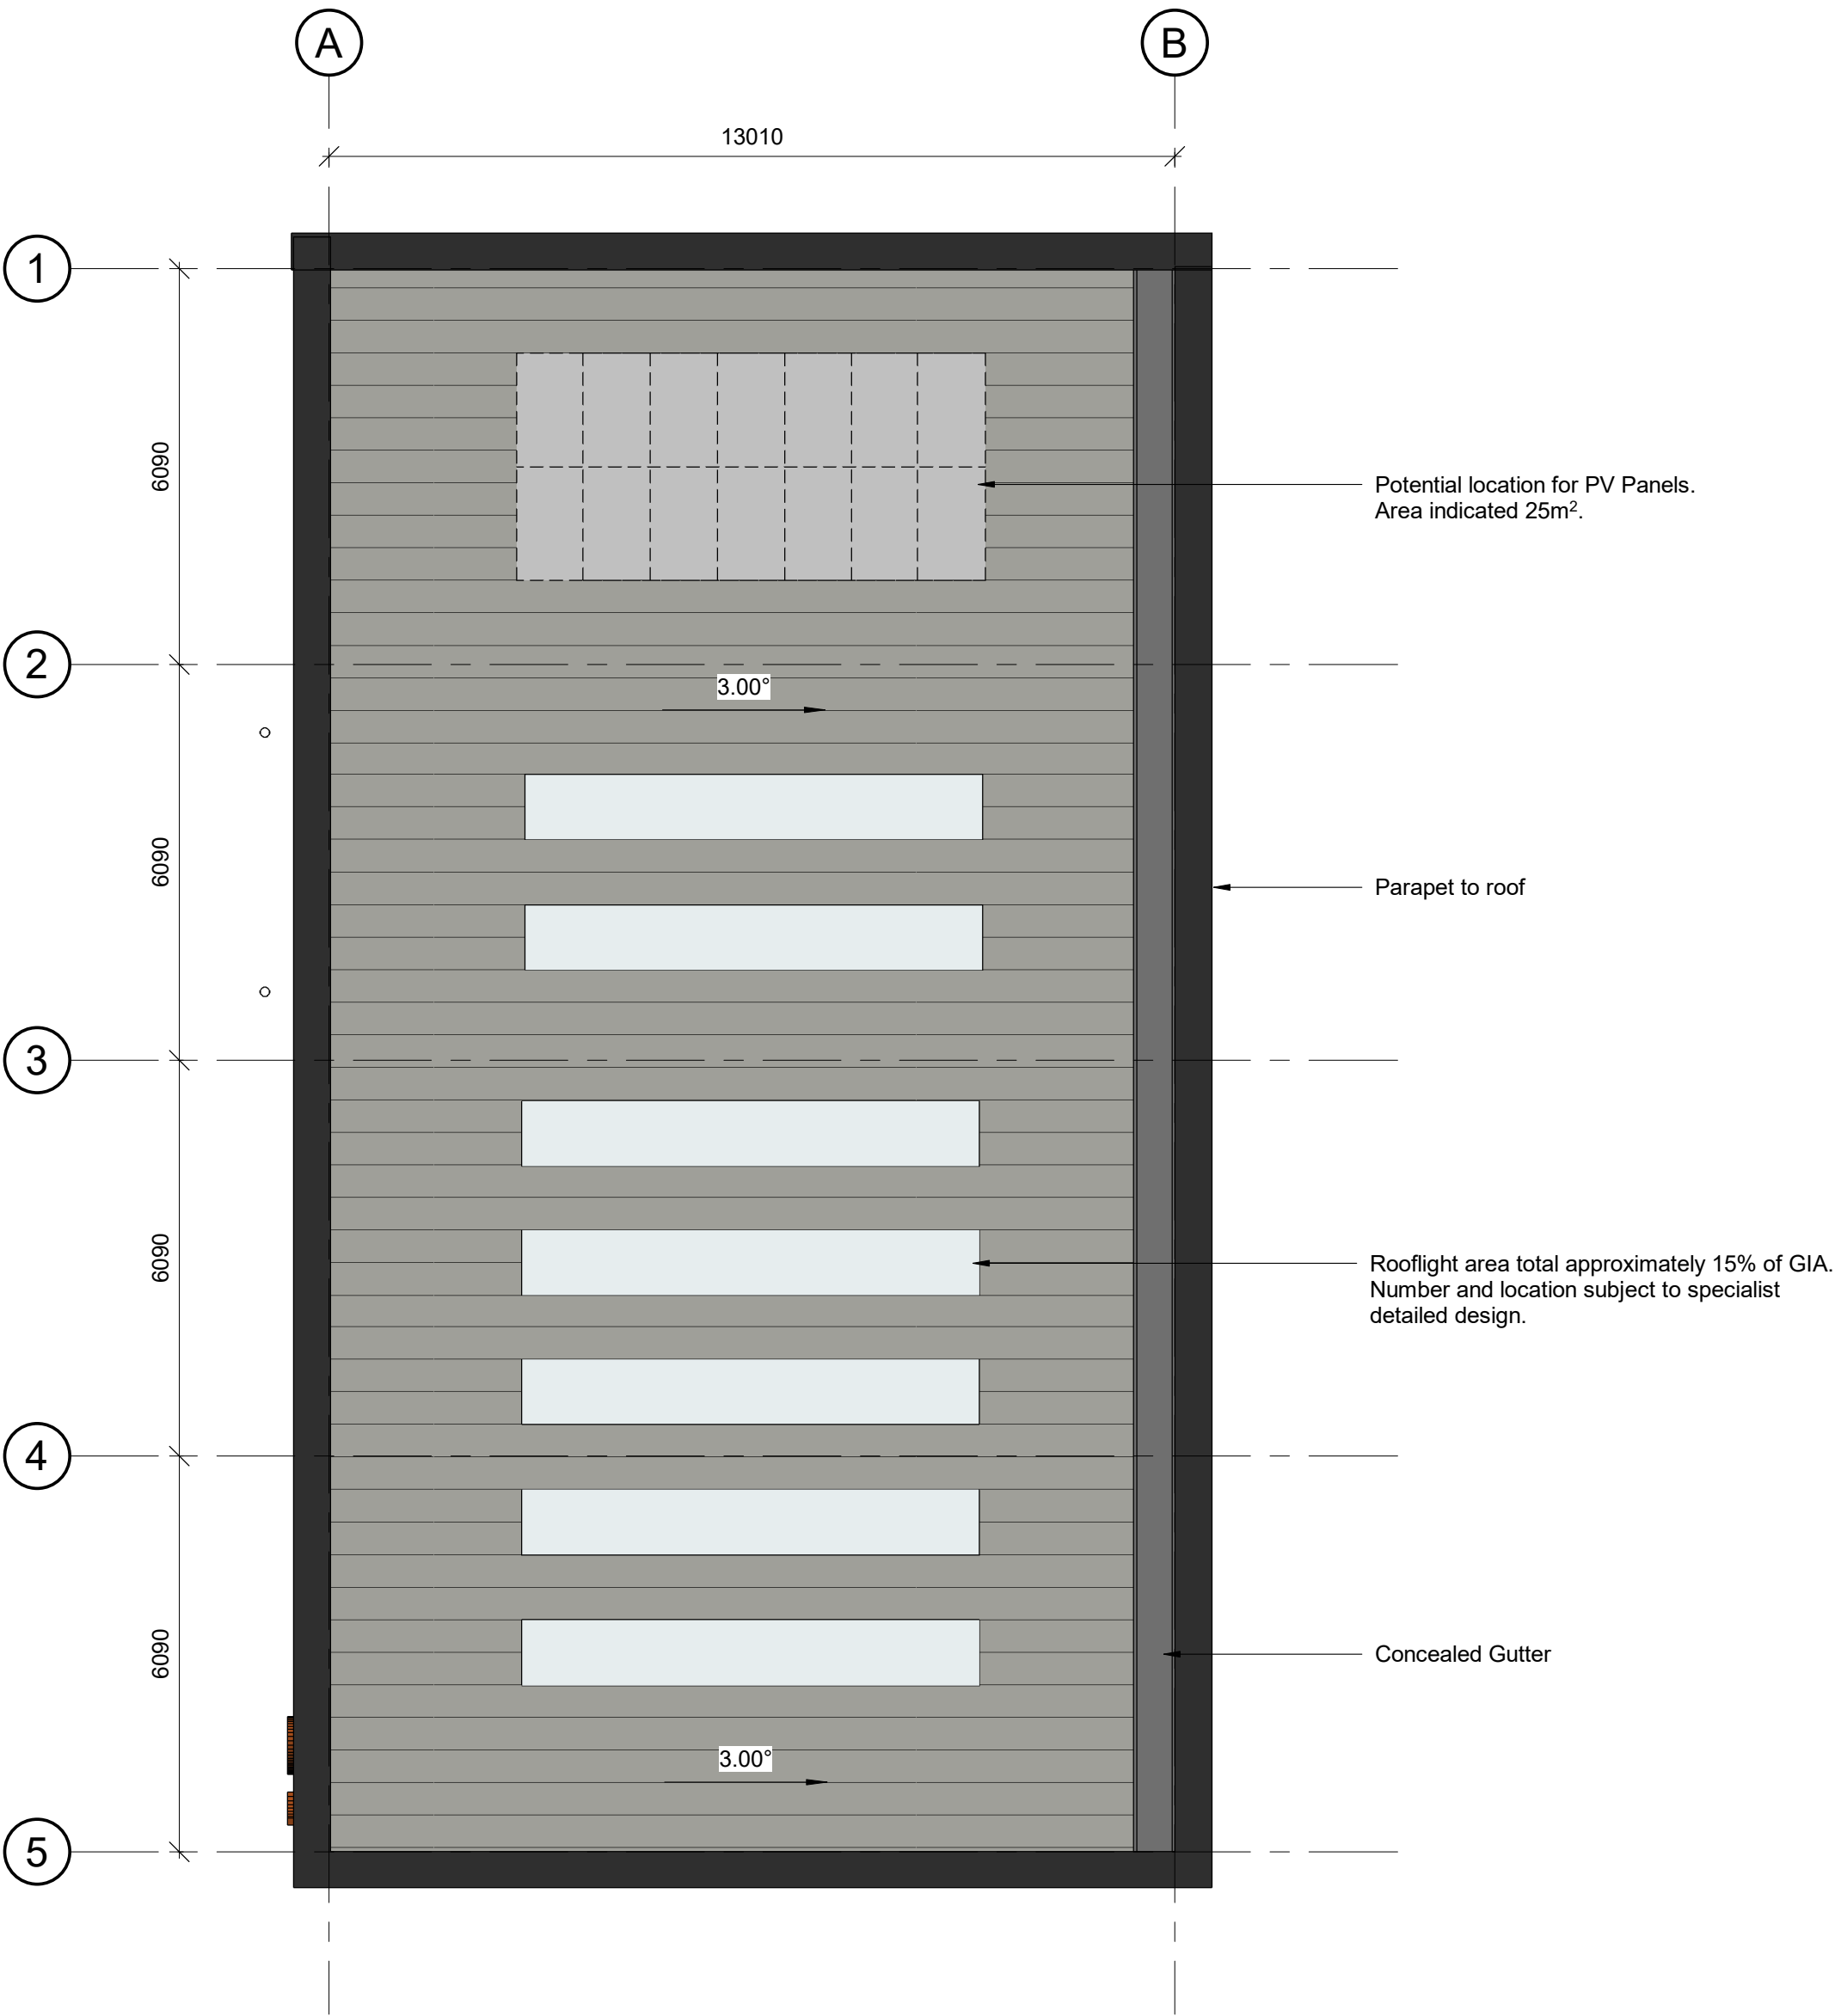


Unit 1 Roof Plan
1 : 100

General Notes

Do not scale from this drawing. Only work to written dimensions.

All site dimensions shall be verified by the Contractor on site prior to commencing any works.

This drawing is the property of Fletcher-Rae (UK) Limited (t/a Fletcher-Rae) and copyright is reserved by them. The drawing is not to be copied or disclosed by or to any unauthorised persons without the prior written consent of Fletcher-Rae (UK) Limited.

P1	Issued for Planning	21.01.22	NP
Rev.	Description	Date	ISS APP

Scale 1 : 100 @ A2
Status S2 Information
Drawn By NP
Checked By BB
Date January 2022

Client:
Kier Property
Project:
Elizabeth Street, Cheetham Hill
Manchester

Sheet Name:
Unit 1 Roof Plan

Project No.	Orig.	Zone	Level	Type	Role	Cls.	Dwg No.	Rev
21039-FRA-01-RL-DR-A-20-1003							P1	

fletcher|rae
Architects | Master Planners | Designers

Hill Quays, 5 Jordan Street, Manchester, M15 4PY

t +44 (0) 161 242 1140
f +44 (0) 161 242 1141
w www.fletcher-rae.com
e info@fletcher-rae.com